



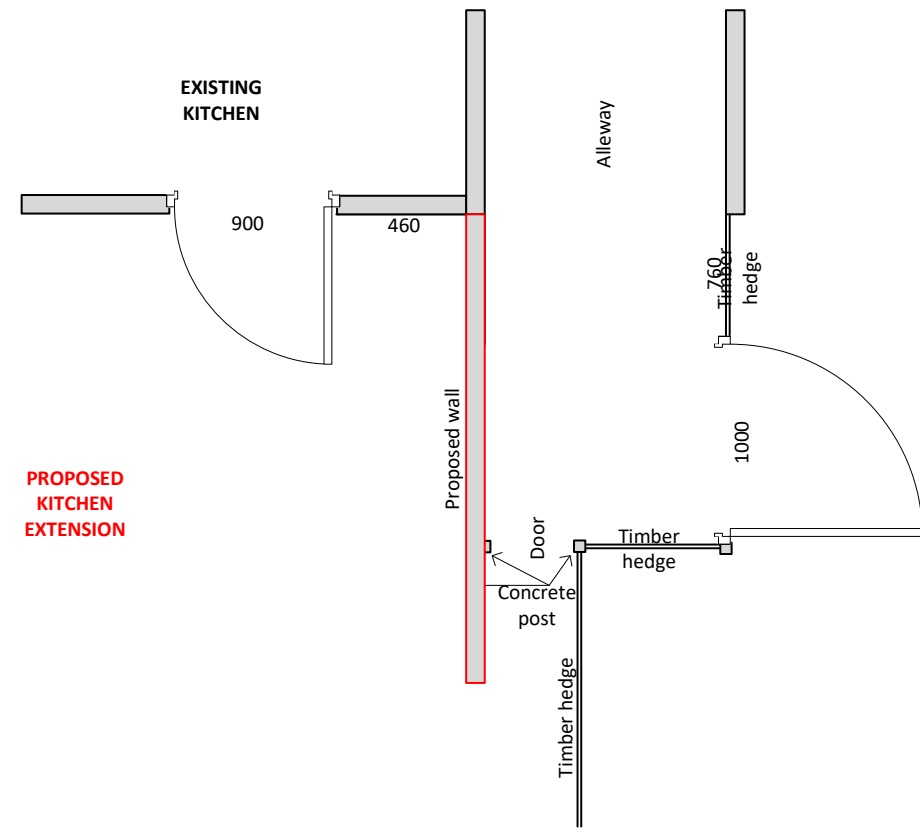


PROPOSED DETAIL A
Scale = NTS

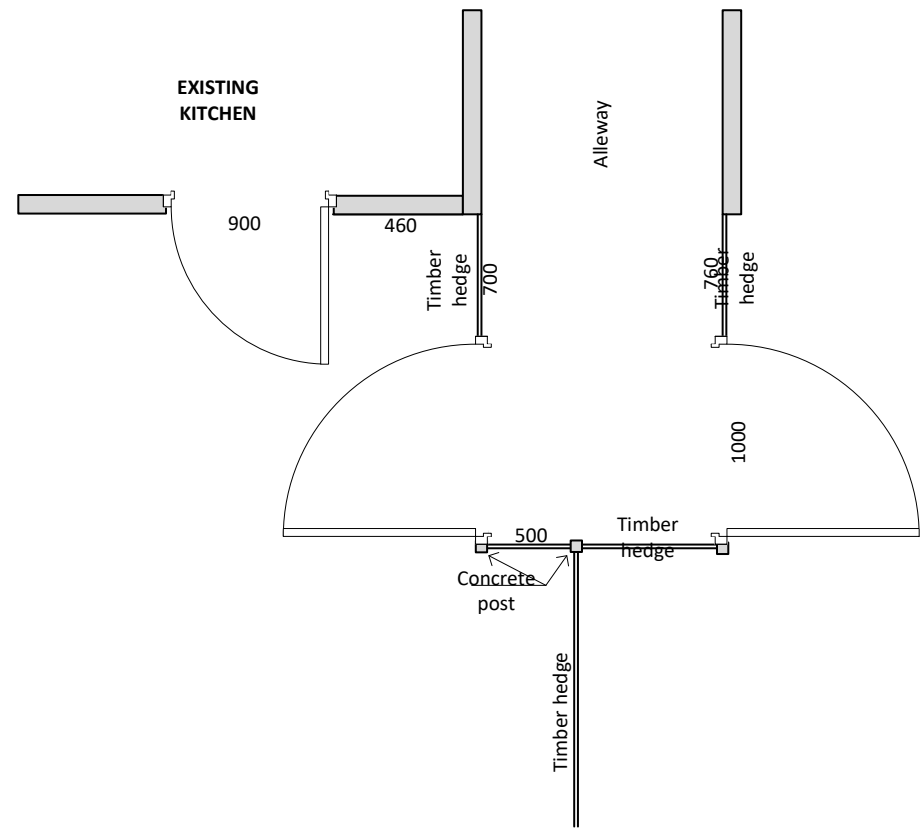


EXISTING DETAIL A
Scale = NTS


Design 4 Build Services 77 Fields New Road Oldham OL9 8BT			
Client	Pervez Barket 65 Chudleigh Road Manchester M8 4PR		
Title	Single Storey Extension at Rear		
Scale	1 = 100@A3	Drawing No.	PA-PP-04 19/03/2019

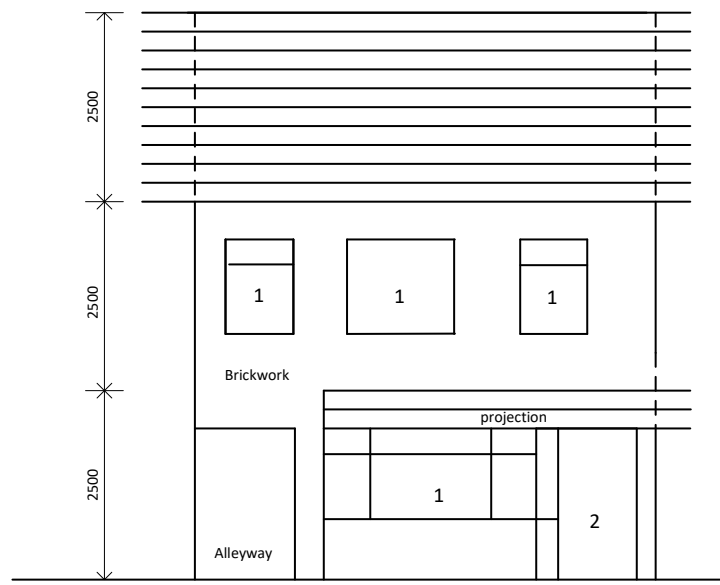

EXISTING FRONT ELEVATION

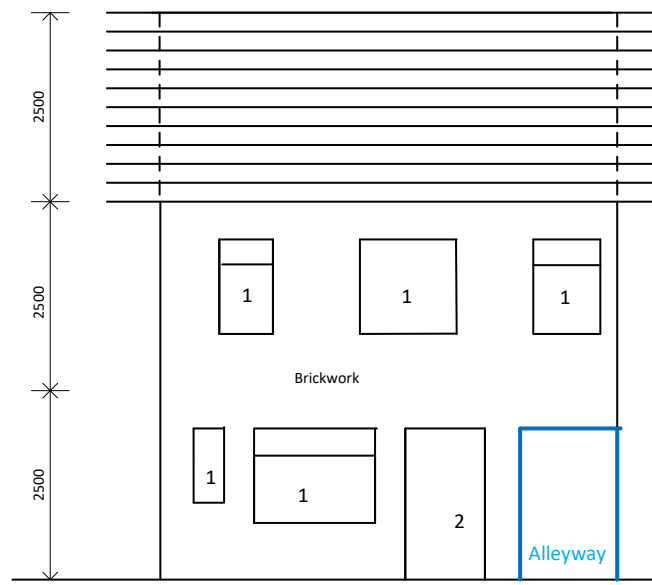


EXISTING REAR ELEVATION

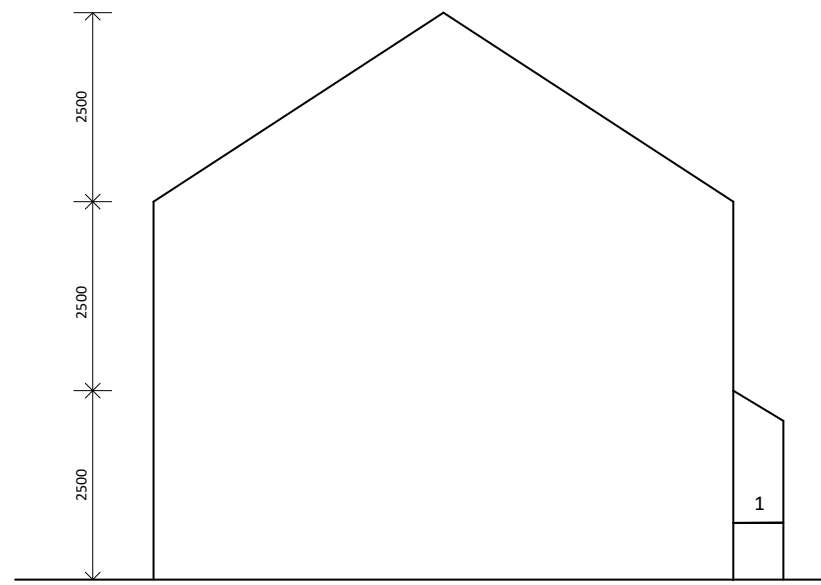


**EXISTING ELEVATION from
H. No. 63**


1. Glazed upvc frame glazed window
2. UPVC frame glazed door

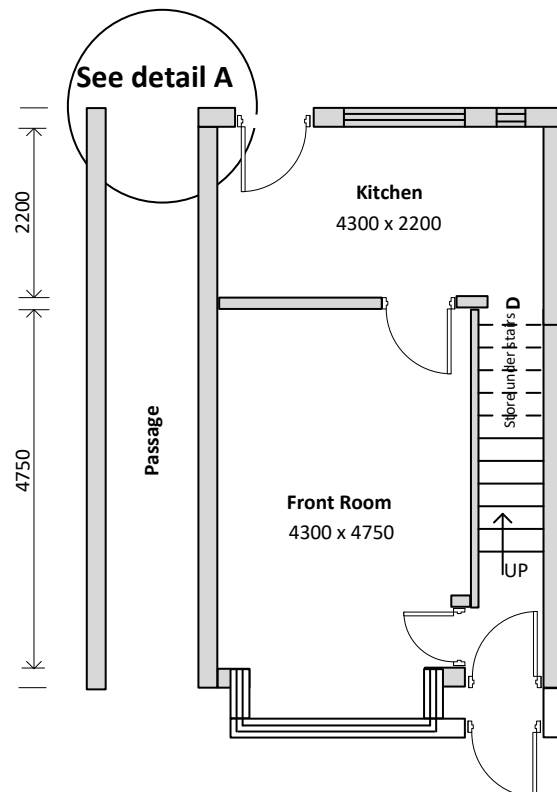


EXISTING GROUND FLOOR

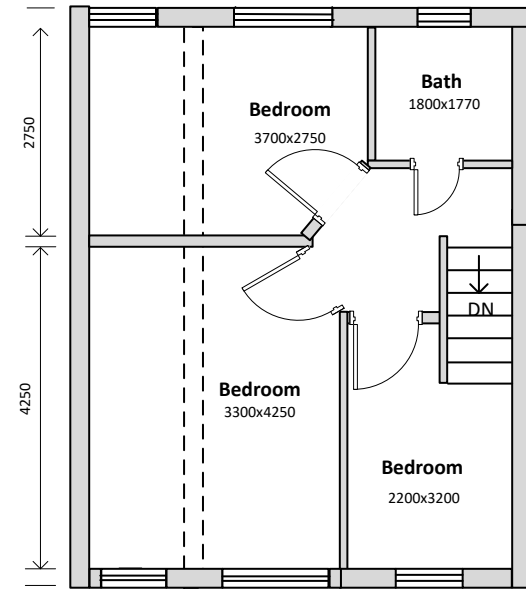

EXISTING FIRST FLOOR

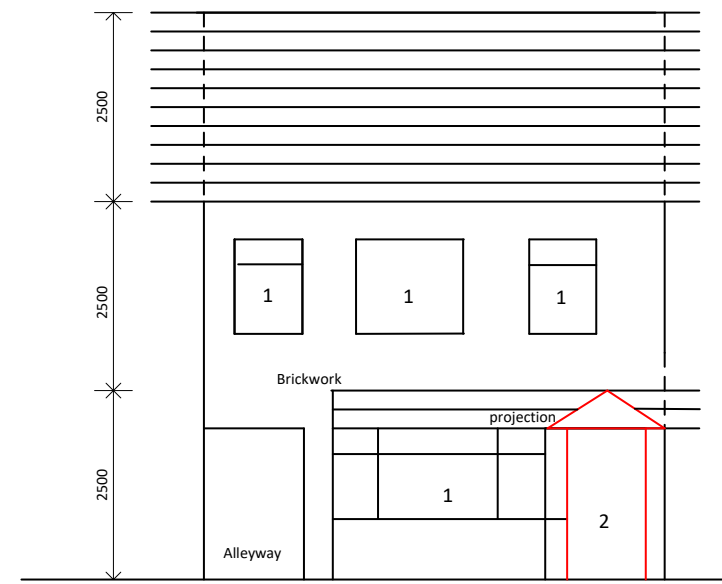


PROPOSED FRONT ELEVATION

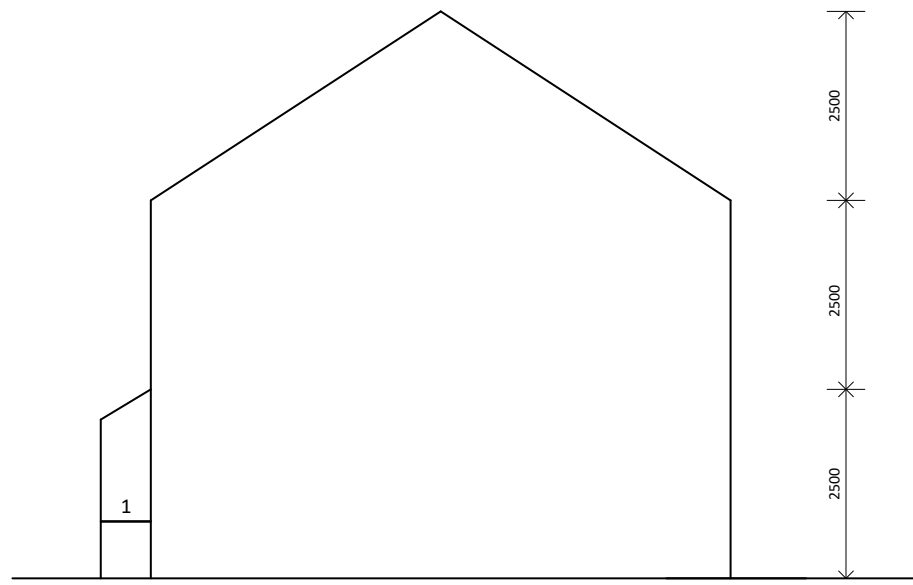


**EXISTING ELEVATION from
H. No. 67**


Design 4 Build Services 77 Fields New Road Oldham OL9 8BT			
Client	Pervez Barket 65 Chudleigh Road Manchester M8 4PR		
Title	Single Storey Extension at Rear		
Scale	1 = 100@A3	Drawing No.	PA-PP-01 19/03/2019

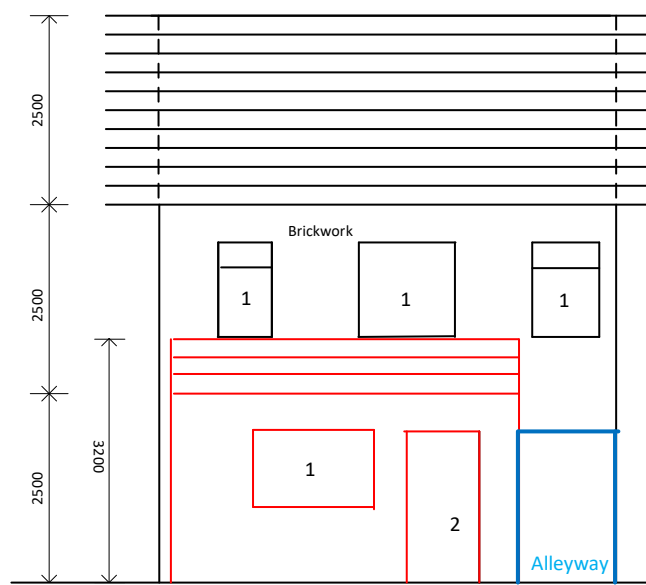


PROPOSED REAR ELEVATION

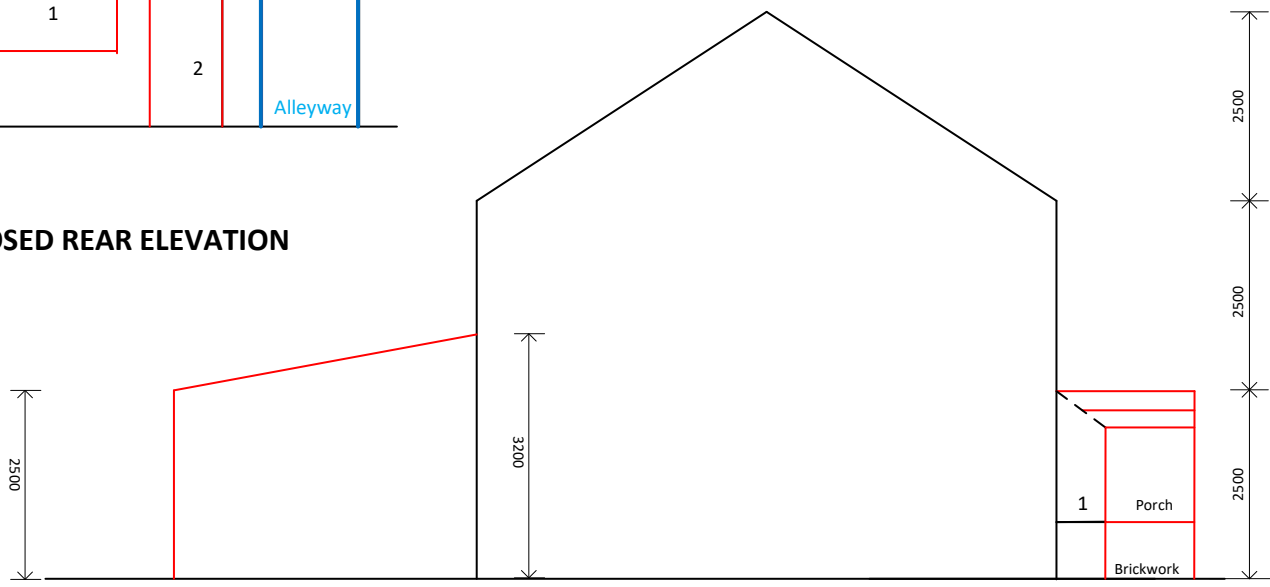


**PROPOSED ELEVATION from
H. No. 63**

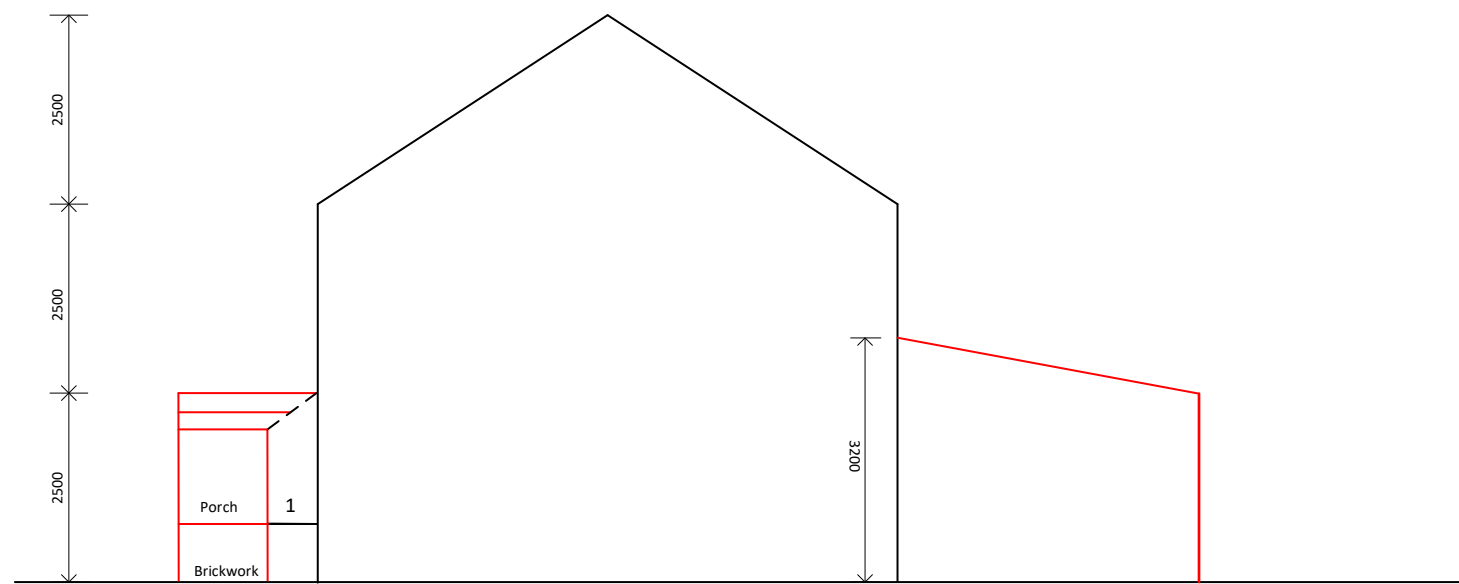

**PROPOSED ELEVATION from
H. No. 67**

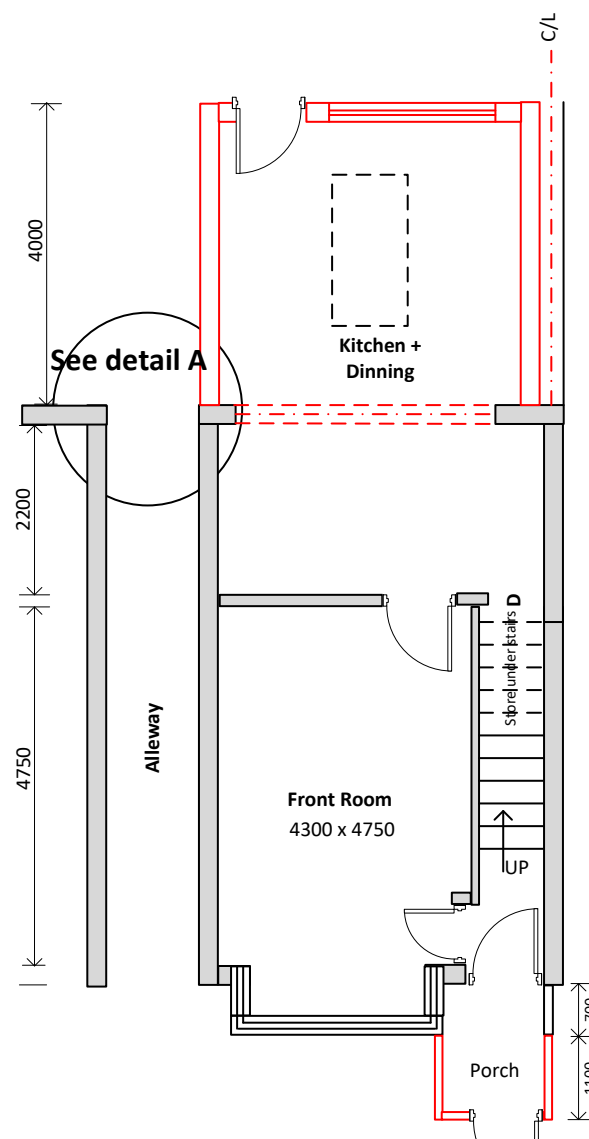

PROPOSED GROUND FLOOR

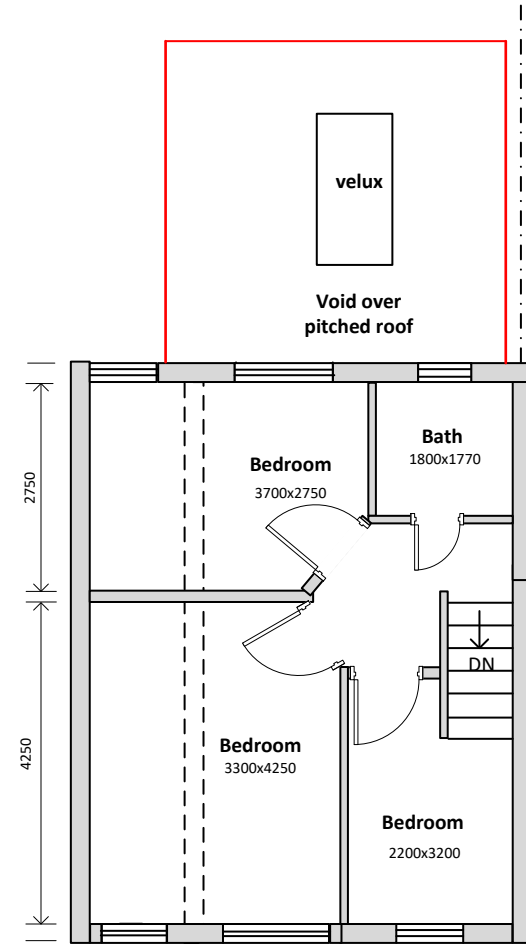

PROPOSED FIRST FLOOR

Design 4 Build Services 77 Fields New Road Oldham OL9 8BT			
Client	Pervez Barket 65 Chudleigh Road Manchester M8 4PR		
Title	Single Storey Extension at Rear		
Scale	1 = 100@A3	Drawing No.	PA-PP-02 15/05/2022