



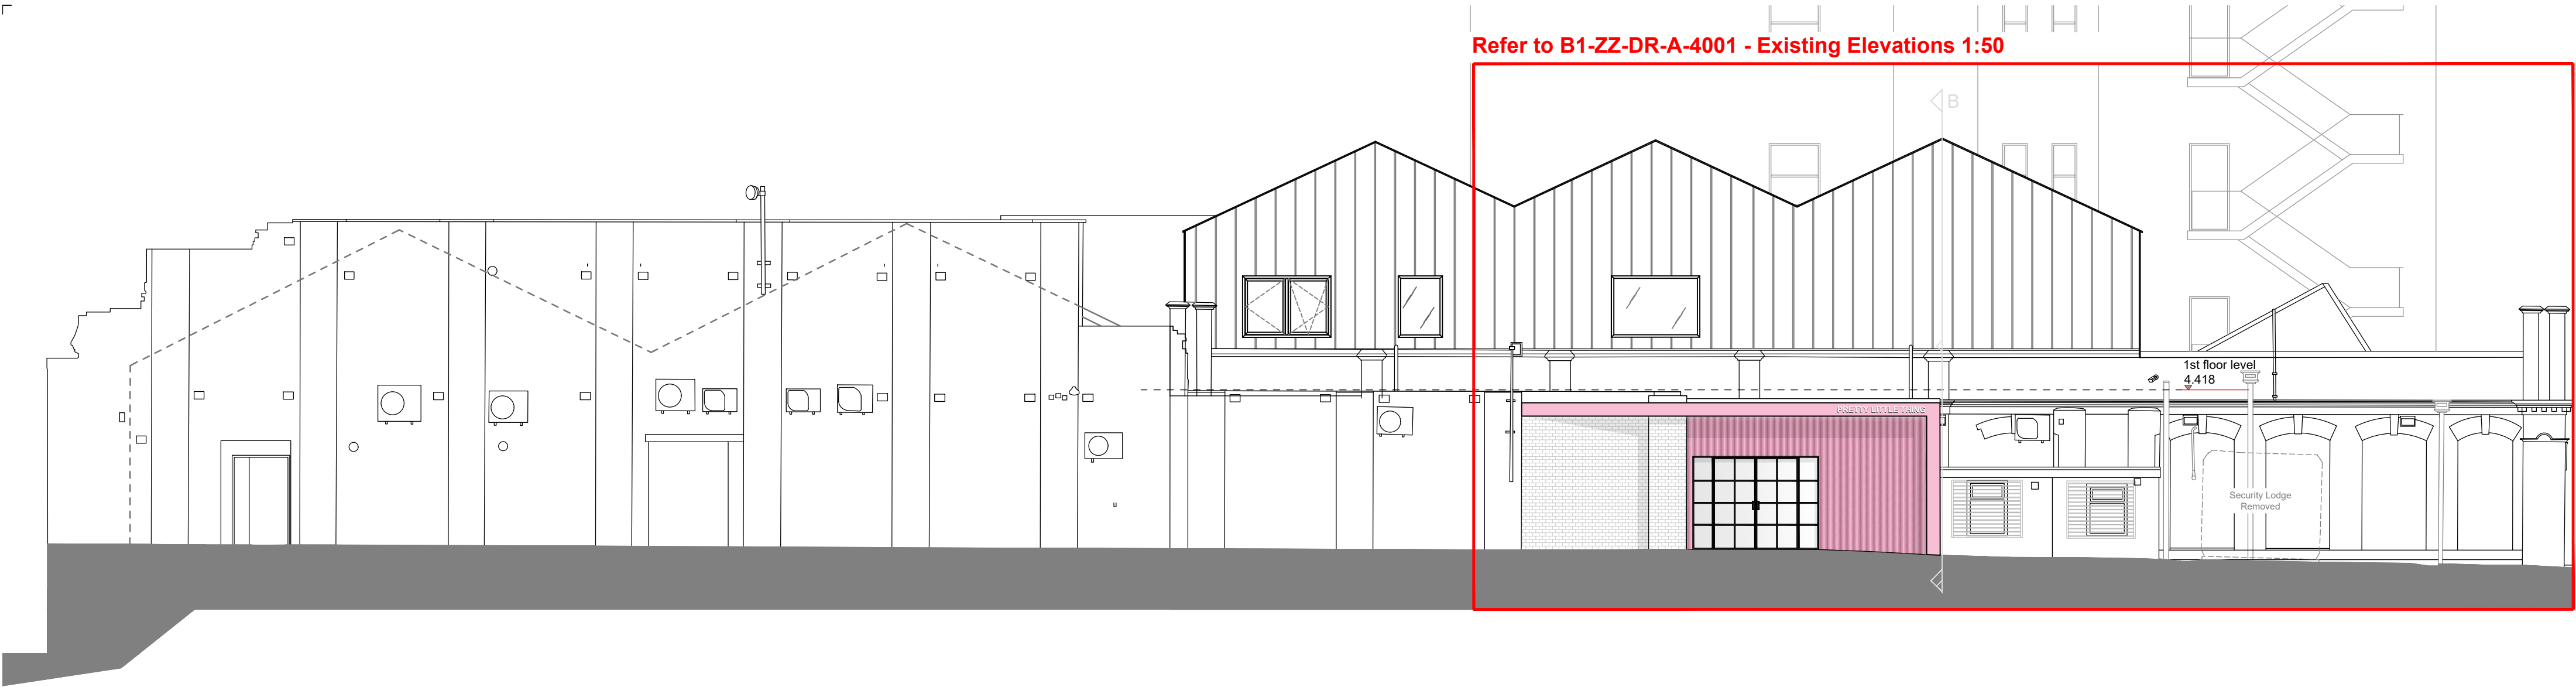


Existing South West Elevation - Beswick Street

Scale 1:100

 


Scale Bar 1:100 @ A1

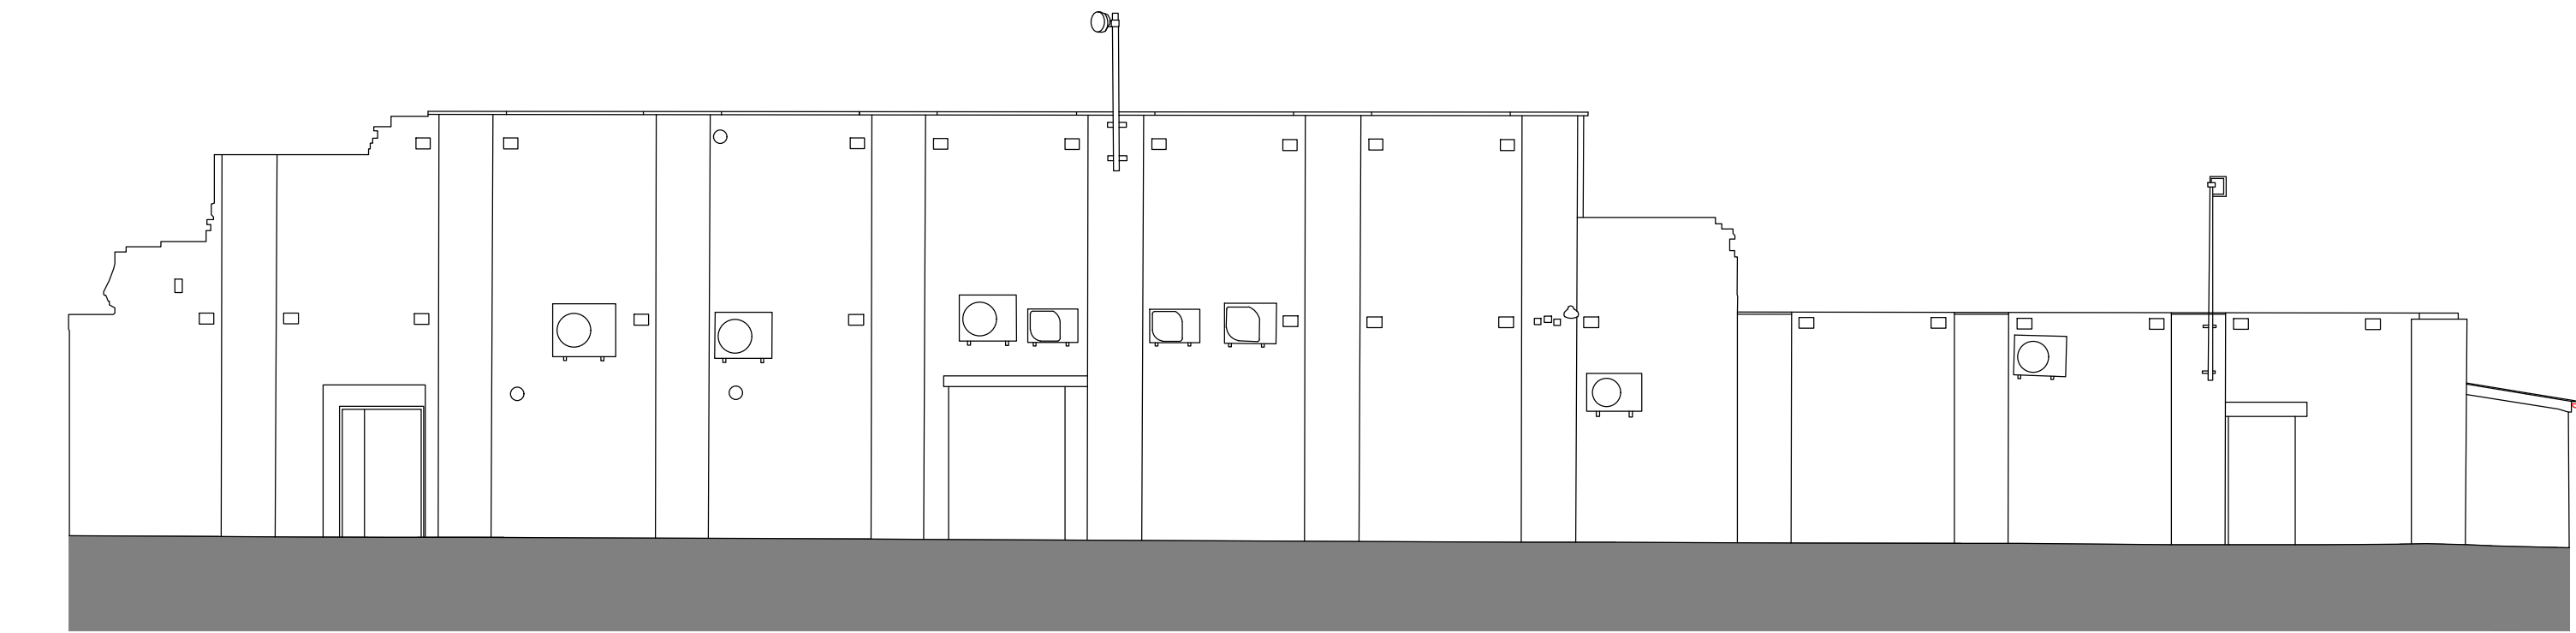

Existing South West Elevation A

Scale 1:100

 


Scale Bar 1:100 @ A1




Existing South West Elevation B

Scale 1:100

 


Scale Bar 1:100 @ A1

Refer to B1-ZZ-DR-A-4001 - Proposed Elevations 1:50

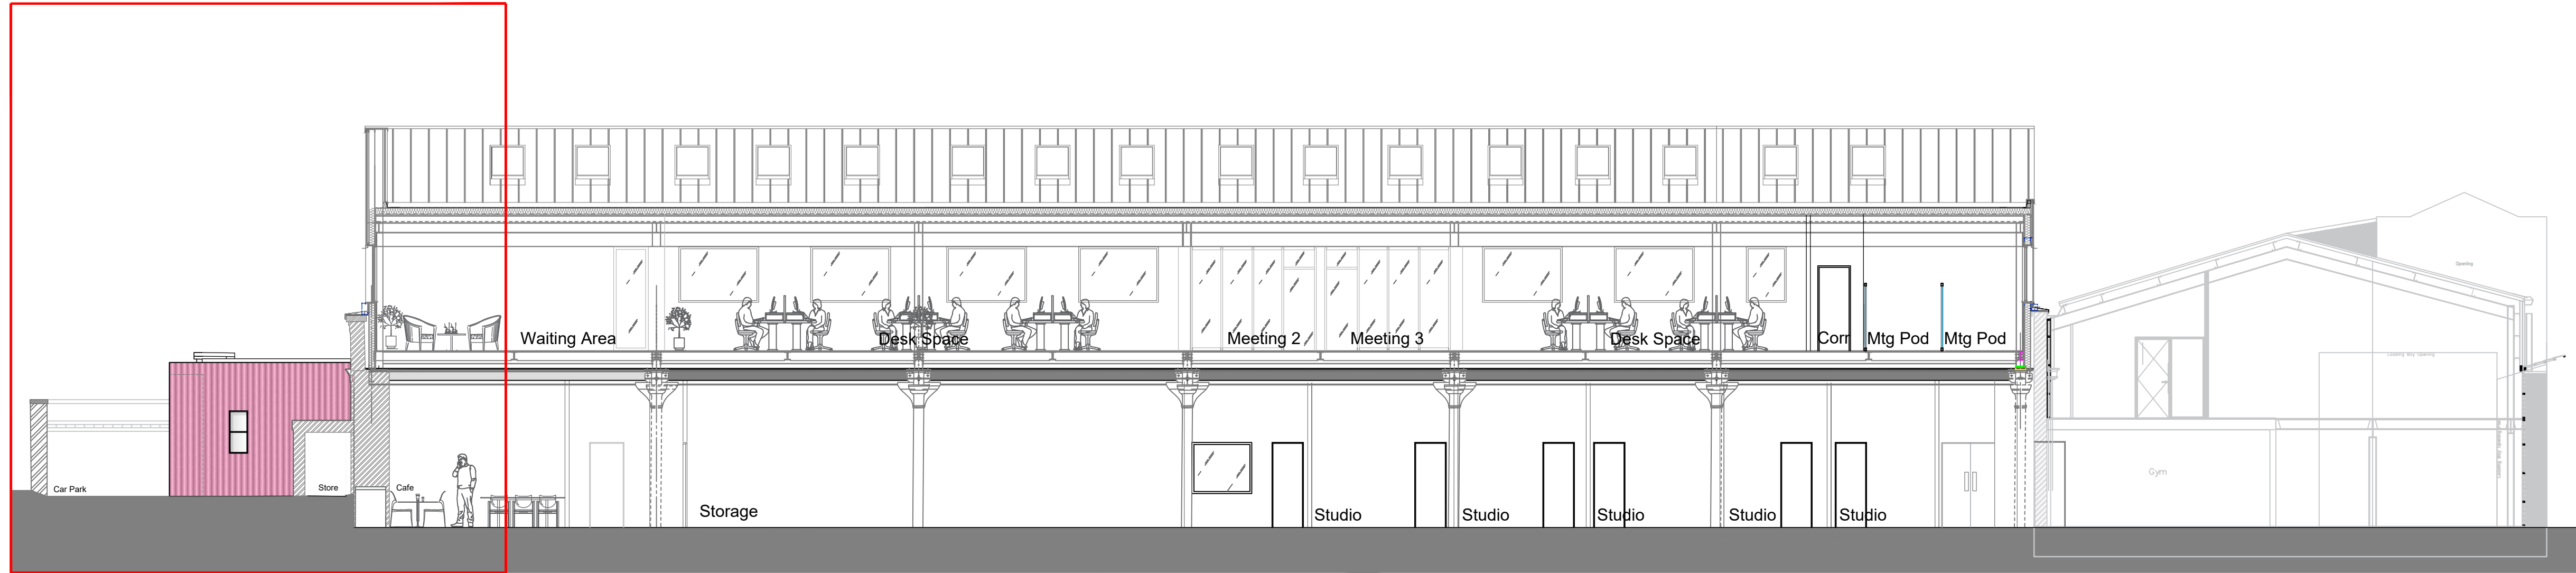

Existing South East Elevation - Beswick Street

Scale 1:100

 

Scale Bar 1:100 @ A1

© This Drawing & Design is the copyright of Jenkins Design Services Ltd and should not be reproduced without written consent.


Contractors are to check all levels & dimensions on site prior to site works commencing & report discrepancies to the Designers.

DO NOT SCALE THIS DRAWING

PLANNING

PRETTYLITTLETHING

Rev	Description	by	Chk	Date
Project:	PLT Wellington Mill Pollard Street East, Ancoats, Manchester, M40 7FS			
Title:	Proposed Elevations			
Client:	Pretty Little Thing			
Drawn By:	CM	Checked By:	TR	on 26/01/2022
Original Size:	A1	Project Number:	22076	
Drawing Number:	B1-ZZ-DR-A-4000			REV -

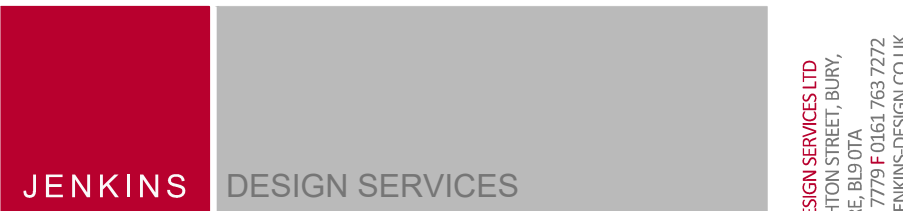

ARCHITECTURE INTERIOR DESIGN PROJECT MANAGEMENT CDM CO-ORDINATOR BUILDING CONSULTANCY

JENKINS DESIGN SERVICES LTD
22 POLLARD STREET EAST
ANCOATS, MANCHESTER, M40 7FS
0161 275 1234
E: TEAM@JENKINSDESIGN.CO.UK