


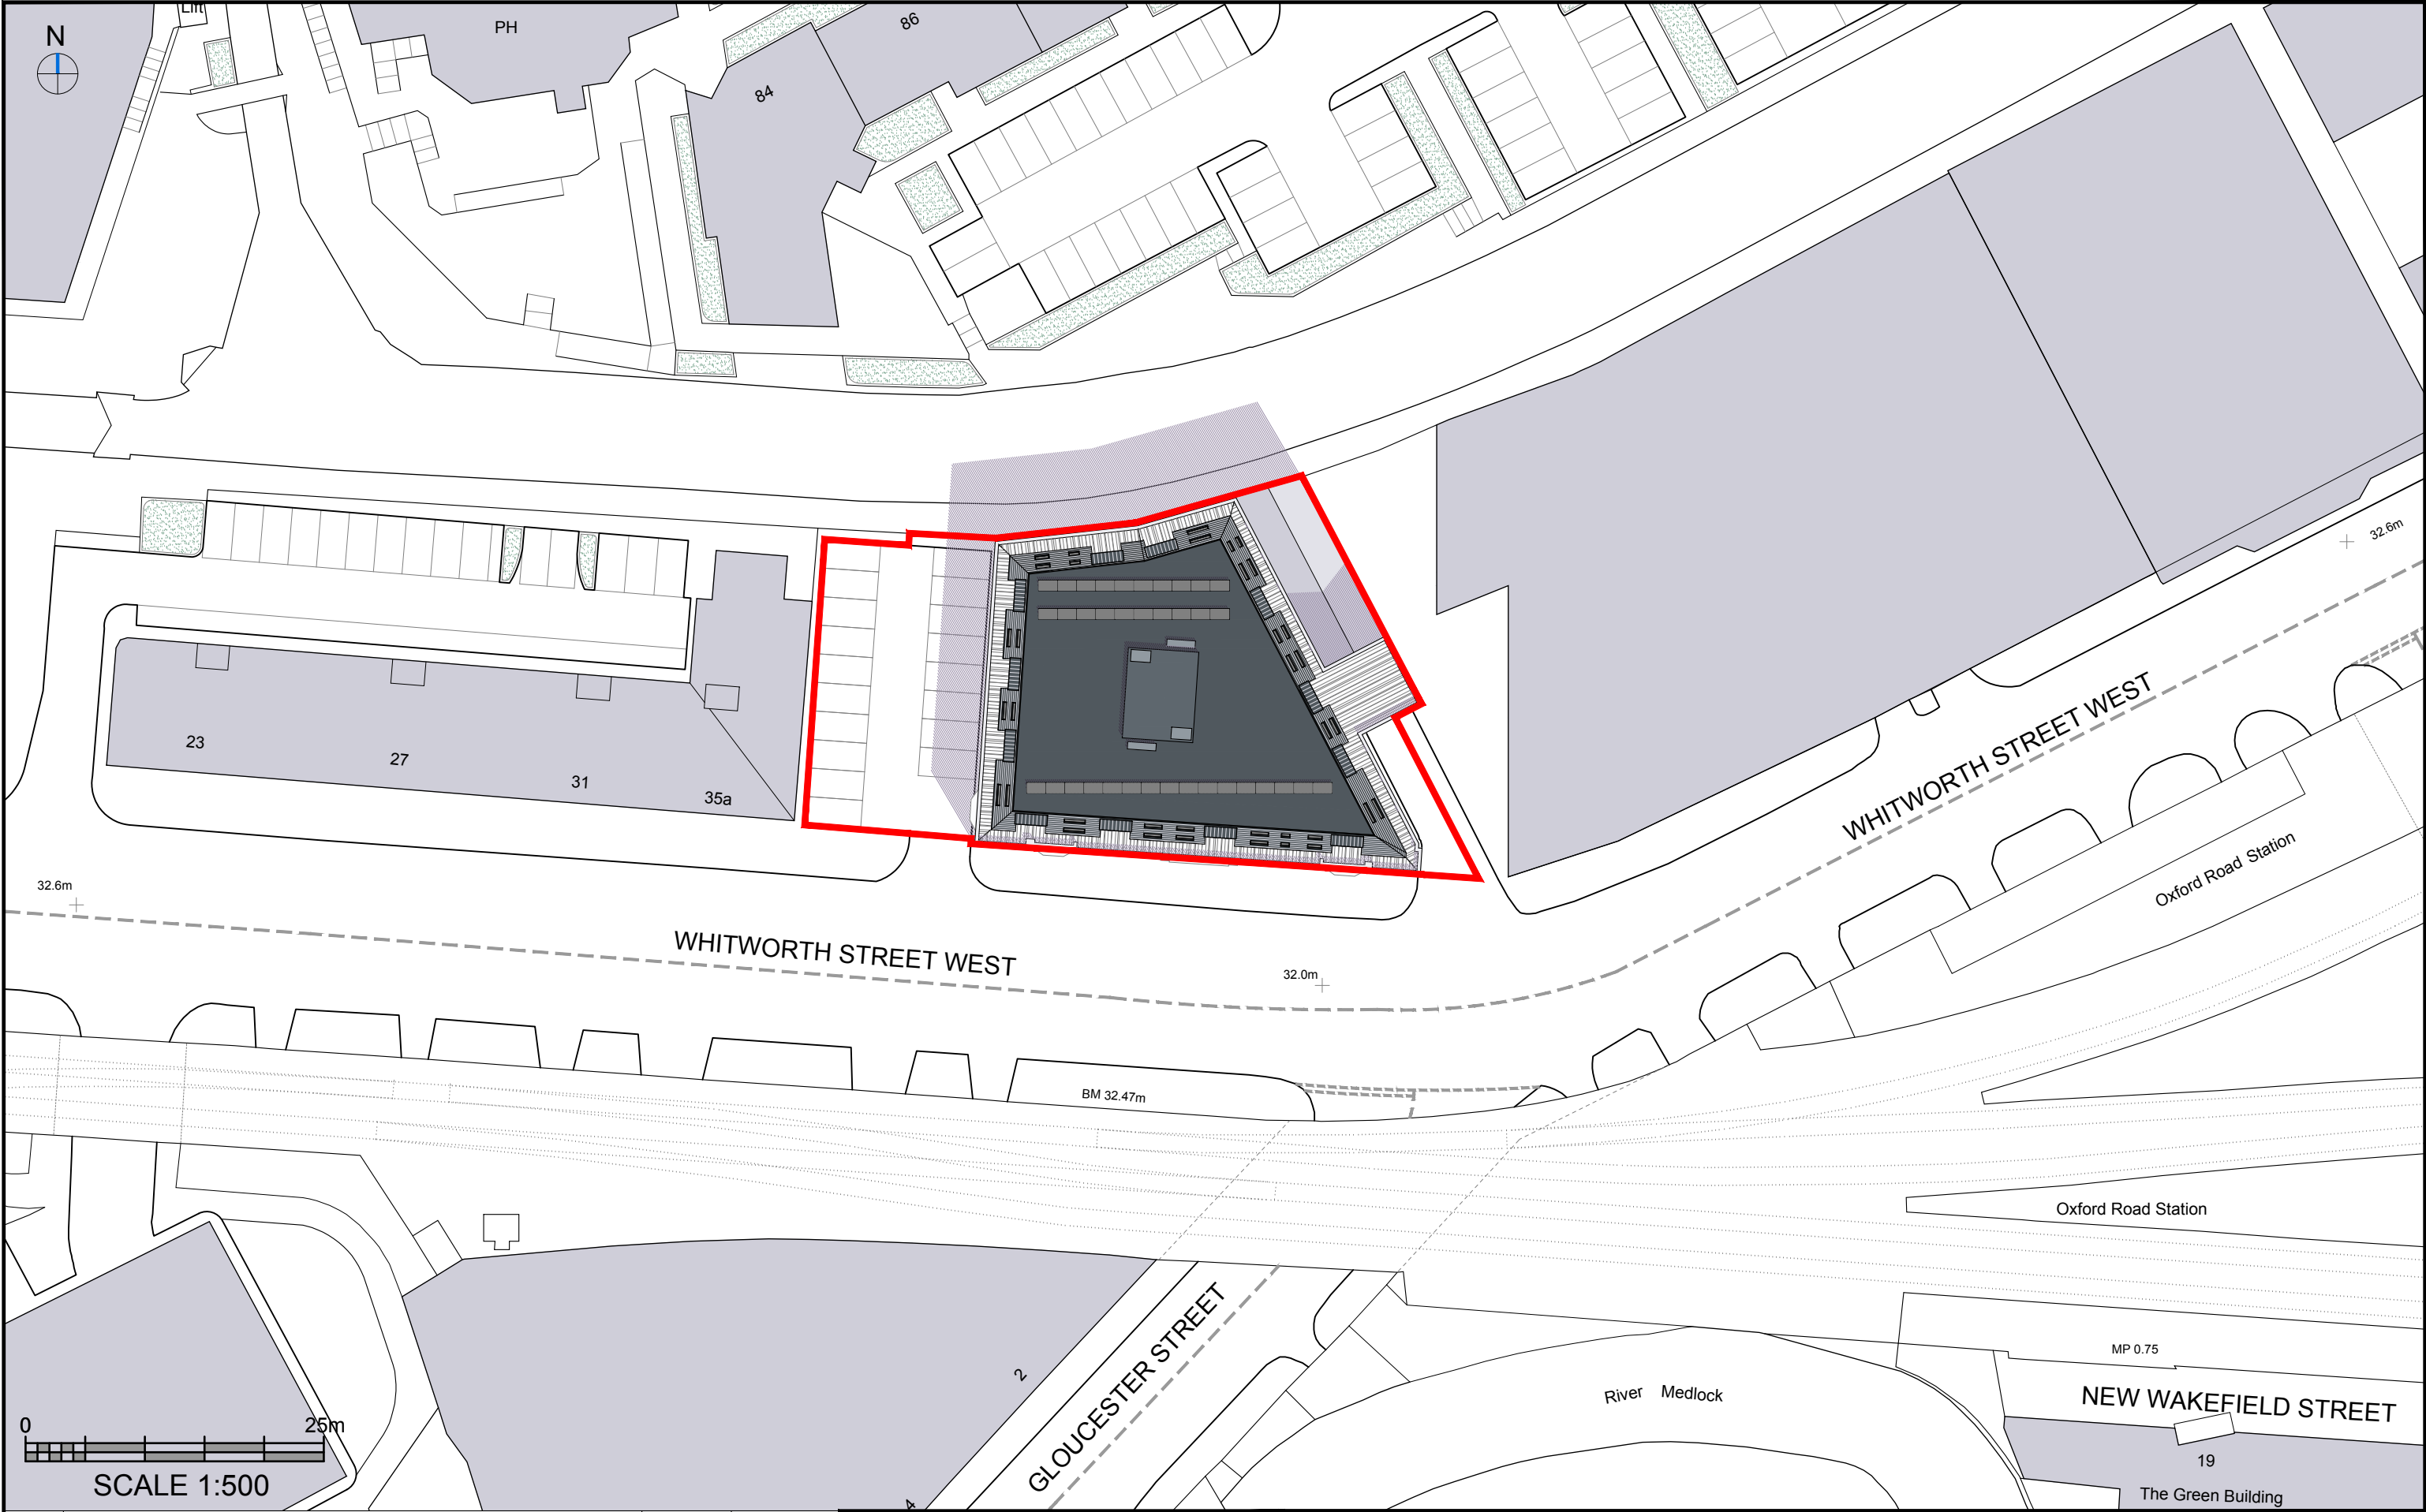

REV	DESCRIPTION	BY	DATE
C	SITE BOUNDARY UPDATED.	JB	24.11.20
B	BOUNDARY	DR	06.11.20
A	FIRST ISSUE	DR	28.10.20



HOWARD & SEDDON A.R.I.B.A.
CHARTERED ARCHITECTS
64 WASHWAY ROAD
SALE, CHESHIRE, M33 7RE
TEL NO. 0161 - 973 8296
FAX NO. 0161 - 962 3485
E-MAIL : ADMIN@HOWARDANDEDSDON.CO.UK

PROJECT	PROPOSED DEVELOPMENT BARCLAY HOUSE WHITWORTH ST. WEST, MANCHESTER
CLIENT	MR K FAN

TITLE	PROPOSED SITE PLAN
-------	--------------------

DRAWN D.ROJO	DRG No. 12,982
DATE 11.11.20	M19
SCALE 1:500	AMENDMENT C