



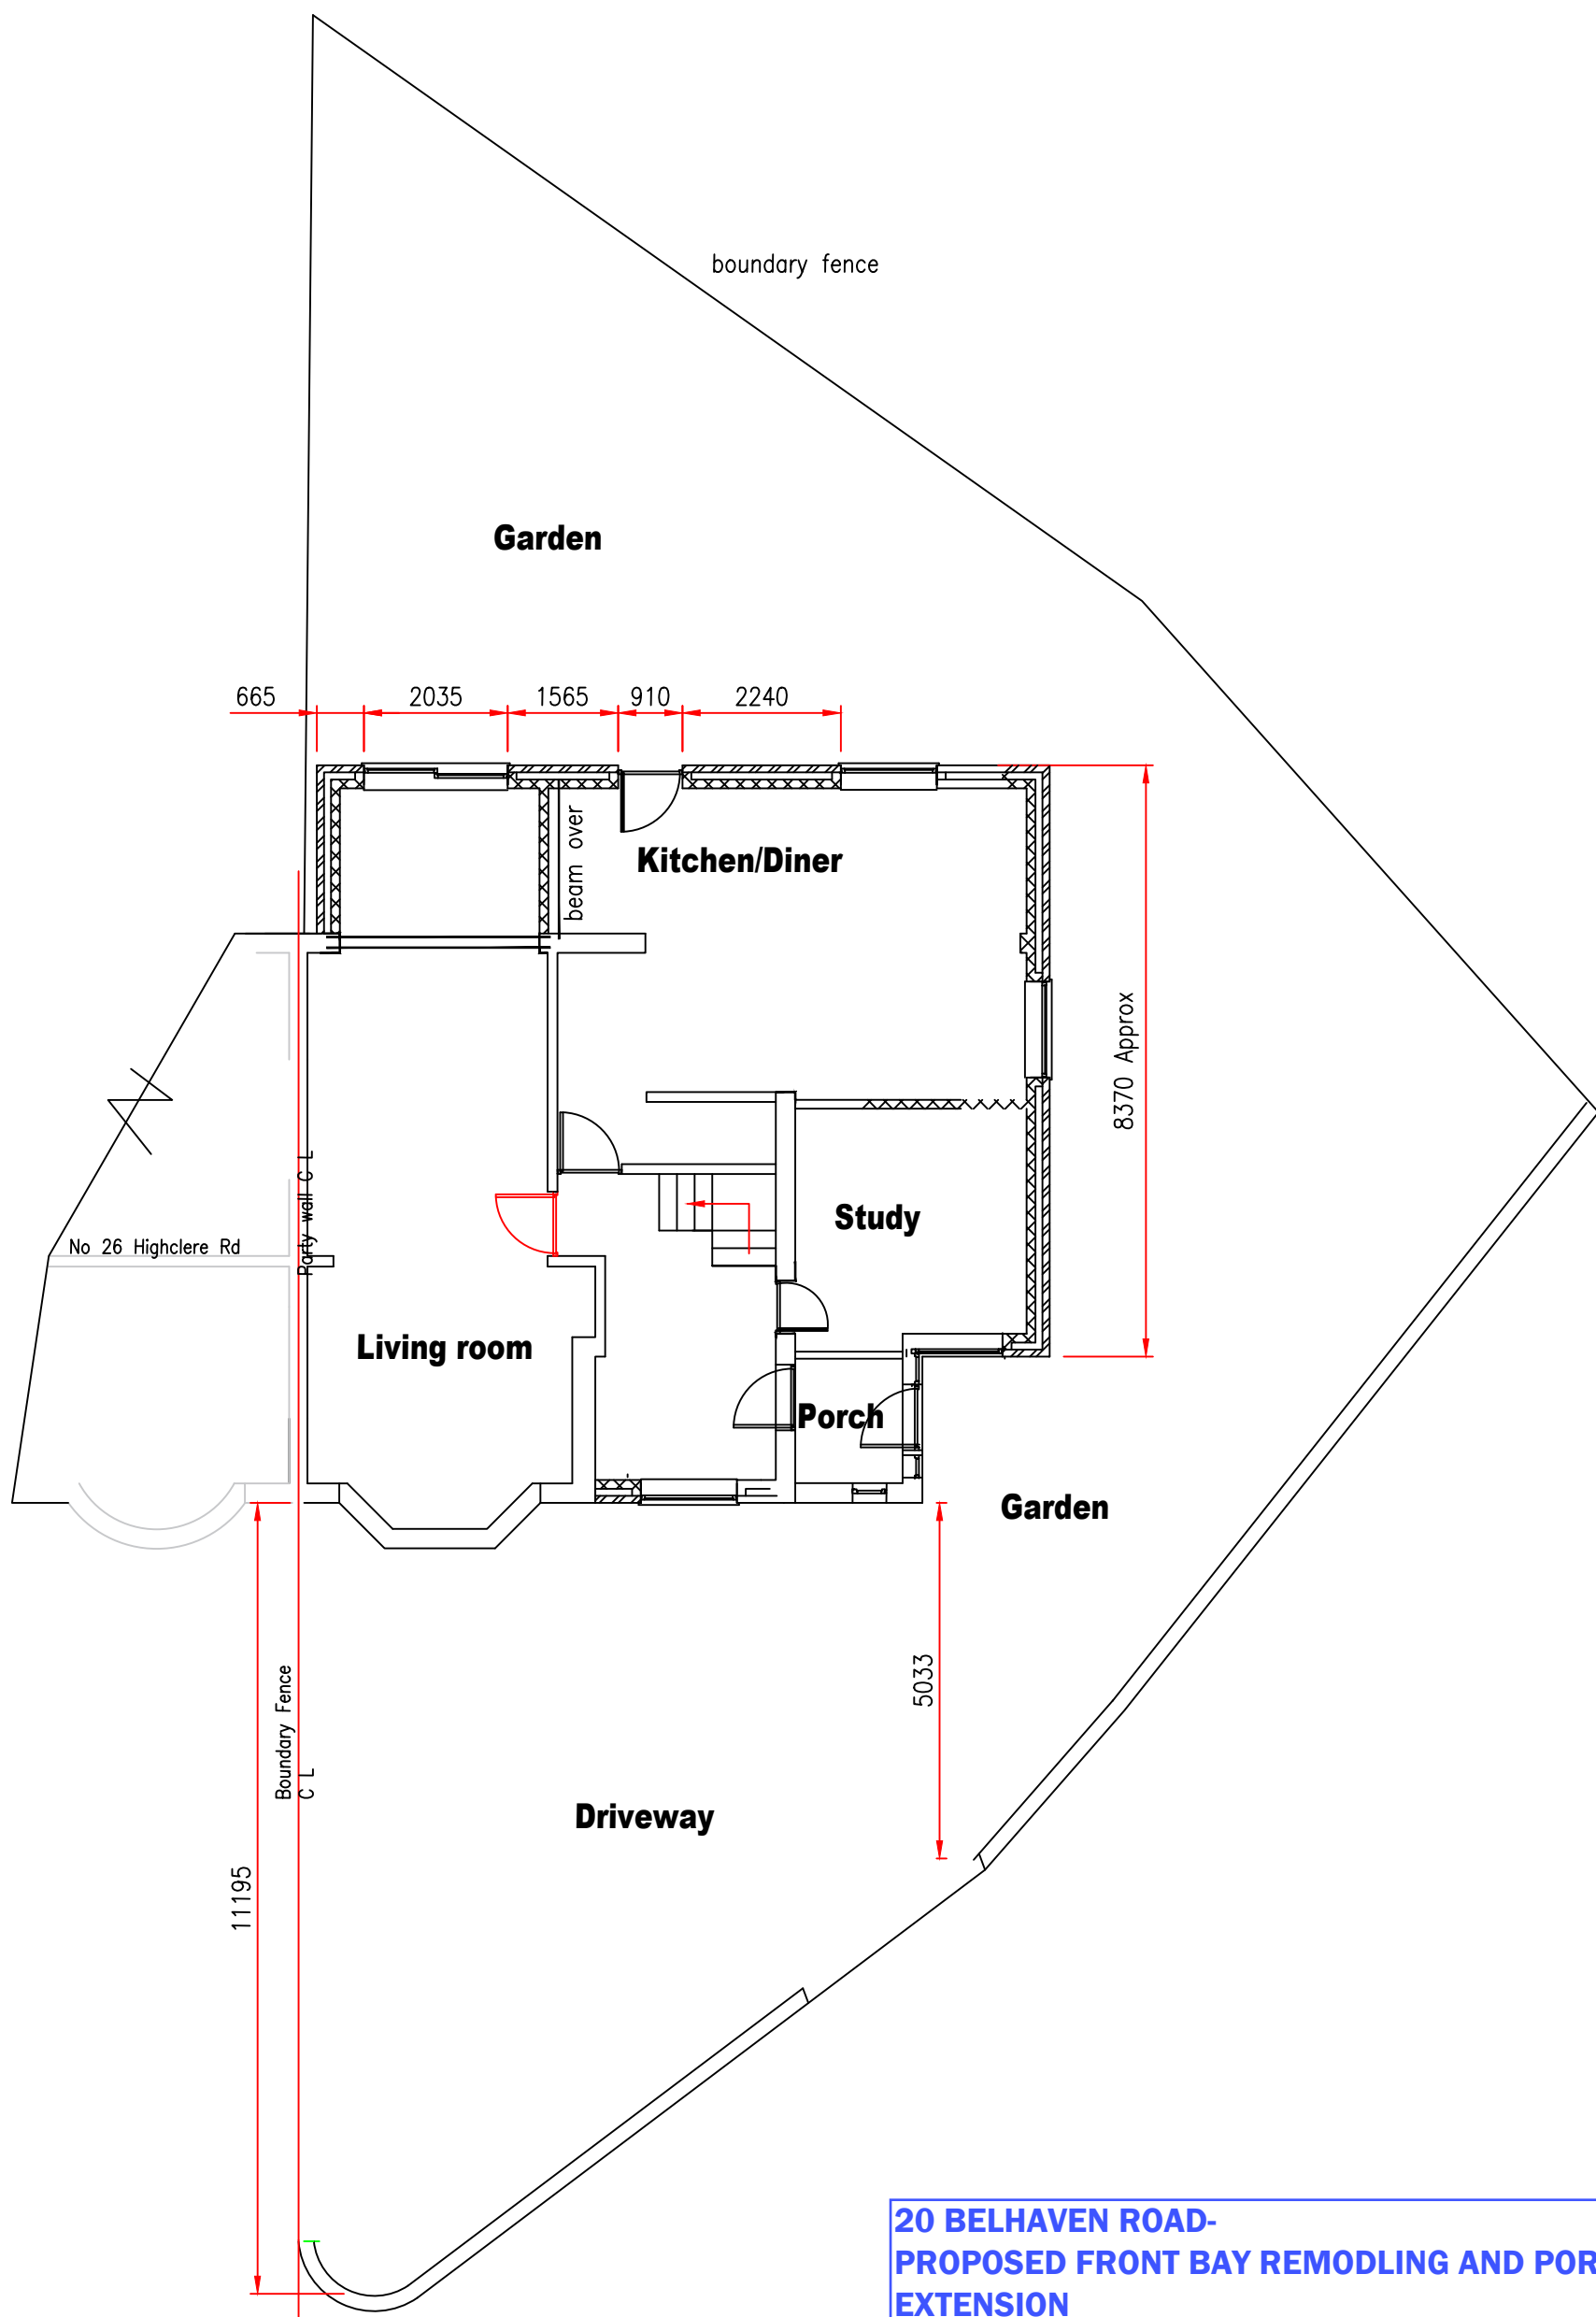

**20 BELHAVEN ROAD-
PROPOSED FRONT BAY REMODLING AND PORCH
EXTENSION**

”
DRG No. DW001- Rev B1 **SCALE : 1:100 @A3**

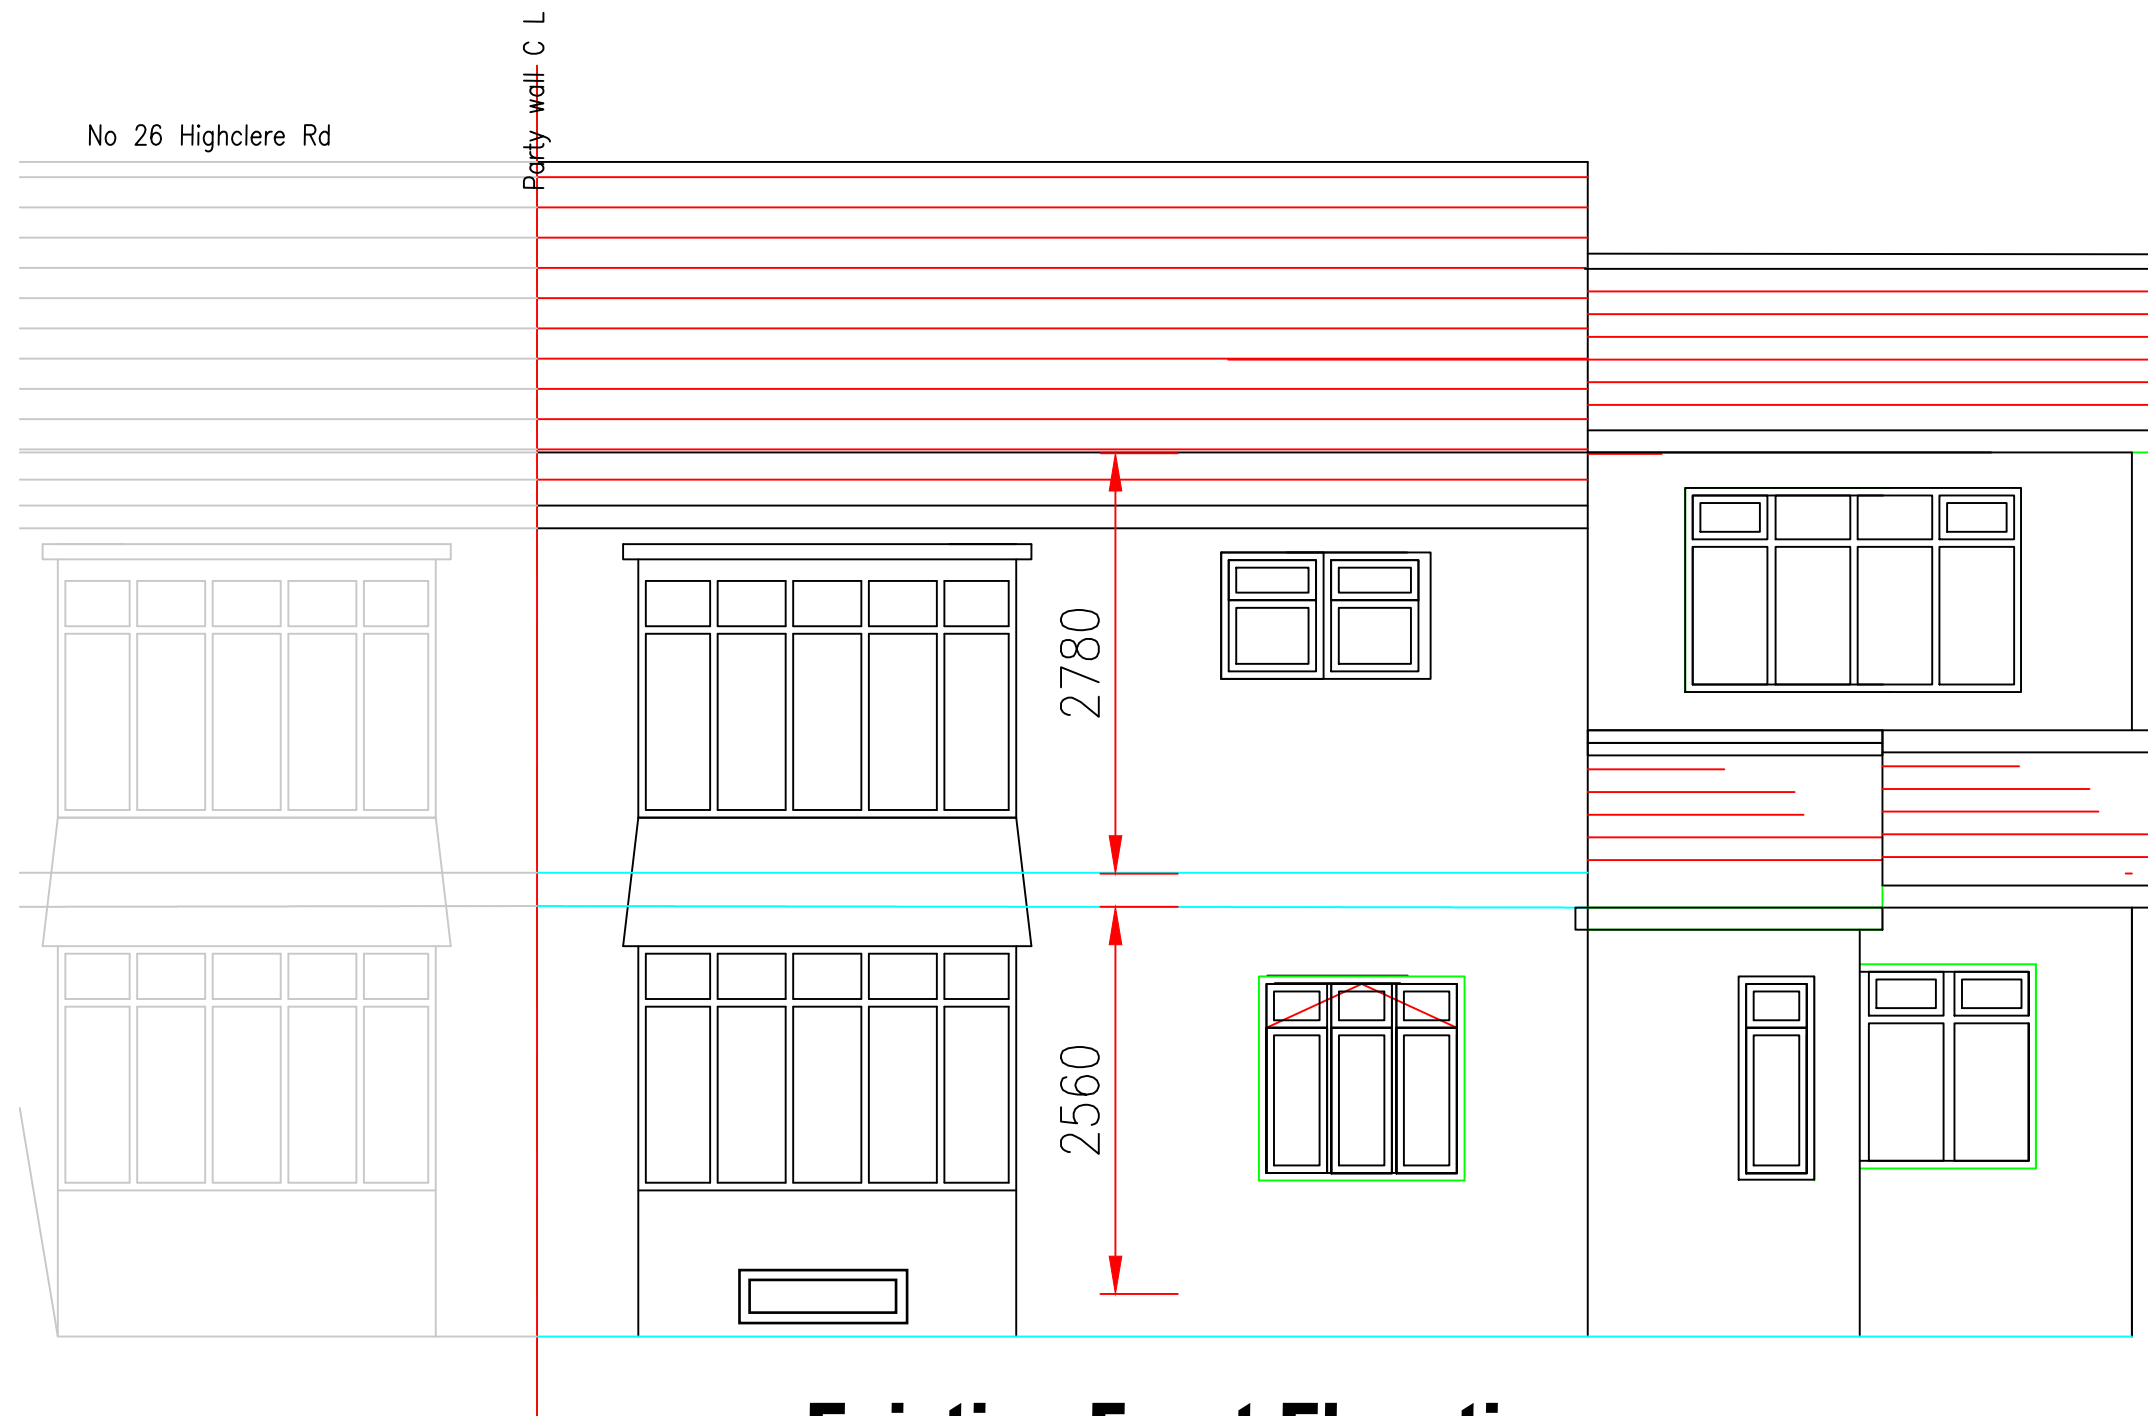


Existing Front Elevation

**20 BELHAVEN ROAD-
PROPOSED FRONT BAY REMODLING AND PORCH
EXTENSION**

**”
DRG No. DW002- Rev B1**


SCALE : 1:50 @A3

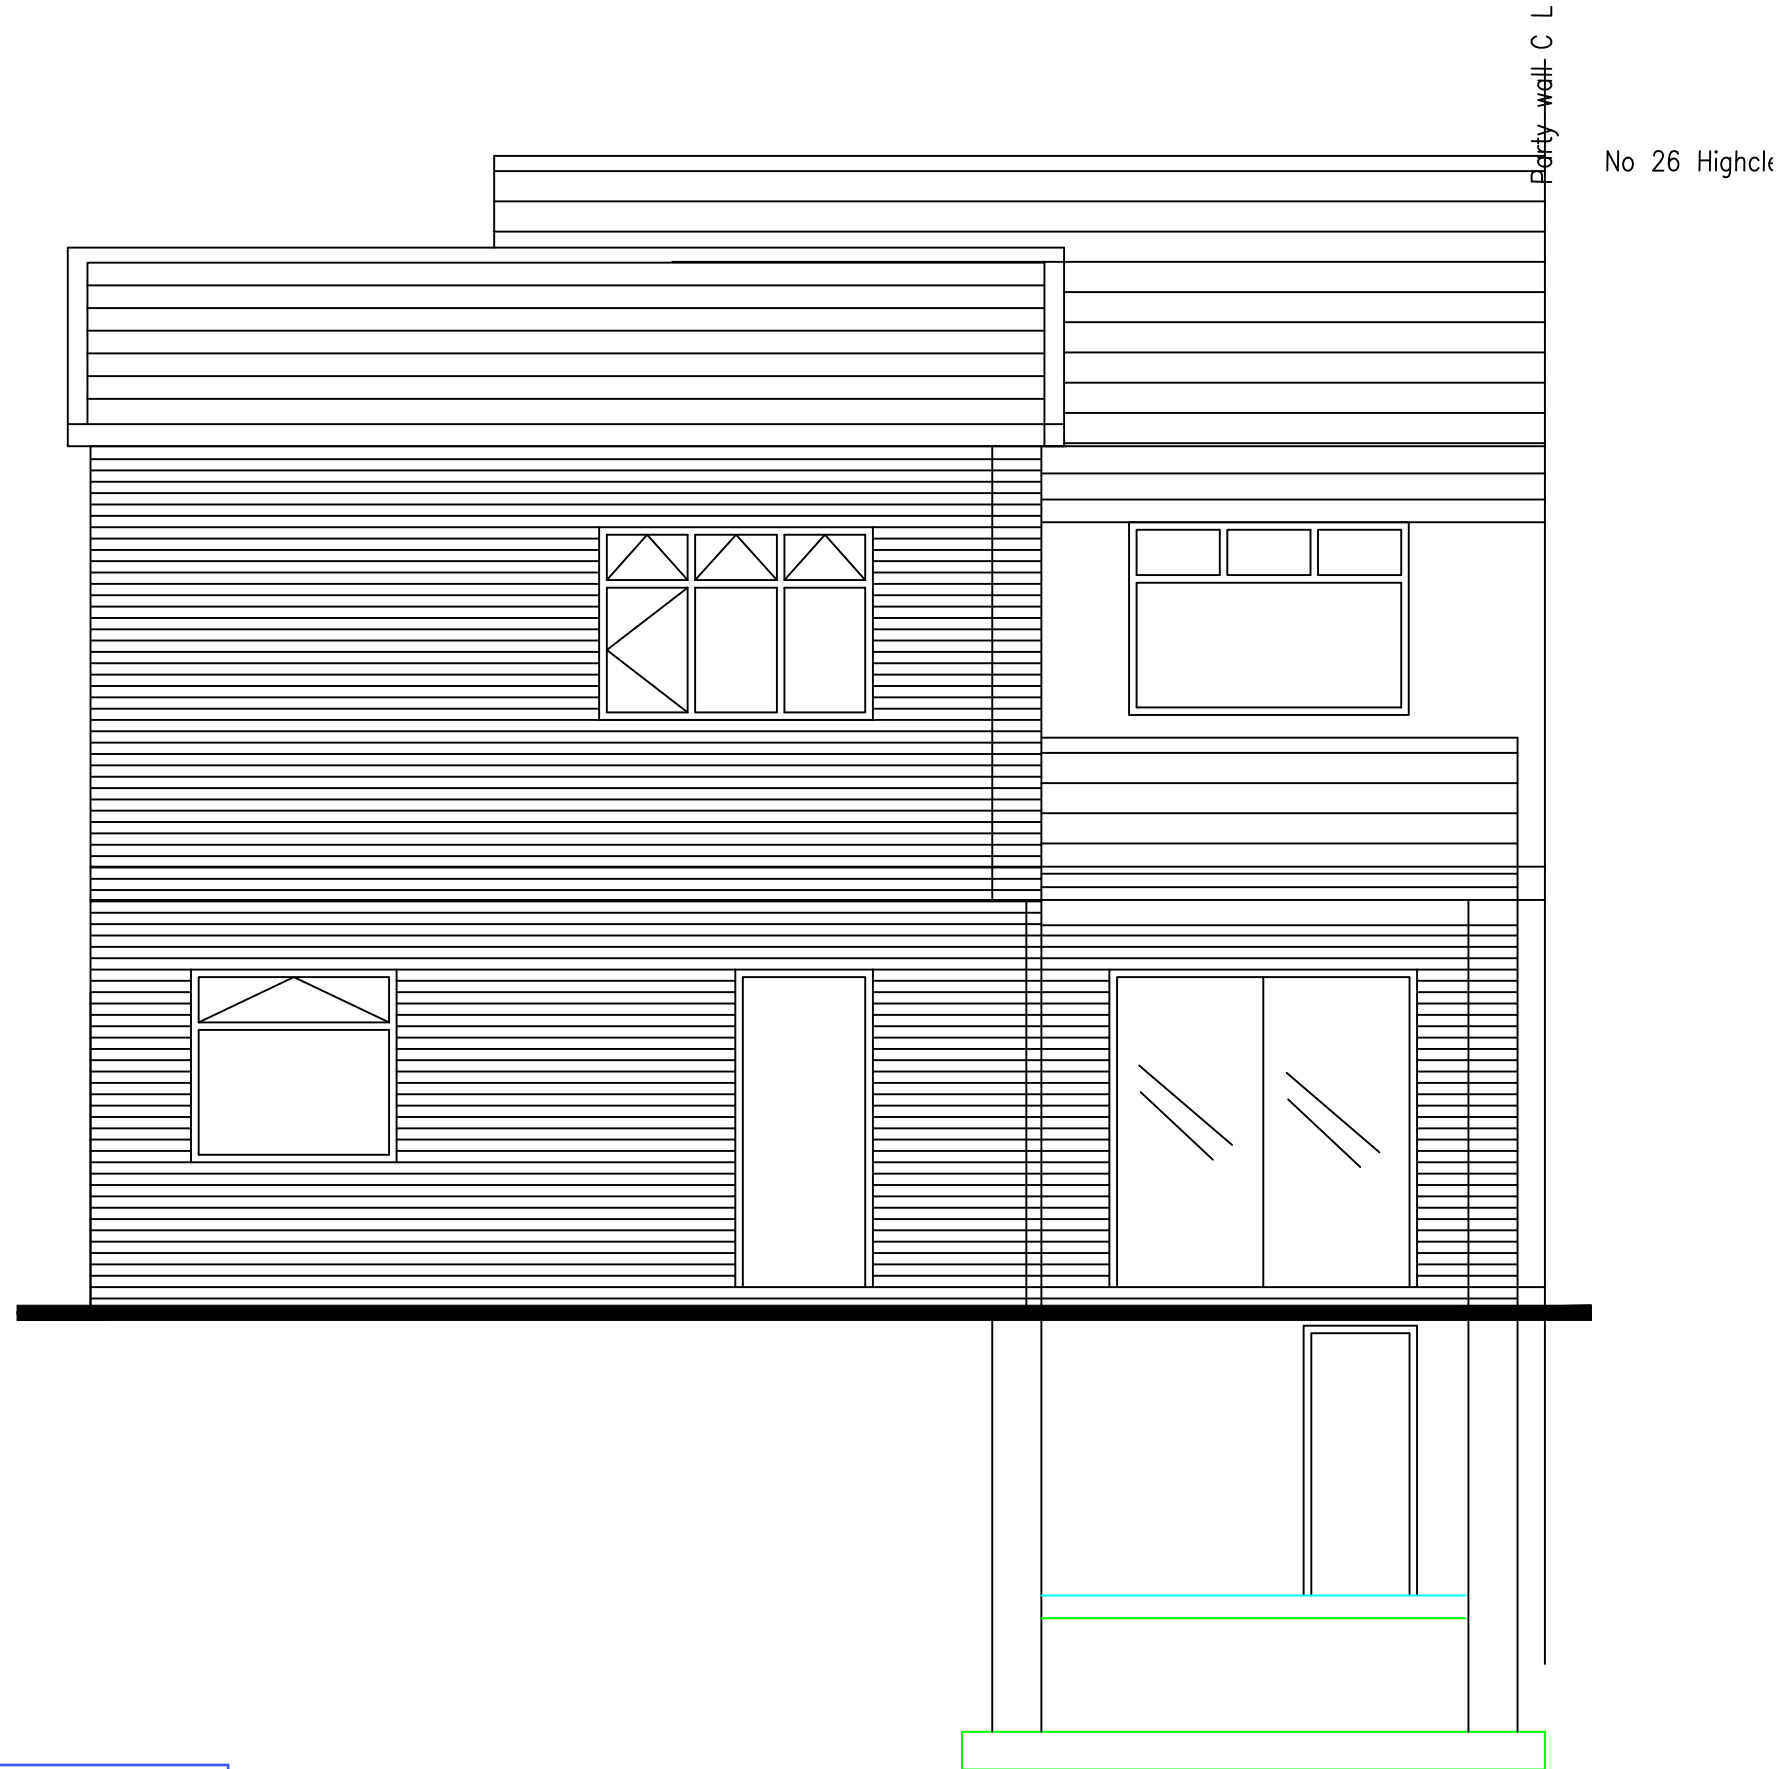

20 BELHAVEN ROAD-
PROPOSED FRONT BAY REMODLING AND PORCH
EXTENSION

”
DRG No. DW003- B1 SCALE : 1:50 @A3

Existing Rear Elevation

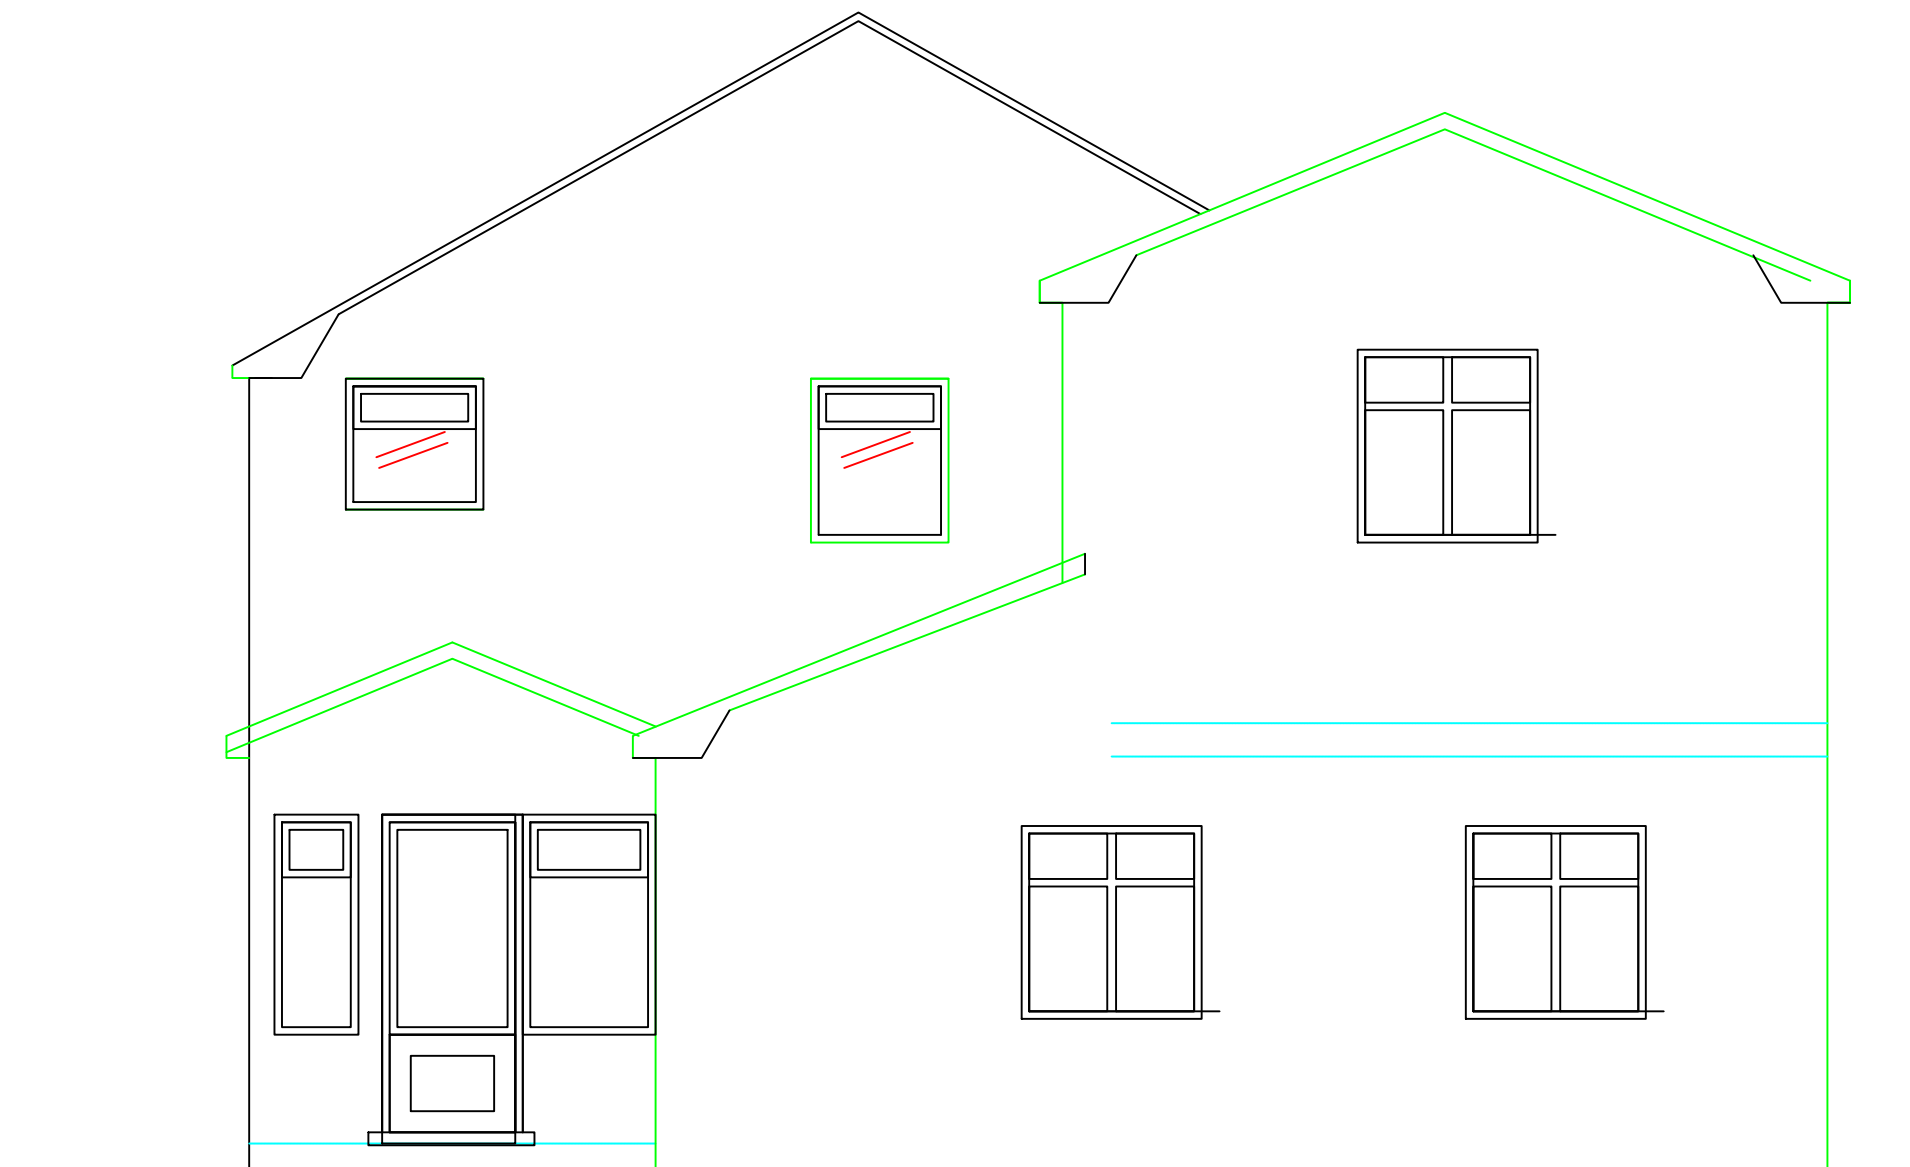


Existing Side Elevation

20 BELHAVEN ROAD-
PROPOSED FRONT BAY REMODLING AND PORCH
EXTENSION

”
DRG No. DW004- B1


SCALE : 1:50 @A3

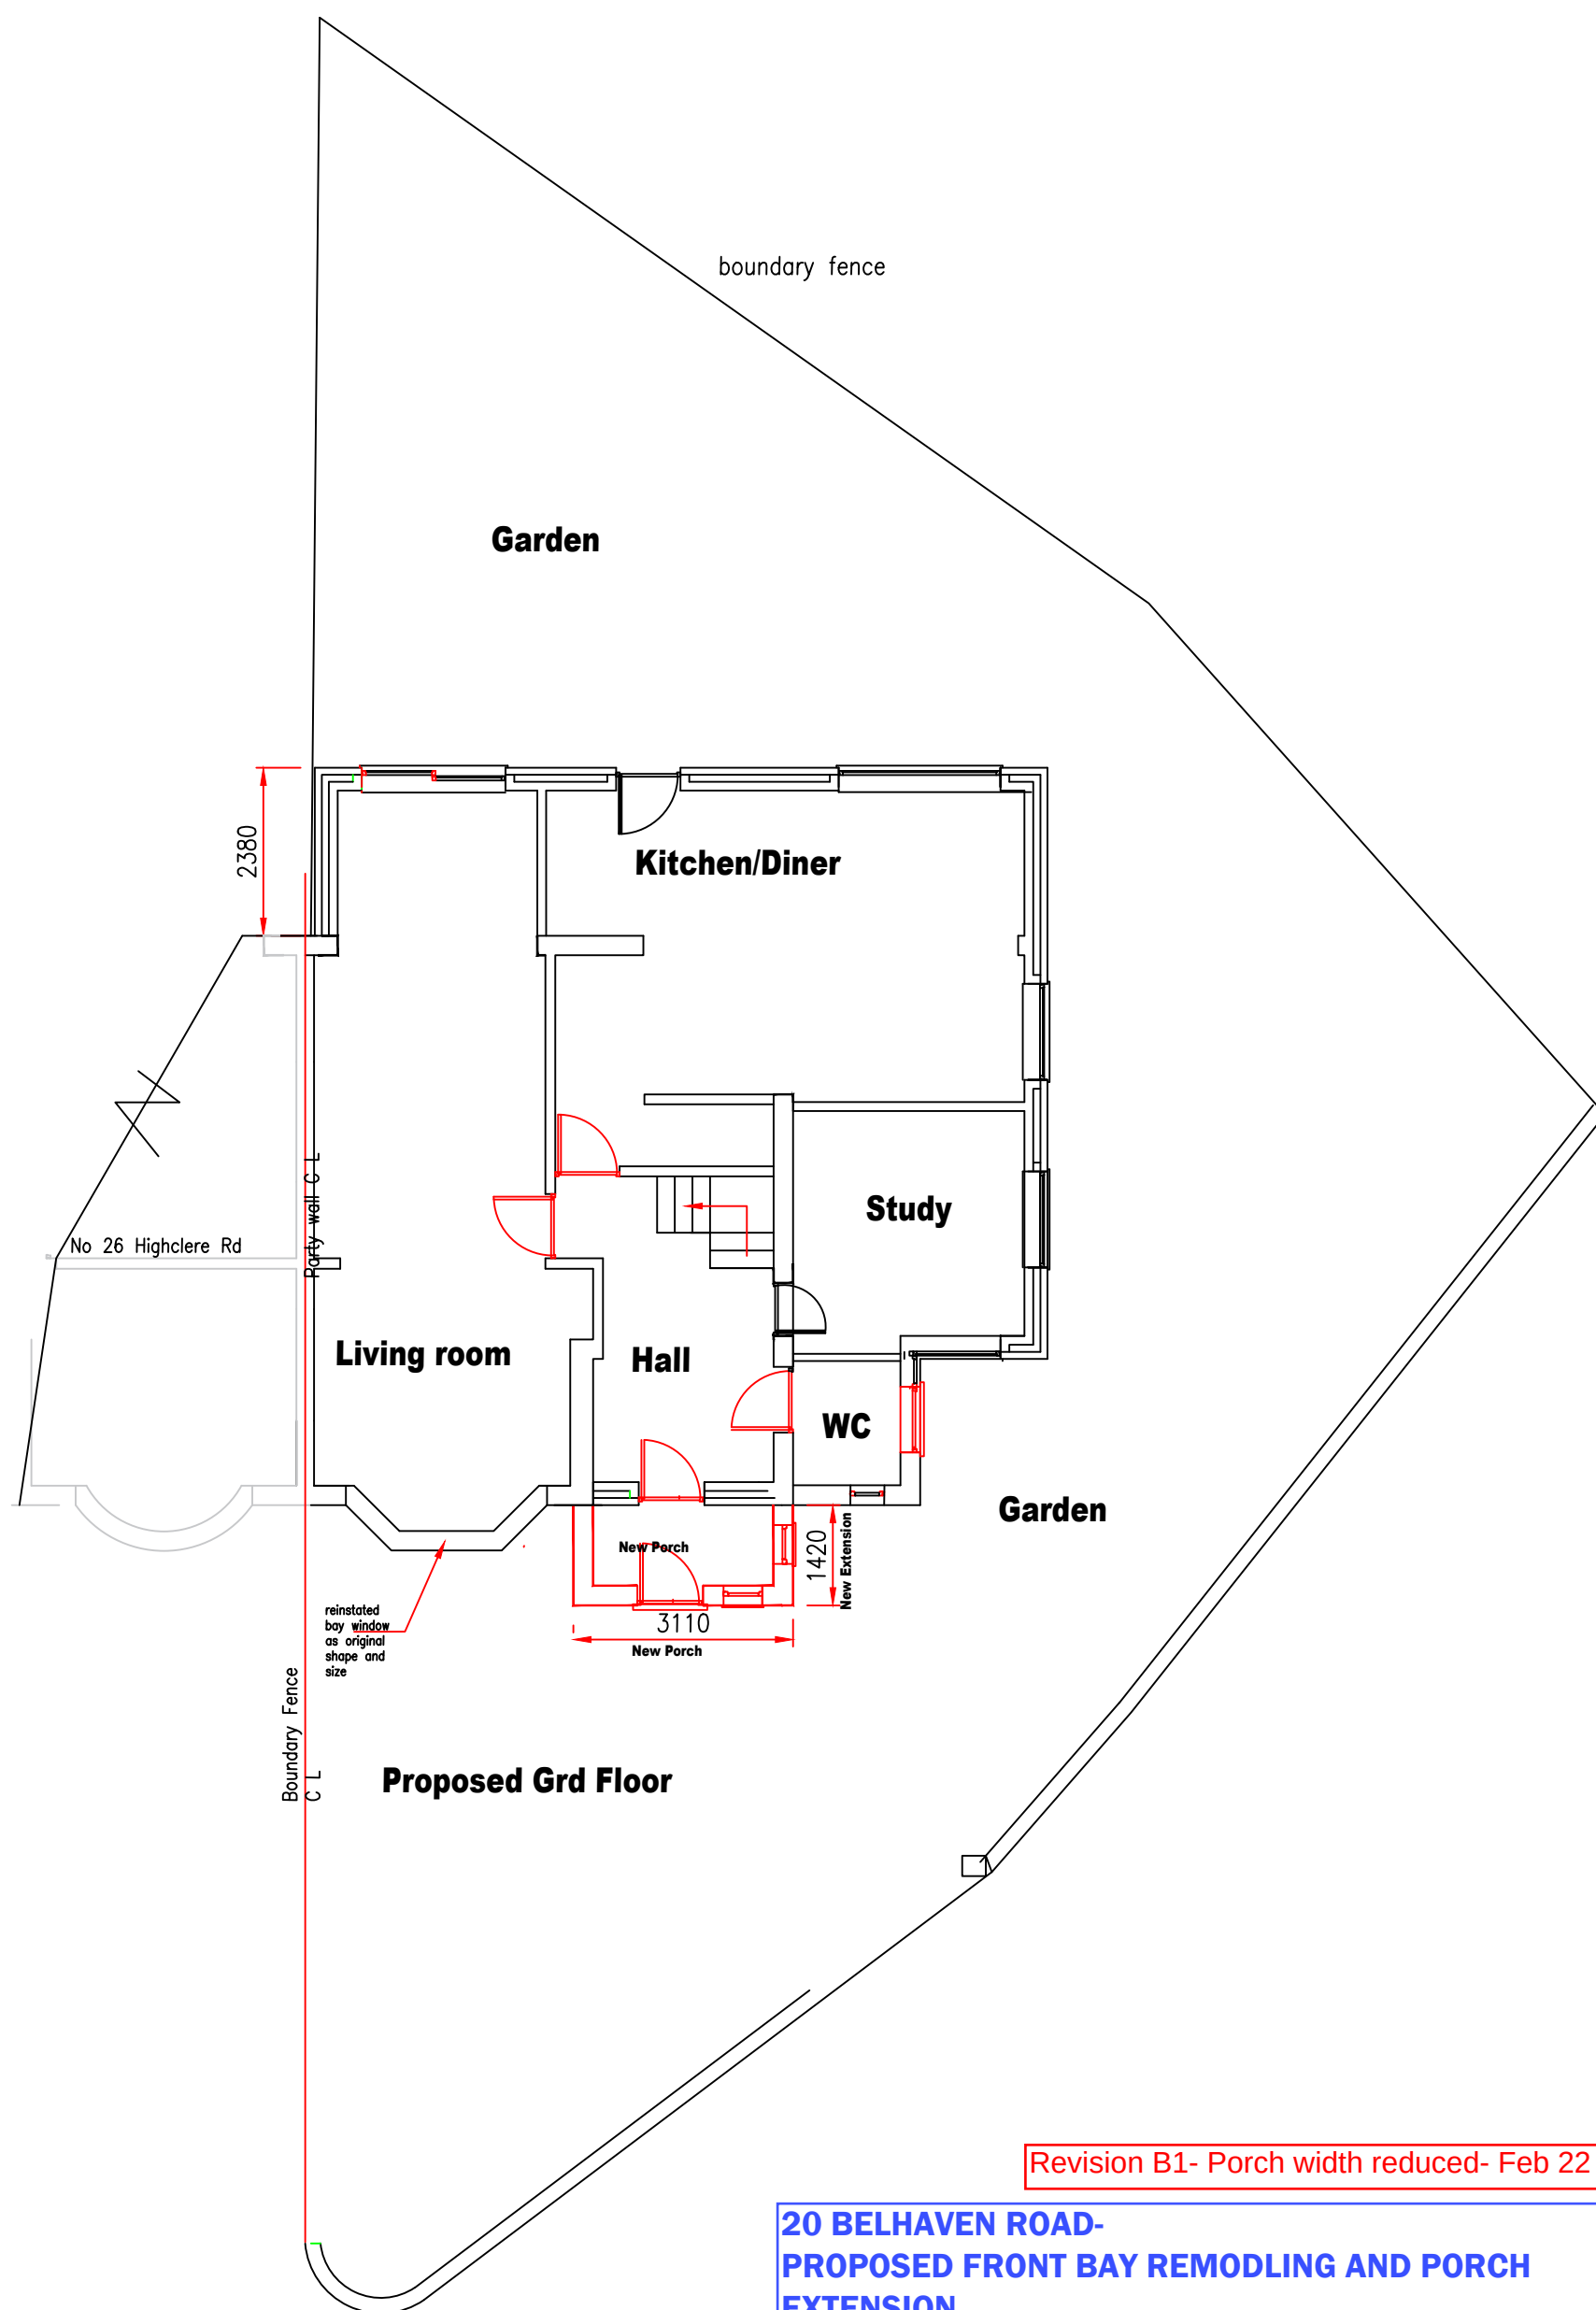


Revision B1- Porch width reduced- Feb 22

**20 BELHAVEN ROAD-
PROPOSED FRONT BAY REMODLING AND PORCH
EXTENSION**

”
DRG No. DW005- Rev B1 **SCALE : 1:100 @A3**

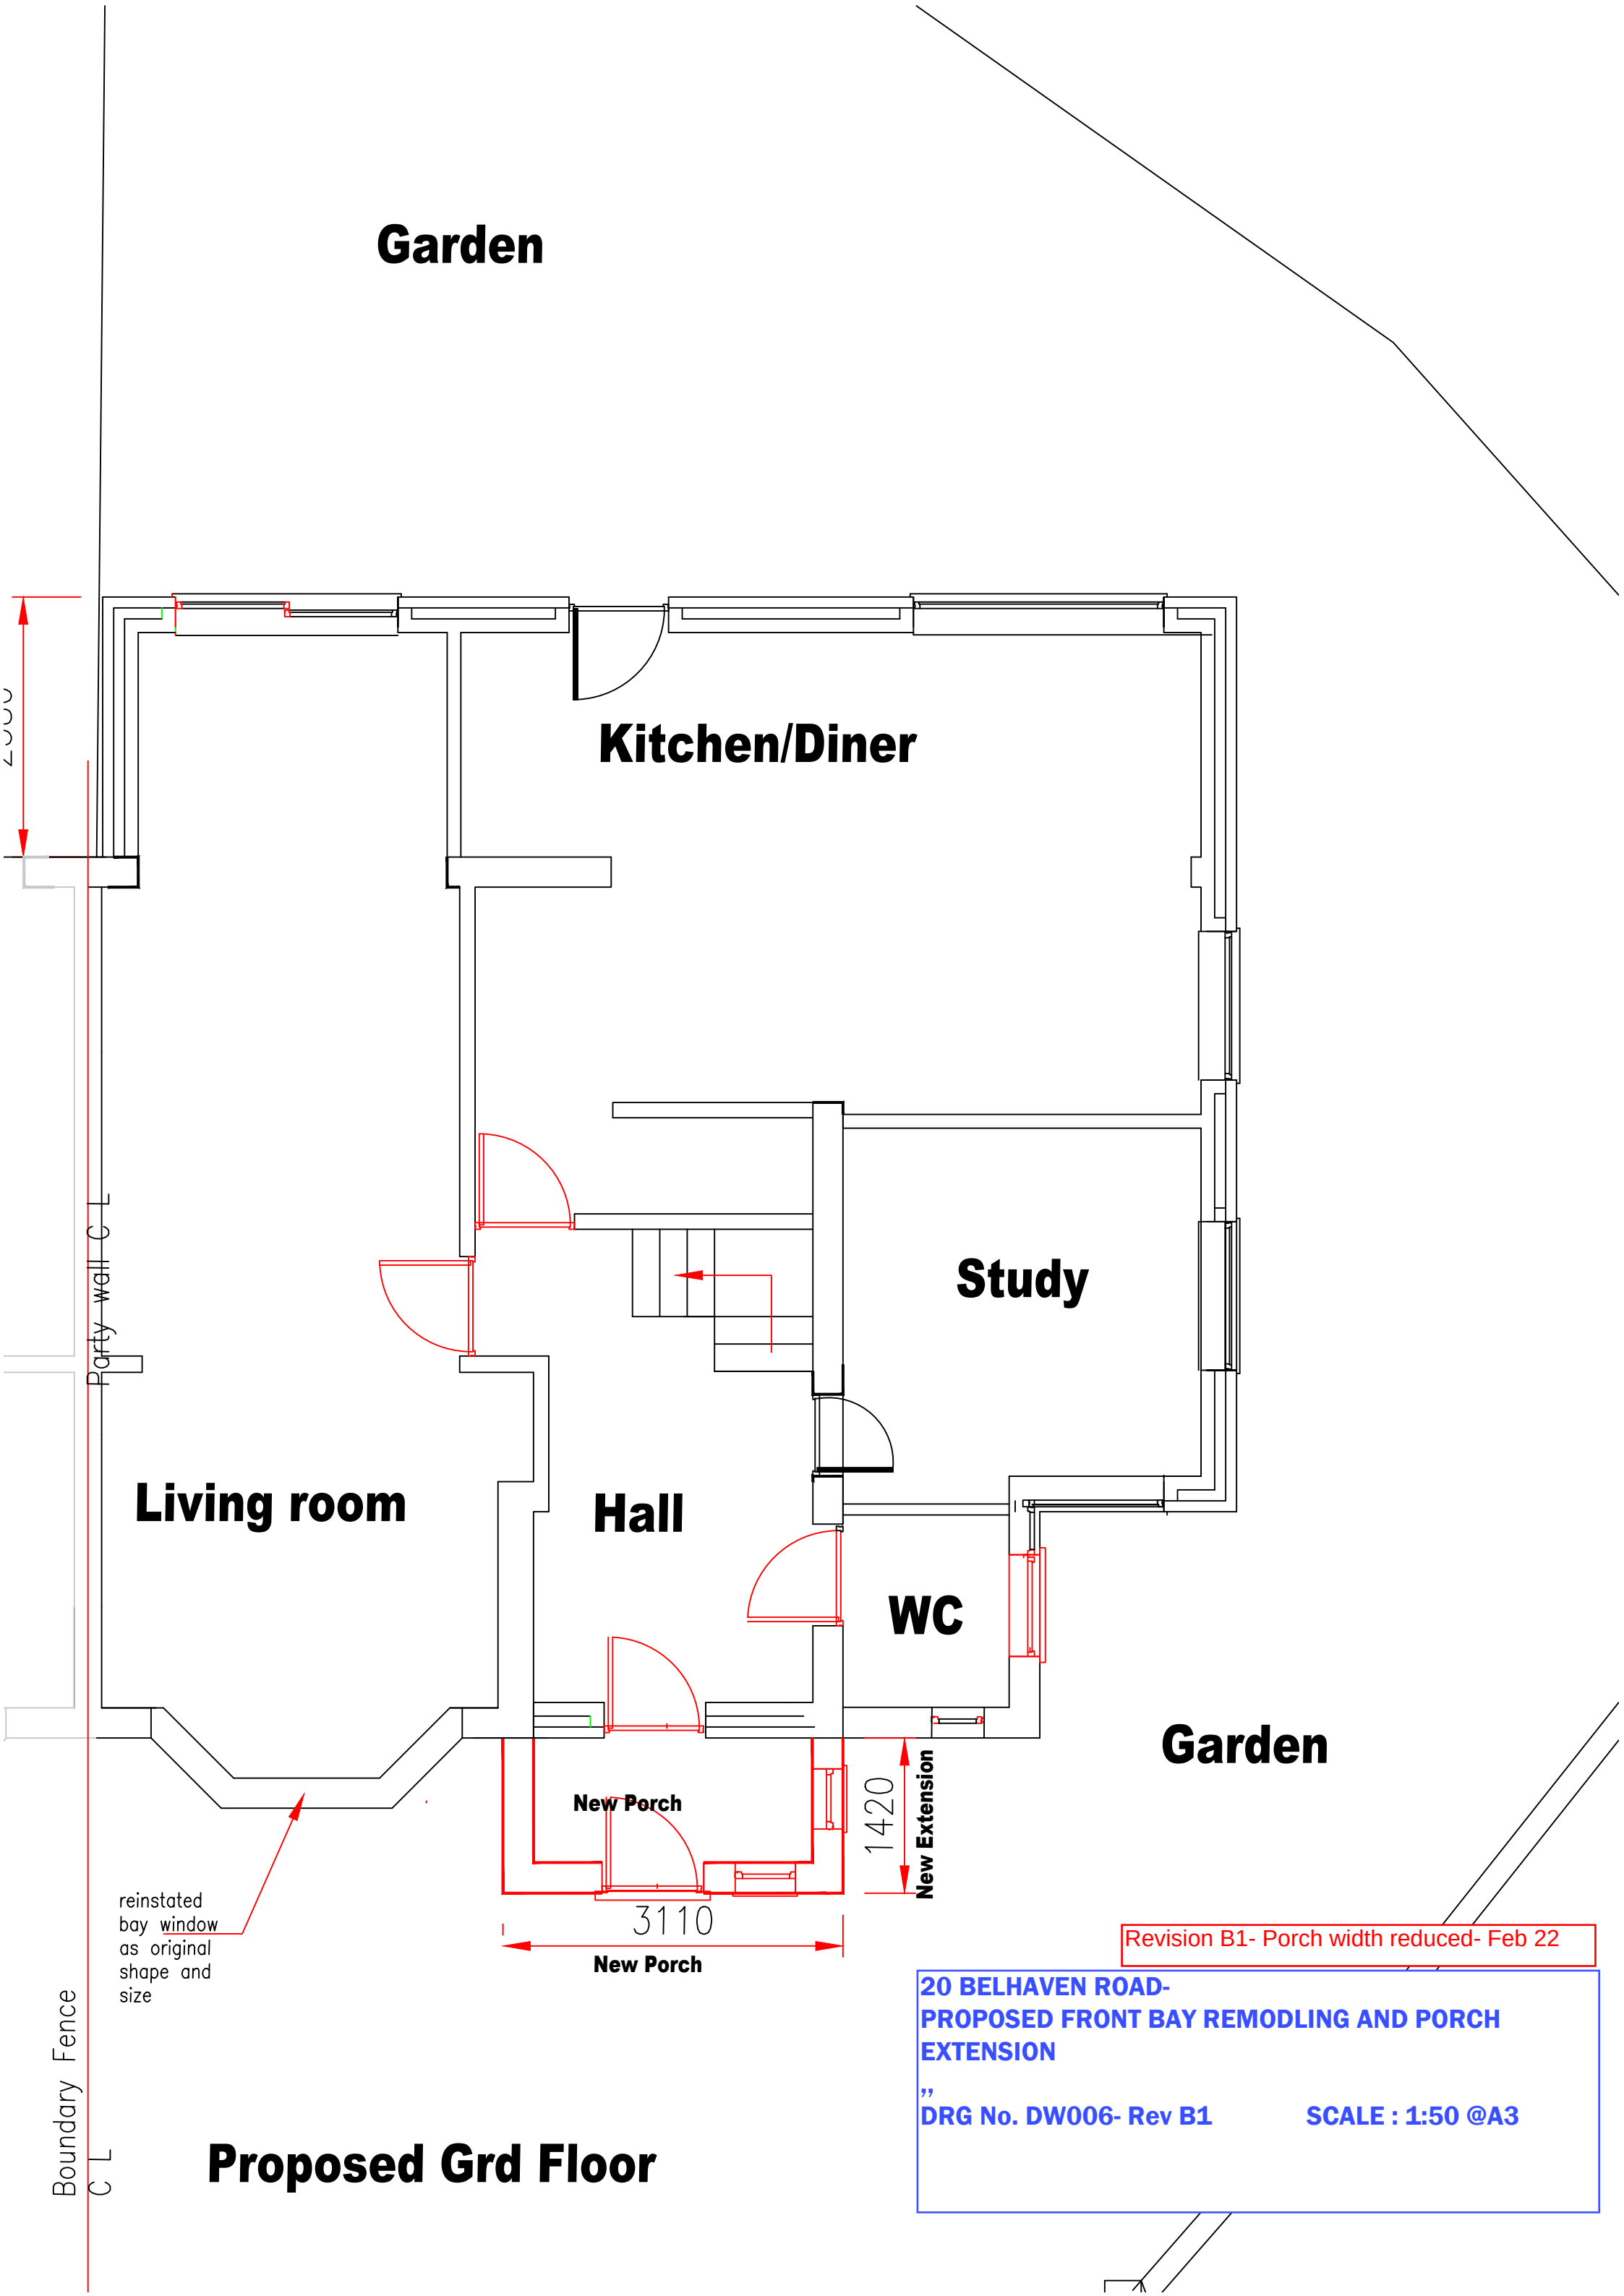


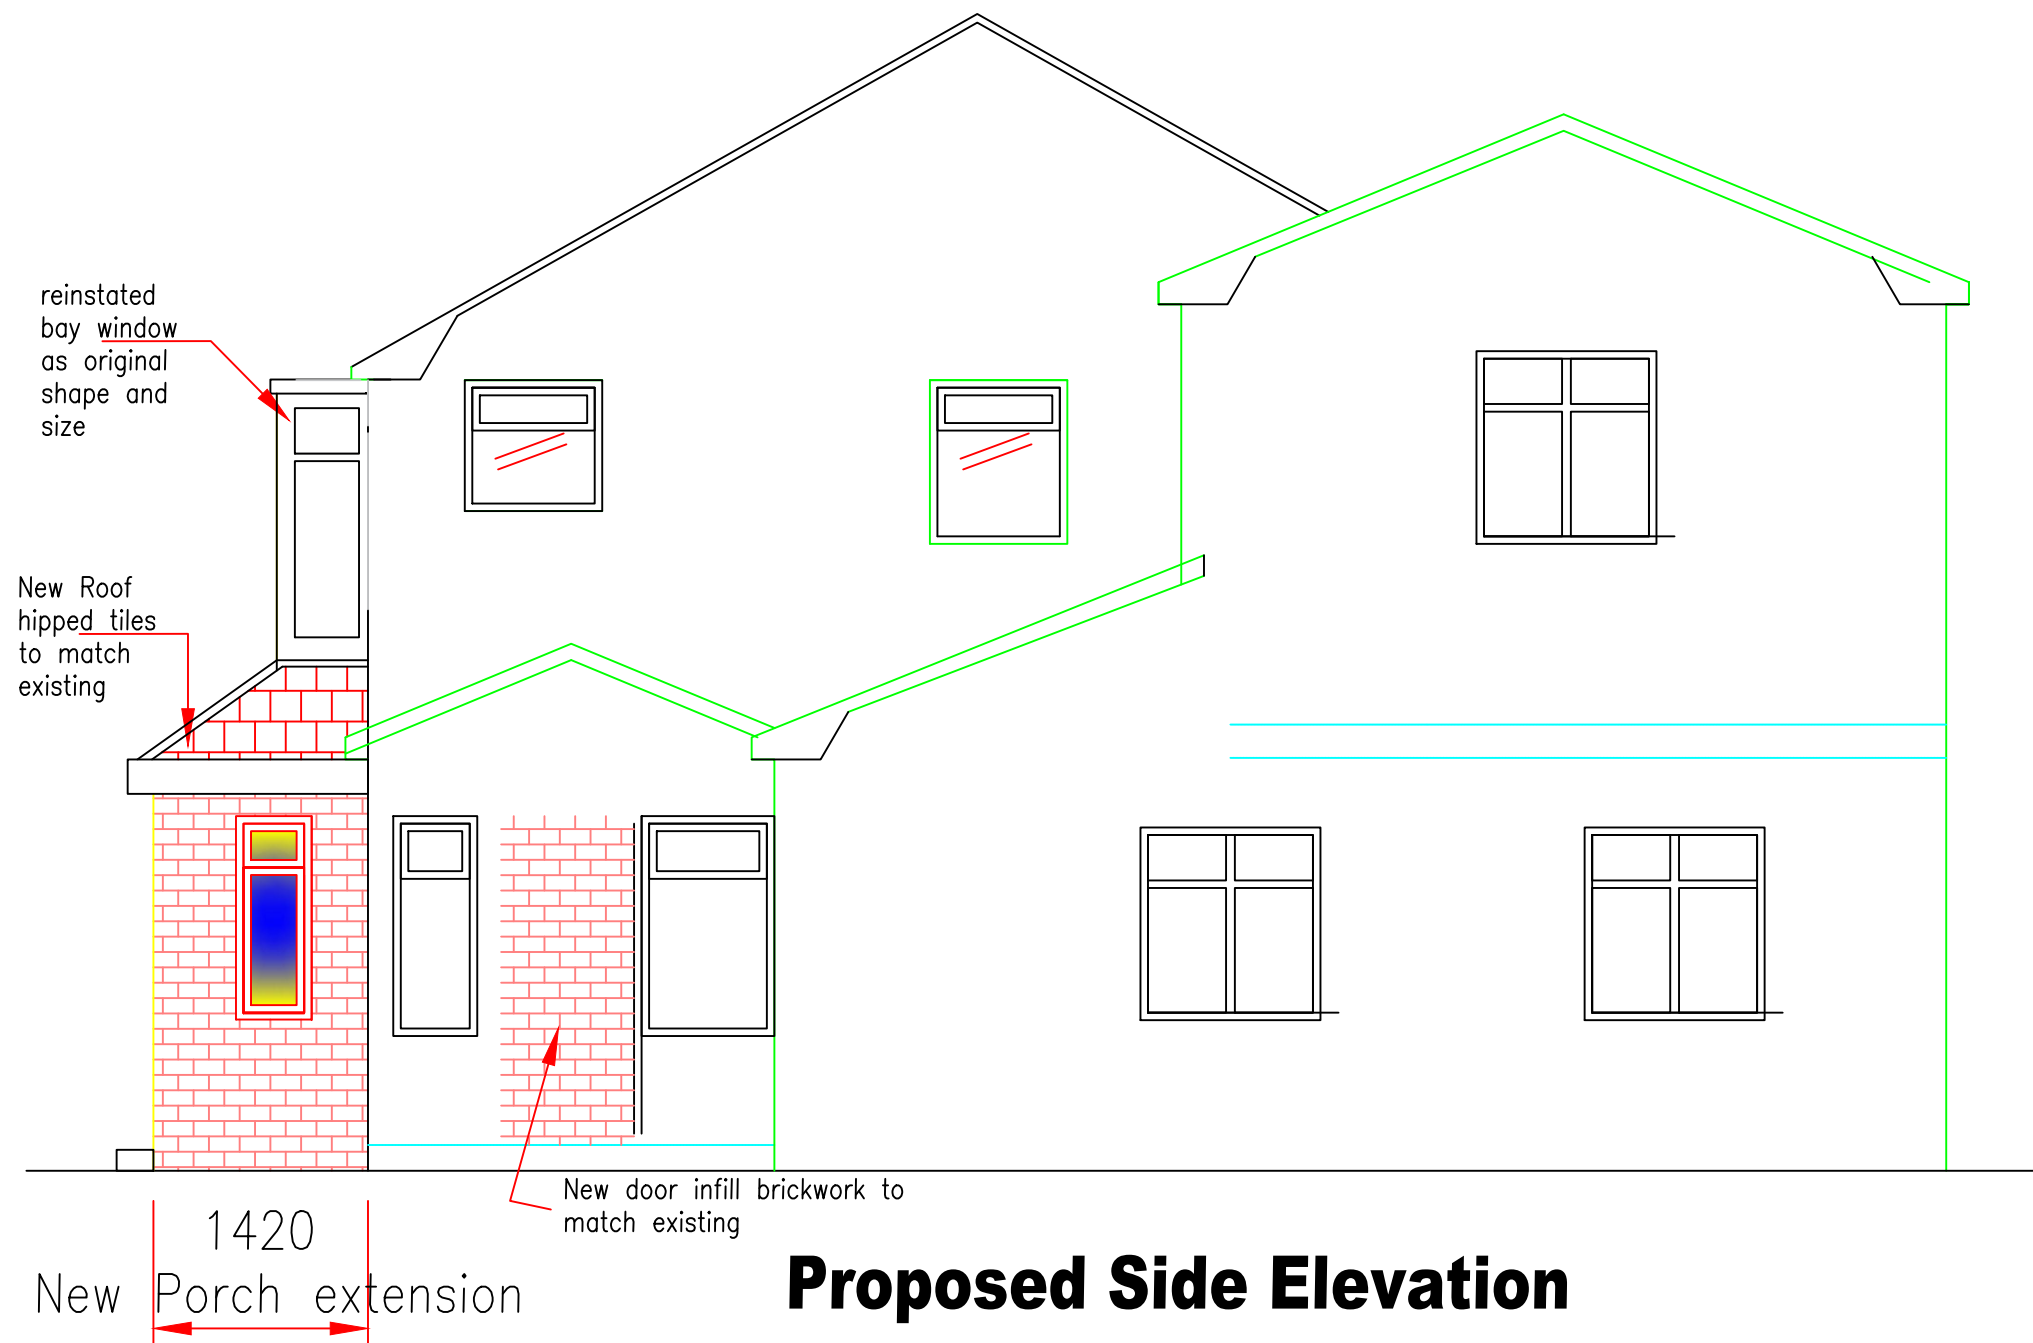

20 BELHAVEN ROAD-
PROPOSED FRONT BAY REMODLING AND PORCH
EXTENSION

”
DRG No. DW007- rev B1

SCALE : 1:50 @A3

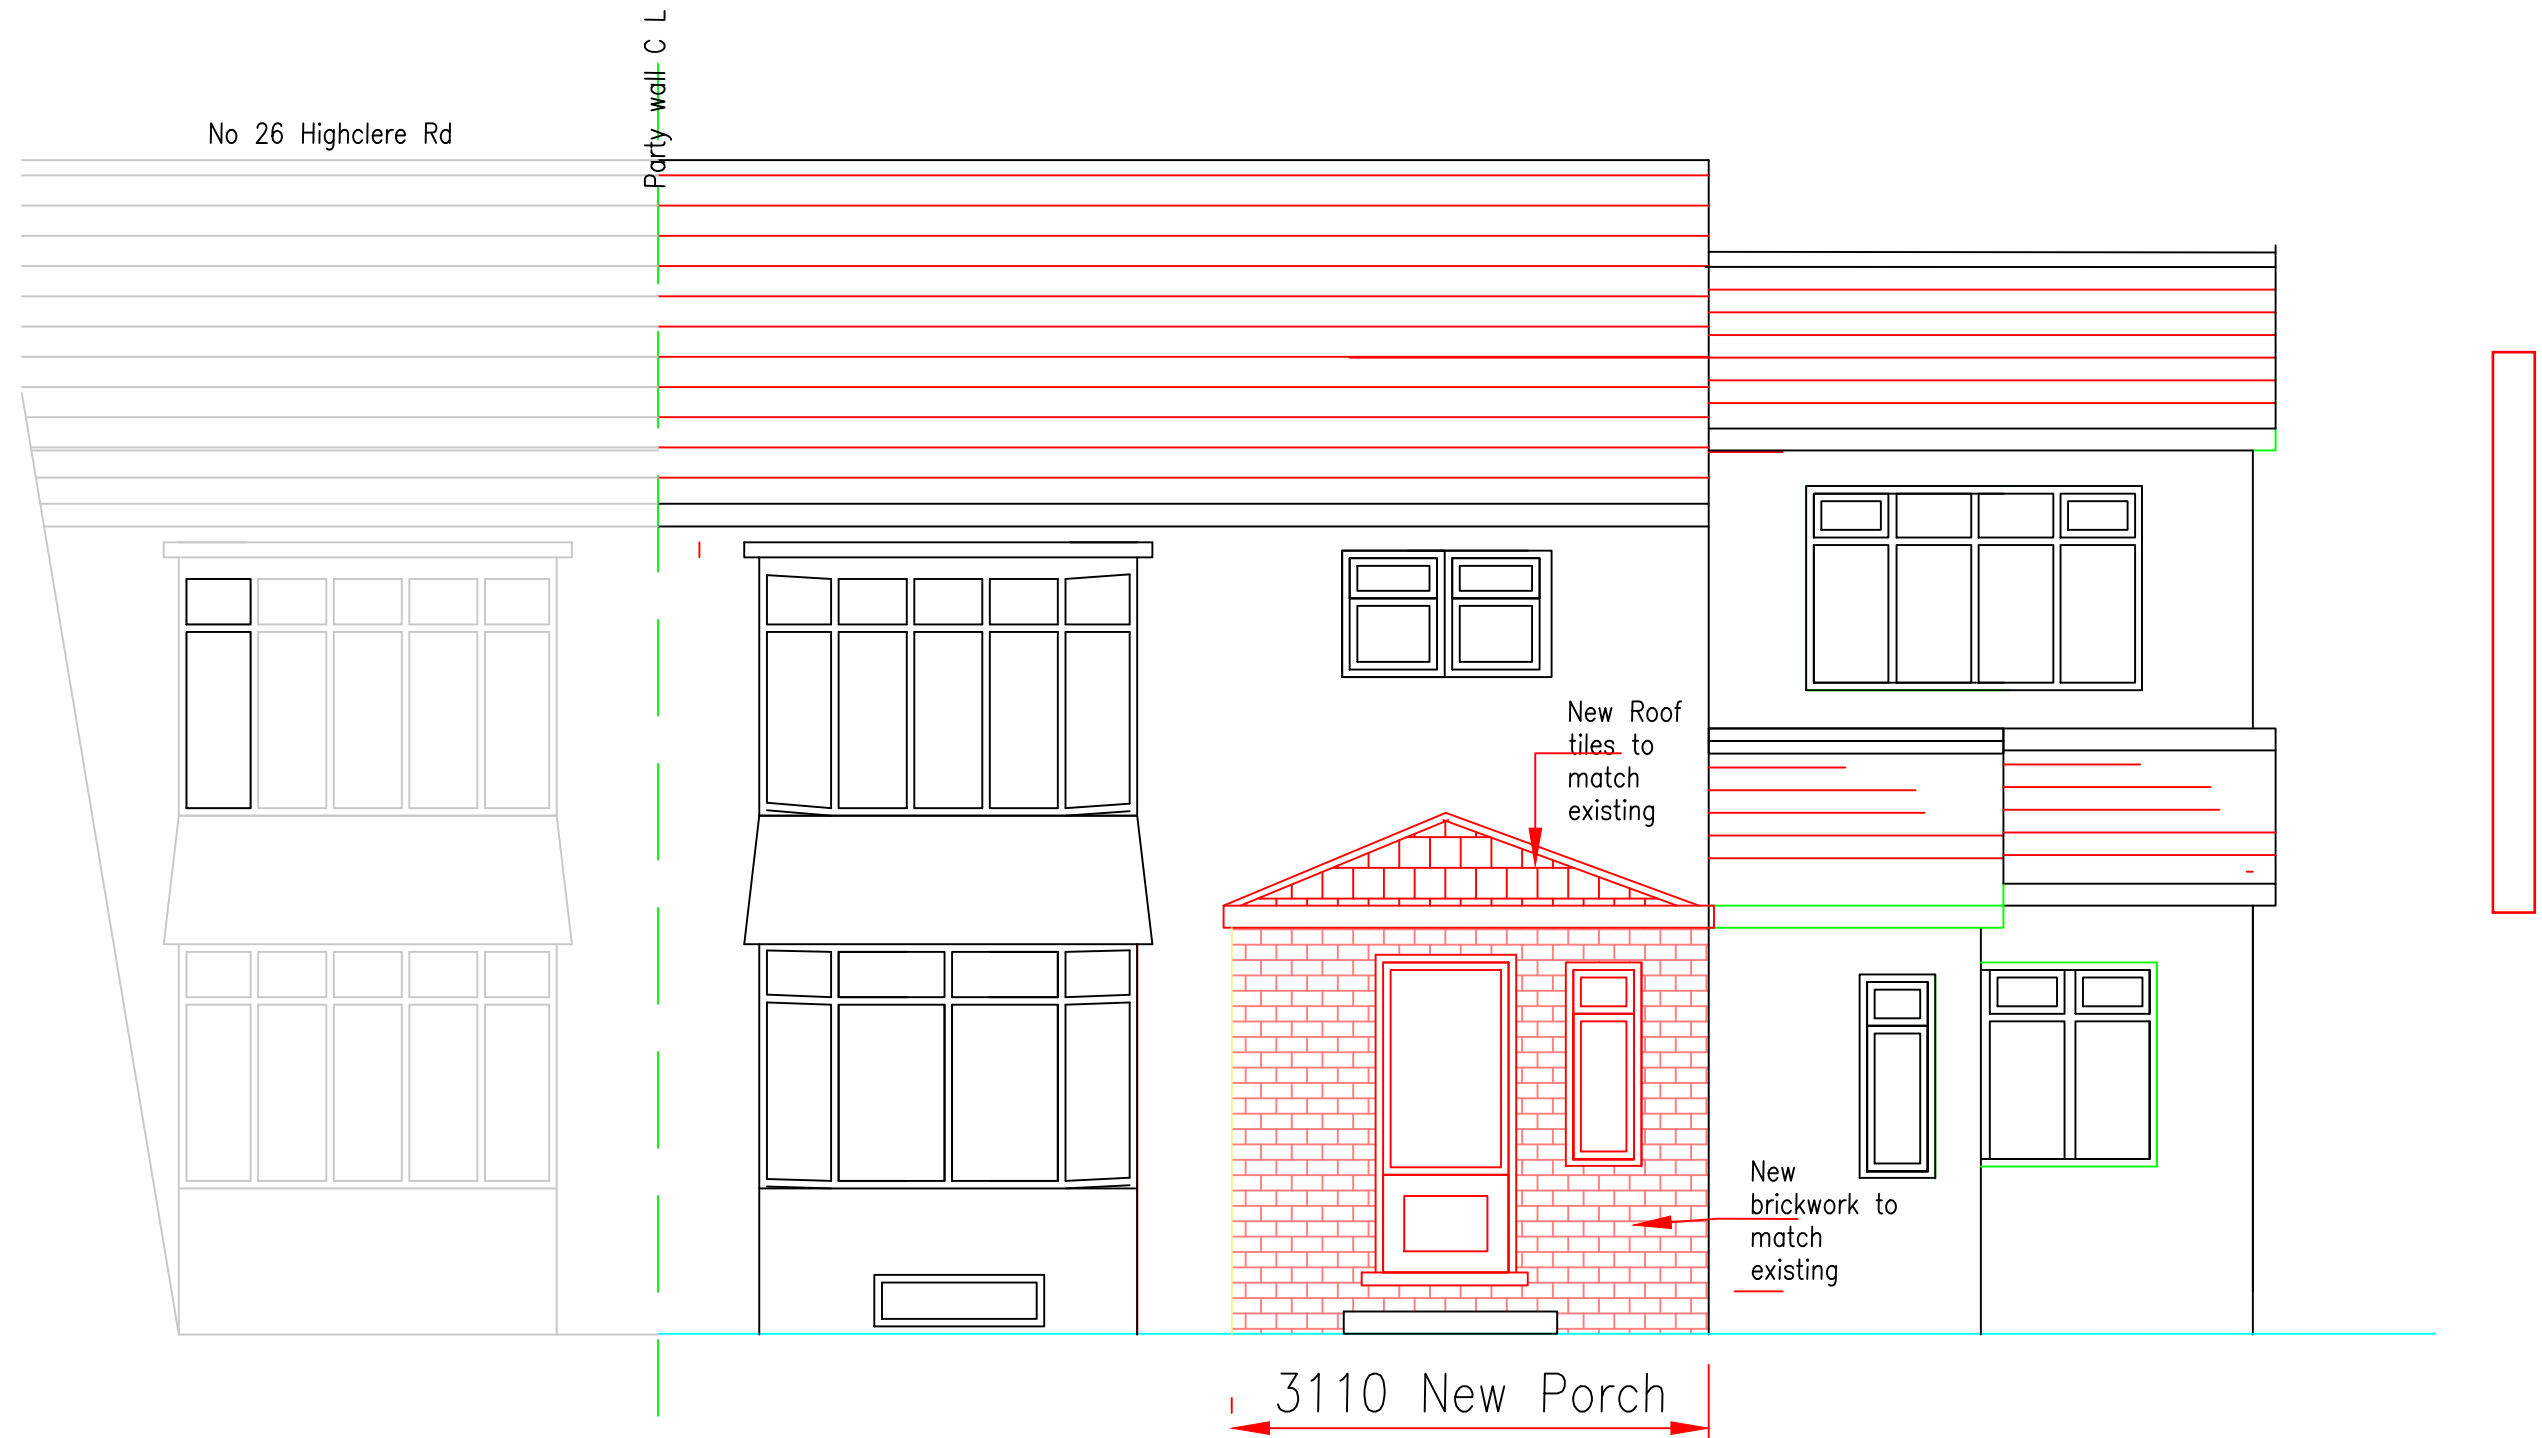

Proposed Front Elevation

Revision B1- Porch width reduced- Feb 22

**20 BELHAVEN ROAD-
PROPOSED FRONT BAY REMODLING AND PORCH
EXTENSION**

”
DRG No. DW008- rev B1

SCALE : 1:50 @A3