



1.6 Rapid Vent Panels


The perforate panels for the rapid vents (inward opening windows) has been derived from an exploration of the local context. The repetitive pattern or symbol for the perforated panels has been derived from an exploration of the local context. The most iconic and successful pattern was derived from the steel lattice work of Manchester Central.

The repetitive pattern has been utilised at two different scales.

- A large scale pattern has been used for the service yard.
- A small scale pattern has been used for the rapid ventilation panels (inward opening windows) to the apartments.

The use of the same pattern and material provides consistency to the proposed appearance of the building..

During the design development of the facade the rapid vent panels have change from a solid to a triple glazed inward opening window. This meets the required u-value but has the benefit of allowing more natural light into the apartment. It also adds visual interest through the reading of the perorate pattern internally and externally at night.

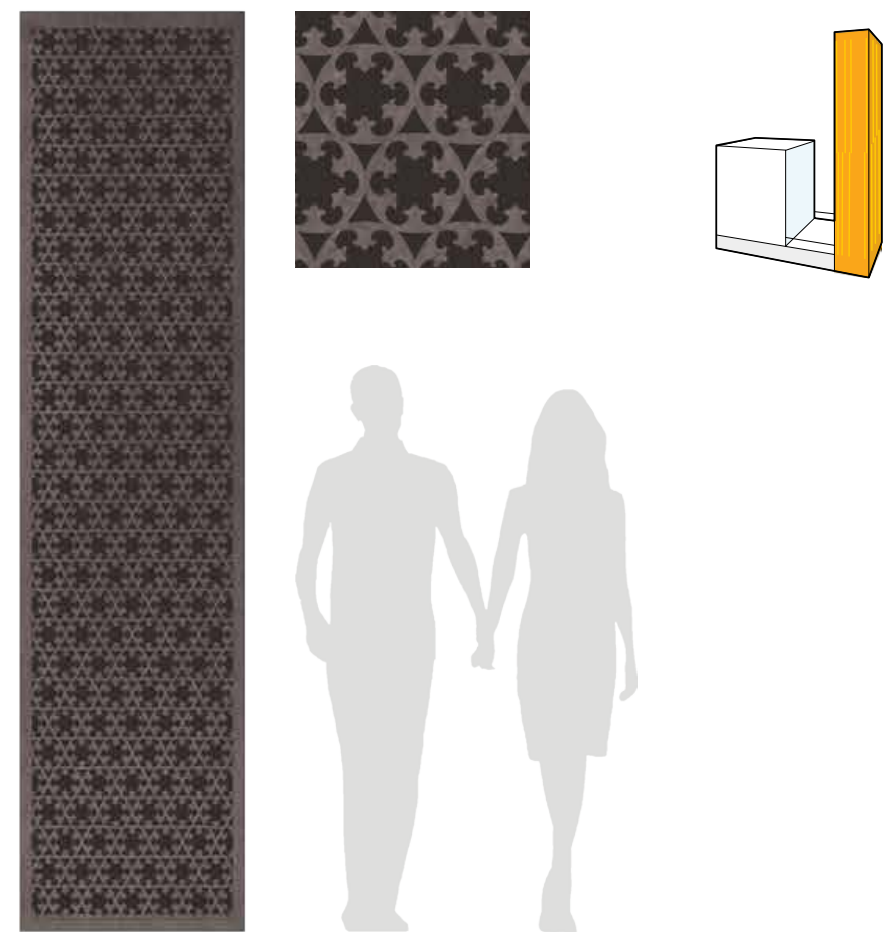

Ventilation panel (rapid vent) - inward opening window
[Small scale pattern]



SOLID

GLAZED


Precedents of perforated panels

2.0 APPROVED DRAWINGS

MATERIALS KEY

A Projecting curtain wall vertical mullion.
1500mm centres.

- B** Full height clear double glazed units (unfitted). Silicone jointing between glass to glass interfaces.
- C** Glass fronted solid panel. 100% Enamelled rift spanrel glass
- D** Perforated metal screen. In plane of facade to conceal pivoting solid ventilator
- E** Perforated metal screen to level 01 service yard

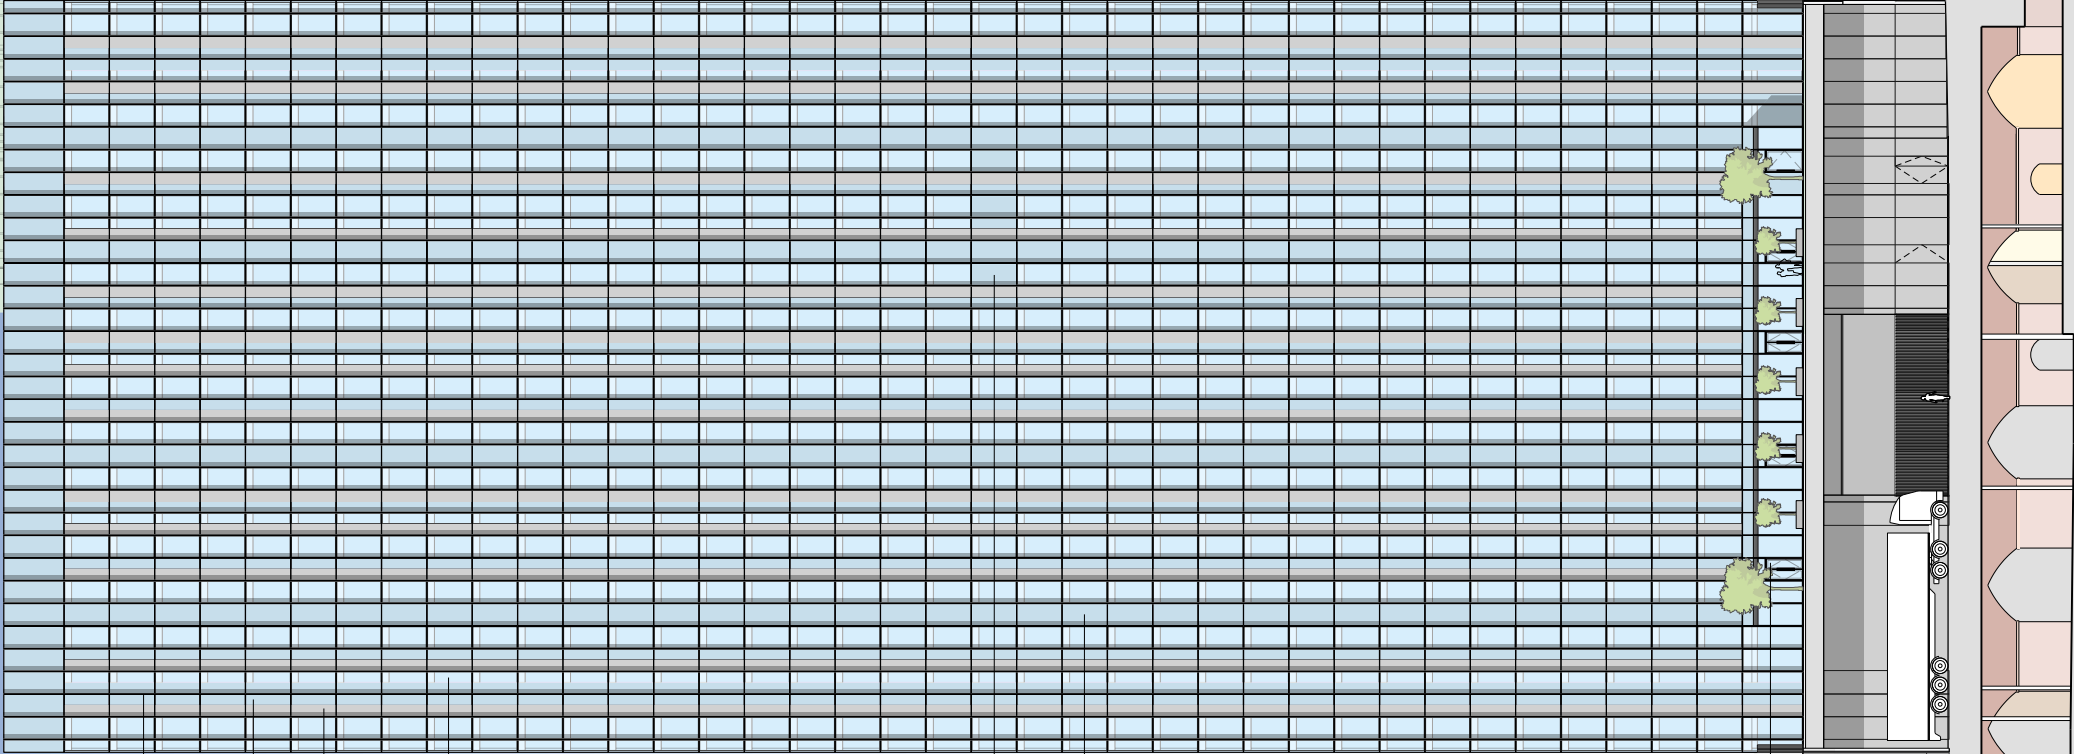

Do not scale off dimensions.
All dimensions to be checked on site by contractor.
Contractor to report any dimensional discrepancies,
errors or omissions prior to commencing on site.

NORTH

Rev	Date	Description
00	17-03-2017	Planning Iss
01	10-05-2017	Revised fac
02	30-04-2020	Minor Mater
03	29-05-2020	Minor Mater
04	15-12-2020	Non-Material

Project Title
Form

• Millett Site

Drawing Title
Building 2 - East Elevation

Job No 10053	Scale 1:250 @ A1 1:500 @ A3	Date March 2017
Drawing No 10053-B2-A-B5D9-G200-F-E-001		Revision 04


simpsonhaugh

© SimpsonHaugh 2017

[illegible]

This drawing is copyright © 2017 by Simpsonhaugh Ltd. and is not to be reproduced, stored in a retrieval system, or used by any contractor, without the prior written permission of Simpsonhaugh Ltd. Contractor to report any dimensional discrepancies, omissions or errors on drawings prior to commencing on site.	NOTE:	NORTH	<table><tr><th>Rev.</th><th>Date</th><th>Description</th></tr><tr><td>00</td><td>17-03-2017</td><td>Planning Issue</td></tr><tr><td>01</td><td>10-04-2017</td><td>Revised fence setting out</td></tr><tr><td>02</td><td>30-04-2020</td><td>Minor Material Amendment Application</td></tr><tr><td>03</td><td>25-05-2020</td><td>Minor Material Amendment Application</td></tr><tr><td>04</td><td>12-06-2020</td><td>Minor Material Amendment Application</td></tr><tr><td>05</td><td>15-12-2020</td><td>Non-Material Amendment Application</td></tr><tr><td>06</td><td>18-02-2021</td><td>Non-Material Amendment Application</td></tr></table>	Rev.	Date	Description	00	17-03-2017	Planning Issue	01	10-04-2017	Revised fence setting out	02	30-04-2020	Minor Material Amendment Application	03	25-05-2020	Minor Material Amendment Application	04	12-06-2020	Minor Material Amendment Application	05	15-12-2020	Non-Material Amendment Application	06	18-02-2021	Non-Material Amendment Application	Project Title Former Bauer Millet Site	Drawing Title Building 2 - North Elevation	MANCHESTER Simpsonhaugh Ltd Barnfield Industrial Estate Barnfield, Oldham Greater Manchester, M11 4BQ +44 (0)161 758 4345 www.simpsonhaugh.com mailto:enquiries@simpsonhaugh.com
				Rev.	Date	Description																								
00	17-03-2017	Planning Issue																												
01	10-04-2017	Revised fence setting out																												
02	30-04-2020	Minor Material Amendment Application																												
03	25-05-2020	Minor Material Amendment Application																												
04	12-06-2020	Minor Material Amendment Application																												
05	15-12-2020	Non-Material Amendment Application																												
06	18-02-2021	Non-Material Amendment Application																												
Status Planning	Drawing No 10053-B2-A-BSD9-G200-E-N-001	Job No. 10053	Scale 1:250 @ A1 1:500 @ A3	Date March 2017	Revision 06																									

A	Projecting curtain wall vertical mullion, 1500mm centres.
B	Full height clear double glazed units (unitised). Silicone jointing between glass to glass interfaces.
C	Glass fronted solid panel, 100% Enamelled fit spandrel glass
D	Perforated metal screen in plane of facade to conceal pivoting solid ventilator
E	Perforated metal screen to level 01 service yard

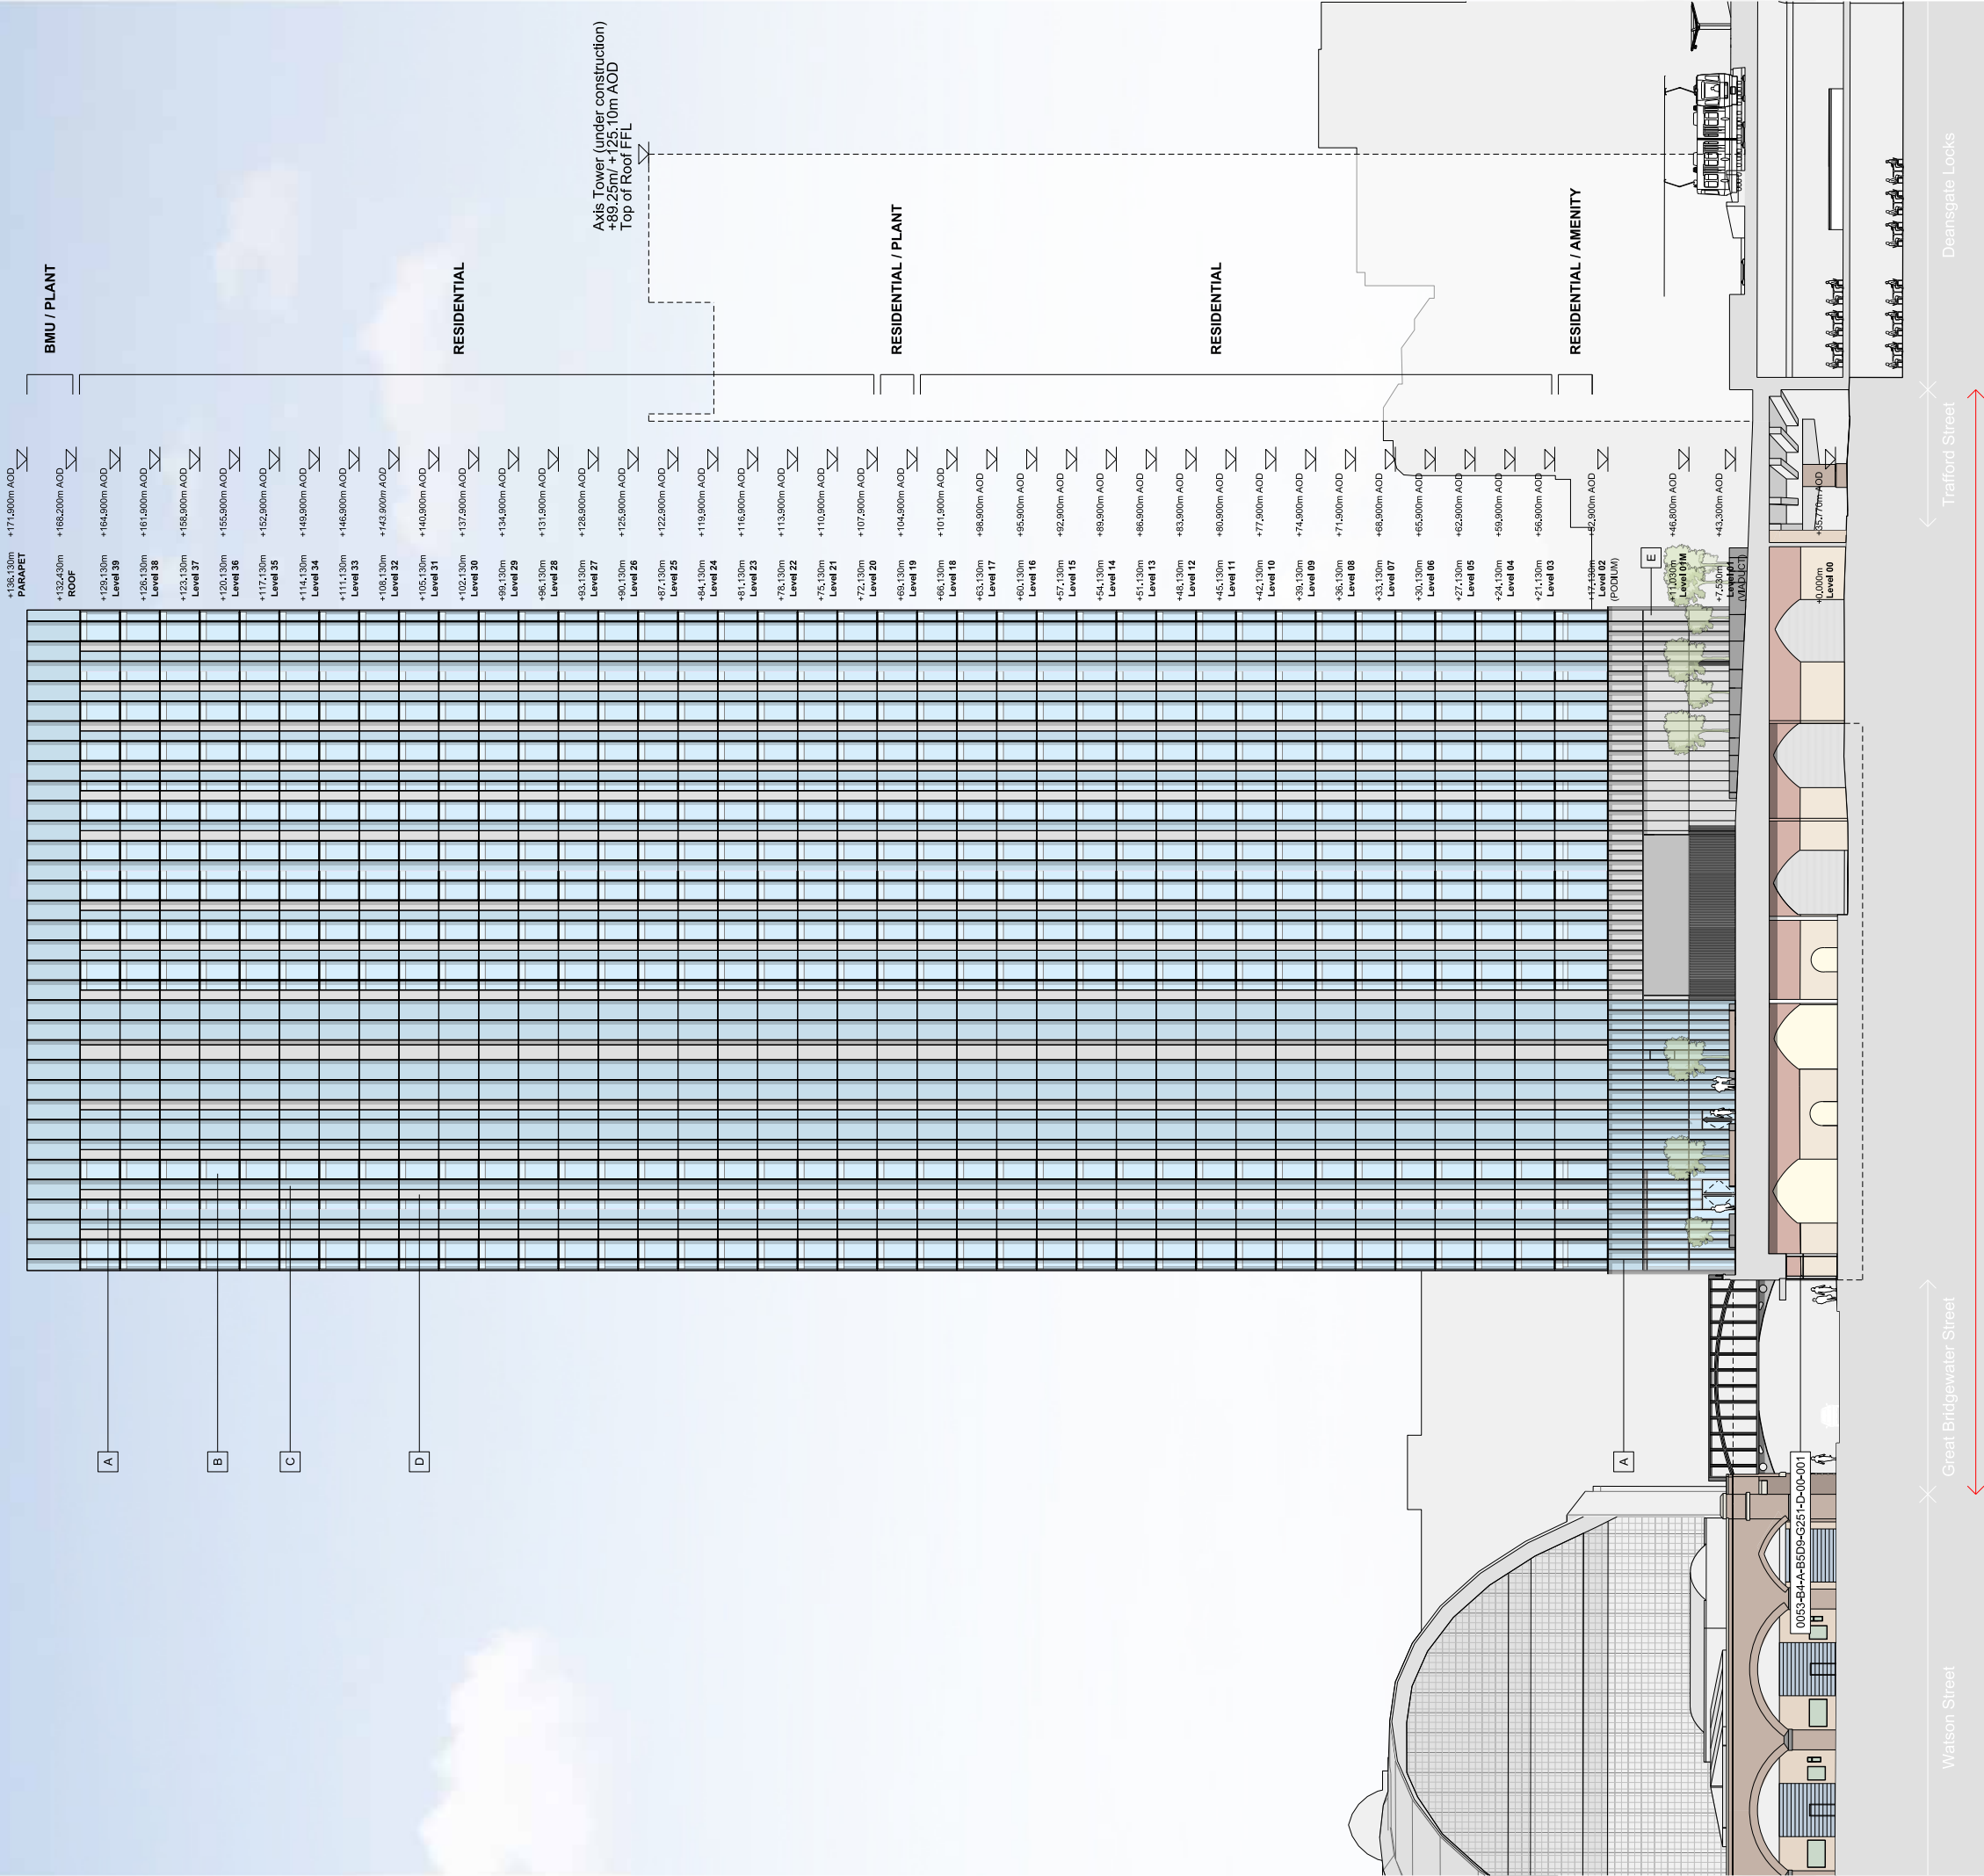

West Elevation
Building 2

[illegible]