




FLAT 3 - GIA = 66.7 sqm
FLAT 4 - GIA = 68.5 sqm

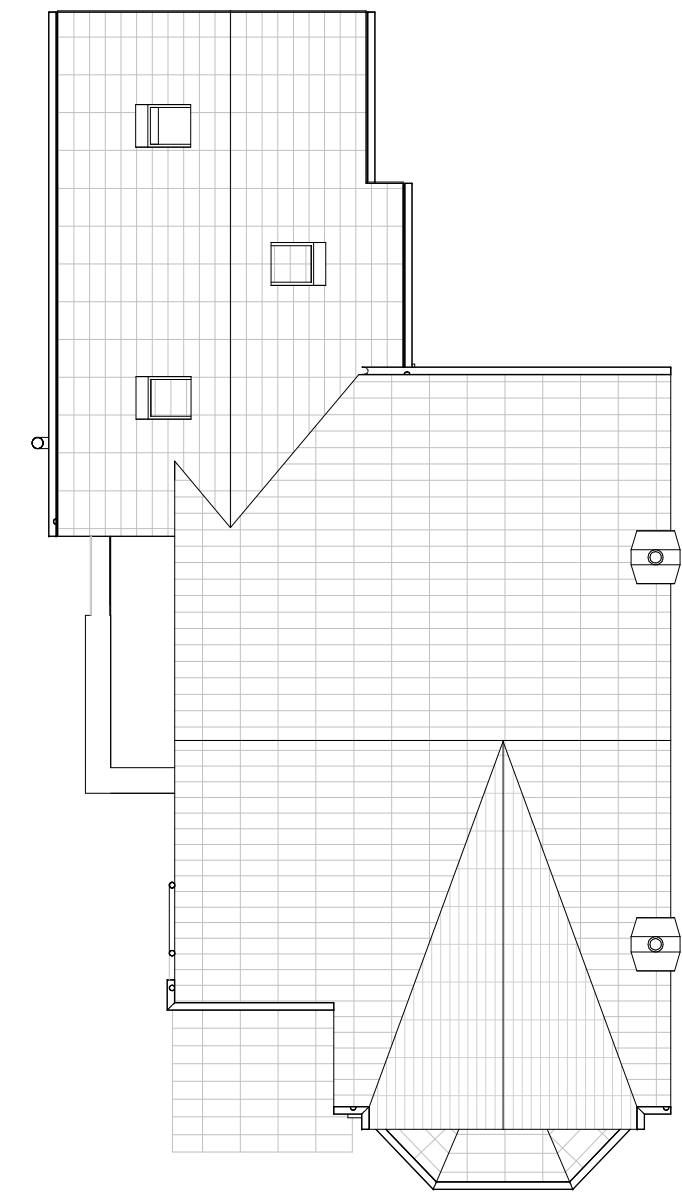




Proposed Roof Plan

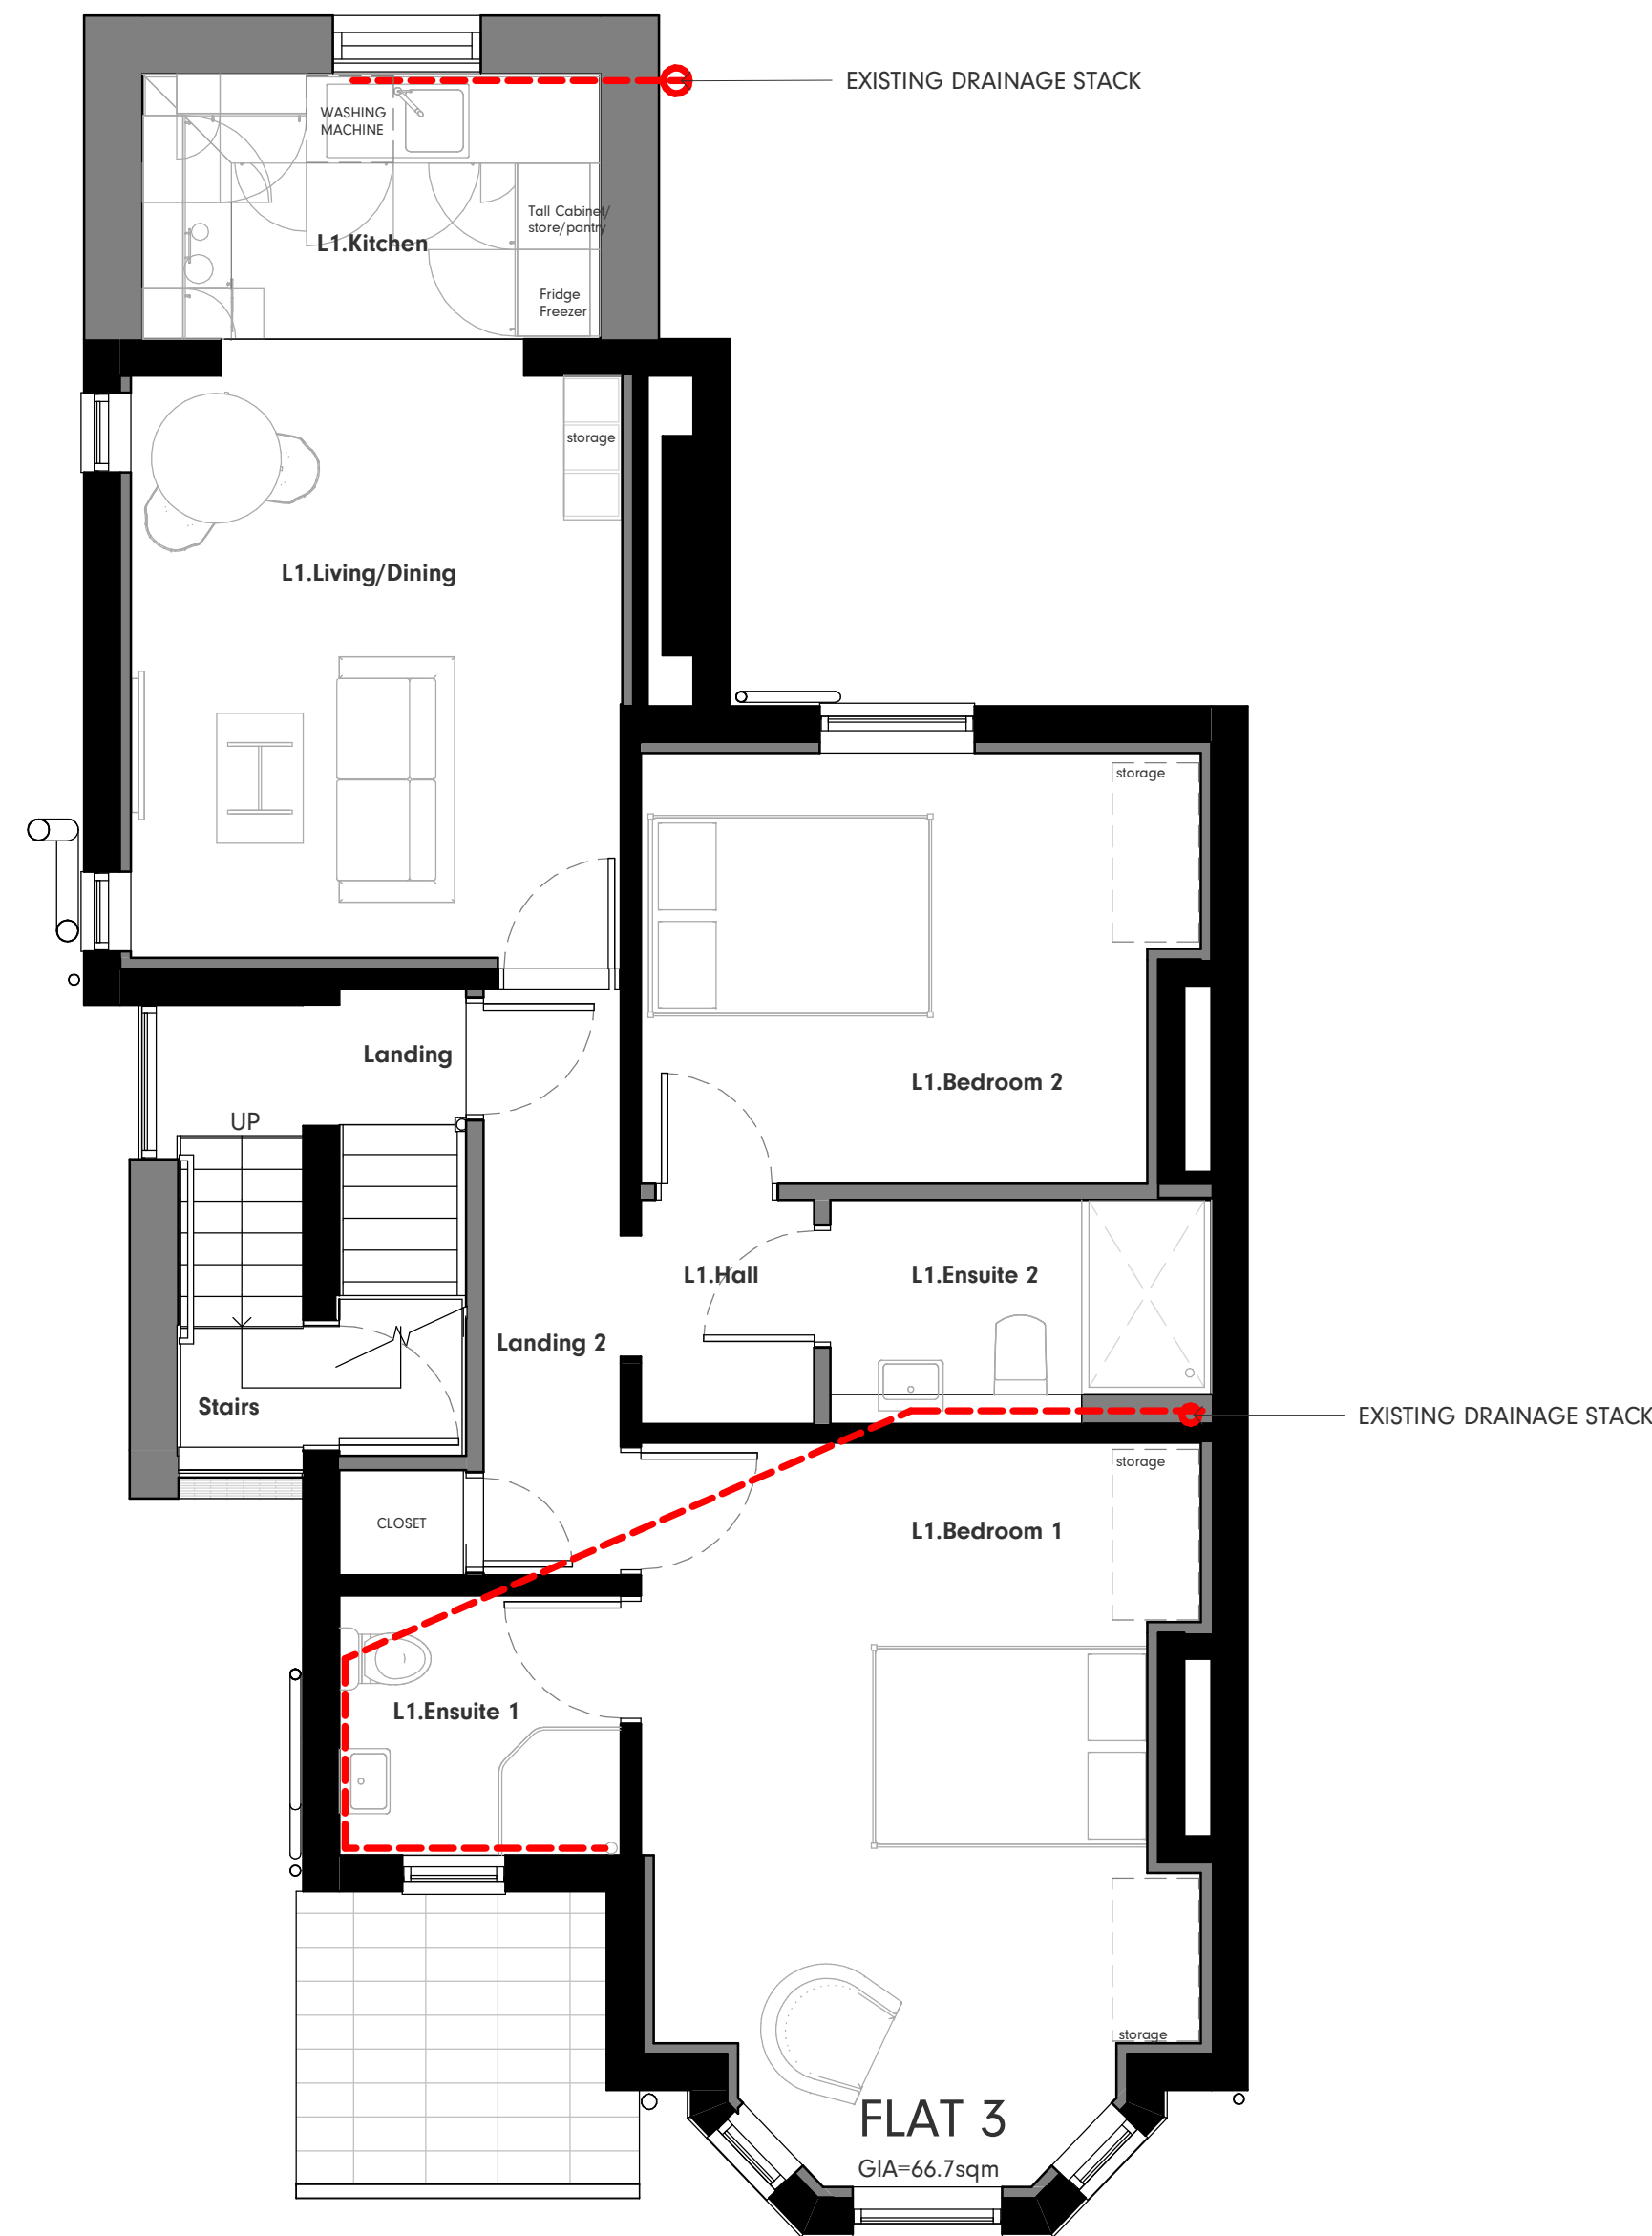

Proposed First Floor Plan

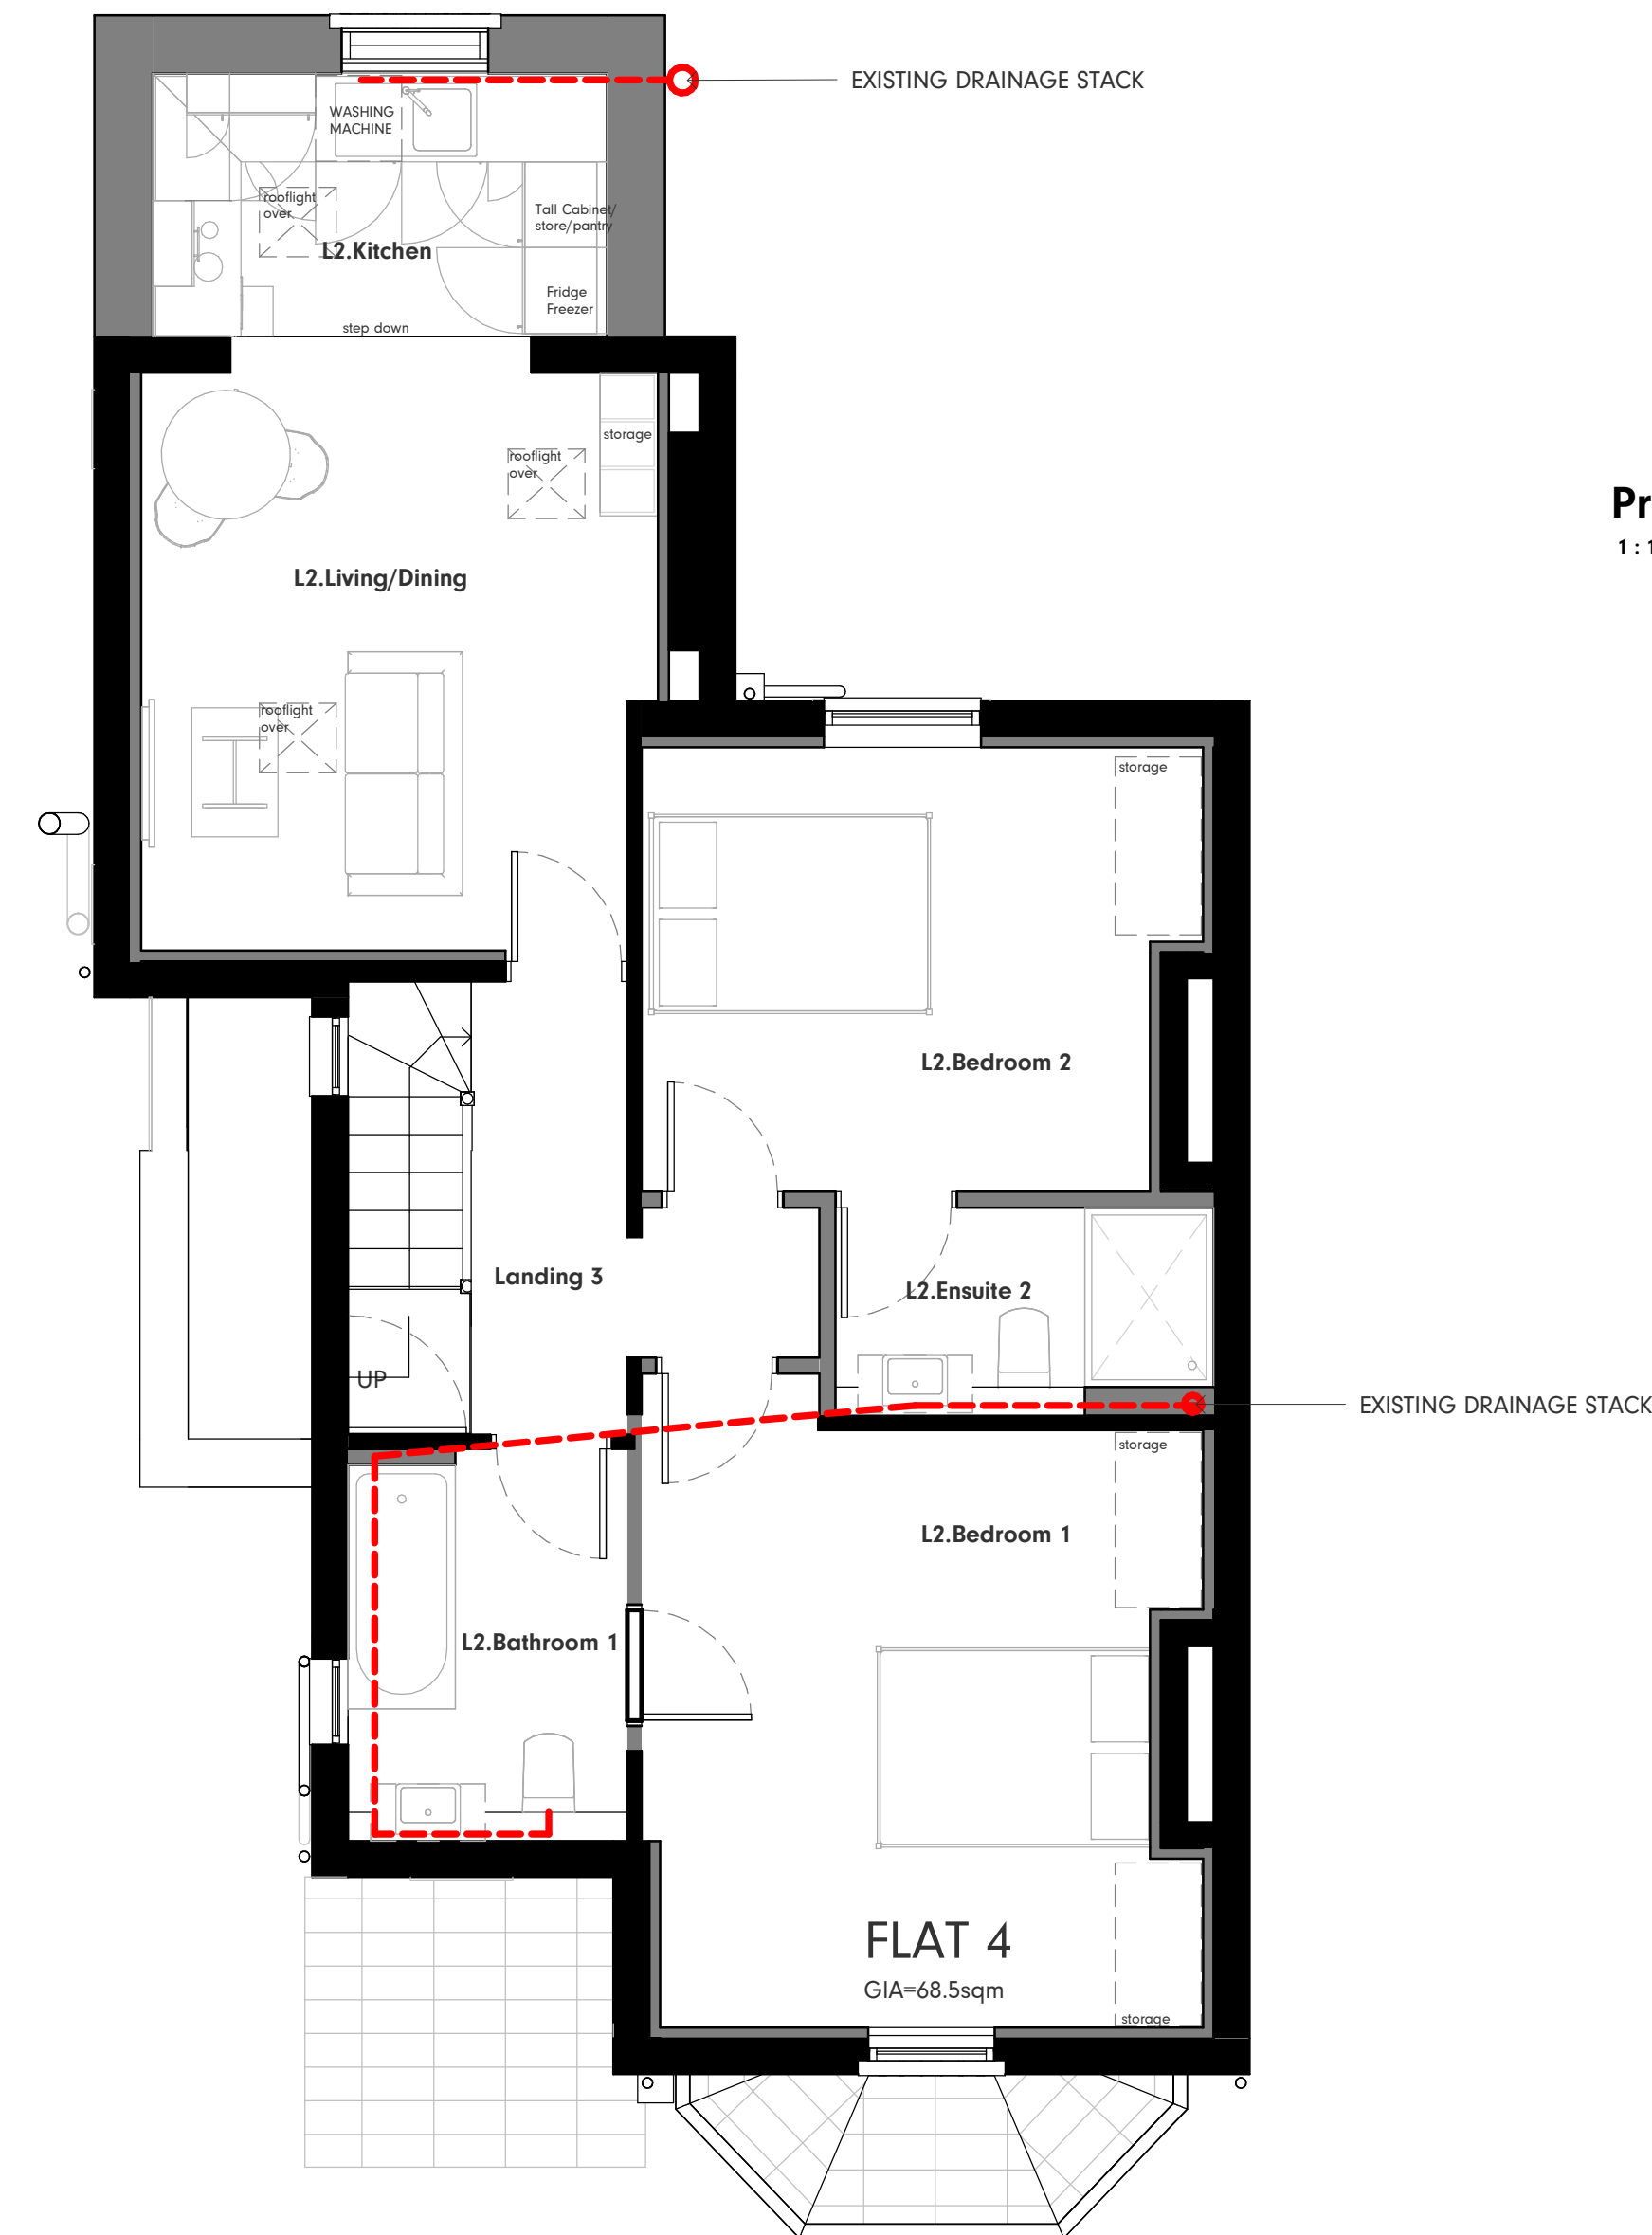

Proposed Second Floor Plan

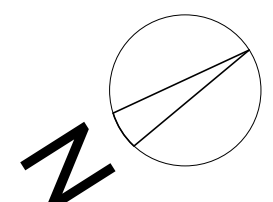 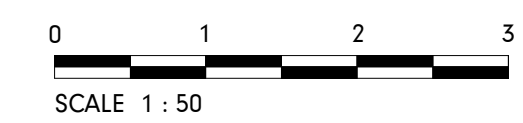

This drawing is © Architecture Unknown Limited and is not to be copied, reproduced or re-distributed either in whole or in part without the prior written permission of the originator.

The originator shall have no responsibility for any liability, loss, cost, damage or expense arising from or relating to any use of this document other than for its intended purpose on this project.

This drawing shall be read in conjunction with all other relevant drawings, specifications and associated documentation. Any discrepancies, errors or omissions are to be reported to the originator before proceeding with work.

All dimensions are to be checked on site by the contractor prior to proceeding with any work.



Sheet:
PROPOSED FLOOR PLANS SHEET 2

Client: **MAVAID ASLAM**

project:
8 CLYDE ROAD RENOVATION

rown by: GS	Date: JAN 22	Size: A 1
----------------	-----------------	--------------

Checked by: AU	Date: MARCH 22	A1
-------------------	-------------------	----

scale:	Drawing no.	Rev:
As indicated	21.094.304	P2