



- © 2022 RPS Group
- Notes
1. This drawing has been prepared in accordance with the scope of RPS's appointment with its client and is subject to the terms and conditions of that appointment. RPS accepts no liability for any use of this document other than by its client and only for the purposes for which it was prepared and provided.
 2. If received electronically it is the recipient's responsibility to print to correct scale. Only written dimensions should be used.
 3. This drawing should be read in conjunction with all other relevant drawings and specifications.




Key Plan
1:500

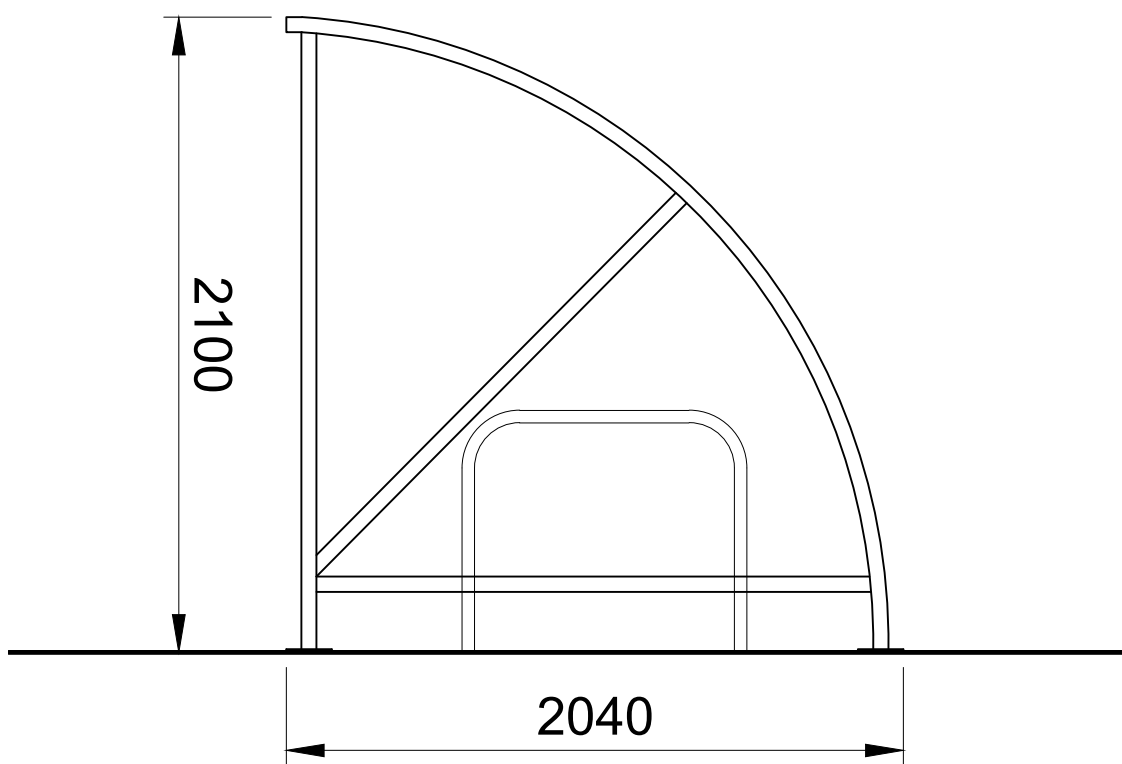



10 Person Cycle Parking Elevations
1:25

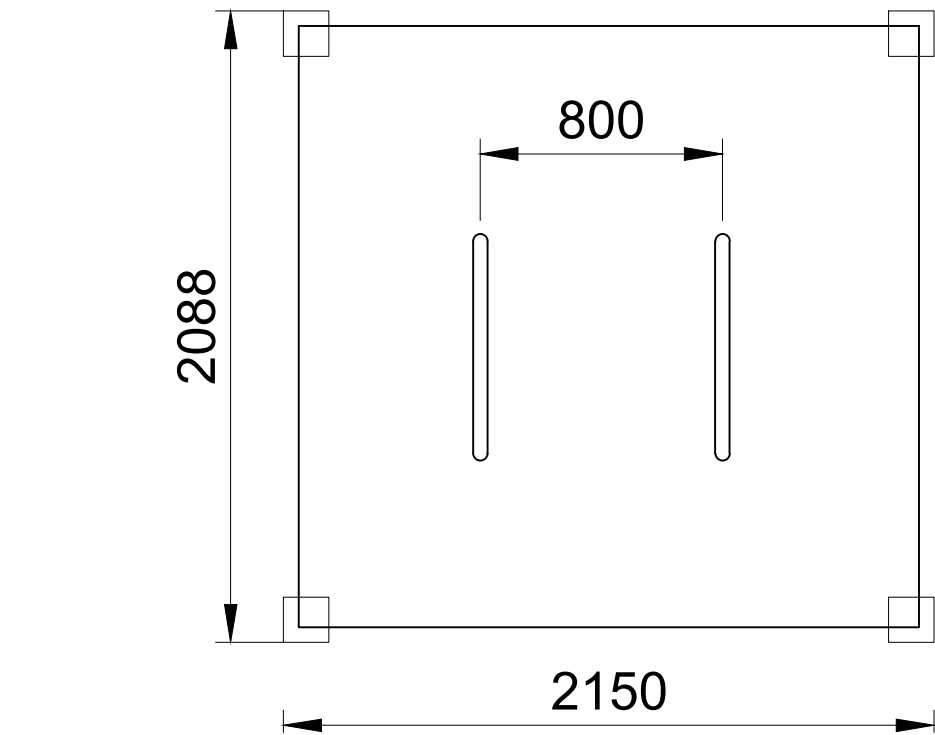



4 Person Cycle Roof Plan
1:25

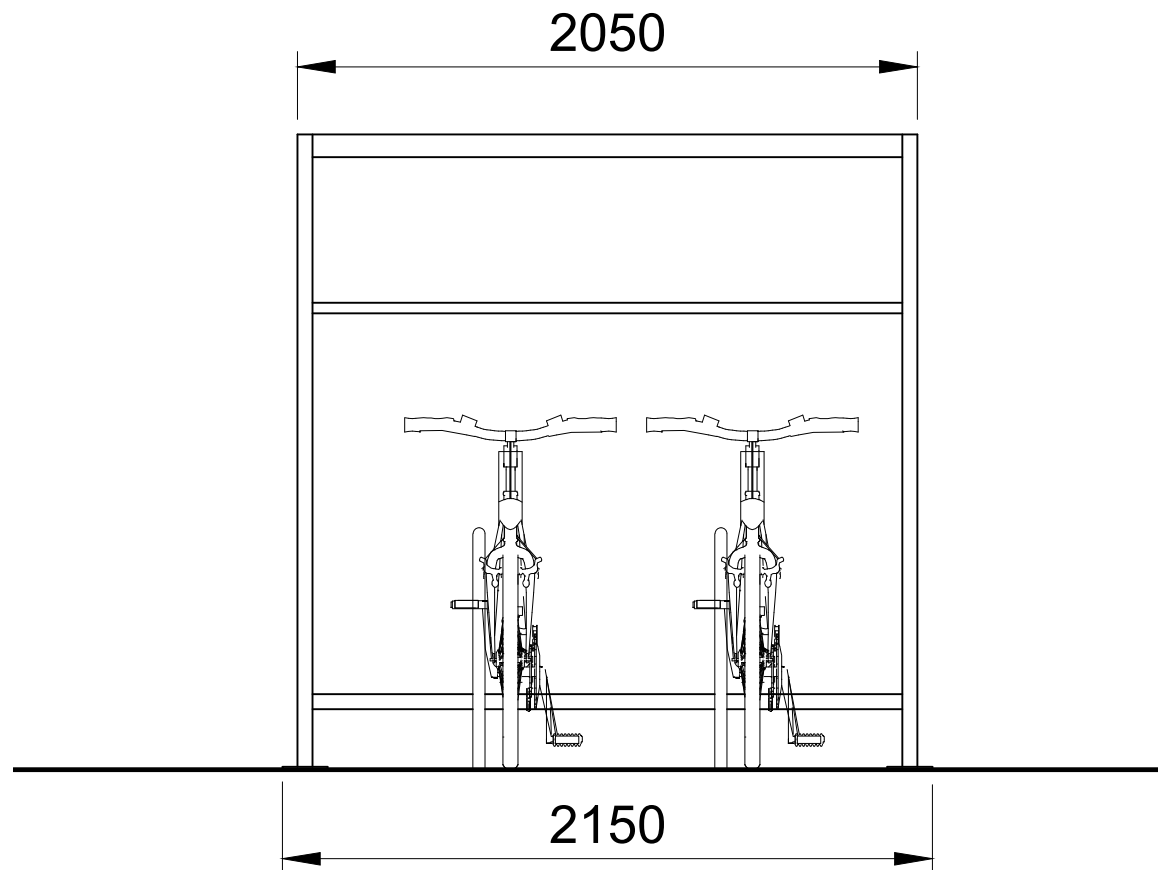

4 Person Cycle Parking Elevations
1:25

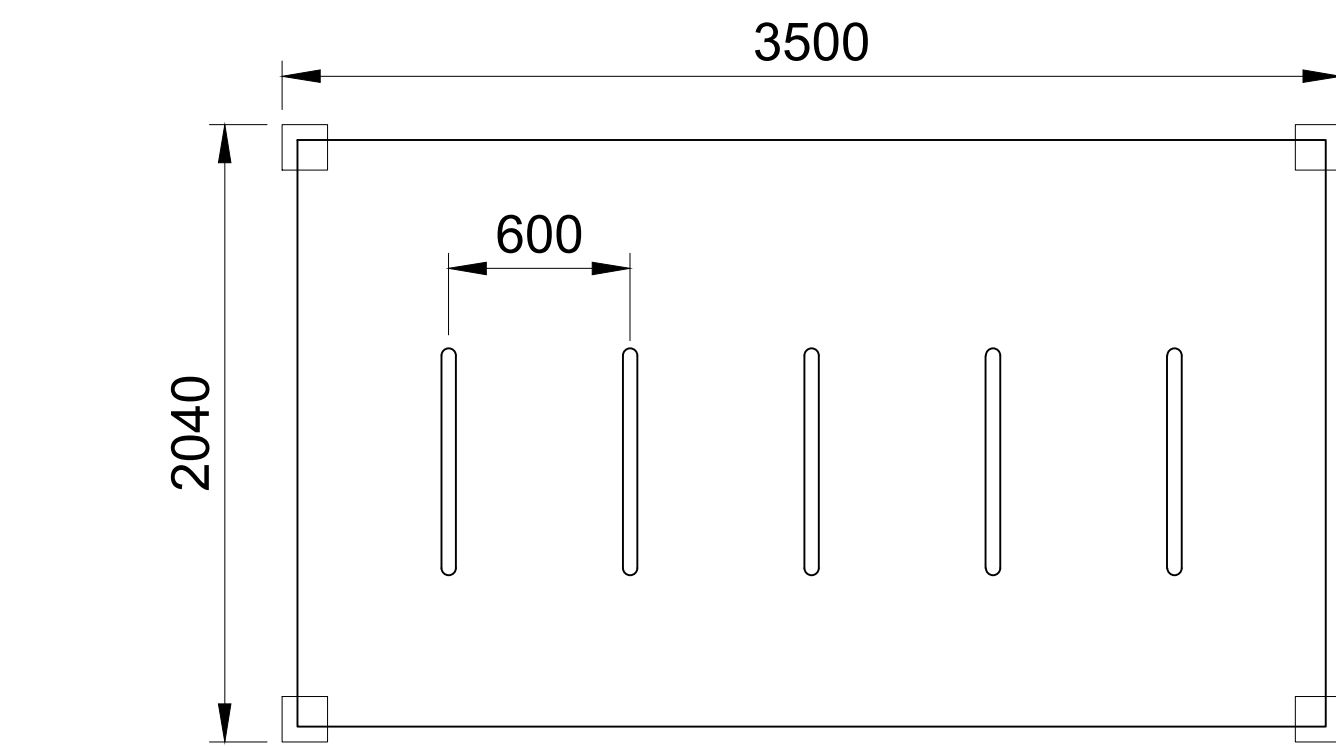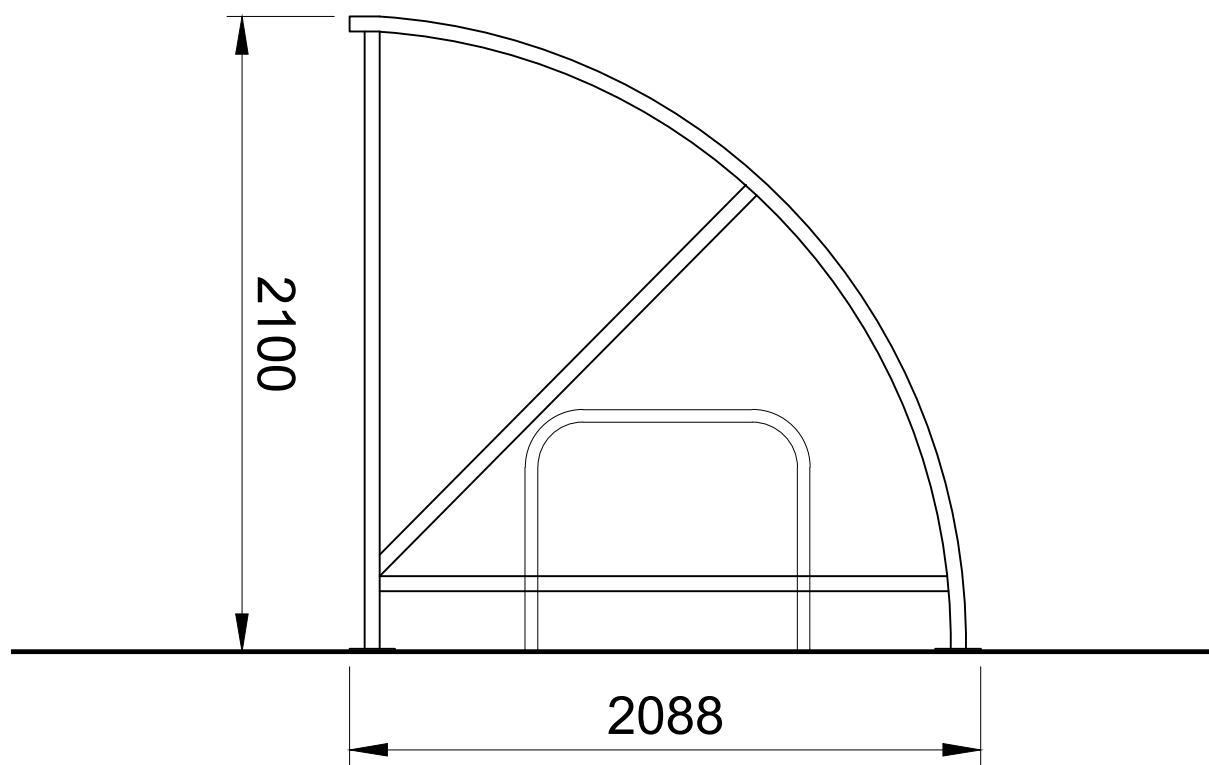

10 Person Cycle Roof Plan
1:25

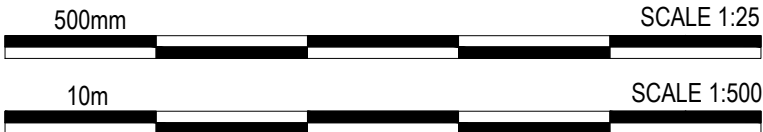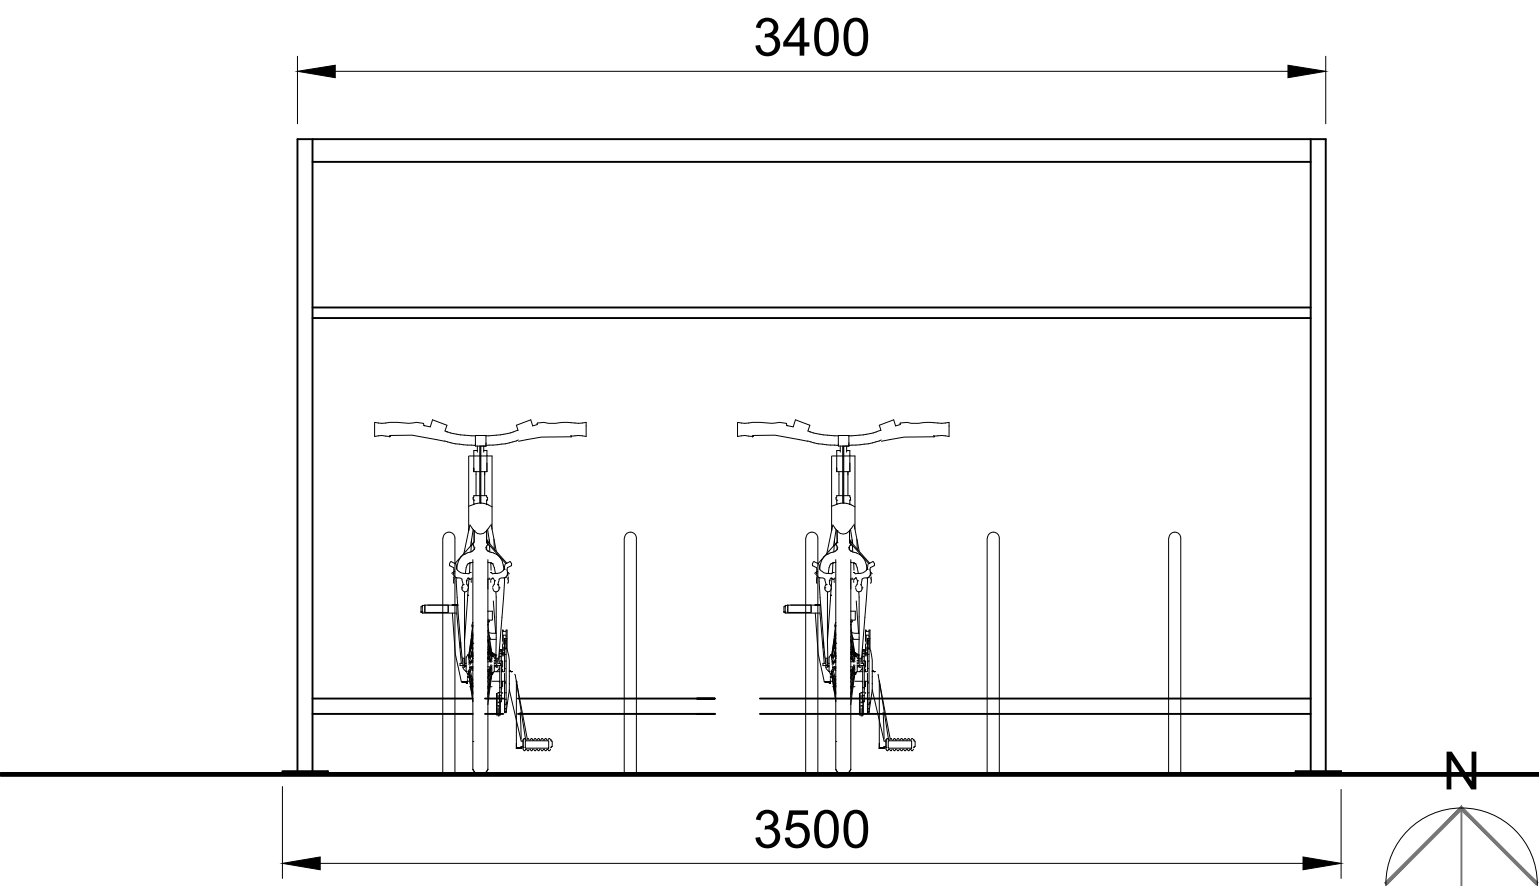

P01	First Issue	LL	MJH	18/03/22
Rev	Description	By	Apr	Date
MAKING COMPLEX EASY Sherwood House, Sherwood Avenue, Newark, Nottinghamshire, NG24 1QQ T.01636 605 700 E: rpsnewark@rpsgroup.com Client COLUMBIA THREADNEEDLE INVESTMENTS ProjectMAG - Building 402, Manchester Airport TitleCycle Shelter Details RPS Project NumberScale @ A1Date Created NK0209431:50025/02/22 Task Team Manager Task Information Manager KRPLLMJH Status S2 (Suitable for Information) Document NumberRevision 020598-RPS-SI-XX-DR-A-0109P01 Project Code - Originator - Zone - Level - Type - Role - Drawing Number rpsgroup.com				