



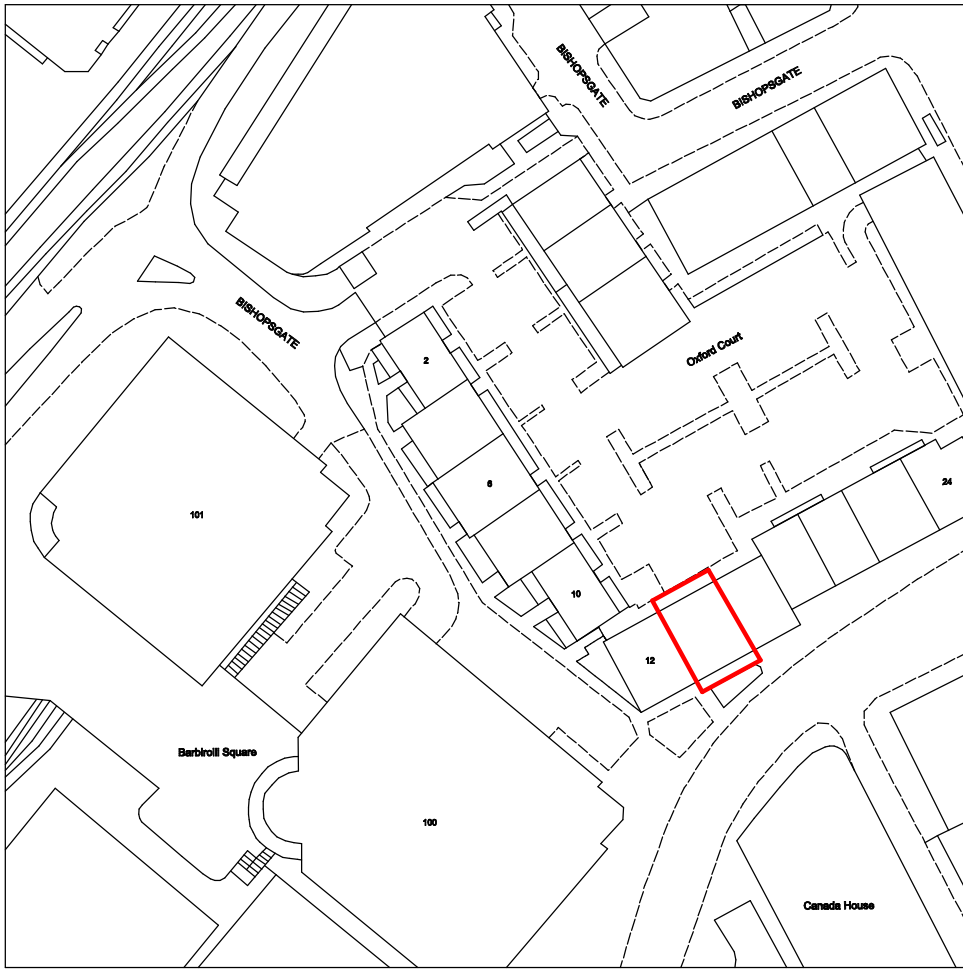


1 Site Location Plan
1 : 1250

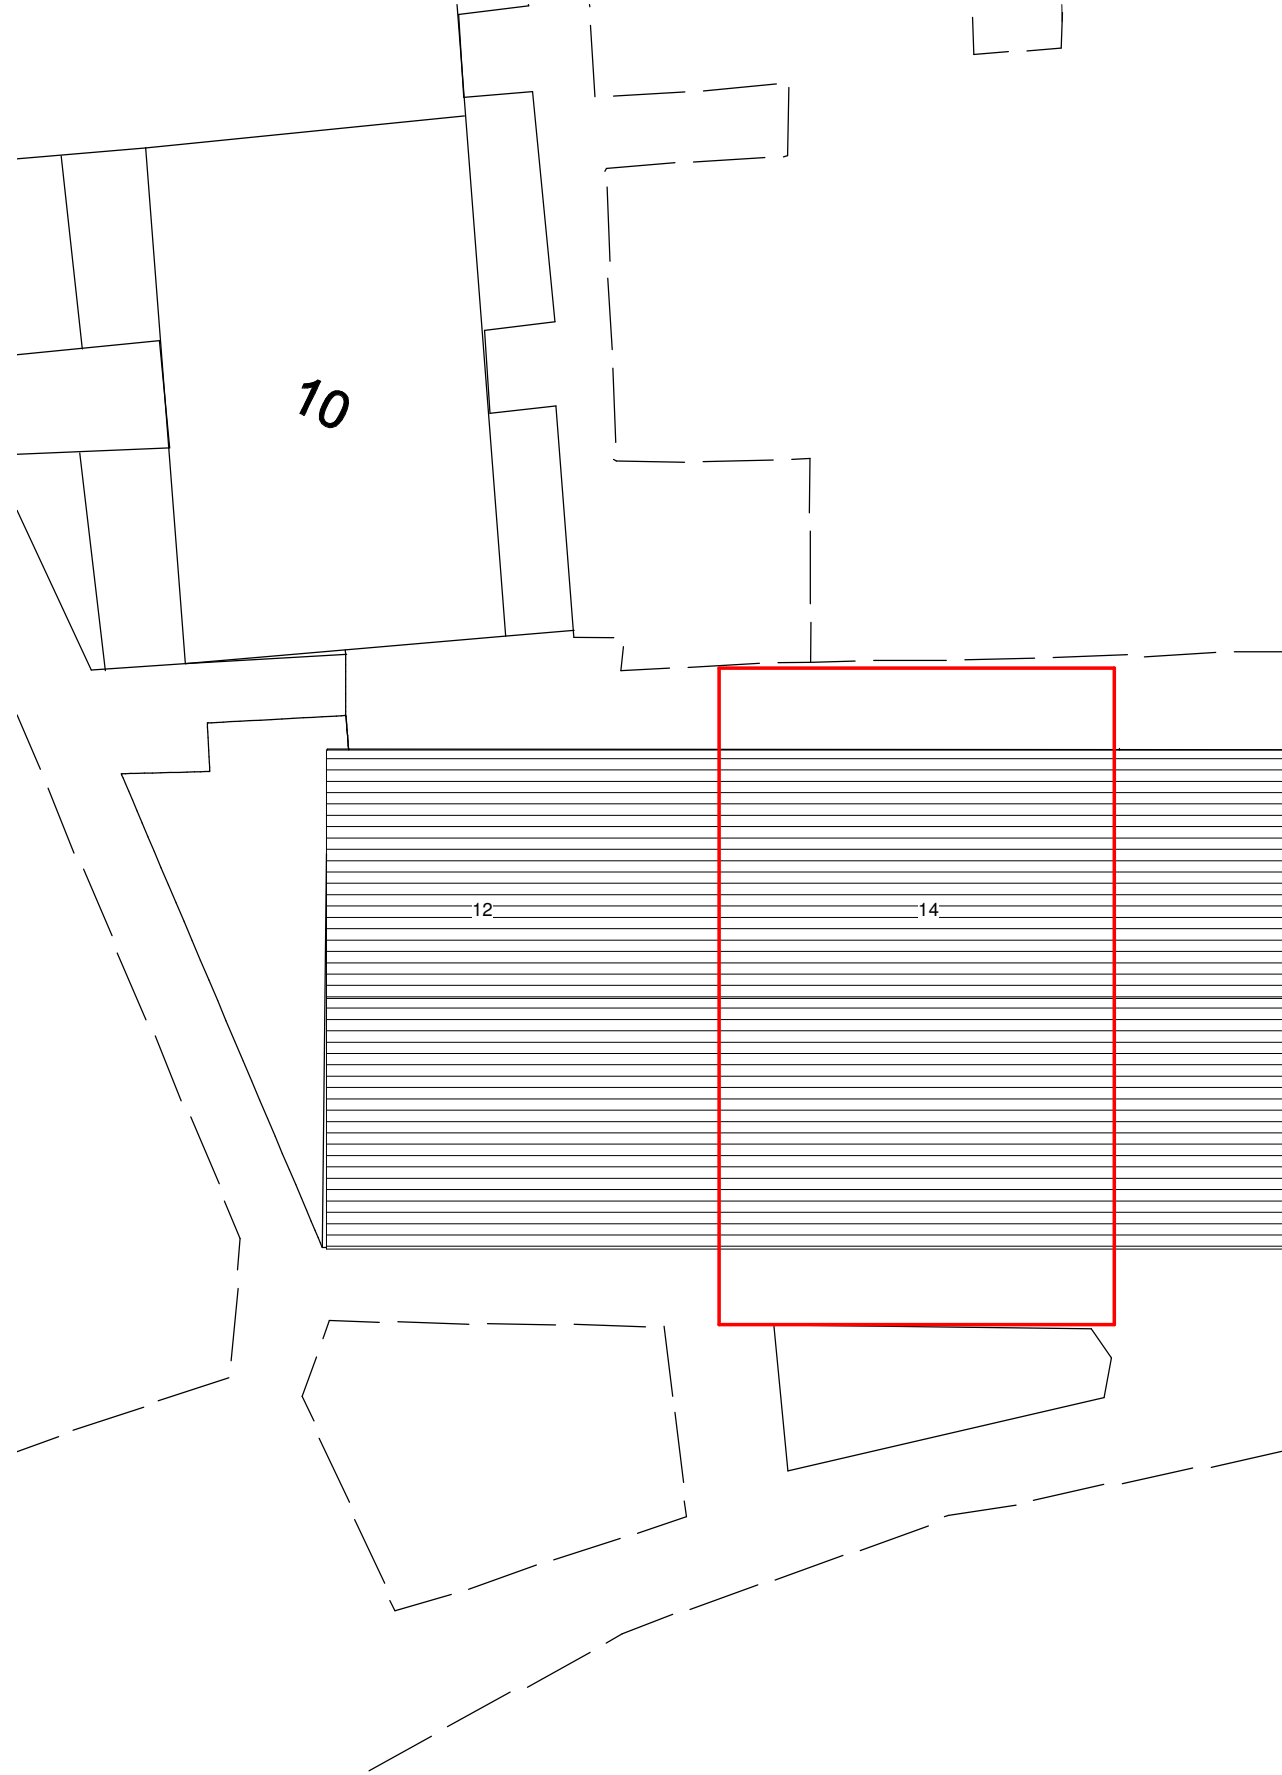

2 Existing Site Plan
1 : 200

0 2 4 6 8m
1:200

 

General Notes

The Architect shall have no responsibility for any use made of this document other than for that which it was prepared and issued.
All dimensions should be checked on site. Do not scale from this drawing. To be read in conjunction with all other Consultant's drawings. The Architect to be immediately notified of any discrepancies.

Copyright on this drawing retained by the Architect.

LEGEND

— Site Boundary

P1 20/04/21 SA SH Initial Issue
No. Date Dwn Chk App Revision or reason for issue

Client
Seyfi Onur Sayin, General Consul of
Turkey in Manchester

createit studios
Architects & Designers

Create It Studios (NW) Ltd
Universal Square
Devonshire Street North
Manchester M12 6JH
0161 974 6165
www.createitstudios.co.uk
info@createitstudios.co.uk

Project Title
14 Oxford Court, Manchester M2
3WQ

Scale / North Point
As indicated

Drawing Title
Location Plan & Existing Site Plan

Drawing Number
A1431(01)001
Drawing Status
Preliminary
Revision
P1