
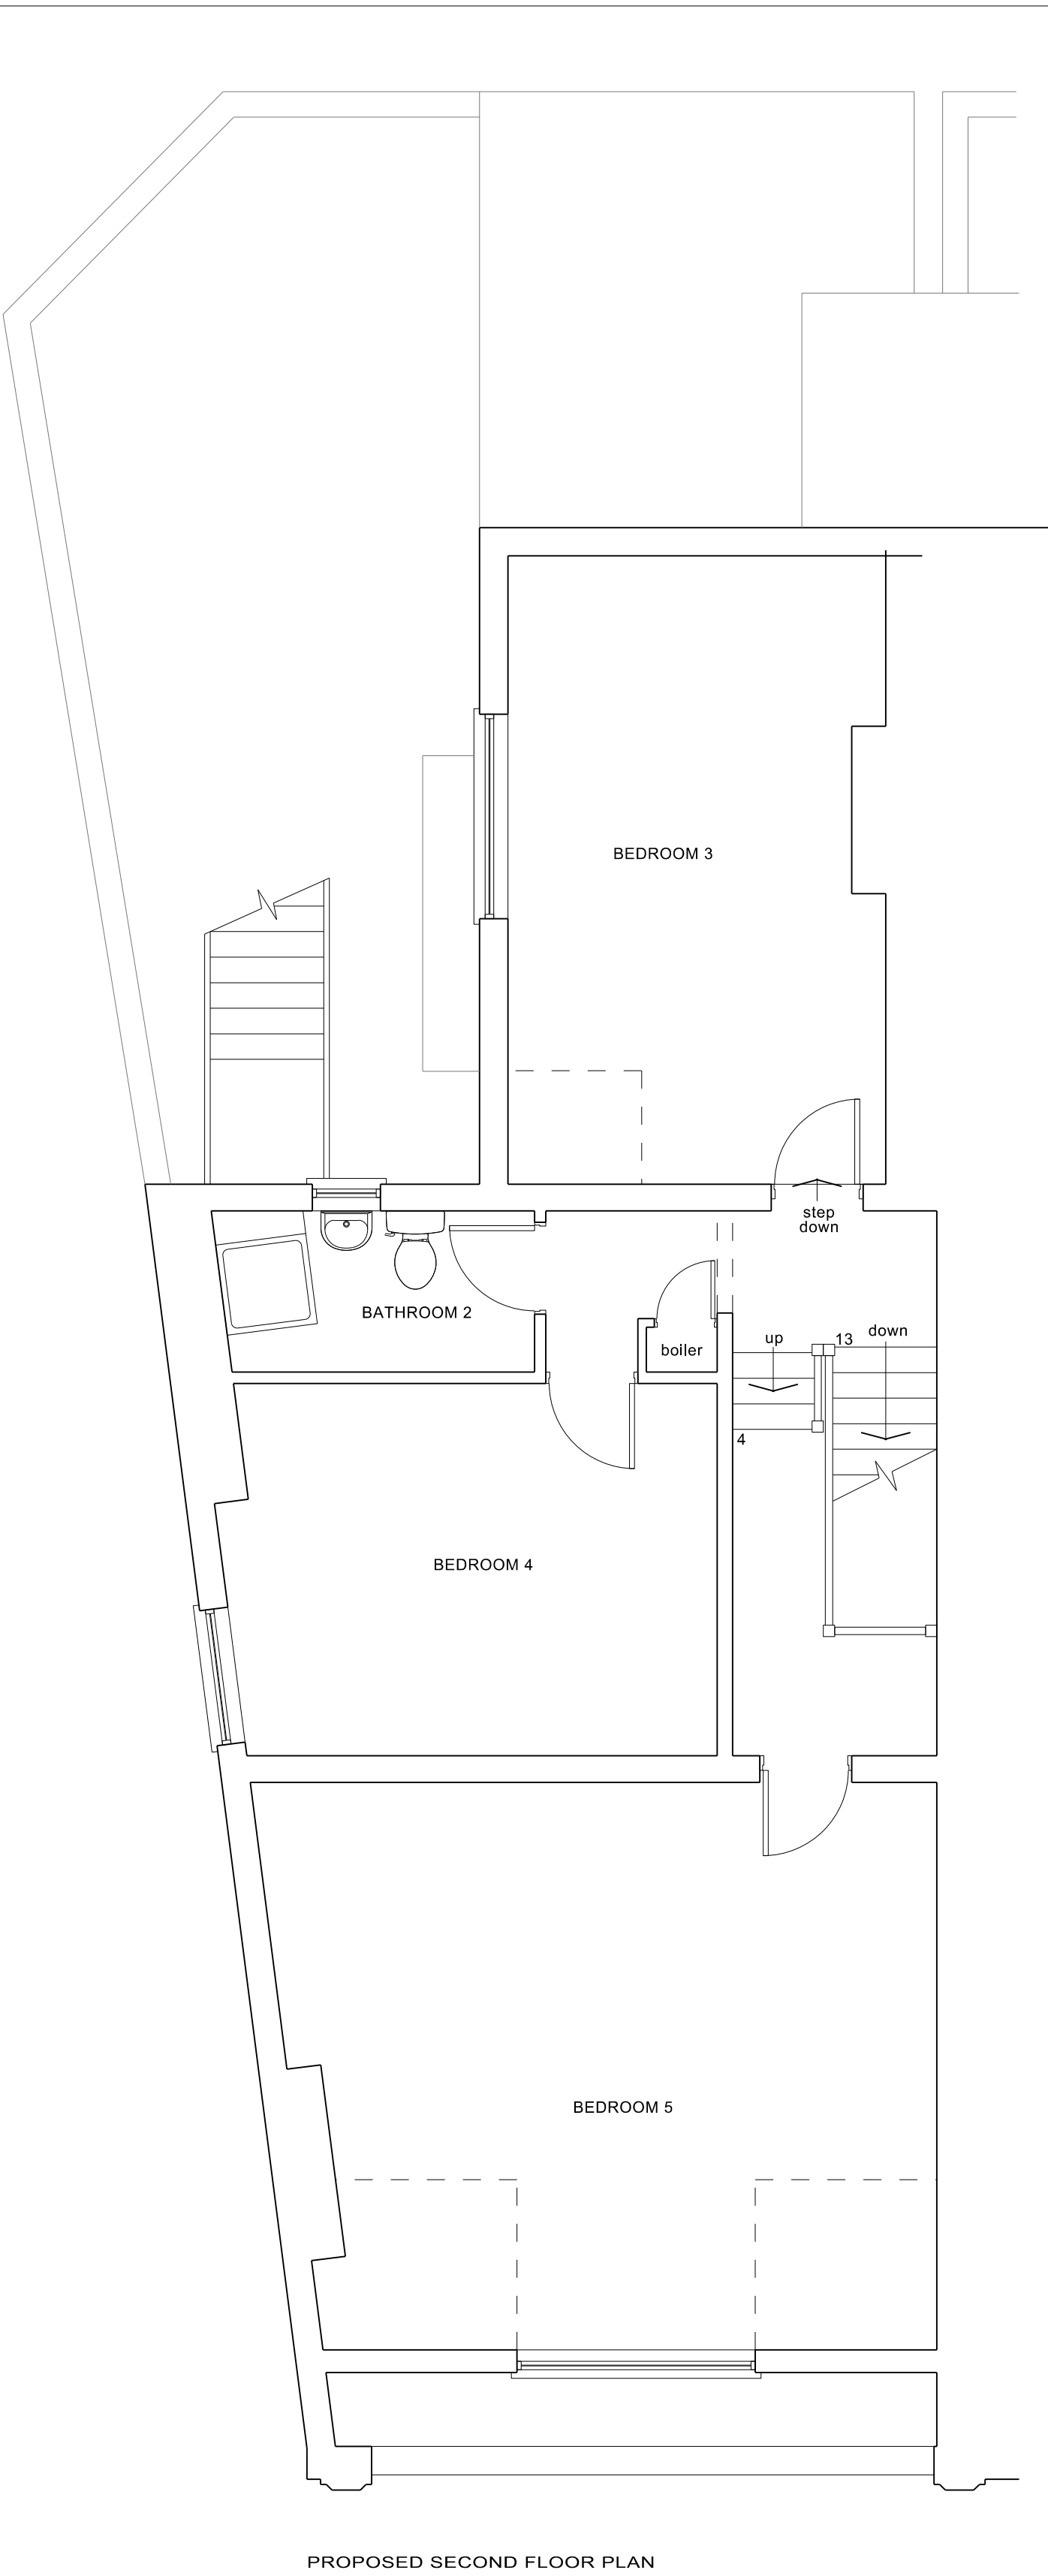
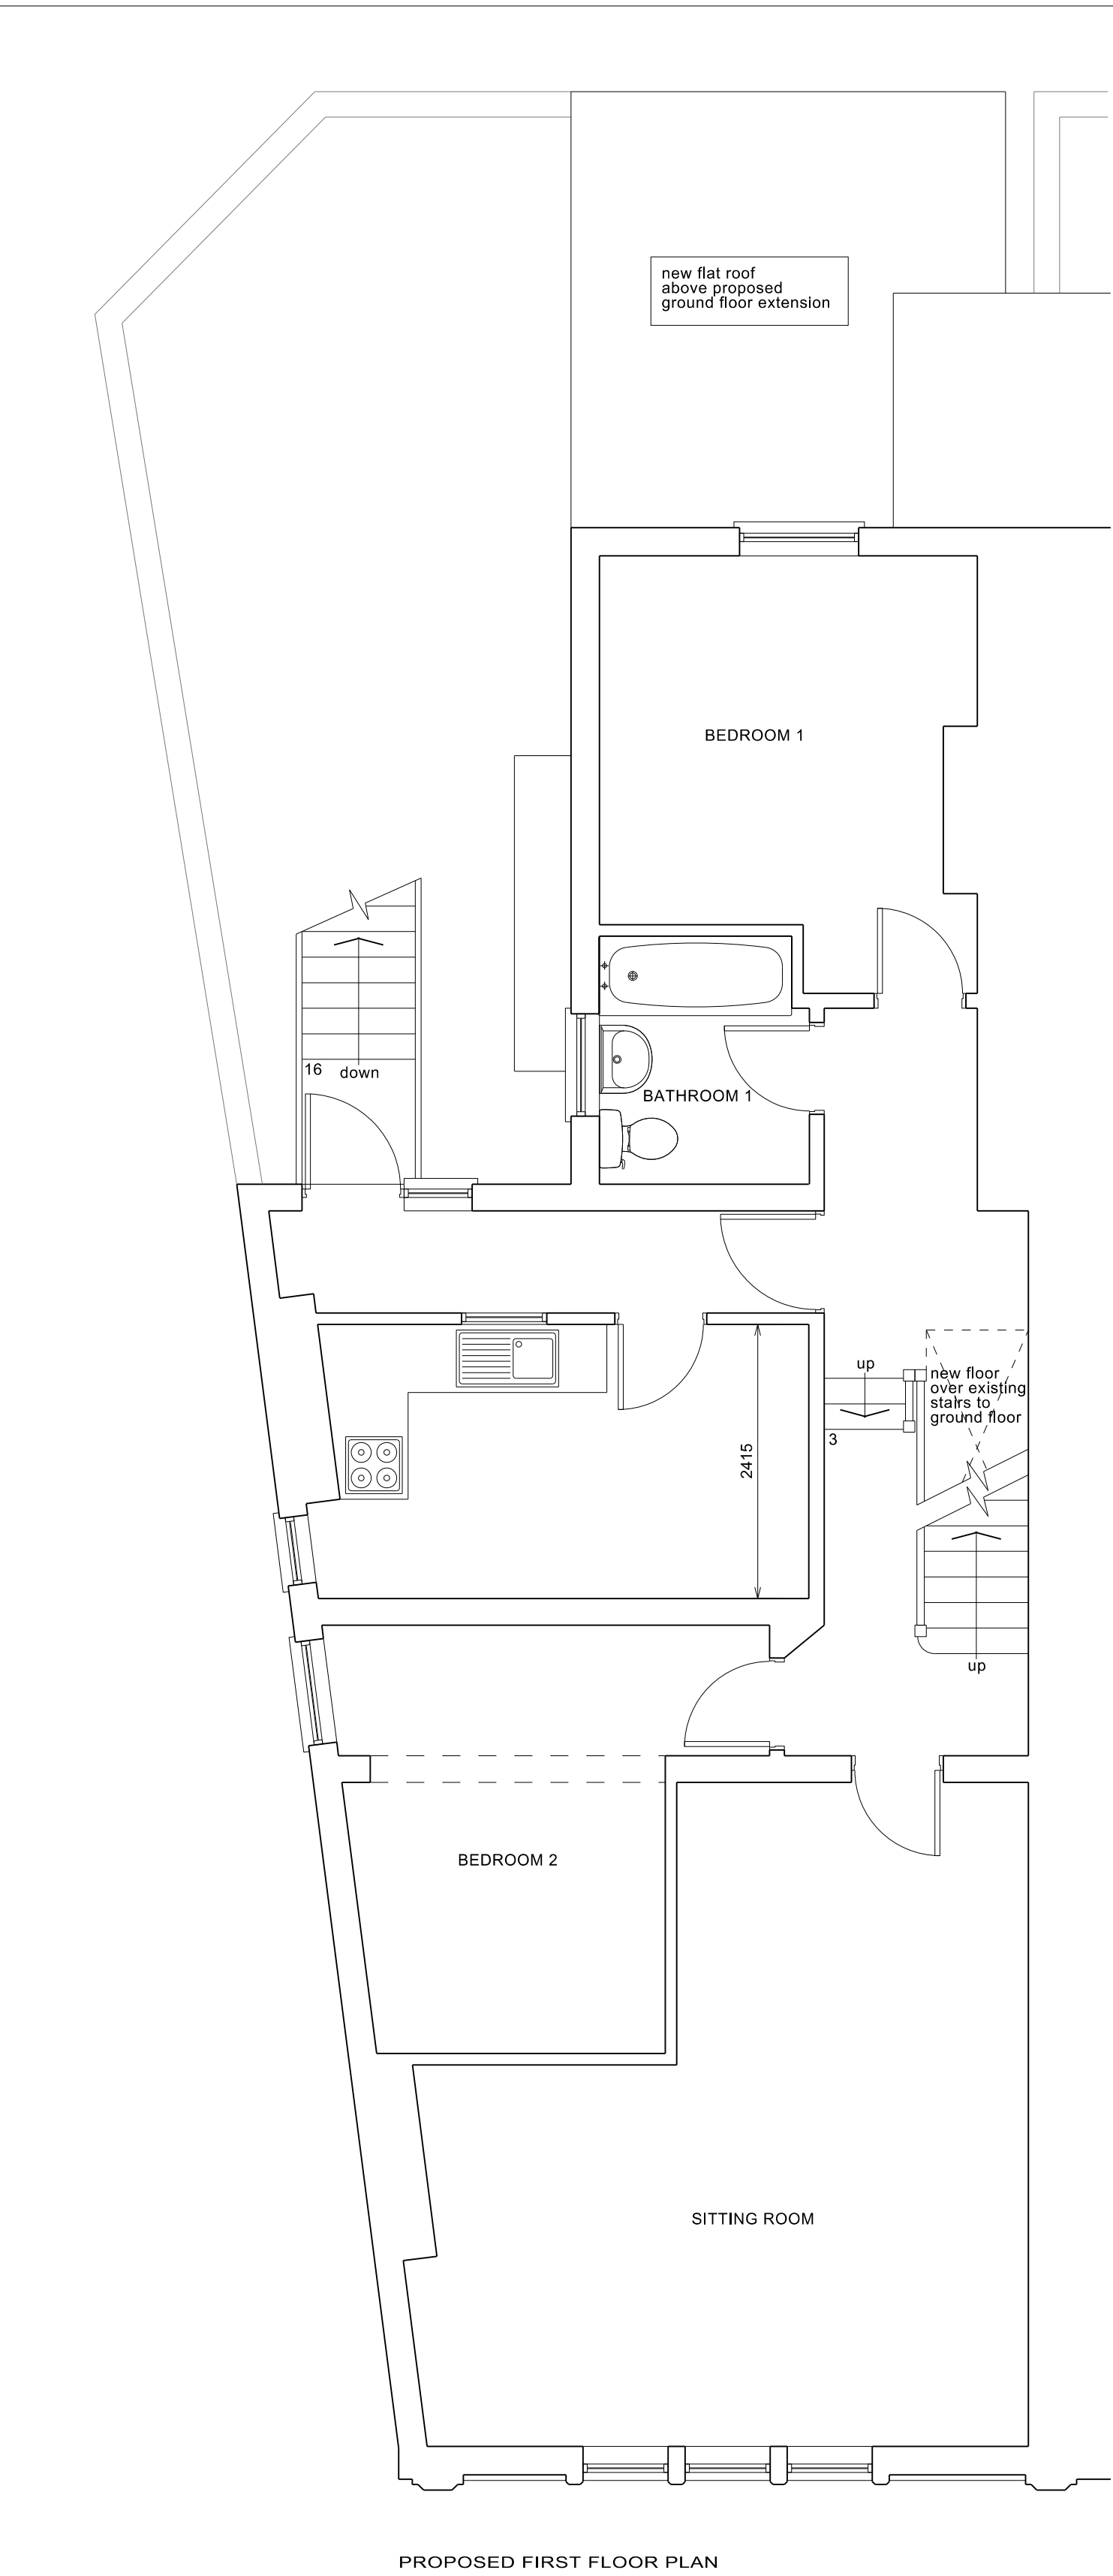


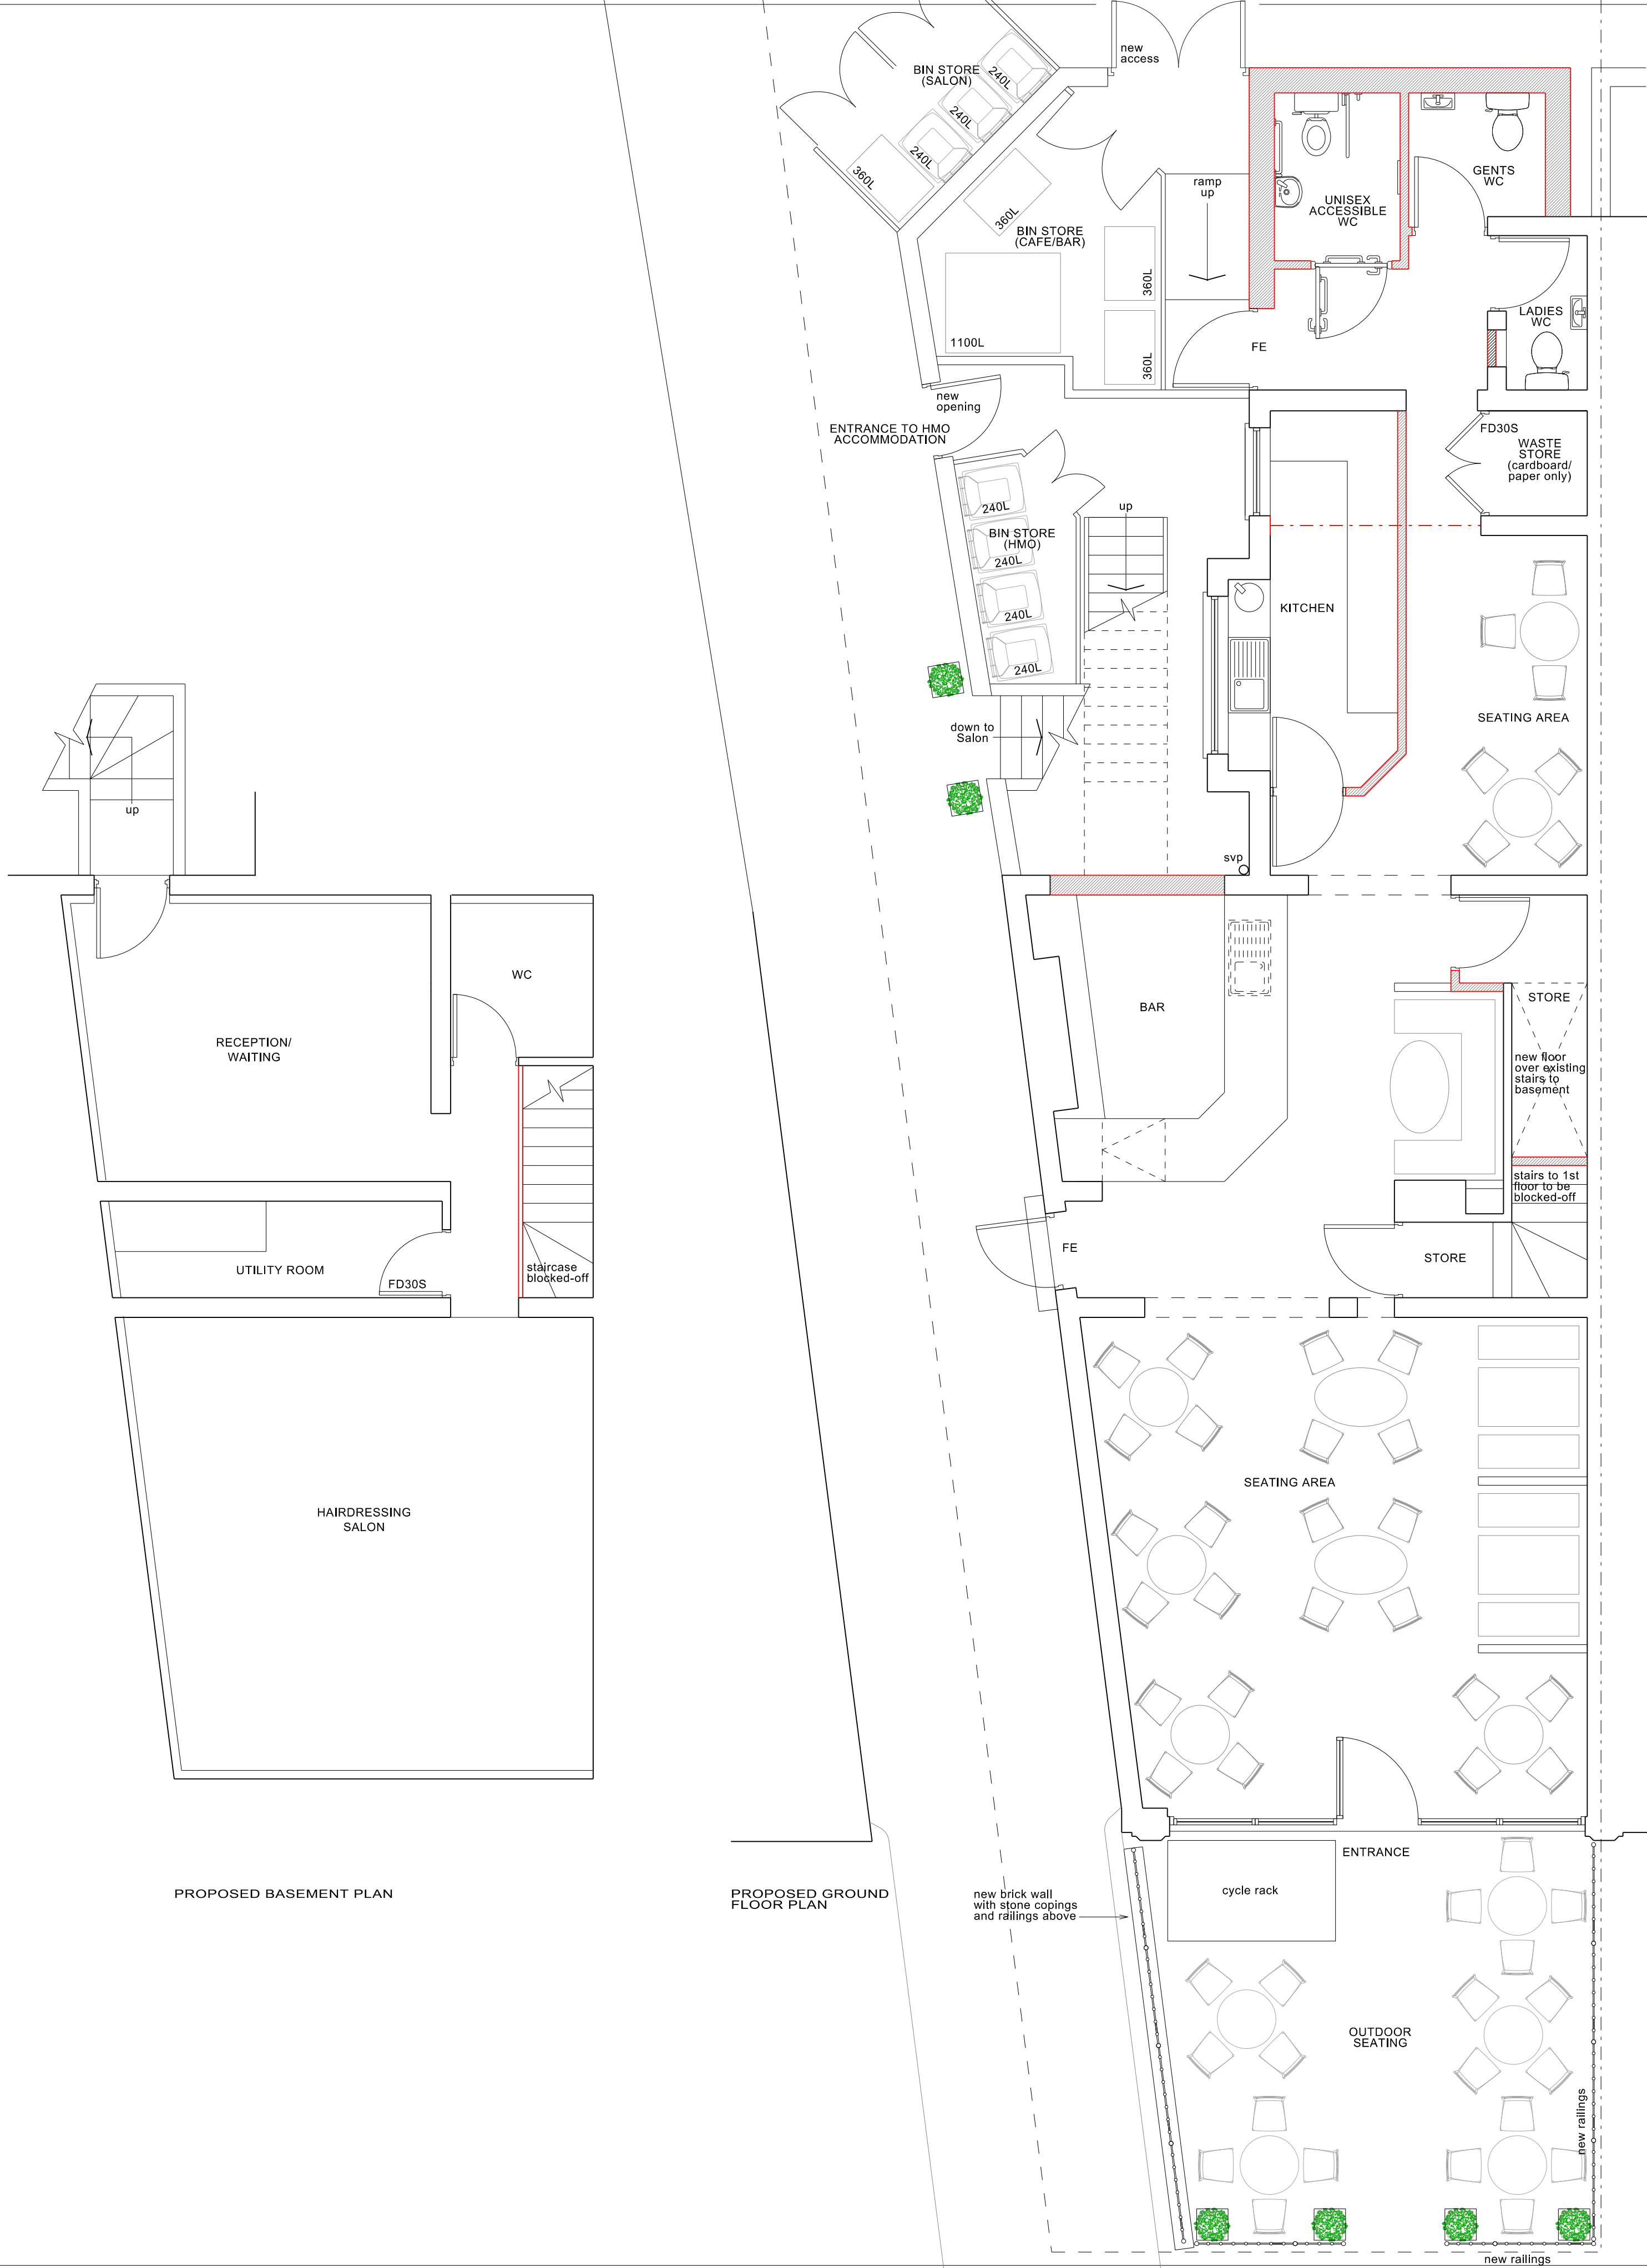

REV	DATE	DETAILS
A	18.01.22	Proposed bin stores added/amended
B	05.05.22	Salon bin store repositioned, cycle rack added, notes amended
Copyright © Bratley Architectural Ltd 2021		
Written dimensions to be taken in preference to scaled; all dimensions to be checked on site.		
Report suspected discrepancies or omissions.		

PROJECT
PROPOSED CHANGE OF USE
320 Wilmslow Road
Fallowfield
Manchester
M14 6XQ

CLIENT
Mrs N Power

DRAWING TITLE
Proposed floor plans

DATE
03 November 2021

SCALE @ A1
1:50

DRAWING REF
1454/04

REV
B