





SCALE BAR 1:500



SCALE BAR 1:1250

 

Location Plan
Scale 1 :1250

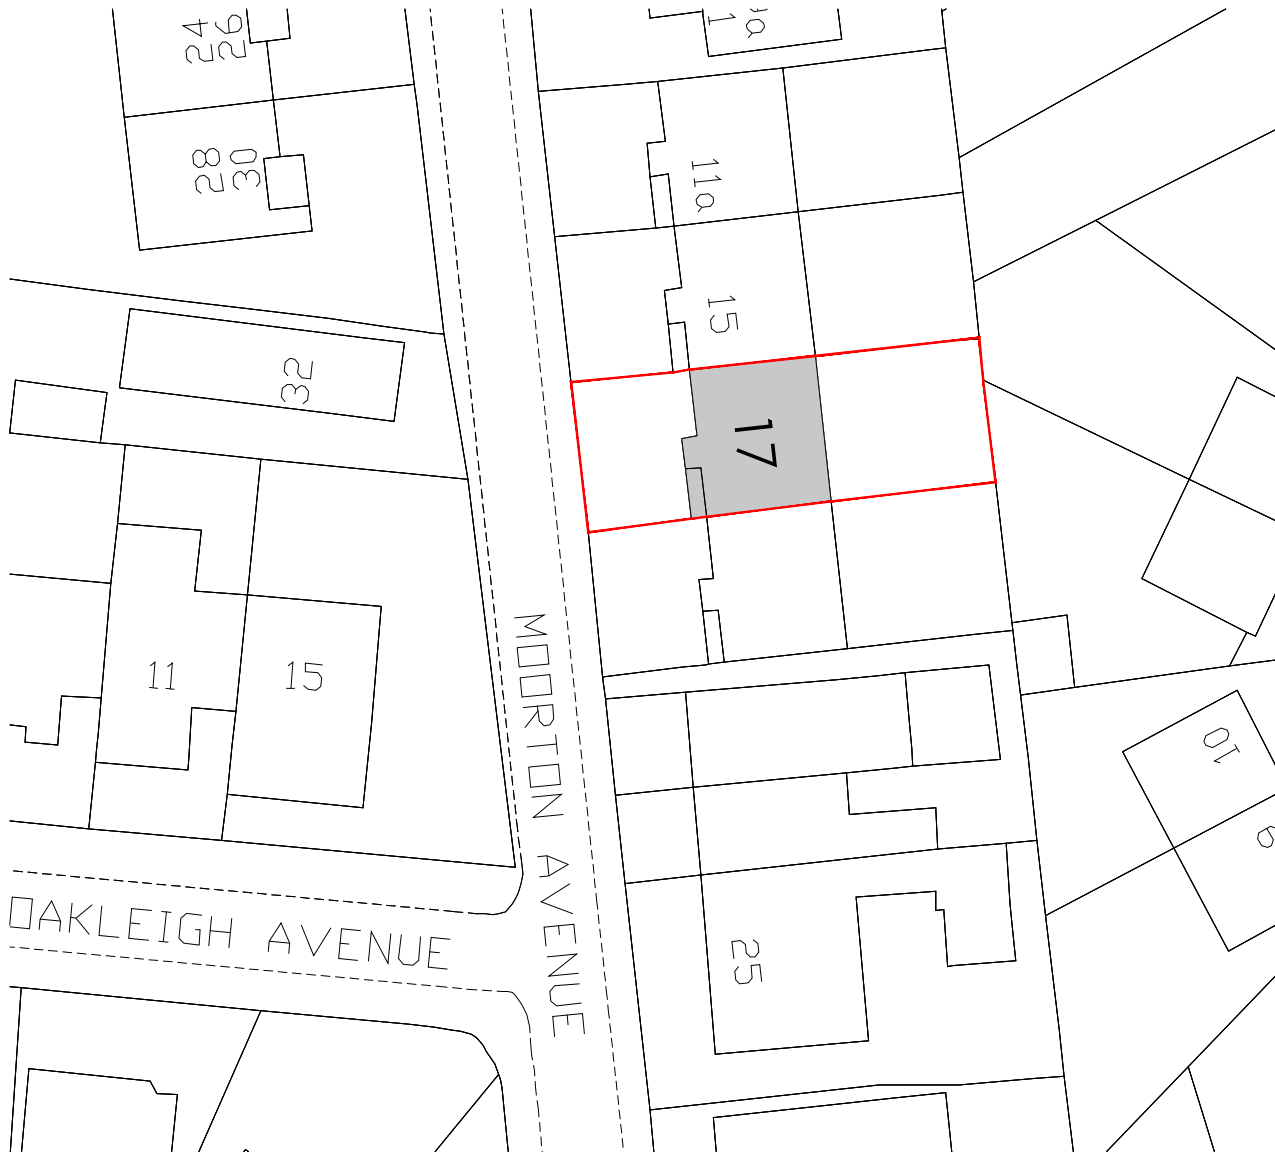

Site Plan
Scale 1 :500

GENERAL NOTES

1. The contractor must check the site and the approved drawings before commencing the works and must take any working measurements as necessary and any discrepancy must be reported to the client.
2. Work shall comply with any current relevant BS/codes of practices and confirm to the Building Regulations including the latest amendment. The contractor is responsible for setting out the works.

PROJECT ADDRESS

17 Moorton Avenue
Burnage
M19 2NQ

PROJECT

Garage conversion to self-contained accommodation

KEY

Boundary

Drawing No.
PP129(1)22

Scale
1:1250 @ A1
1:500 @A1
1:200 @A1

Date
12.04.2022

Paper size
A3

Drawn by
at

AT A. Design

Address:
12 Hastings Gardens
Stockport
SK5 8BF

T. 07830039347