



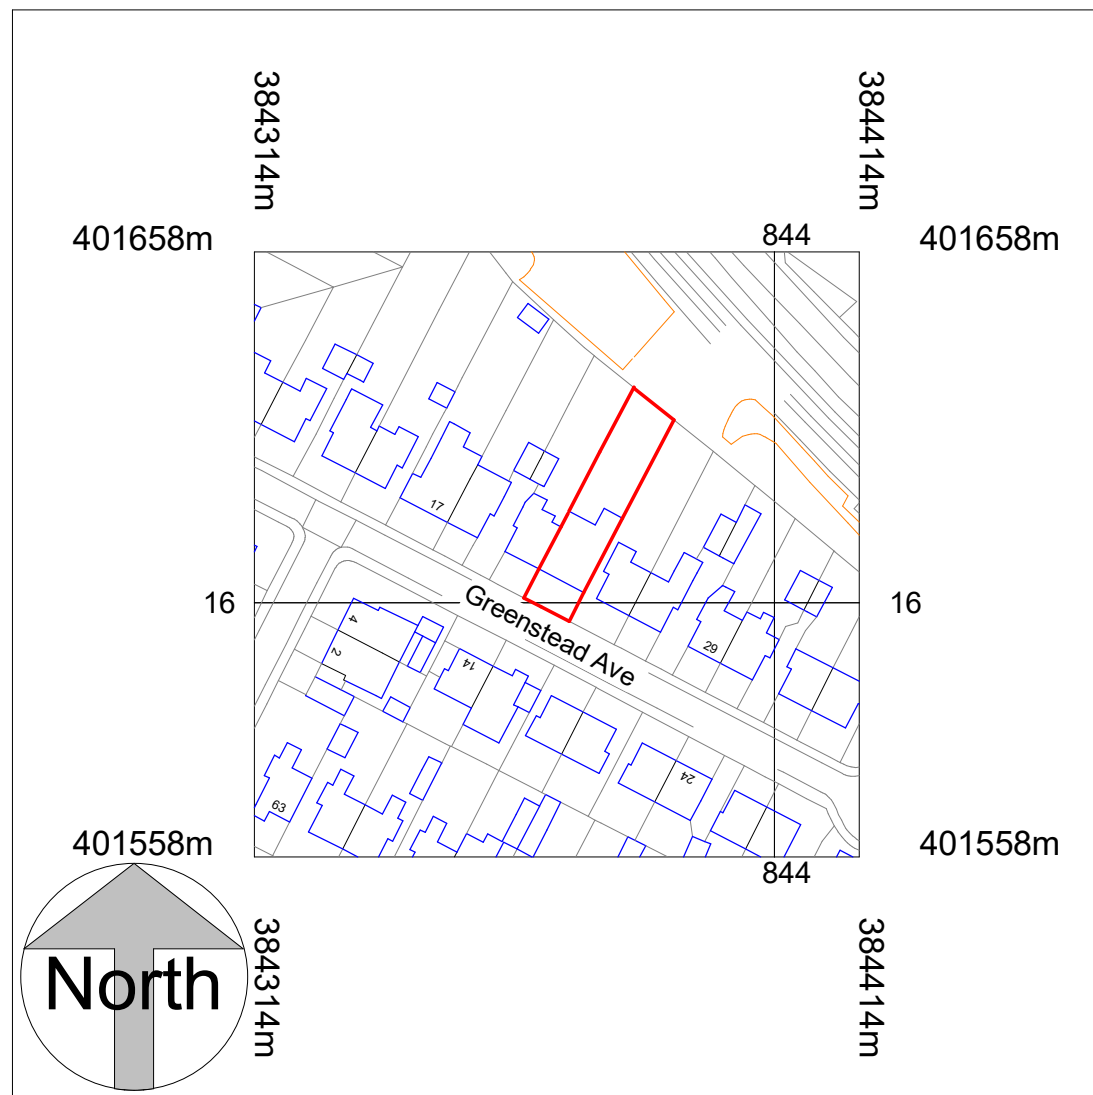

Location Plan
1 : 1250

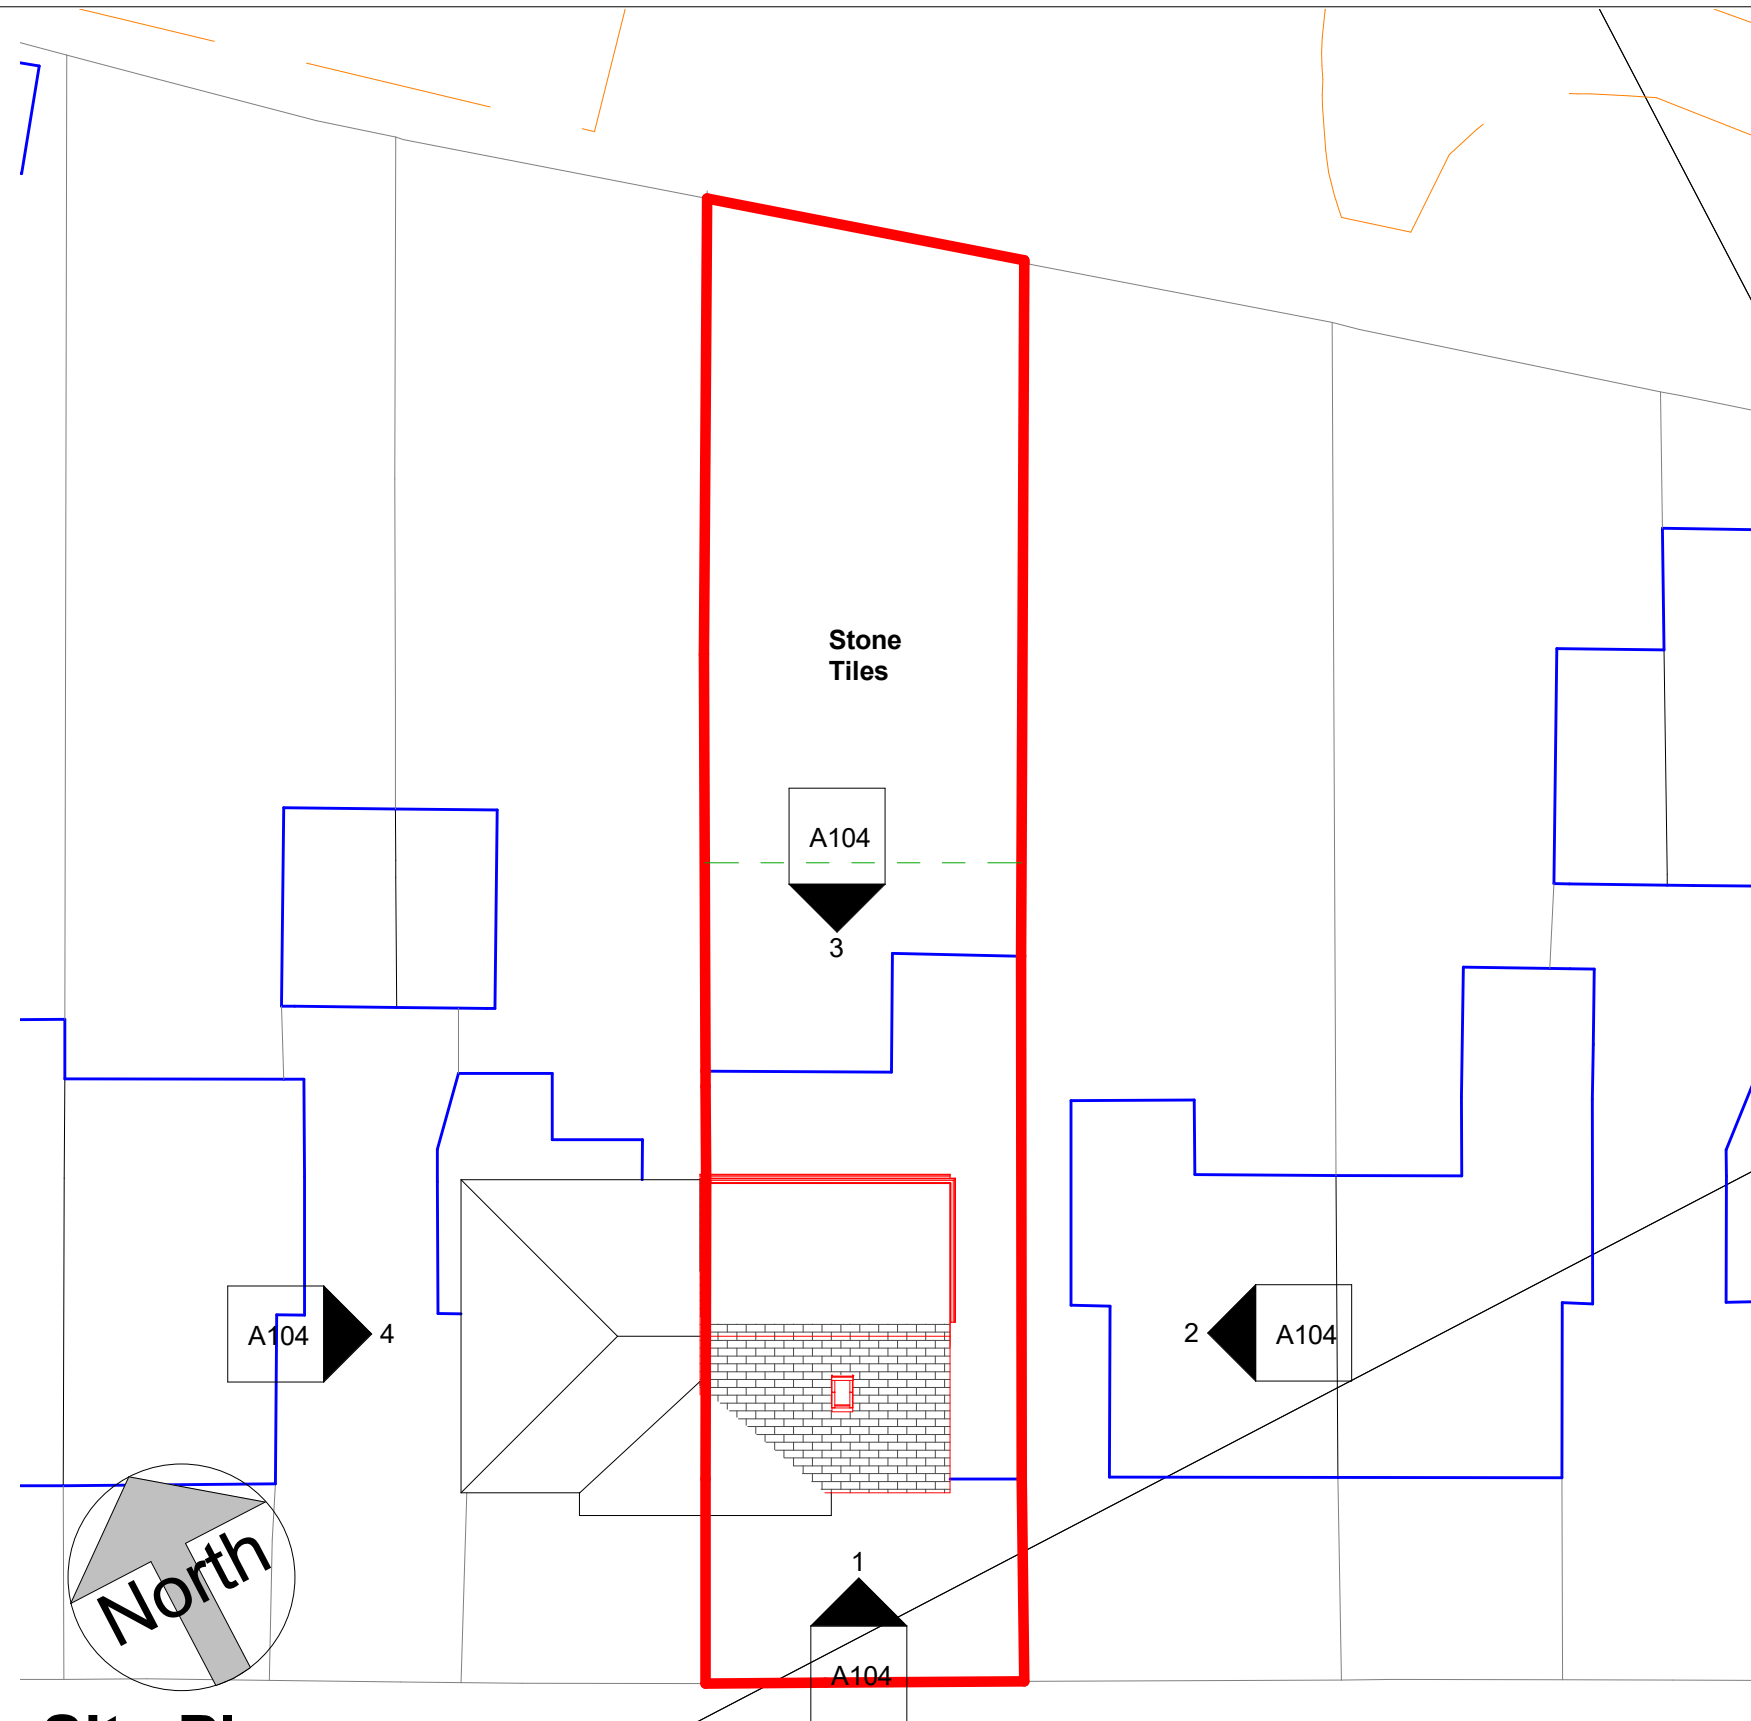

Site Plan
1 : 200

Greenstead Ave

COPYRIGHT © ALL RIGHTS RESERVED BY VIKAS ALYAS LTD. DO NOT SCALE FROM DRAWING. DRAWING INDICATES DESIGN INTENT ONLY. REPORT ANY DISCREPANCIES TO CLIENT / VA LTD. NOT TO BE USED FOR CONSTRUCTION UNLESS STATED SO. TO BE READ IN CONJUNCTION WITH OTHER DRAWINGS OR SPECIFICATION WHERE PROVIDED.

ARCHITEK
BUILDING DESIGN CONSULTANCY


0161 511 8479
vikas@architek.uk
916 Stockport Road, Levenshulme, Manchester, M19 3AB

No.	Description	Date
P1	Issue to Planning	01.12.2021
P2	Updates to site and elevation plans	17.02.2022


PROJECT		ADDRESS		CLIENT			
Loft Conversion and Roof Dormer Extension		23 Greenstead Ave, Cheetham Hill M8 0WR		Mr Akram Ullah			
Manchester City Council	PURPOSE OF ISSUE Planning	SHEET	Site and Location Plan	Date 01.12.2021	Project number 2016	Scale (@ A3) As indicated	
				Drawn by VA	DRAWING NUMBER		REV
				Checked by VA	A101		P2

0m 1m 2m 3m 4m 5m


VISUAL SCALE 1:100 @ A3

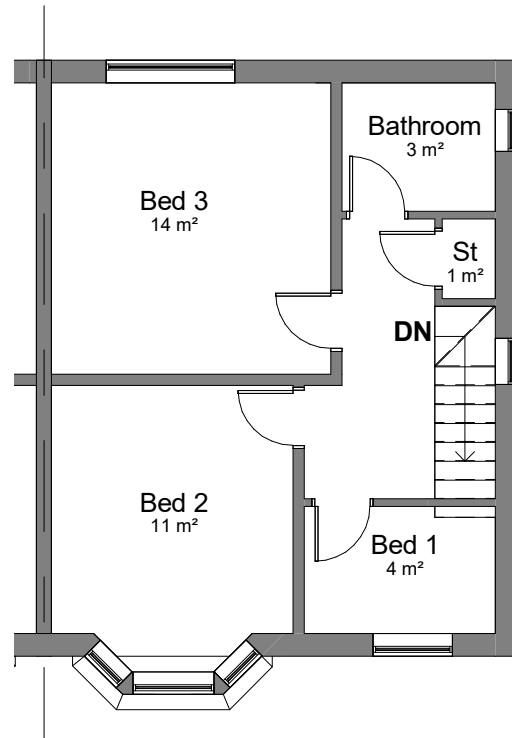


01-E-First Floor
1 : 100

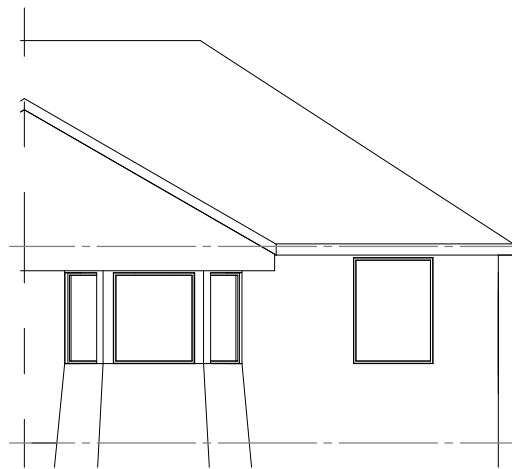


01-E-Elevation
1 : 100

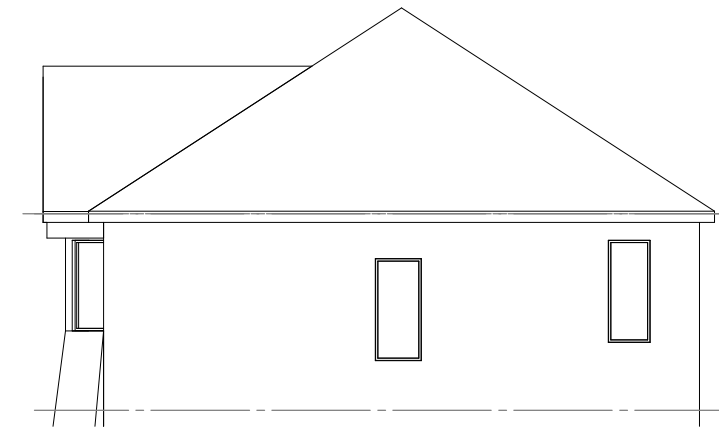

02-E-Elevation
1 : 100

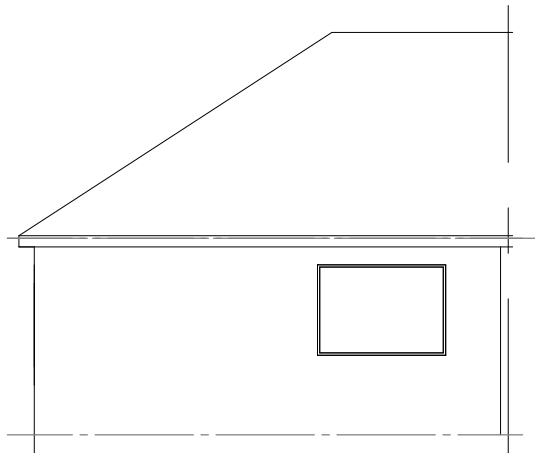

03-E-Elevation
1 : 100

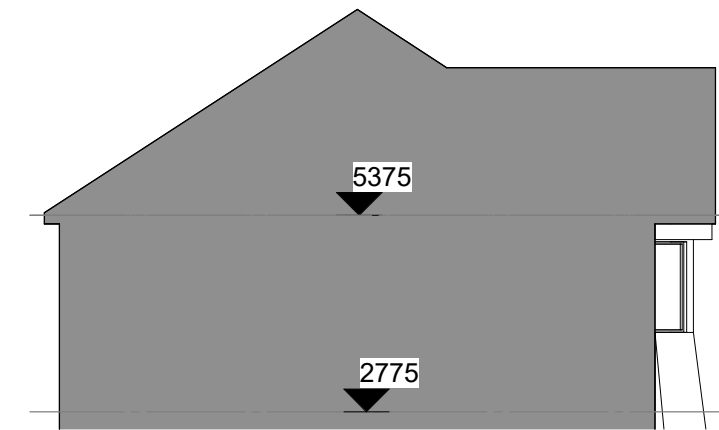

04-E-Elevation
1 : 100


COPYRIGHT © ALL RIGHTS RESERVED BY VIKAS ALYAS LTD. DO NOT SCALE FROM DRAWING. DRAWING INDICATES DESIGN INTENT ONLY. REPORT ANY DISCREPANCIES TO CLIENT / VA LTD. NOT TO BE USED FOR CONSTRUCTION UNLESS STATED SO. TO BE READ IN CONJUNCTION WITH OTHER DRAWINGS OR SPECIFICATION WHERE PROVIDED.

ARCHITEK
BUILDING DESIGN CONSULTANCY


0161 511 8479
vikas@architek.uk
916 Stockport Road, Levenshulme, Manchester, M19 3AB

No.	Description	Date
P1	Issue to Planning	01.12.2021


PROJECT		ADDRESS		CLIENT			
Loft Conversion and Roof Dormer Extension		23 Greenstead Ave, Cheetham Hill M8 0WR		Mr Akram Ullah			
		SHEET		Date 01.12.2021	Project number 2016	Scale (@ A3) 1 : 100	
Manchester City Council	PURPOSE OF ISSUE Planning	Existing Plans		Drawn by VA	DRAWING NUMBER		REV
				Checked by VA	A102		P1

 

VISUAL SCALE 1:100 @ A3

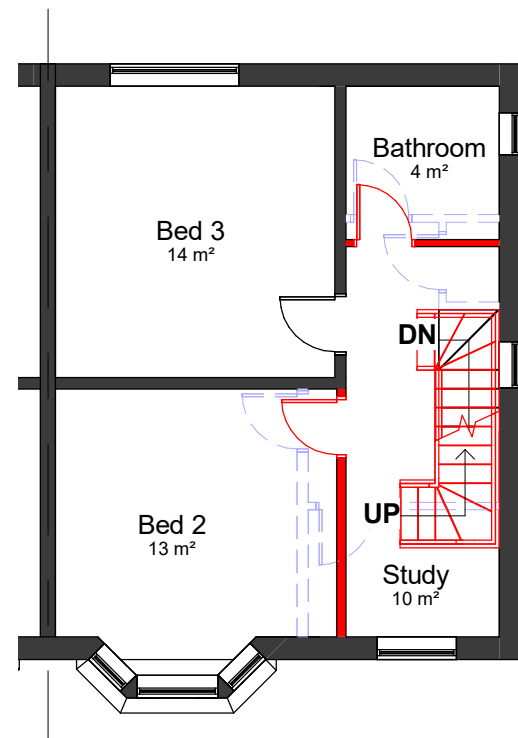

01-P-First Floor
1 : 100

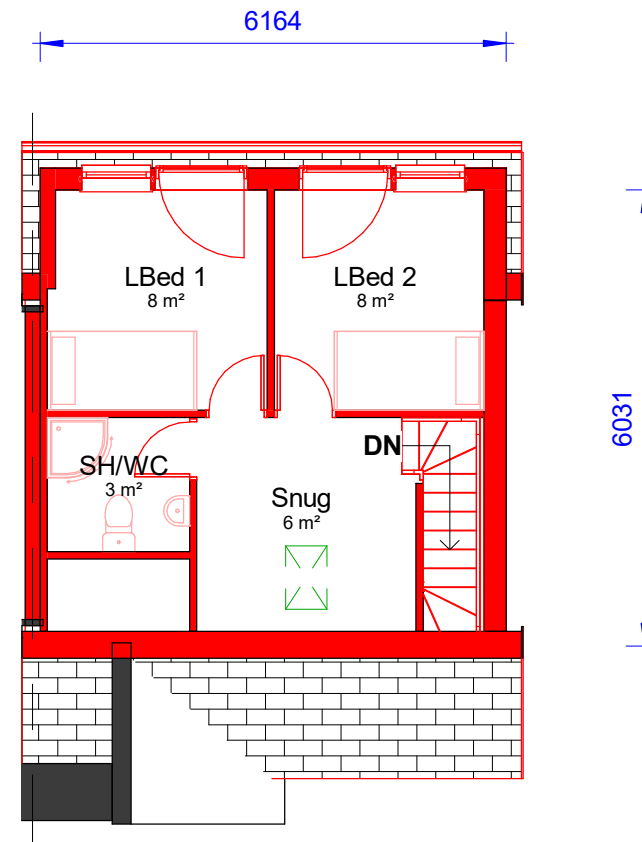

02-Loft
1 : 100

COPYRIGHT © ALL RIGHTS RESERVED BY VIKAS ALYAS LTD. DO NOT SCALE FROM DRAWING. DRAWING INDICATES DESIGN INTENT ONLY. REPORT ANY DISCREPANCIES TO CLIENT / VA LTD. NOT TO BE USED FOR CONSTRUCTION UNLESS STATED SO. TO BE READ IN CONJUNCTION WITH OTHER DRAWINGS OR SPECIFICATION WHERE PROVIDED.

ARCHITEK
BUILDING DESIGN CONSULTANCY


0161 511 8479
vikas@architek.uk
916 Stockport Road, Levenshulme, Manchester, M19 3AB

No.	Description	Date
P1	Issue to Planning	01.12.2021
P2	Updates to site and elevation plans	17.02.2022

PROJECT		ADDRESS		CLIENT		
Loft Conversion and Roof Dormer Extension		23 Greenstead Ave, Cheetham Hill M8 0WR		Mr Akram Ullah		
Manchester City Council	PURPOSE OF ISSUE Planning	SHEET Proposed Floor Plans	Date 01.12.2021	Project number 2016	Scale (@ A3) 1 : 100	
			Drawn by VA	DRAWING NUMBER		REV
			Checked by VA	A103		P2

0m 1m 2m 3m 4m 5m

VISUAL SCALE 1:100 @ A3

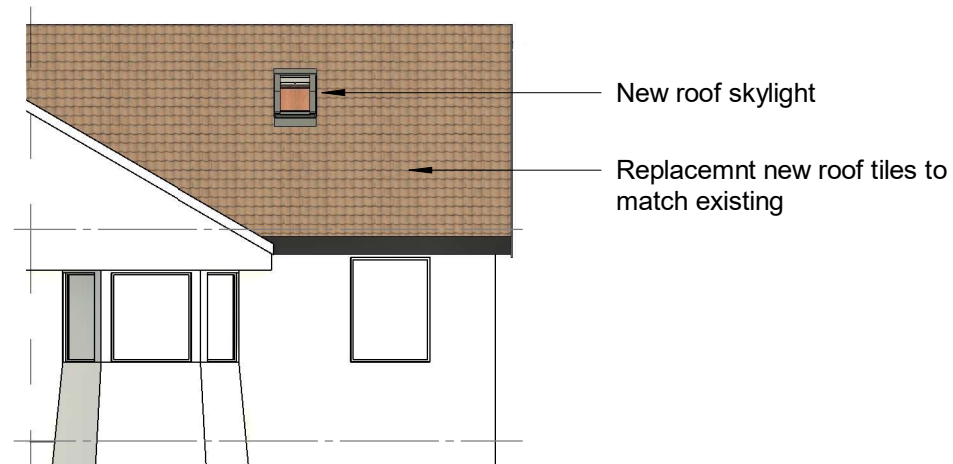

01-P-Elevation

1 : 100



02-P-Elevation

1 : 100



03-P-Elevation

1 : 100



04-P-Elevation

1 : 100

COPYRIGHT © ALL RIGHTS RESERVED BY VIKAS ALYAS LTD. DO NOT SCALE FROM DRAWING. DRAWING INDICATES DESIGN INTENT ONLY. REPORT ANY DISCREPANCIES TO CLIENT / VA LTD. NOT TO BE USED FOR CONSTRUCTION UNLESS STATED SO. TO BE READ IN CONJUNCTION WITH OTHER DRAWINGS OR SPECIFICATION WHERE PROVIDED.

ARCHITEK

BUILDING DESIGN CONSULTANCY


0161 511 8479

vikas@architek.uk


916 Stockport Road, Levenshulme, Manchester, M19 3AB

No.	Description	Date
P1	Issue to Planning	01.12.2021
P2	Updates to site and elevation plans	17.02.2022
P3	Amendments to dormer wall finish	14.03.2022

PROJECT		ADDRESS		CLIENT			
Loft Conversion and Roof Dormer Extension		23 Greenstead Ave, Cheetham Hill M8 0WR		Mr Akram Ullah			
				Date 01.12.2021	Project number 2016	Scale (@ A3) 1 : 100	
Manchester City Council	PURPOSE OF ISSUE	SHEET Proposed Elevations		Drawn by VA	DRAWING NUMBER		REV
	Checked by VA			A104	P3		
Planning							

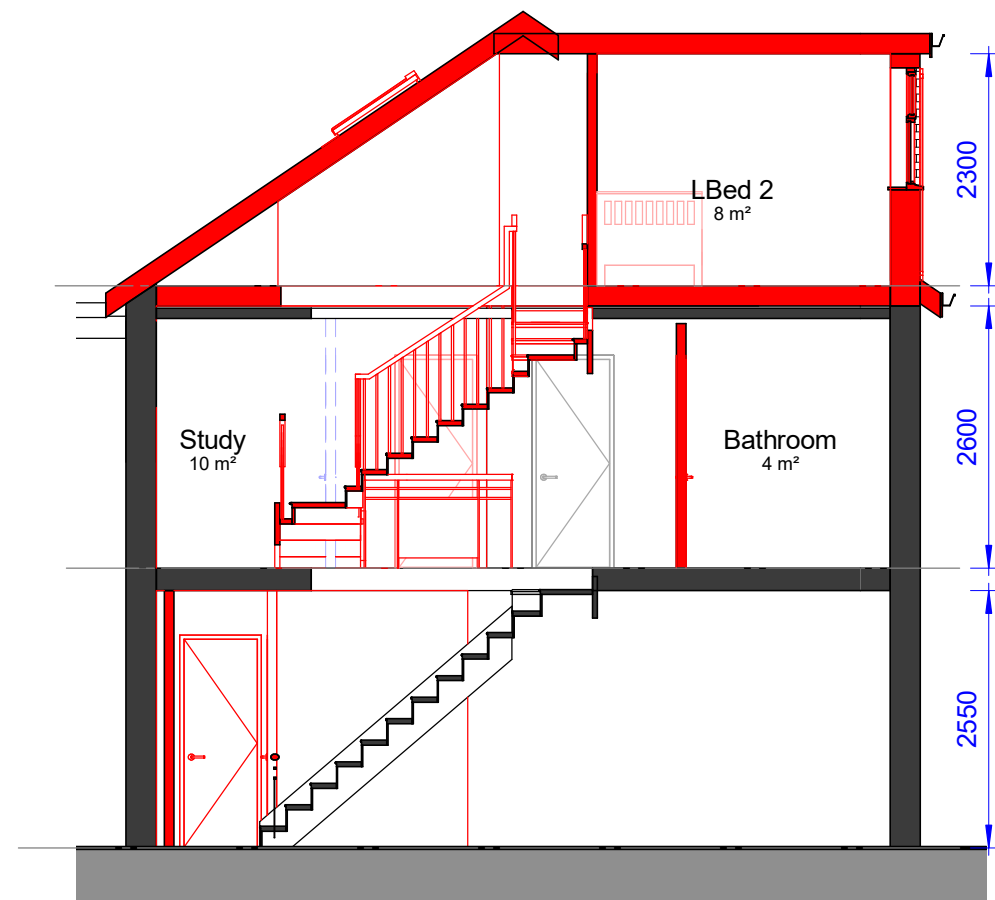

Section AA
1 : 75

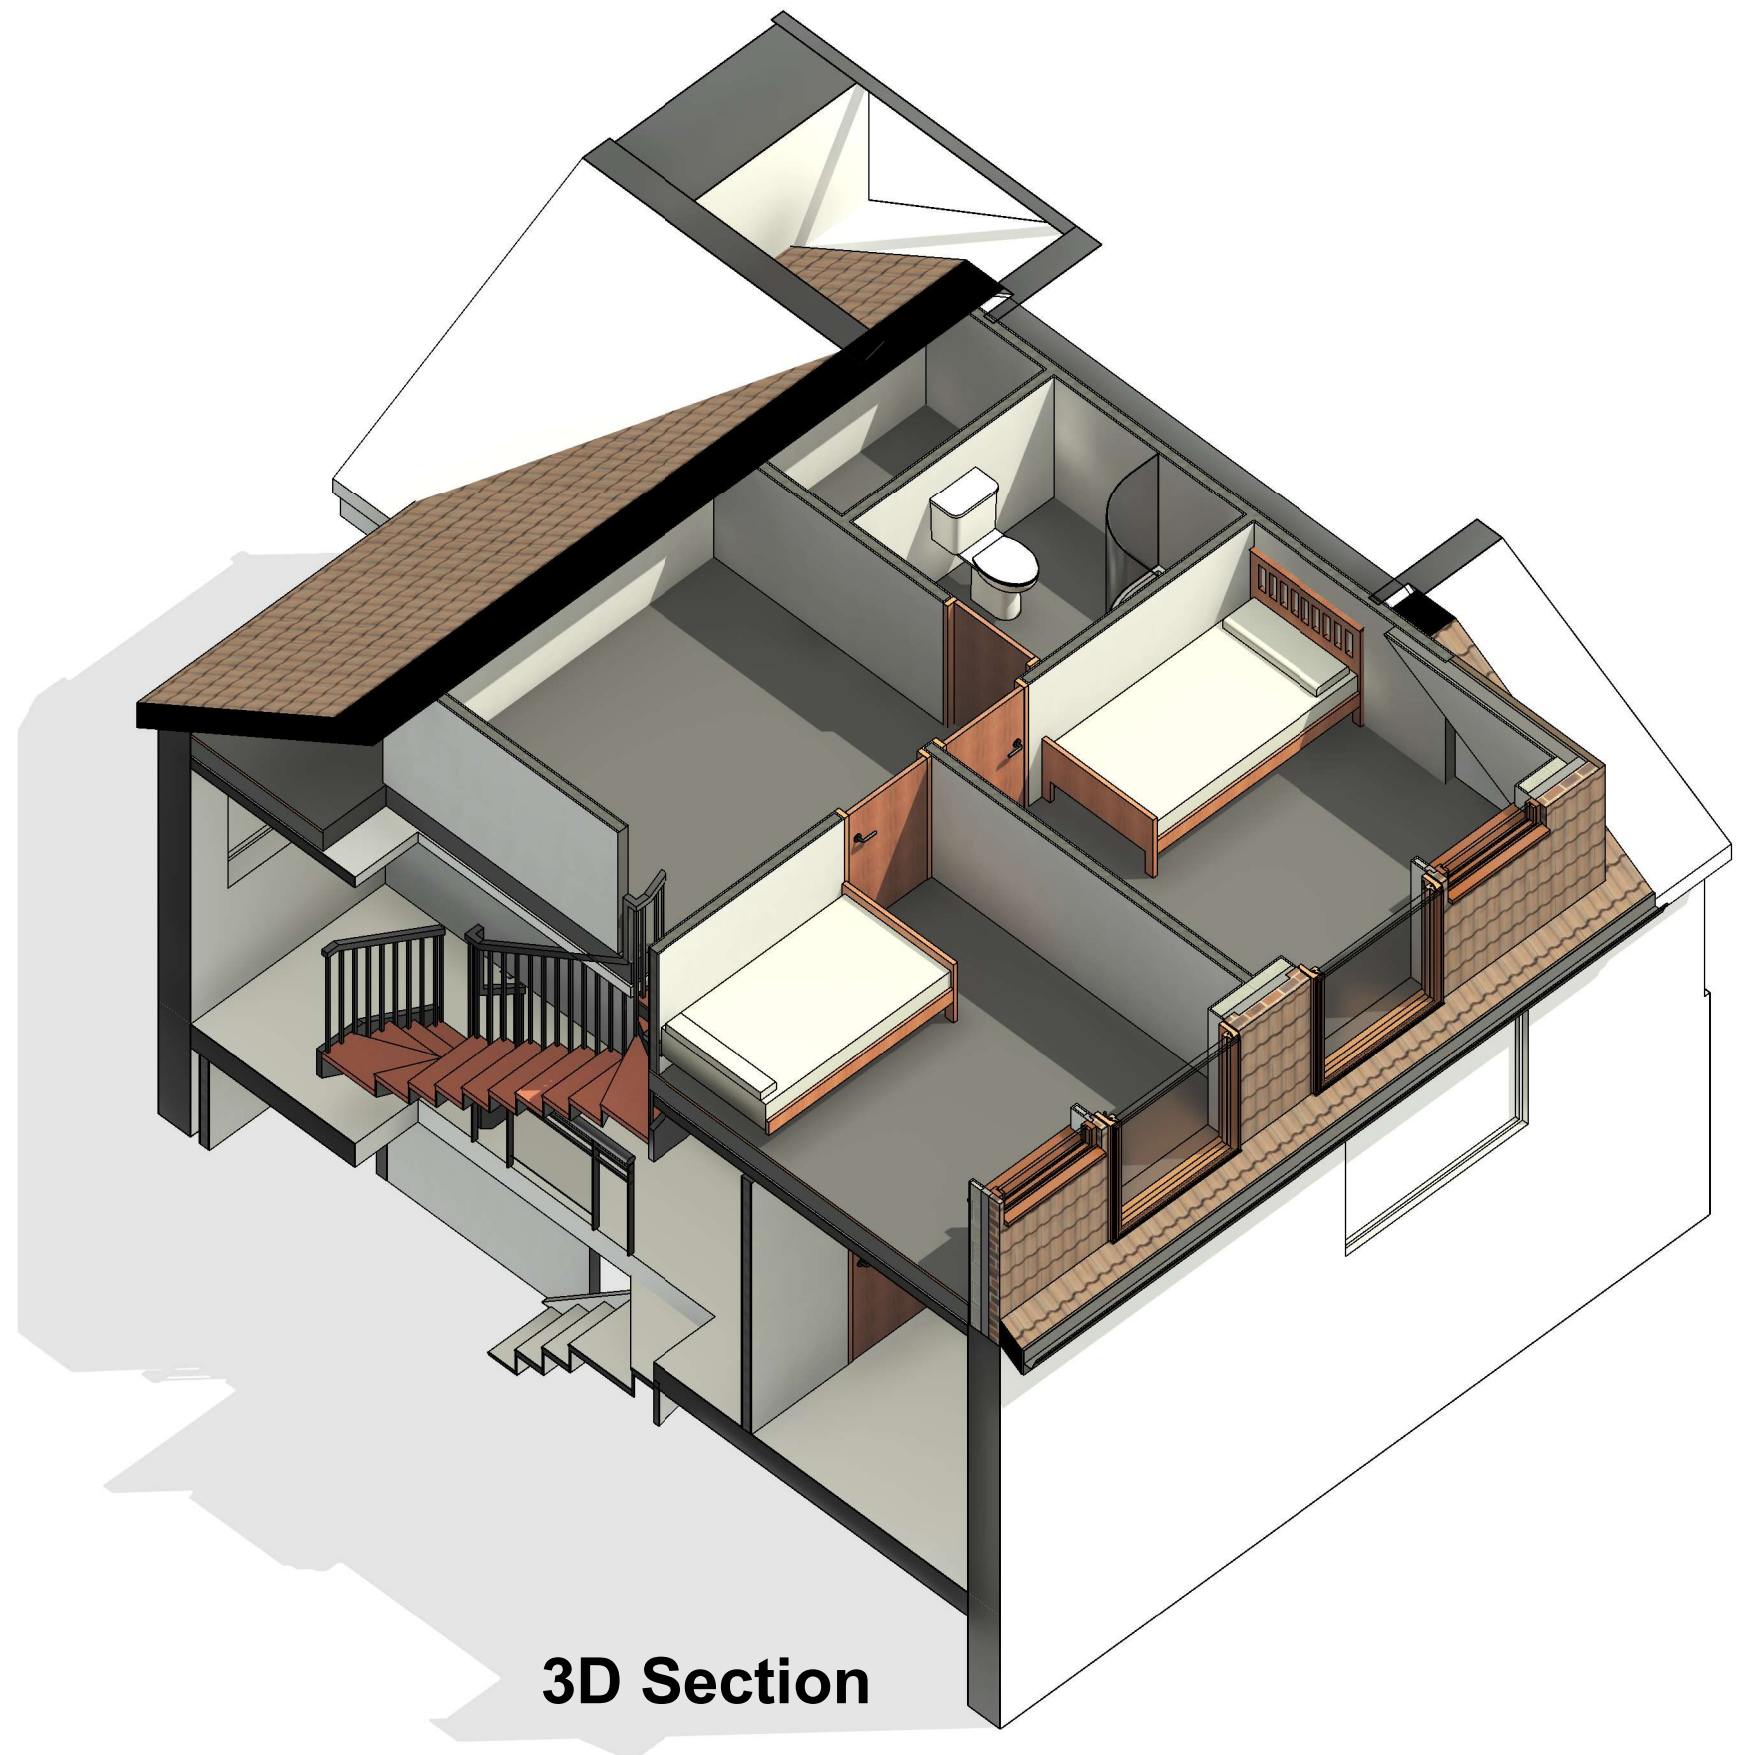

3D Section


COPYRIGHT © ALL RIGHTS RESERVED BY VIKAS ALYAS LTD. DO NOT SCALE FROM DRAWING. DRAWING INDICATES DESIGN INTENT ONLY. REPORT ANY DISCREPANCIES TO CLIENT / VA LTD. NOT TO BE USED FOR CONSTRUCTION UNLESS STATED SO. TO BE READ IN CONJUNCTION WITH OTHER DRAWINGS OR SPECIFICATION WHERE PROVIDED.

ARCHITEK
BUILDING DESIGN CONSULTANCY

0161 511 8479
vikas@architek.uk
916 Stockport Road, Levenshulme, Manchester, M19 3AB

No.	Description	Date
P1	Issue to Planning	01.12.2021
P2	Updates to site and elevation plans	17.02.2022

PROJECT		ADDRESS		CLIENT			
Loft Conversion and Roof Dormer Extension		23 Greenstead Ave, Cheetham Hill M8 0WR		Mr Akram Ullah			
		SHEET		Date 01.12.2021	Project number 2016	Scale (@ A3) 1 : 75	
Manchester City Council	PURPOSE OF ISSUE Planning	3D Section		Drawn by VA	DRAWING NUMBER		REV
				Checked by VA	A105	P2	

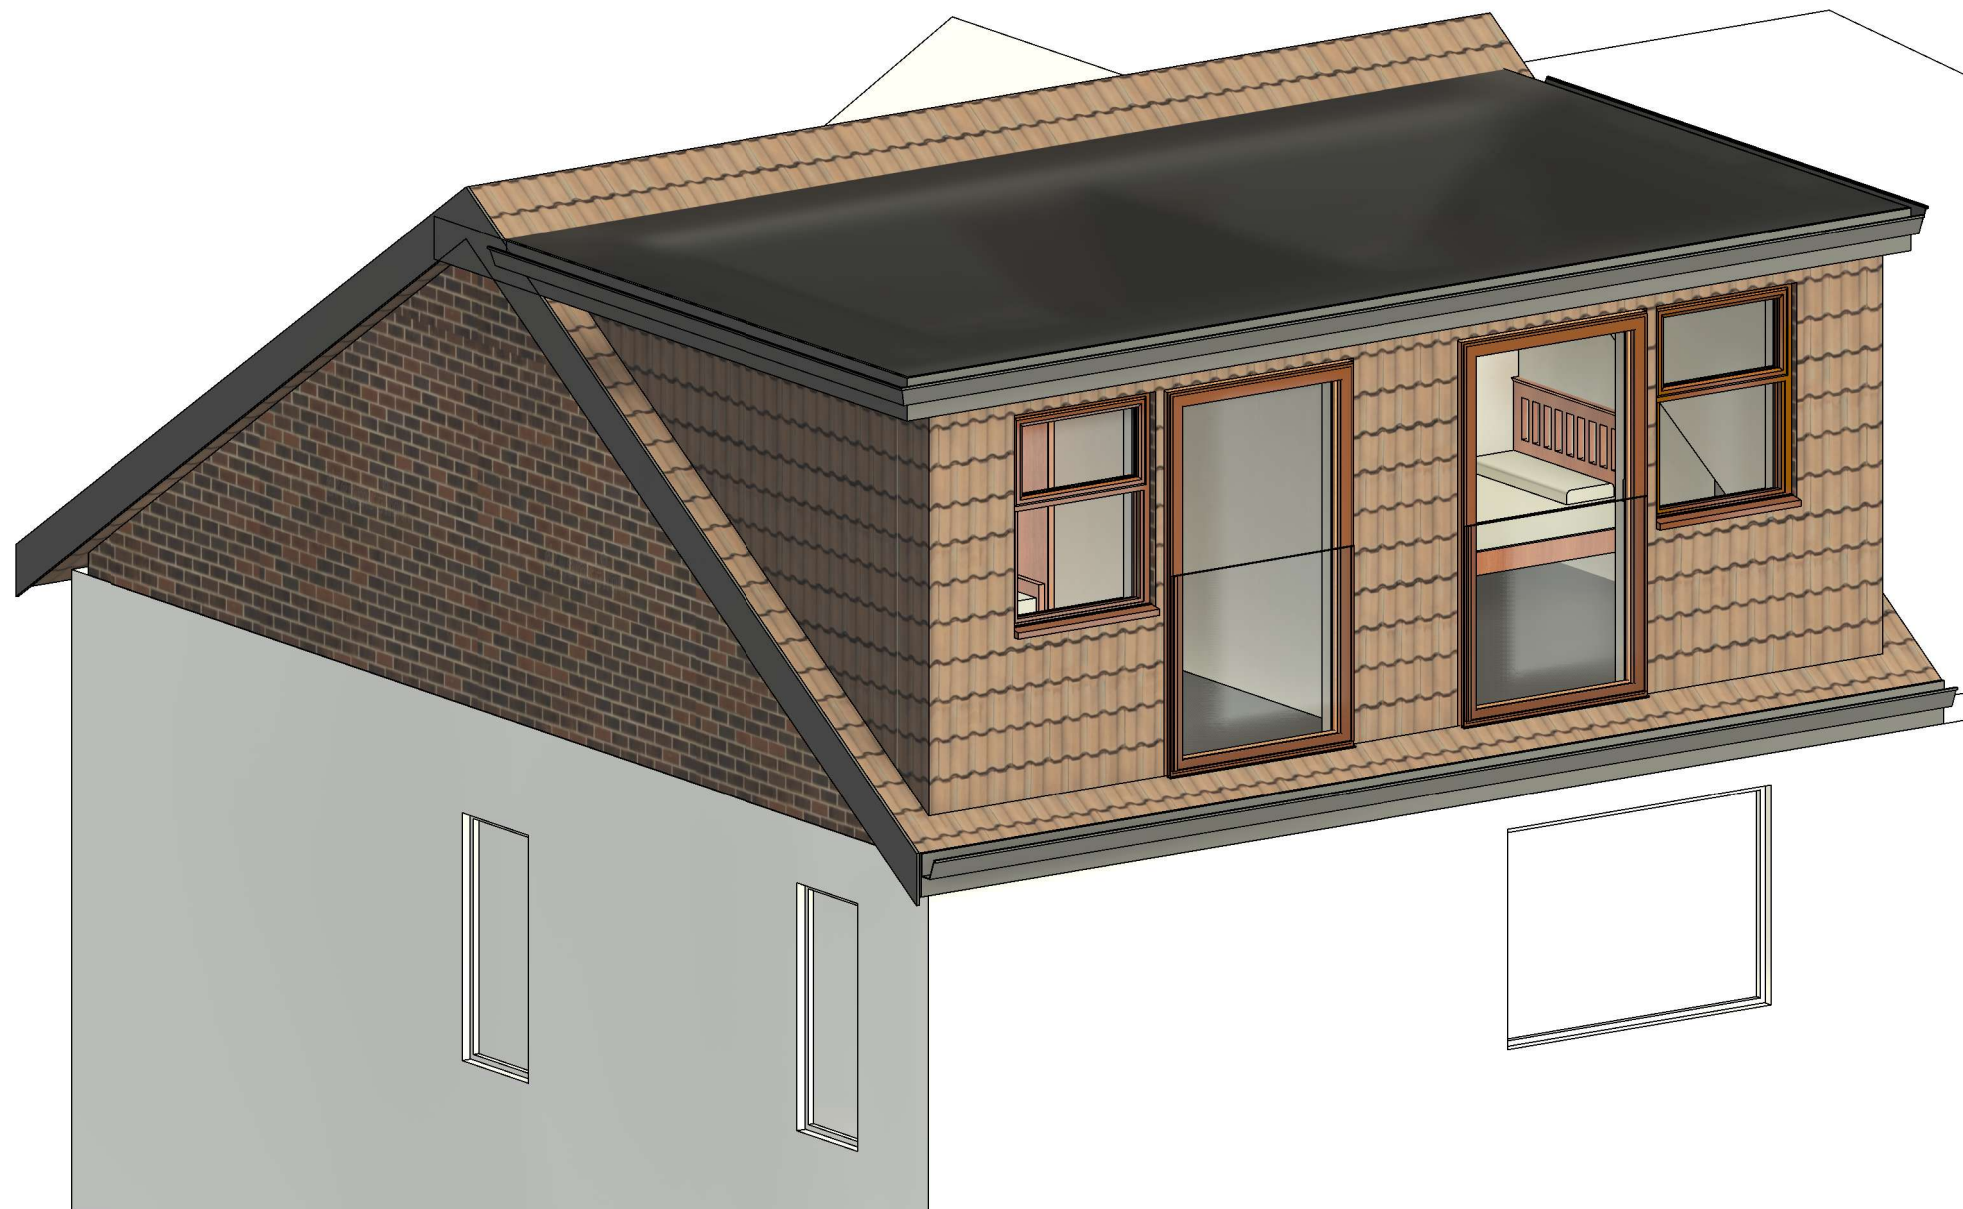

3D Impression

COPYRIGHT © ALL RIGHTS RESERVED BY VIKAS ALYAS LTD. DO NOT SCALE FROM DRAWING. DRAWING INDICATES DESIGN INTENT ONLY. REPORT ANY DISCREPANCIES TO CLIENT / VA LTD. NOT TO BE USED FOR CONSTRUCTION UNLESS STATED SO. TO BE READ IN CONJUNCTION WITH OTHER DRAWINGS OR SPECIFICATION WHERE PROVIDED.

ARCHITEK
BUILDING DESIGN CONSULTANCY

0161 511 8479

vikas@architek.uk
916 Stockport Road, Levenshulme, Manchester, M19 3AB

No.	Description	Date
P1	Issue to Planning	01.12.2021
P2	Updates to site and elevation plans	17.02.2022
P3	Amendments to dormer wall finish	14.03.2022

PROJECT		ADDRESS		CLIENT		
Loft Conversion and Roof Dormer Extension		23 Greenstead Ave, Cheetham Hill M8 0WR		Mr Akram Ullah		
				Date 01.12.2021	Project number 2016	Scale (@ A3)
Manchester City Council	PURPOSE OF ISSUE Planning	SHEET	3D Impression	Drawn by VA	DRAWING NUMBER A106	REV
				Checked by VA		P3