




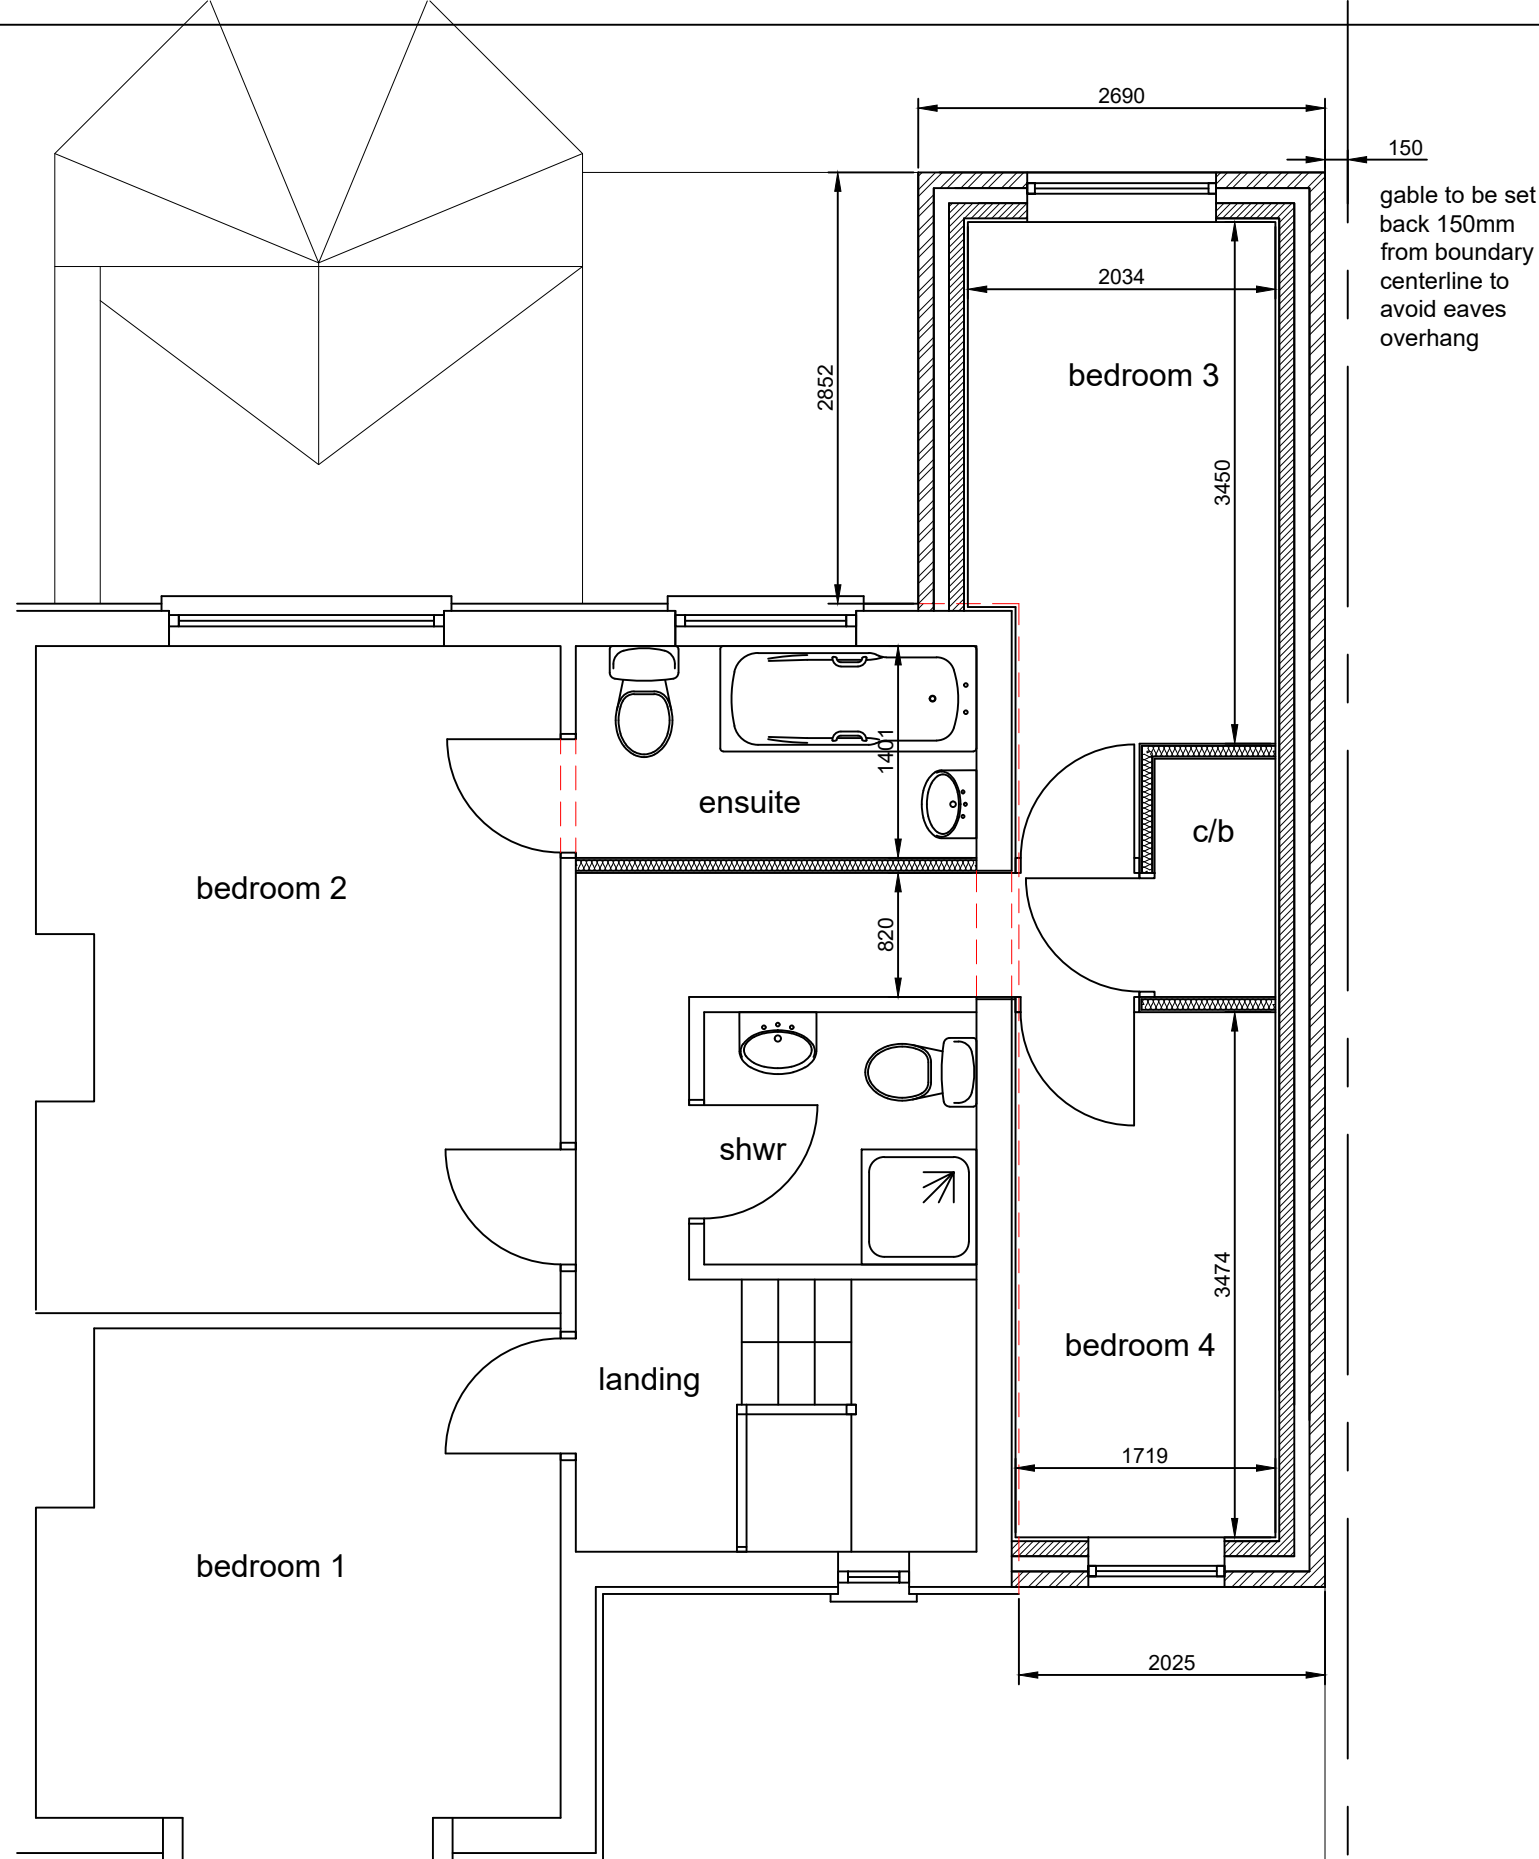

PROPOSED FIRST FLOOR PLAN:

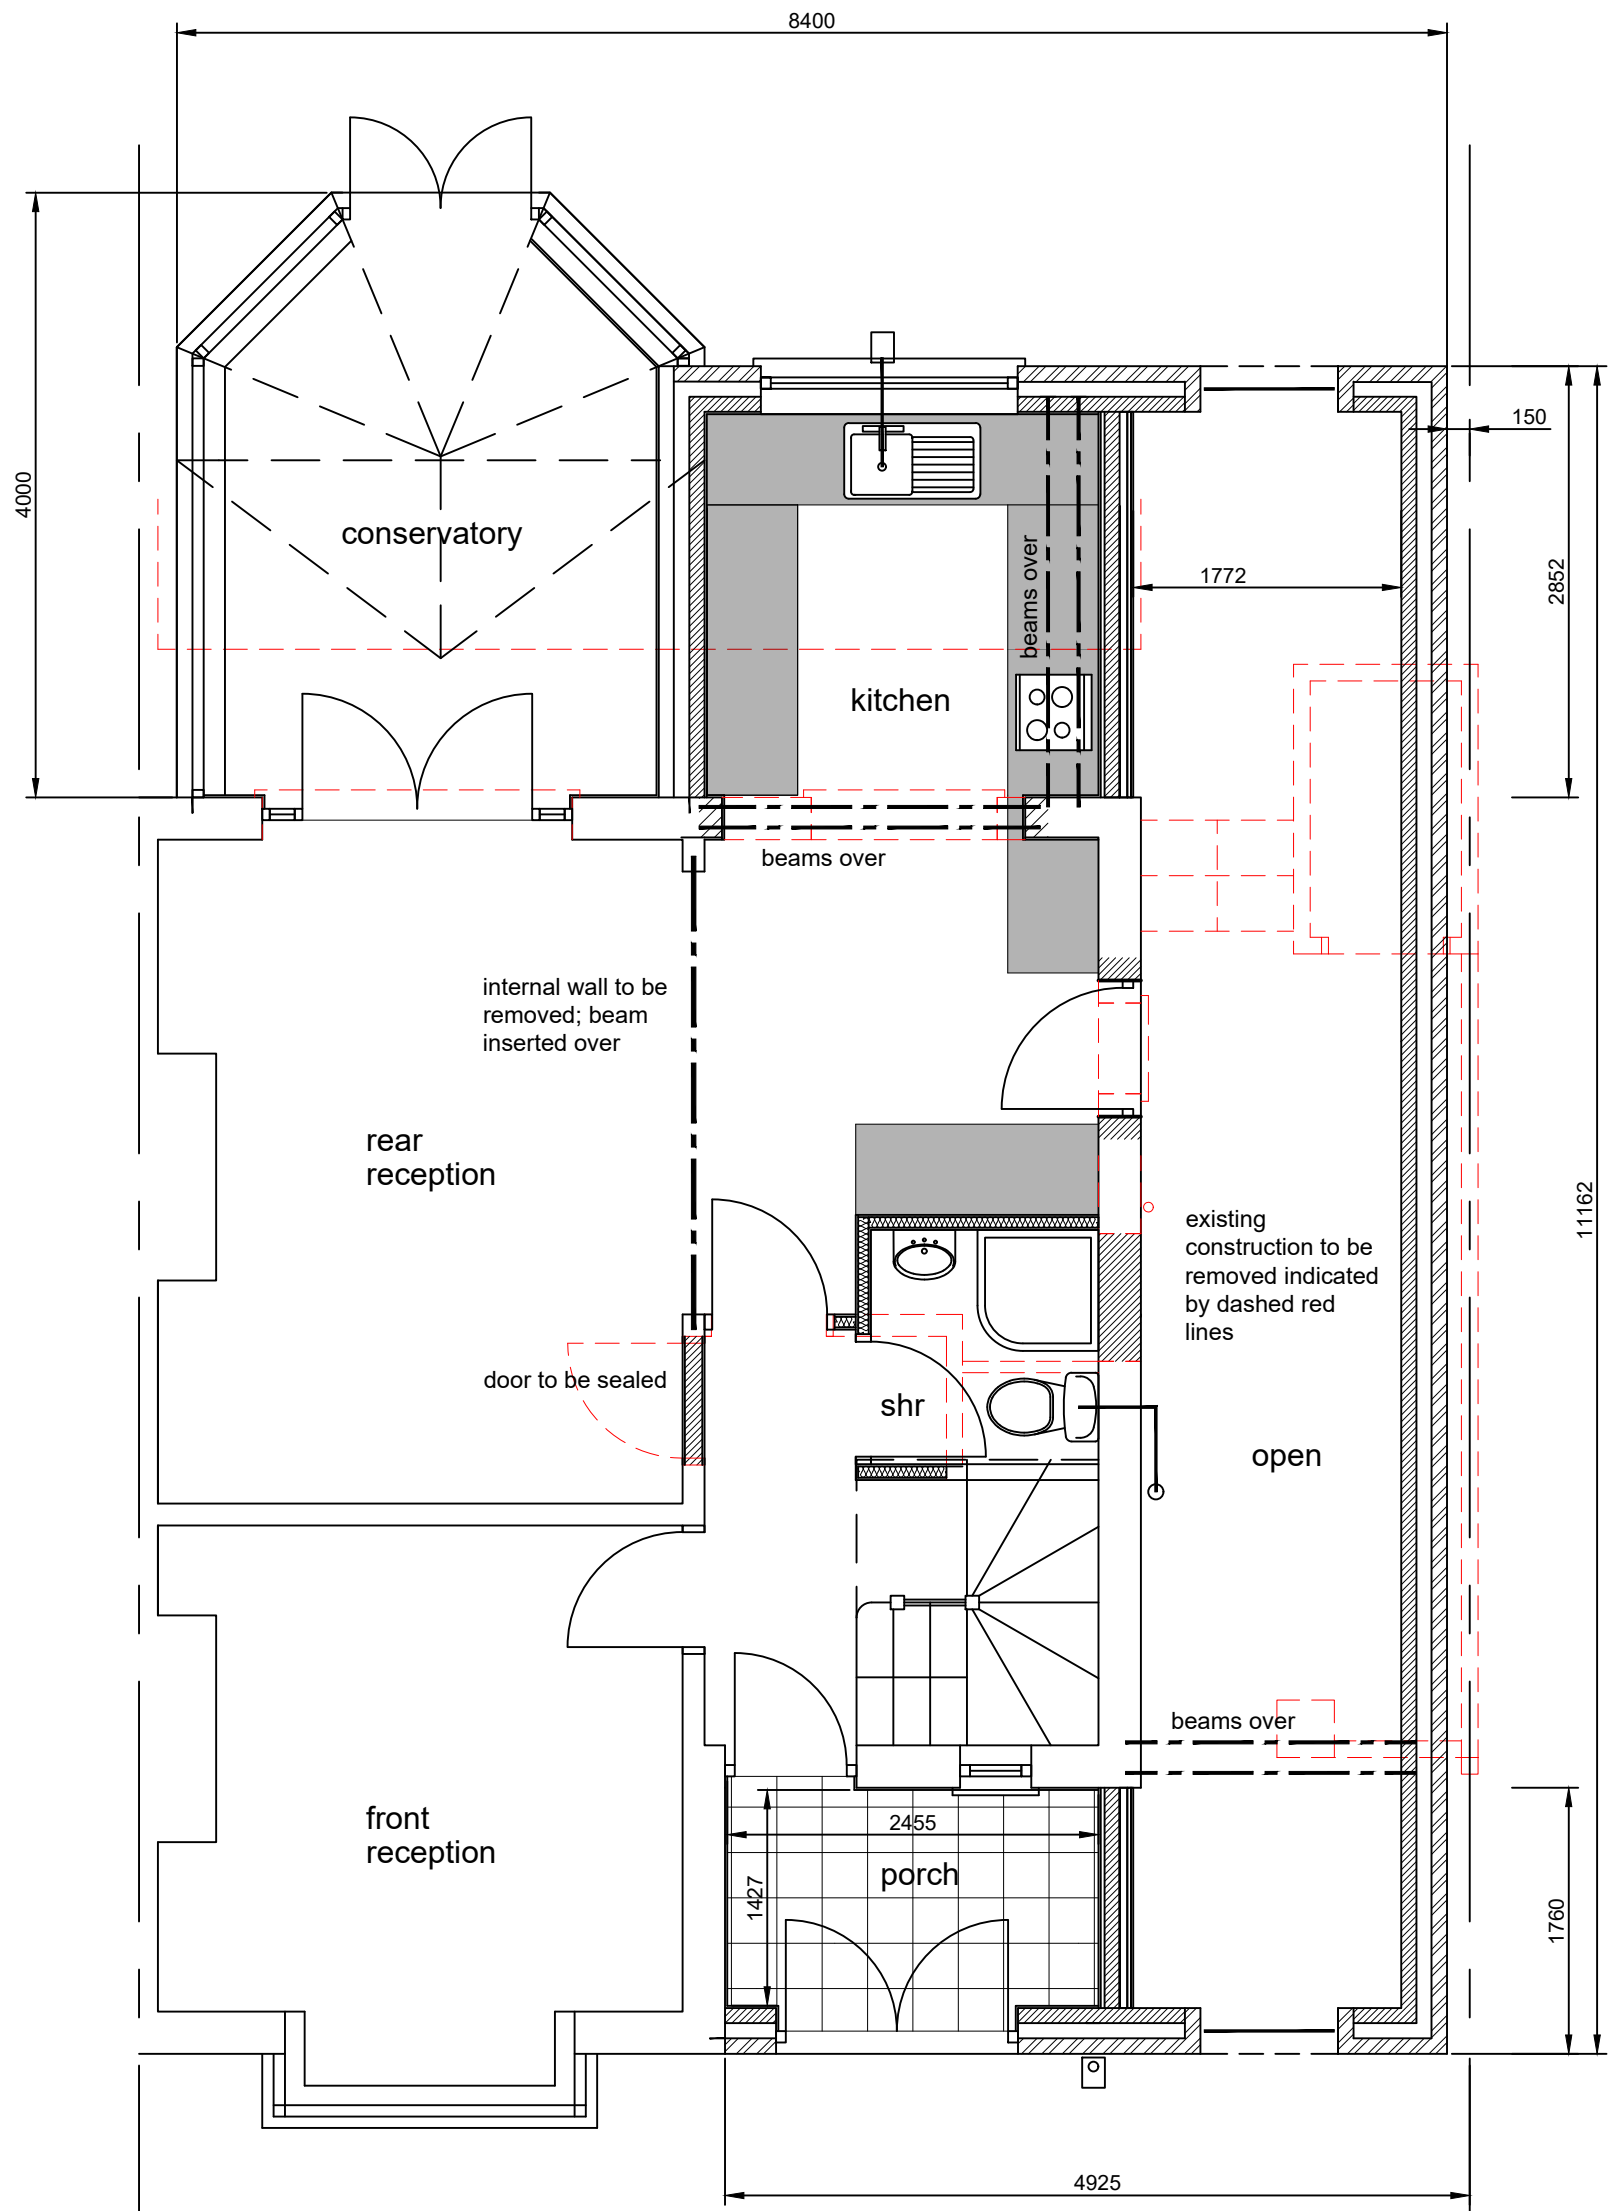

PROPOSED GROUND FLOOR PLAN:

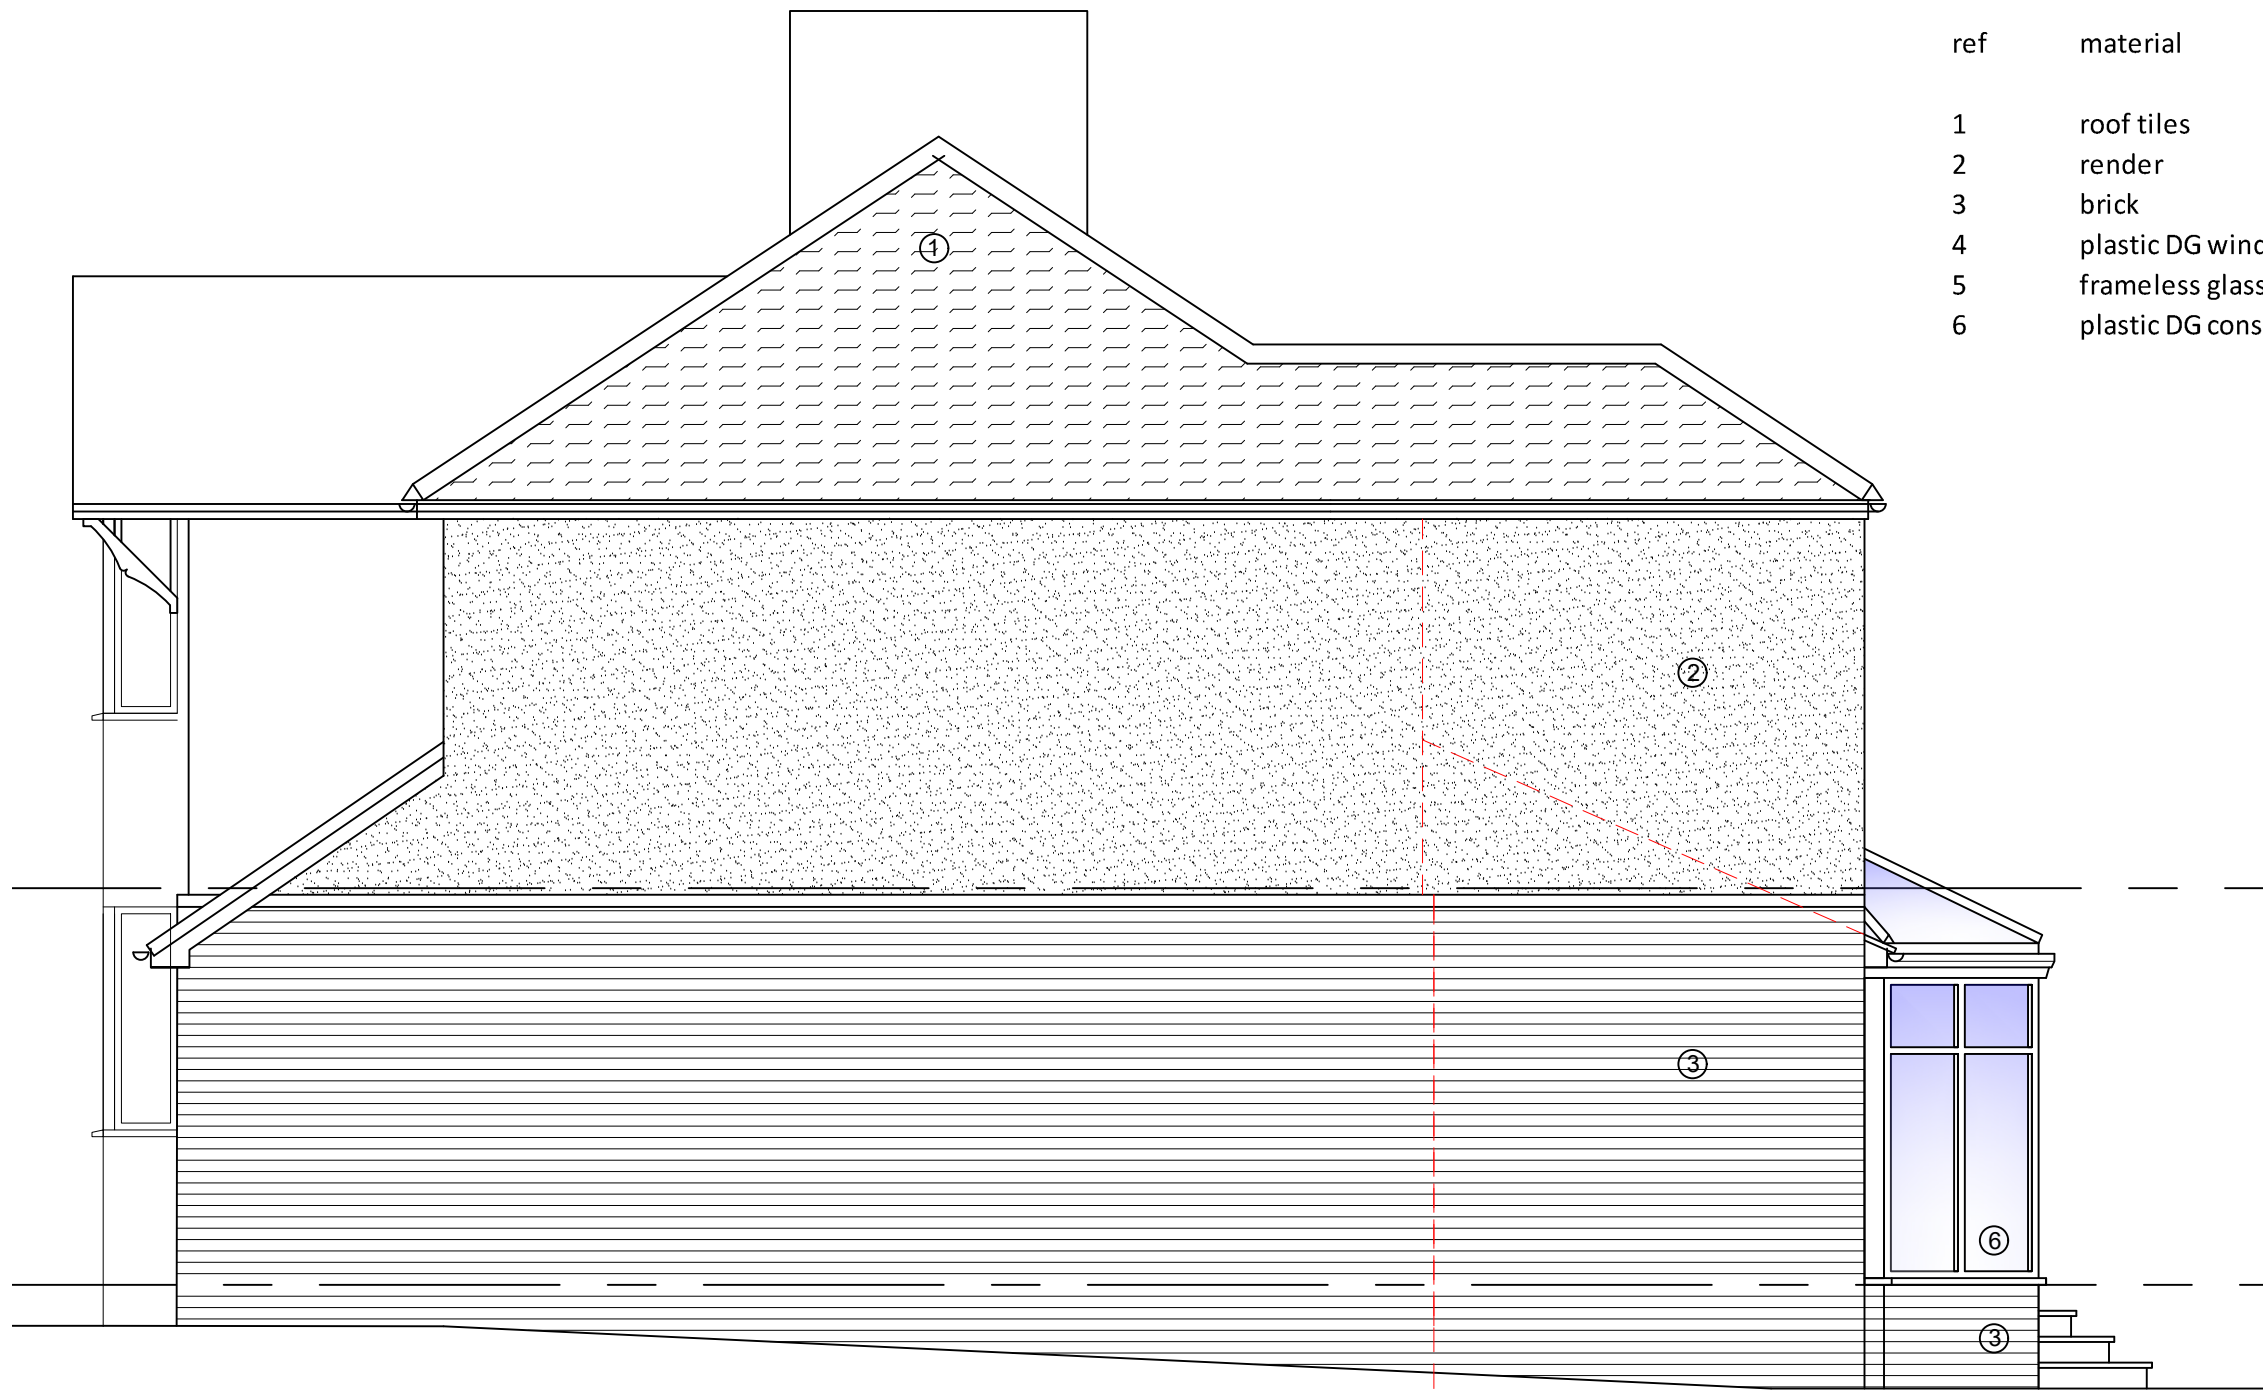

PROPOSED SIDE ELEVATION




PROPOSED REAR ELEVATION




EXISTING FRONT ELEVATION



EXISTING REAR ELEVATION

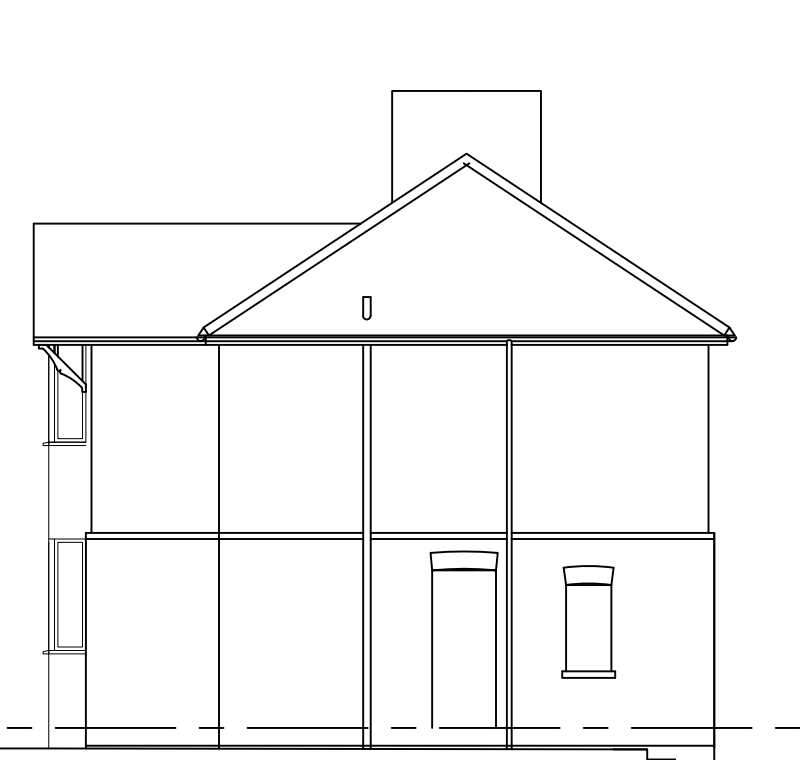


EXISTING SIDE ELEVATION

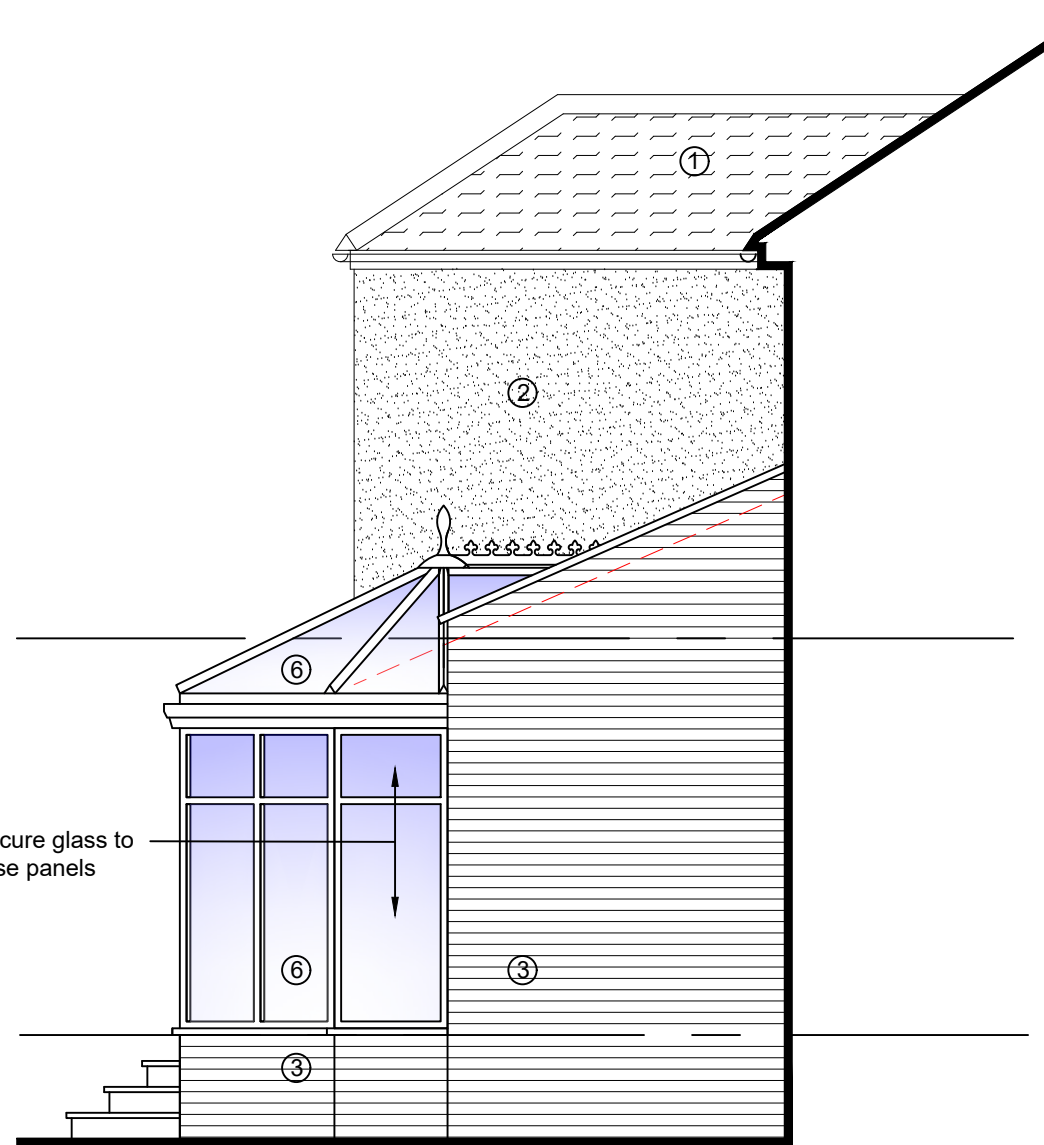


PROPOSED RETURN ELEVATION



PROPOSED FRONT ELEVATION

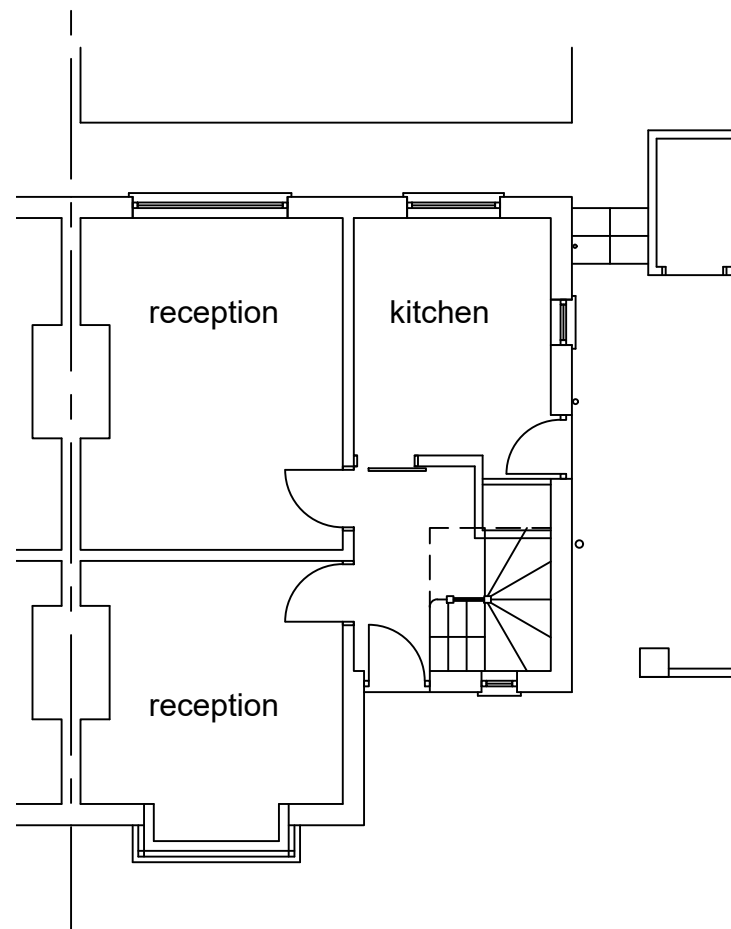

EXISTING GROUND FLOOR PLAN:

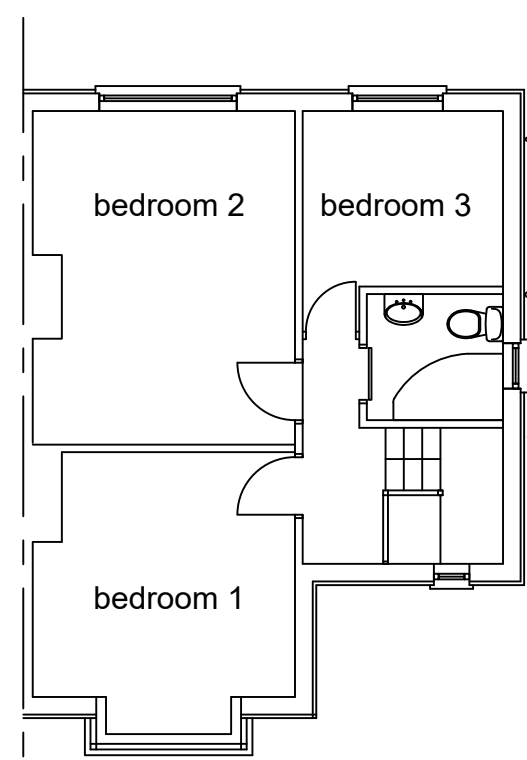

EXISTING FIRST FLOOR PLAN:

MATERIALS SPEC

ref	material
1	roof tiles
2	render
3	brick
4	plastic DG windows
5	frameless glass balustrade
6	plastic DG conservatory

A.J. Cocker Associates

Architectural Design Building Surveyors Project Management Planning Supervisors
New Century House, 176 Drake Street, Rochdale, Lancs. OL16 1UP
Tel 01706 356860 Fax 01706 650574

project
PROPOSED EXTENSIONS AND INTERNAL ALTERATIONS
AT
228 ERRWOOD ROAD
BURNAGE
MANCHESTER

PROPOSALS:

client
ALFRED DHILWAYO

scale - 1:50 / 1:100	drawing No	rev
size - A1		
date - December '21	D180-100	A
drawn - IS		

A	03/22	foot print amended
rev:	date:	description

