




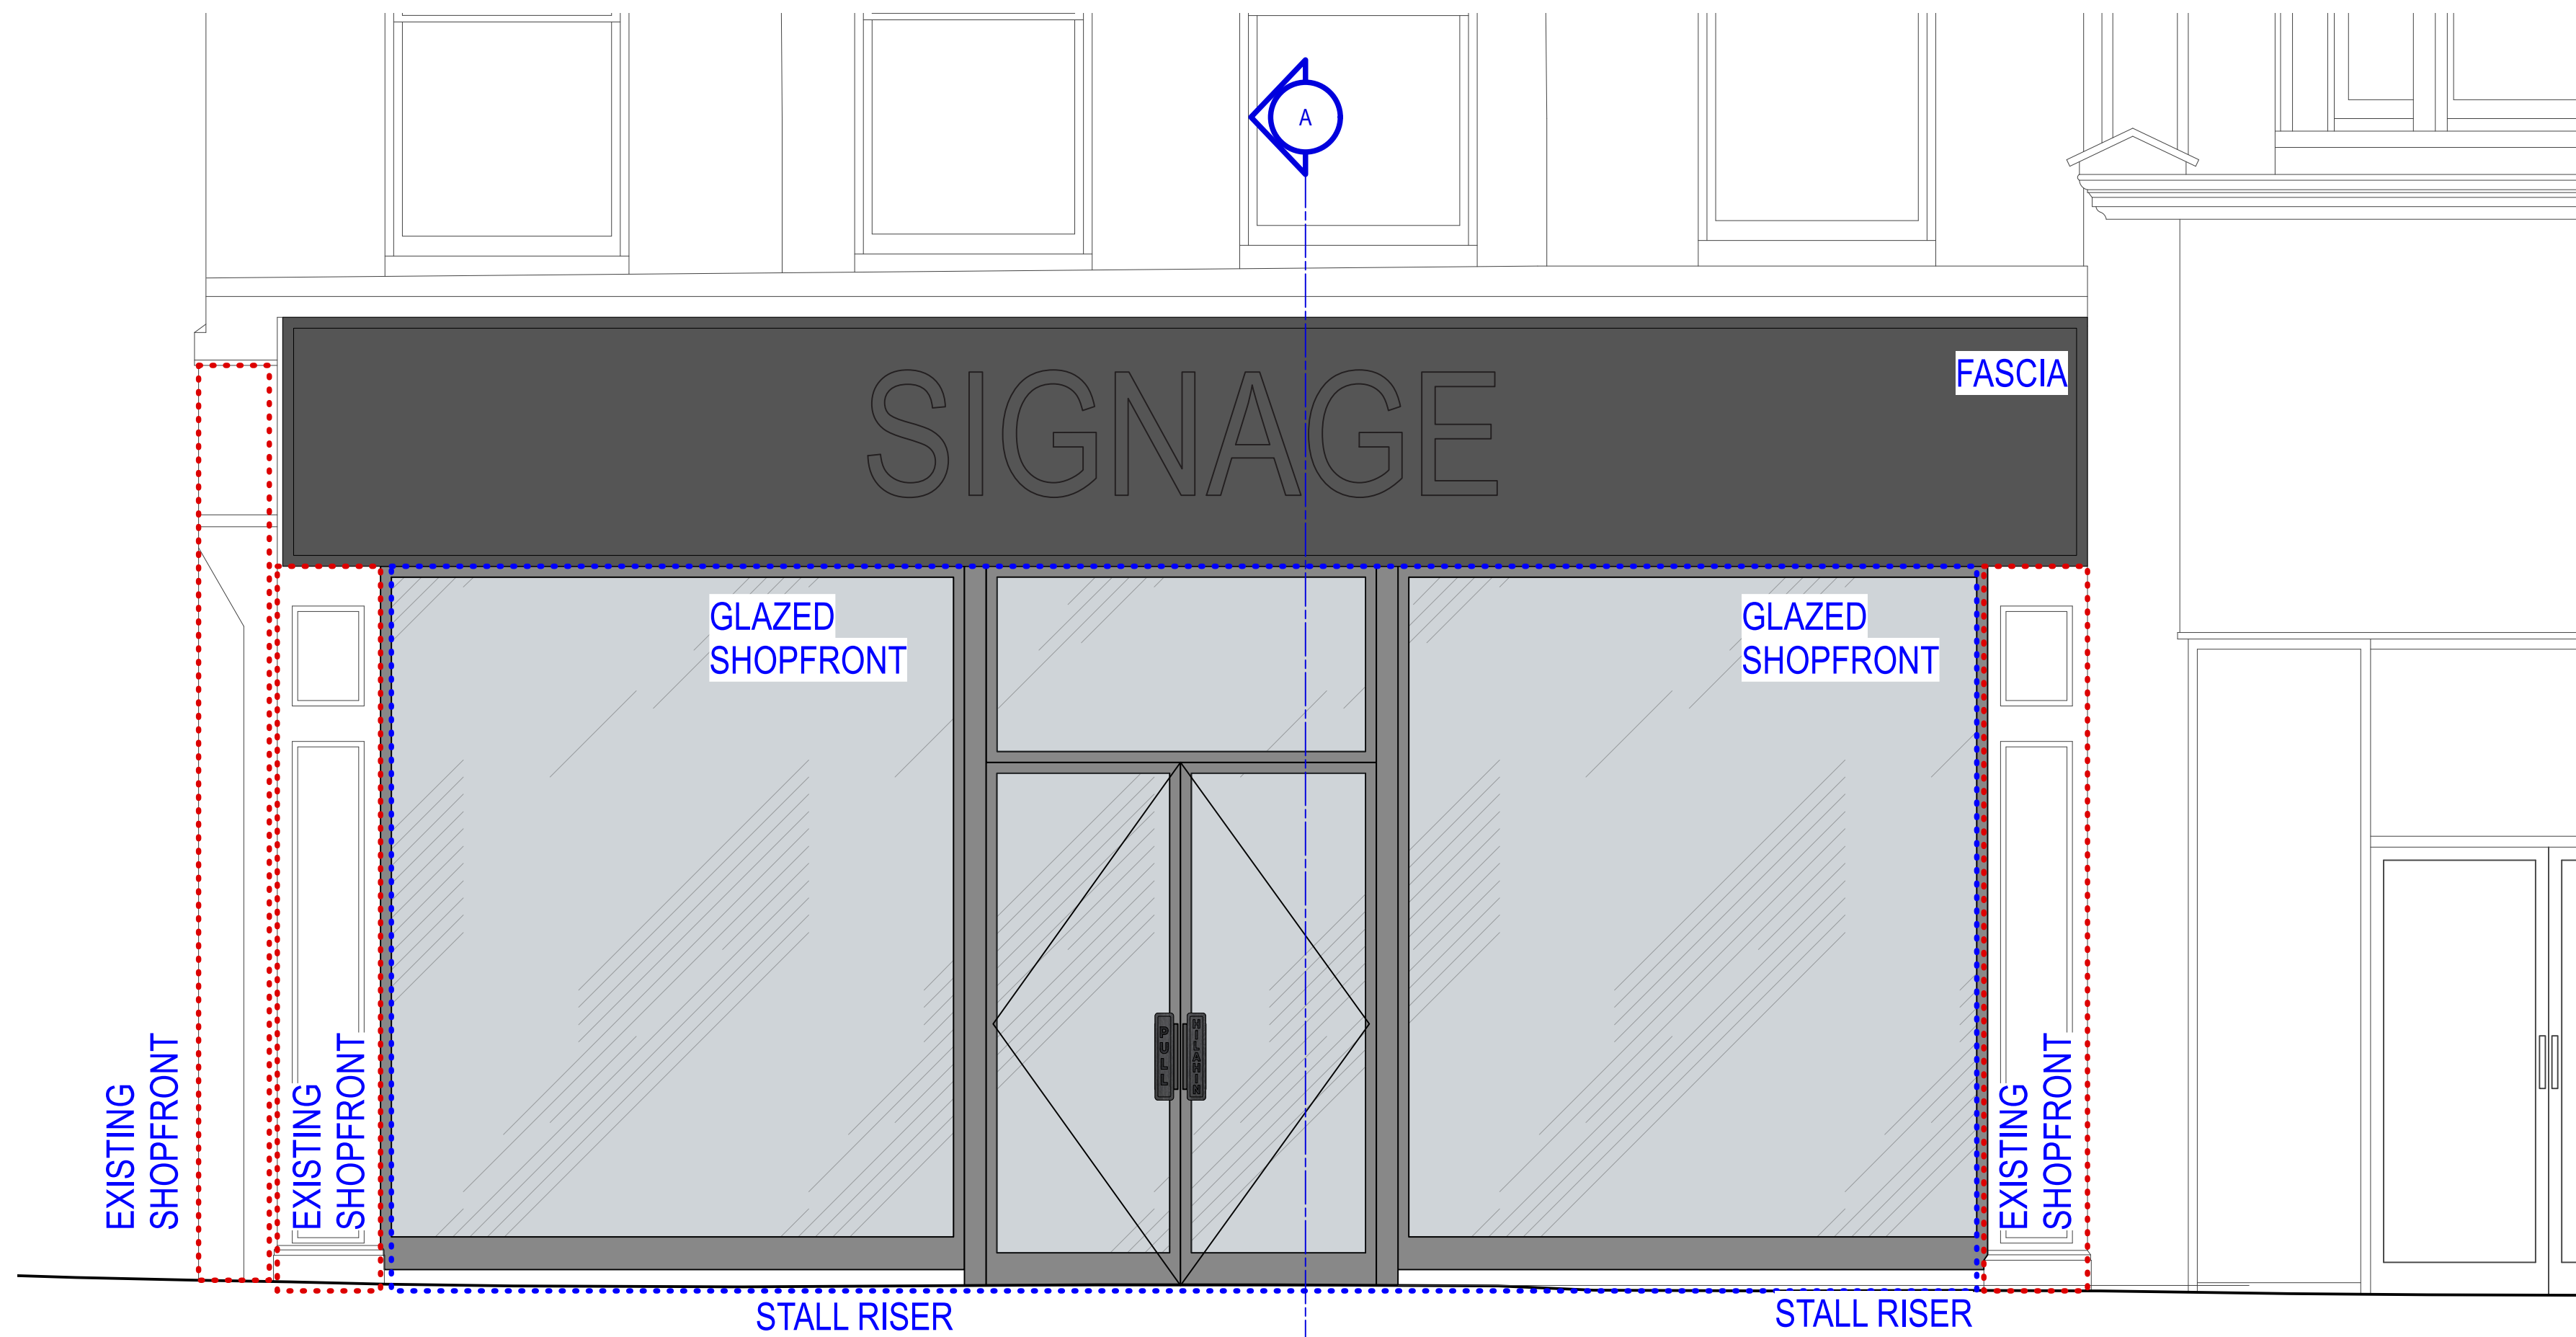

B: PROPOSED FRONT ELEVATION - MARKET STREET
1:50 @ A1

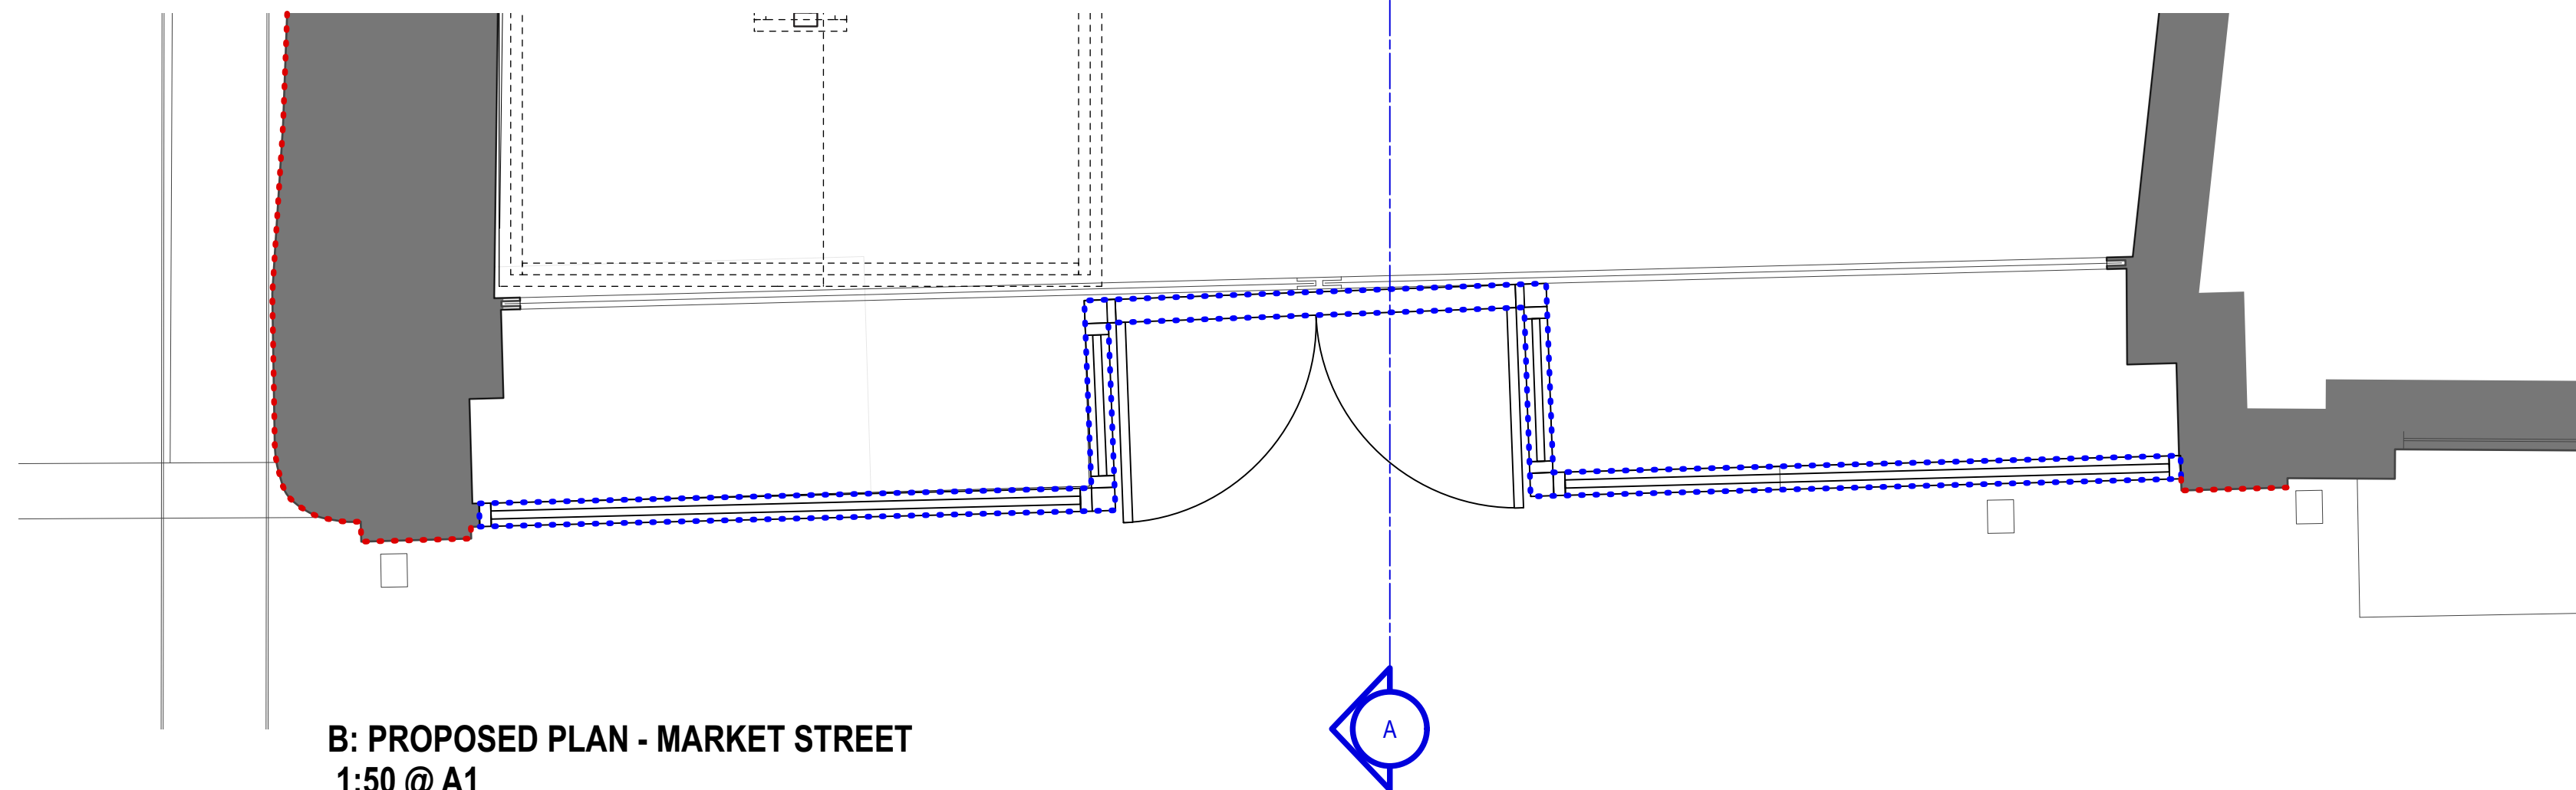

B: PROPOSED PLAN - MARKET STREET
1:50 @ A1

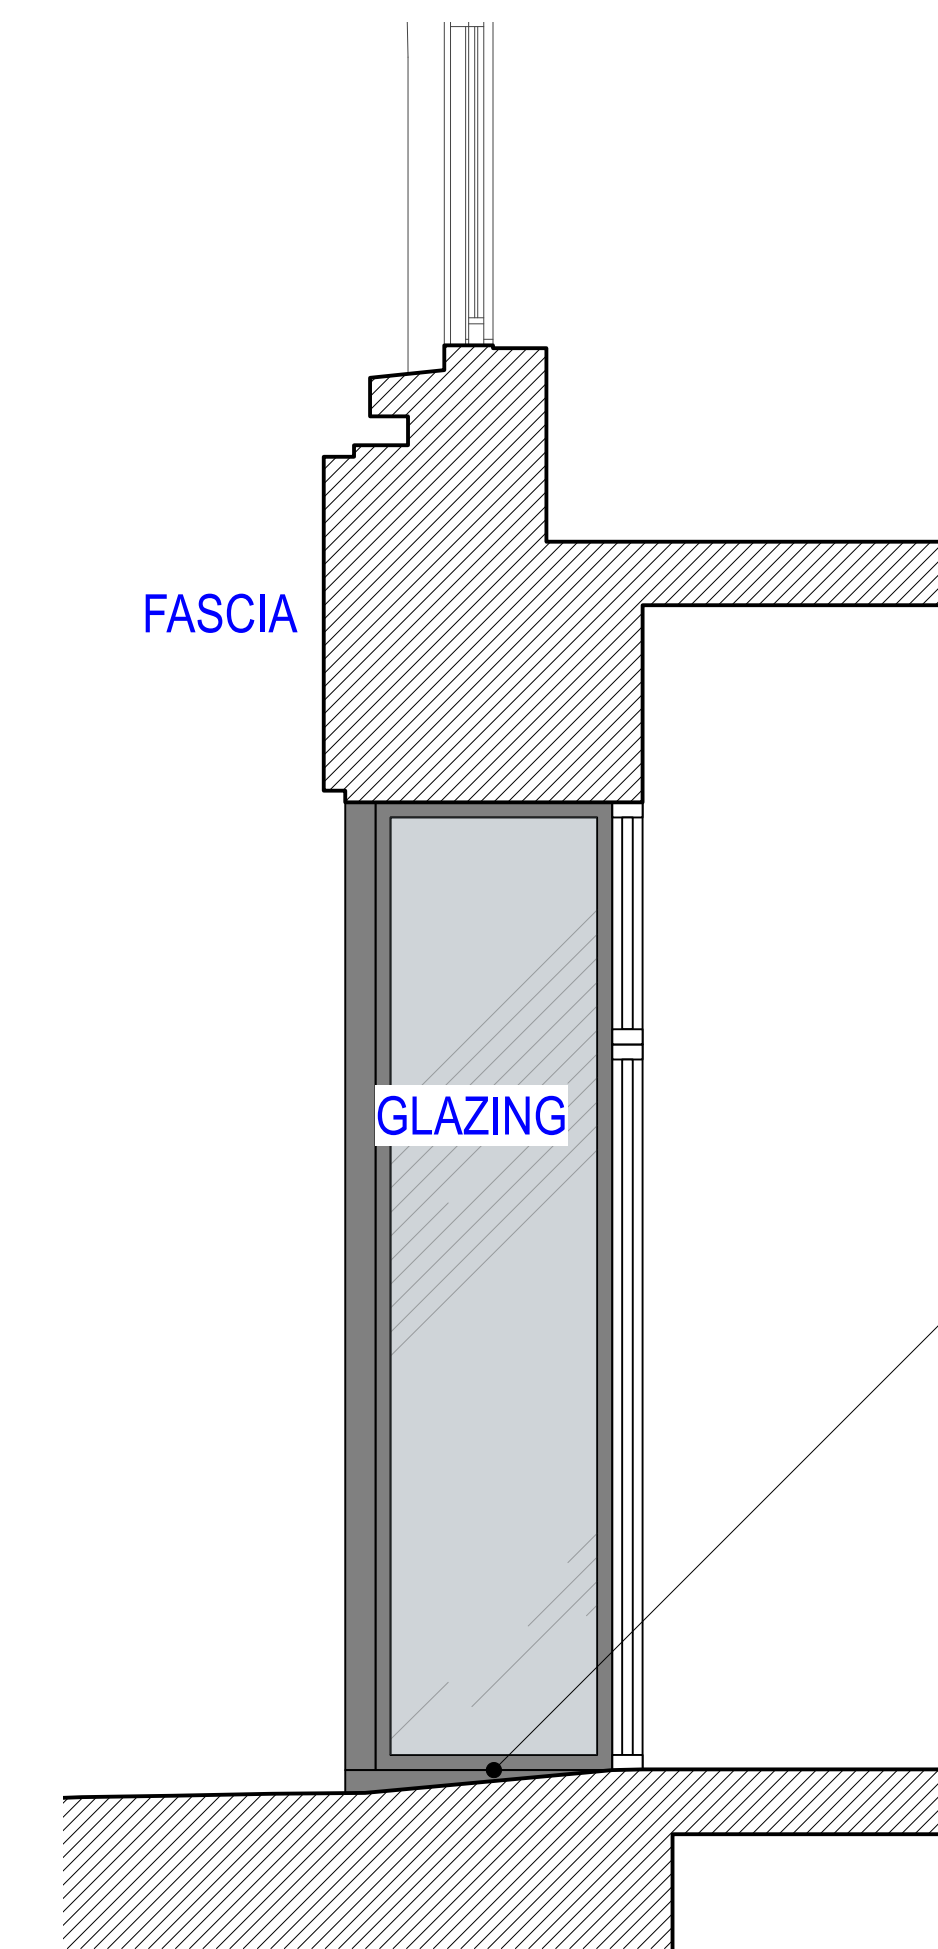

PROPOSED SECTION A-A
1:25 @ A1

**EXISTING RAMPED
ACCESS TO SHOPFRONT
ENTRANCE RETAINED**

SPECIFICATIONS

FASCIA:
EXISTING FASCIA STRIPPED BACK AND RECLAD
WITH POWDER COATED ALUMINIUM FLAT PANELS -
IN MATT DARK GREY RAL 7016

STALL RISER:
TO RECEIVE EXTERNAL GRADE FLAT RENDER AND
DECORATED IN MATT DARK GREY TO MATCH RAL
7016

GLAZED SHOPFRONT:
DOUBLE GLAZED CLEAR GLASS UNITS IN SLIMLINE
ALUMINIUM FRAMES POWDER COATED MATT DARK
GREY RAL 7016.

SOLID SHOPFRONT:
TO RECEIVE EXTERNAL GRADE FLAT RENDER AND
DECORATED IN MATT DARK GREY TO MATCH RAL
7016


STALL RISER:
TO RECEIVE EXTERNAL GRADE FLAT RENDER AND
DECORATED IN MATT DARK GREY TO MATCH RAL
7016

EXISTING SHOPFRONT:
RETAINED AND REDECORATED IN MATT DARK
GREY TO MATCH RAL 7016.

EXTENT OF PROPOSED SHOPFRONT

EXTENT OF EXISTING SHOPFRONT

0 1 5 M

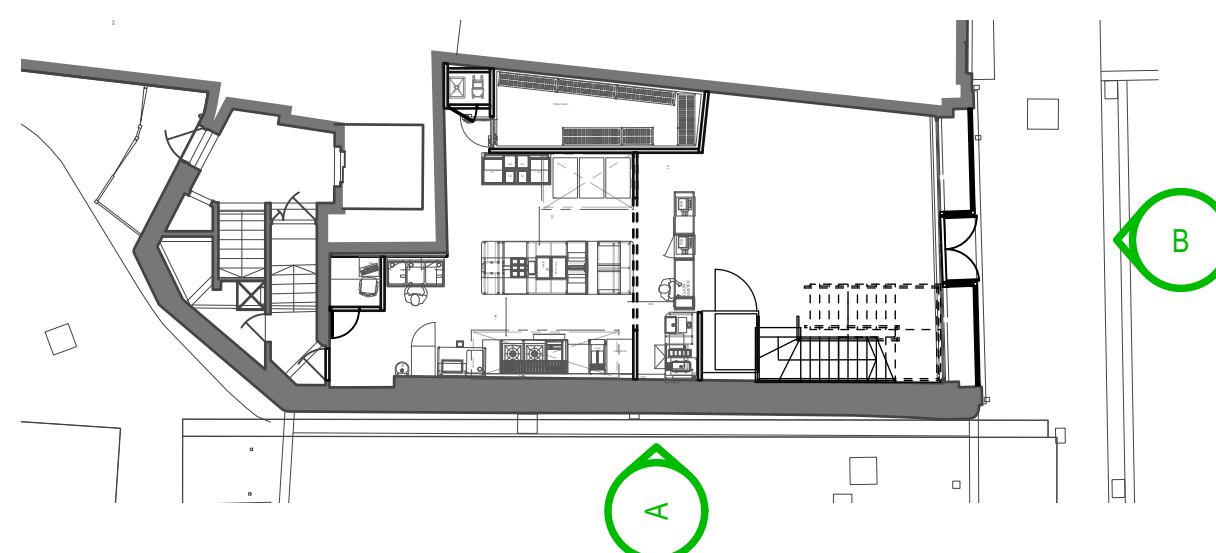

P2 01/02/2022 UPDATES
P1 01/11/2021 PLANNING

applied studio

Project	Jollibee	Scale	1:50	Date	27/10/2021
Client	Manchester	Drawing Number	20028-P211		
Drawing	Planning Proposed Shopfront Elevations	Drawn By	JG	Checked By	PA
e. hello@applied.studio w. applied.studio t. +44 (0) 20 8150 6616					