

Legend

- Level Difference

> ^{up}
240mm
- Sloping Ceiling Direction

→
SC
- Ceiling Height

(2777)
- Cill and Head Heights

C | 772
H | 1428
- Rainwater Pipe Position

□ RWP
- Soil and Vent Pipe Position


○ SVP
- SVP Position above or below

○ SVP
- Beam / Soffit

— : —
- Boiler Location

□
- Meter Location

□

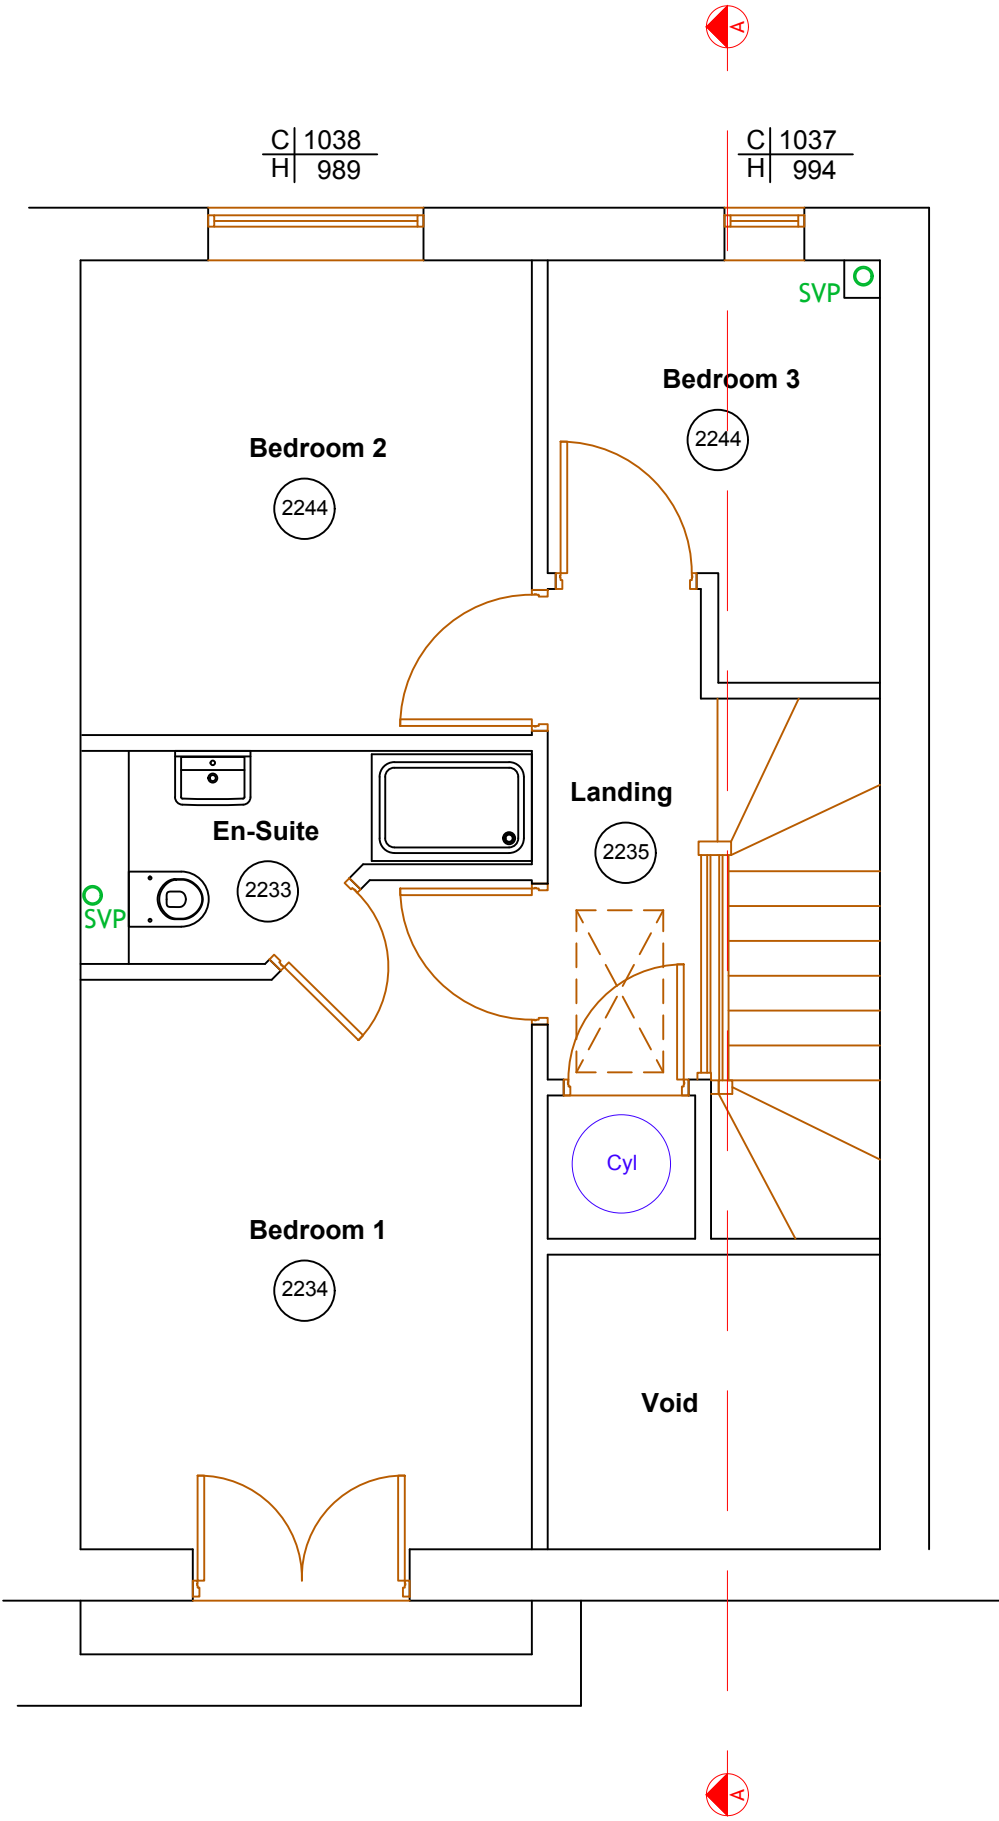

EXISTING SECOND FLOOR

EDIFICE Building Consultants Limited

email: nick@edificebc.co.uk mobile: 07917125231

Architecture Project Management Consultancy

All levels and dimensions must be checked on site by contractor prior to commencement of works. Any variations must be reported to Edifice BC Ltd.
All information hereon in is the copyright of Edifice BC Ltd. Copying in full or in part is forbidden without the written permission from Edifice BC Ltd.

PROJECT
Proposed Development at:
40 Darley Avenue
Chorlton Cum Hardy
Manchester

DRAWING TITLE
Existing Second Floor Plan

CLIENT
Mr and Mrs Salveson

DATE Jan '22

DRAWN BY NH

SCALE 1:50@A3

DRAWING No

775-2.03

REV