



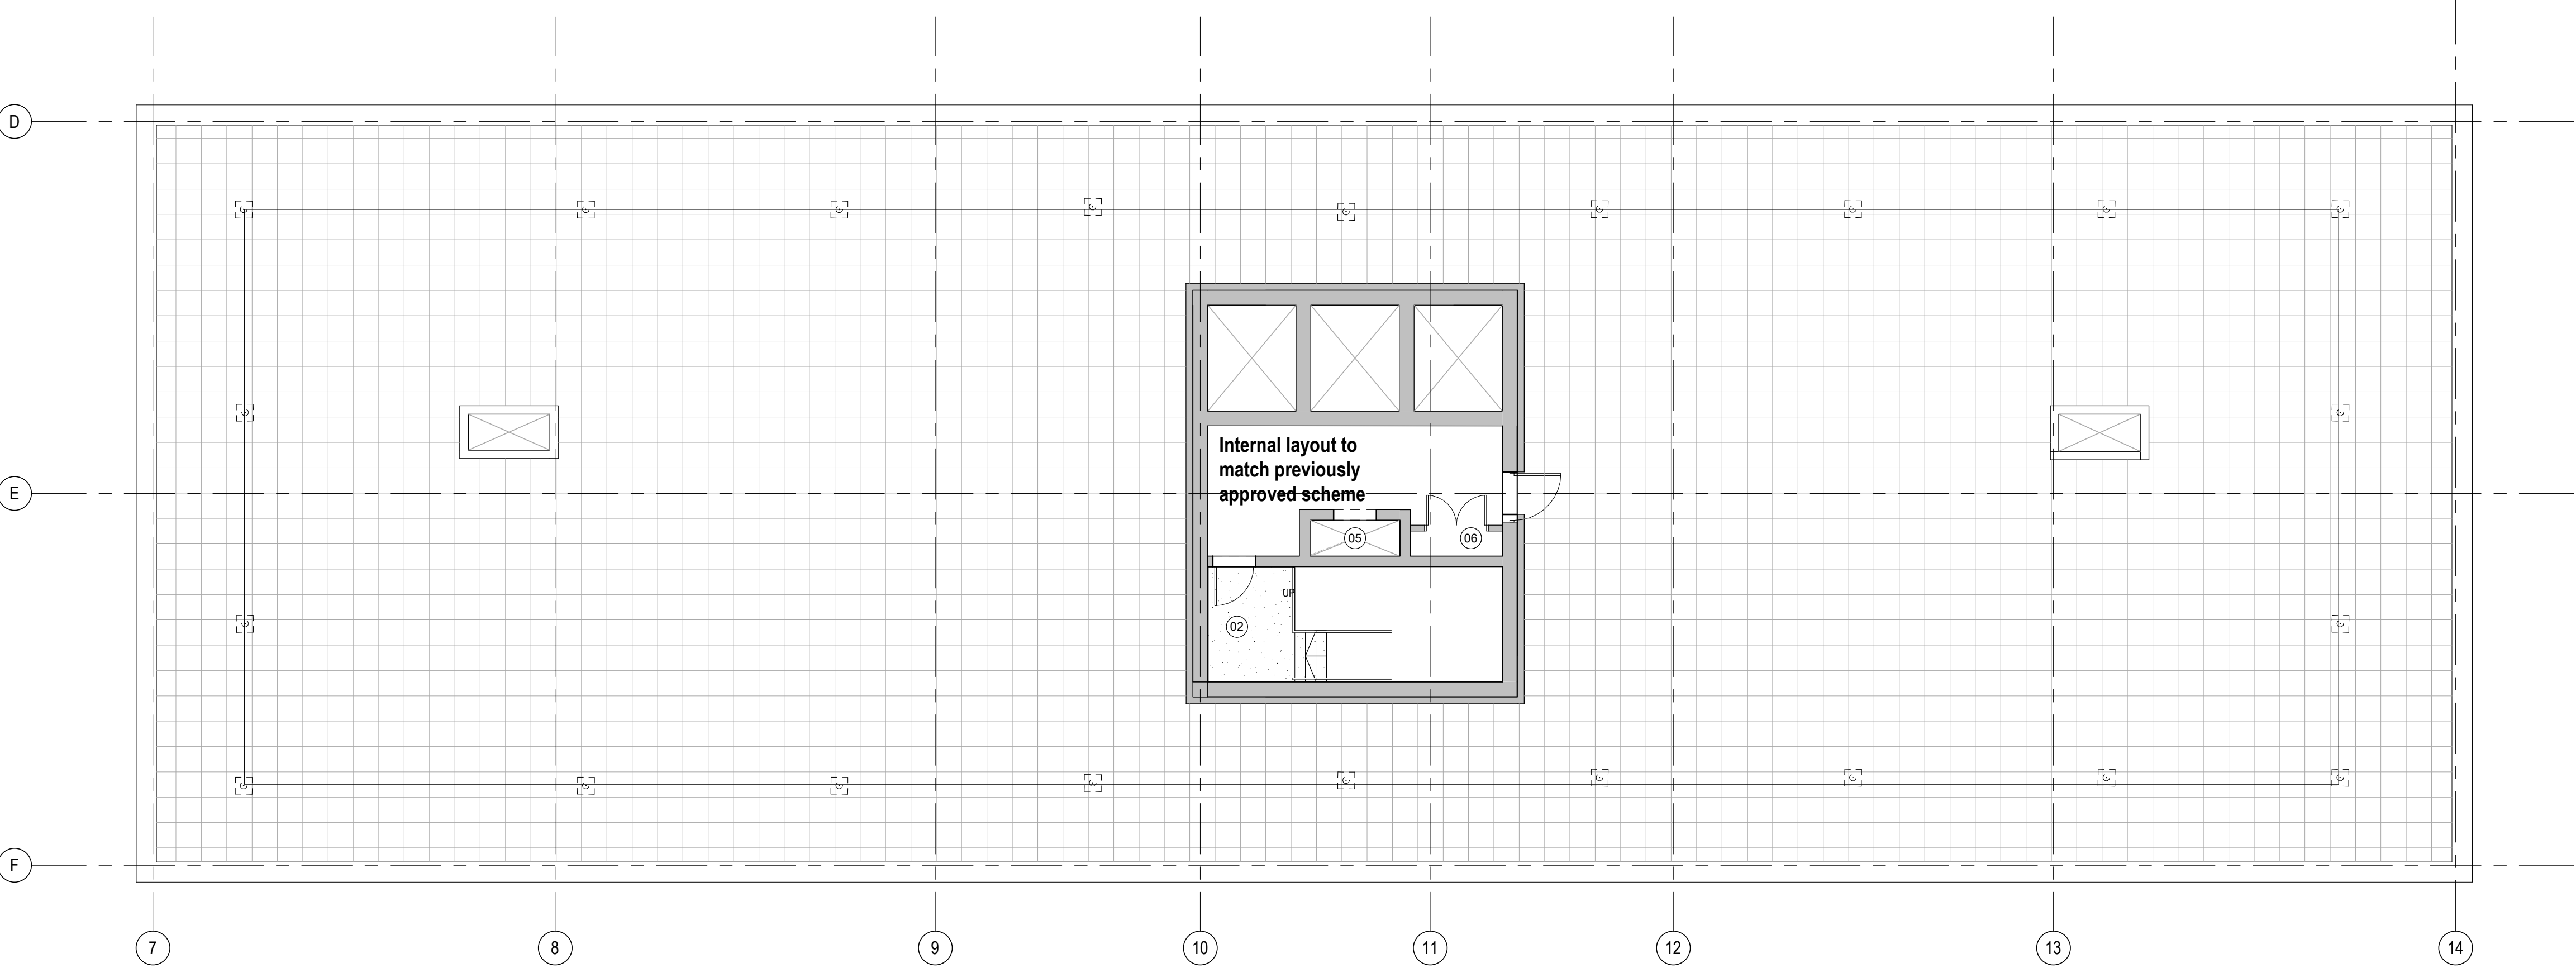

GENERAL NOTES:

- DAY Architectural Ltd accepts no responsibility for any costs, losses or claims whatsoever arising from these drawings, specifications and related documents unless there is full compliance with the Client or any unauthorised user of the following:
1. All boundaries, dimensions and levels are to be checked on site before construction and any discrepancies reported to the Architect / Designer.
  2. Partial Service: Any discrepancies with site or other information is to be advised to the Architect / Designer and direction and / or approval is to be sought before the implementation of the detail.
  3. Block and site plans are reproduced under license from the Ordnance Survey.
  4. Do not scale this drawing.
  5. For the purpose of coordination, all relevant parties must check this information prior to implementation and report any discrepancies to the Architect / Designer.

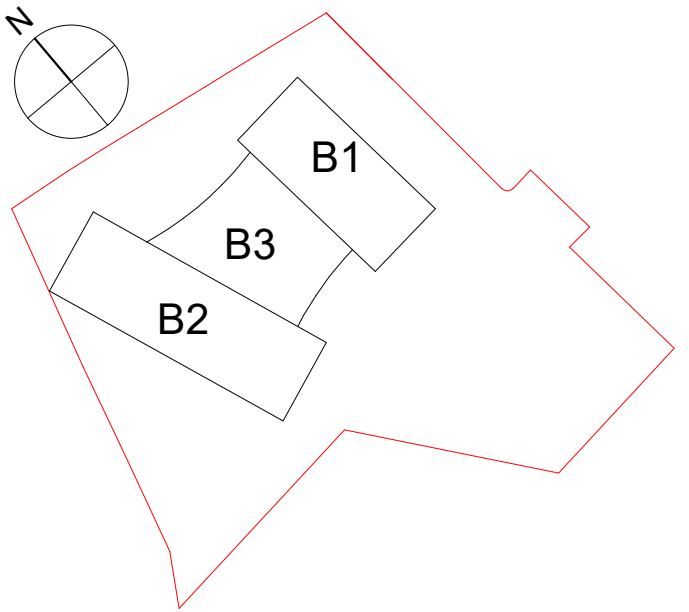

ROOF SCHEDULE KEY

- 02 Escape Stair
- 03 Lifts
- 04 Riser
- 05 Smoke Shaft
- 06 Storage

CLIENT  
RG GROUP / OLYMPIAN

PROJECT  
The Fairfax Manchester

| REV | DESCRIPTION   | DATE     | REV BY | CHKD |
|-----|---|----------|--------|------|
| E   | Planning issue. Issued for NMA application to MCC   | 20.04.22 | MG     | TE   |
| D   | Issued for NMA application to MCC   | 17.02.22 | JM     | MG   |
| C   | Revised Planning Issue   | 17.12.21 | LK     | MG   |
| B   | PLANNING ISSUE: Geometric tile wall position amended to be flush with adjacent glazing. Opening light increased to suit technical minimum standards. | 29.10.21 | MG     | MH   |
| A   | PLANNING ISSUE   | 11.10.21 | MG     | MH   |

| REV | DESCRIPTION | DATE | REV BY | CHKD |
|-----|-------------|------|--------|------|
|-----|-------------|------|--------|------|

| DRAWING                    | SCALE             | FIRST ISSUED |
|----------------------------|-------------------|--------------|
| Block 2 23rd Floor GA Plan | As indicated @ A1 | 11/10/21     |

| PROJECT | DRAWN BY | CHECKED BY | ROLE | NUMBER  | REVISION |
|---------|----------|------------|------|---------|----------|
| 1284-21 | MG       | MH         | A    | 20-0112 | E        |

| DRAWING STATUS |
|----------------|
| PLANNING       |

Information contained on this drawing is the sole copyright of DAY Architectural Ltd. and is not to be reproduced without their permission.

**DAY**

DAY Architectural Ltd.  
Studio 1, Lancaster Buildings  
77 Deansgate, Manchester, M3  
2BW  
T: 0161 834 9703  
W: www.day-architectural.com