




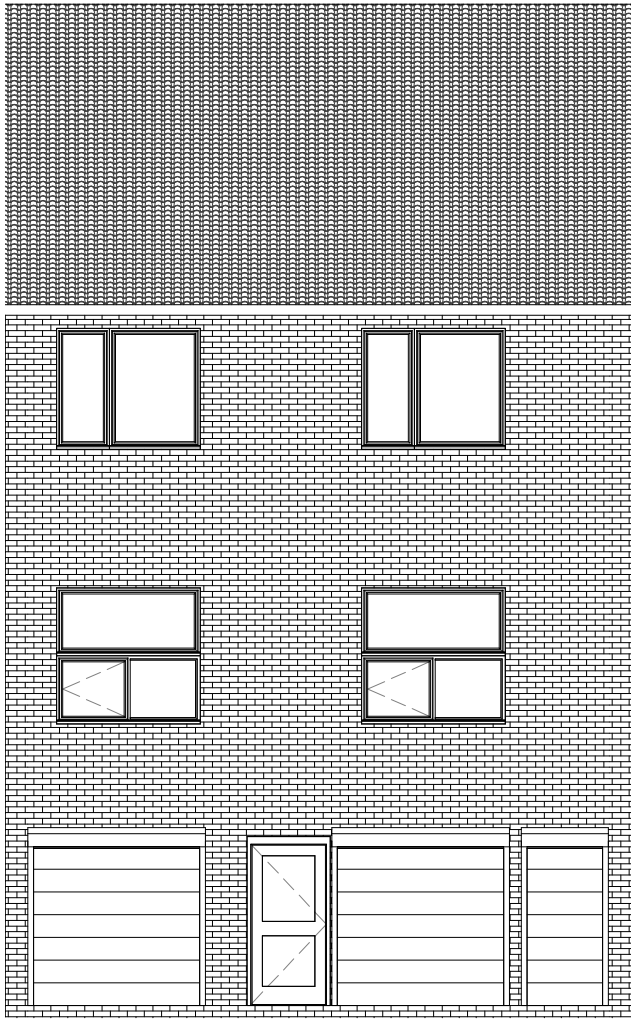


Existing Front
1 : 100

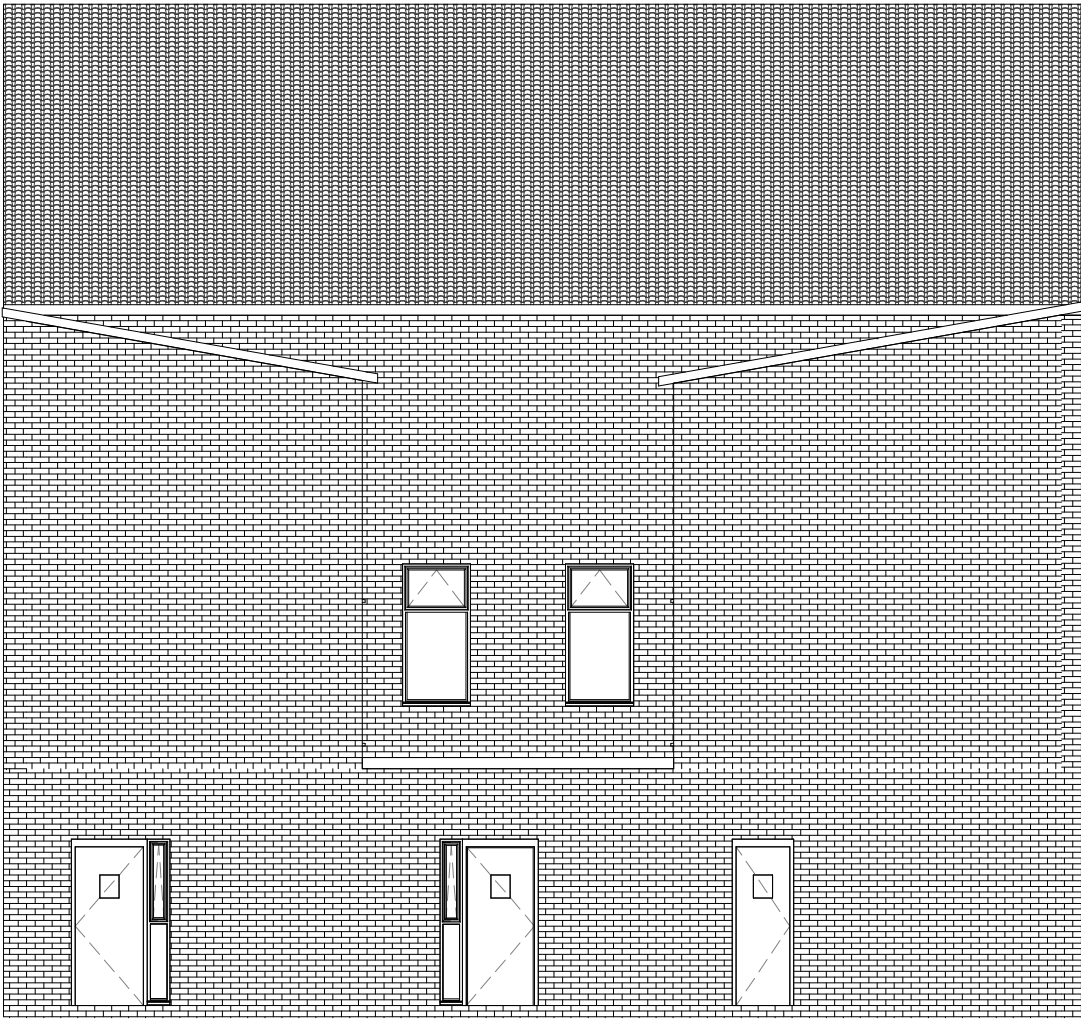

Existing Rear
1 : 100

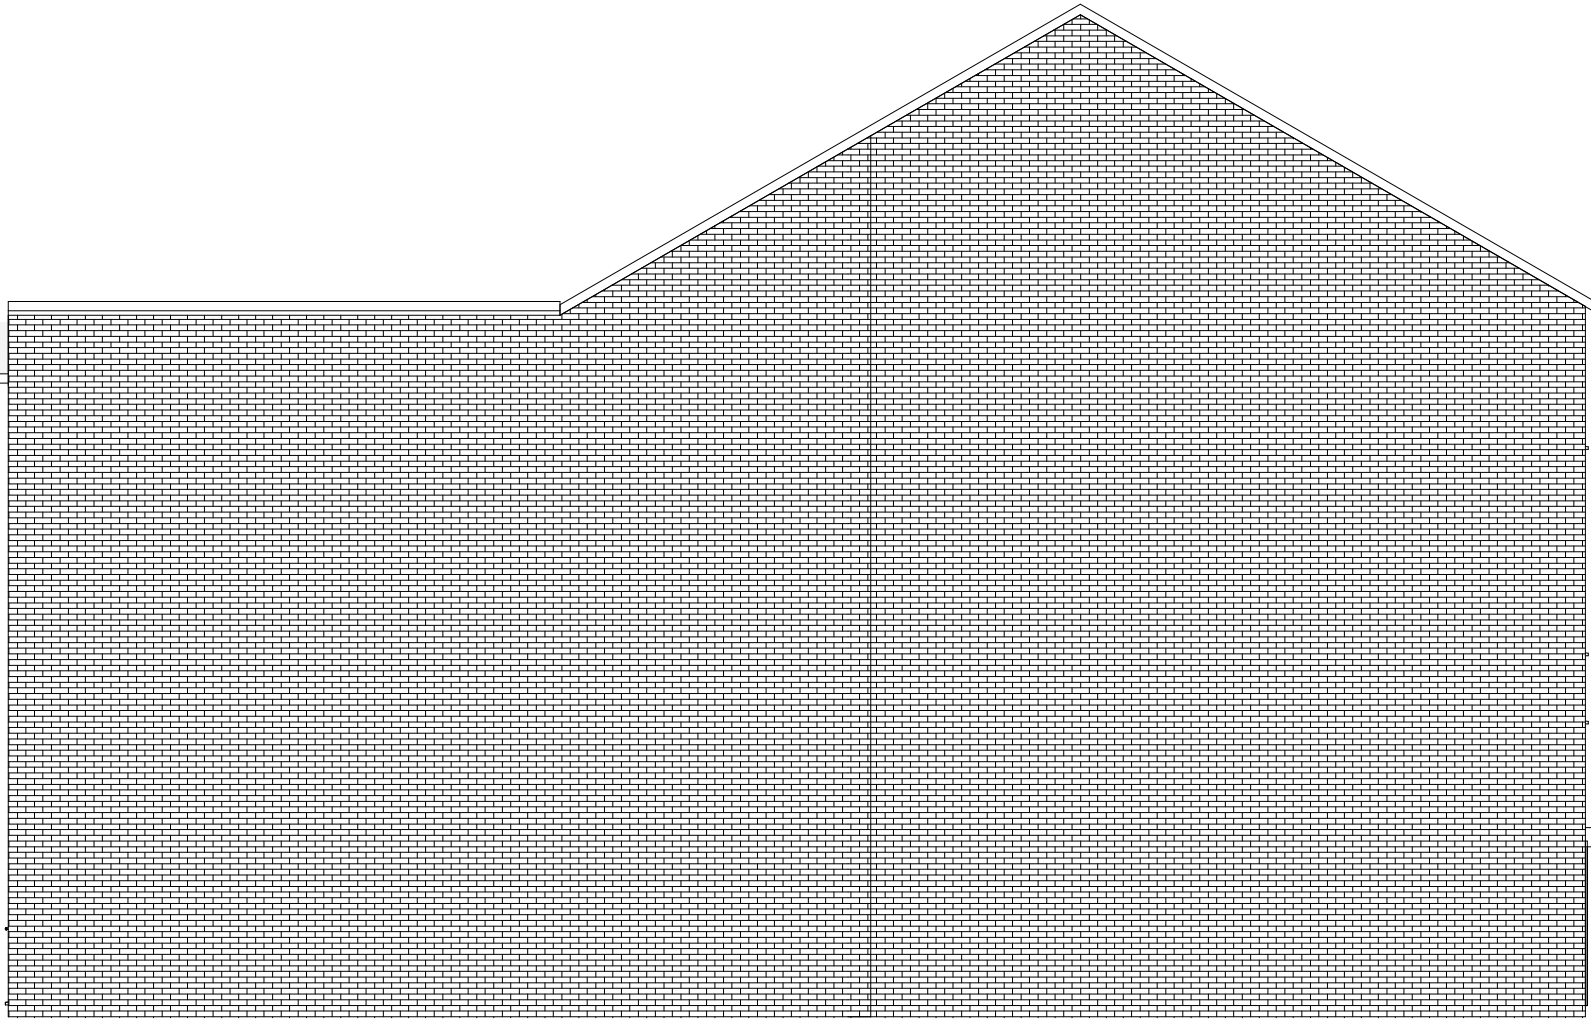


Existing Side
1 : 100

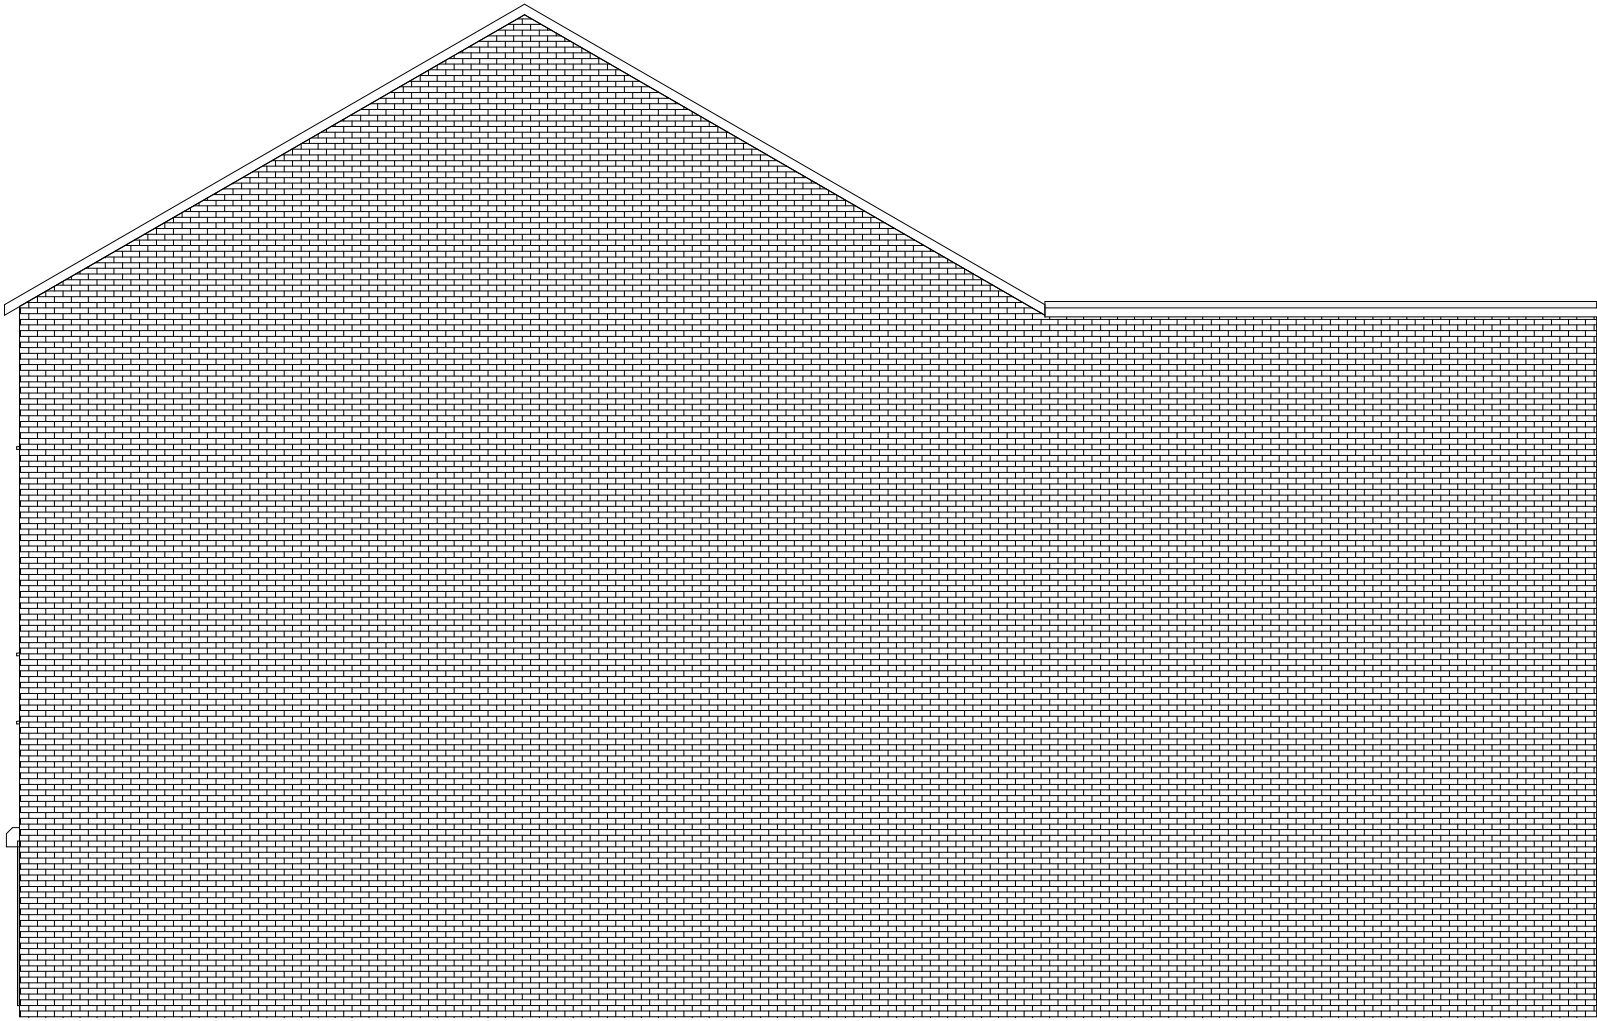


Existing Side (2)
1 : 100

Scale: @ A1.
Do NOT scale from this drawing.
If in doubt, ask.
Dimensions must be checked by
contractor before work is commenced.

This drawing remains the property of
Belal Rashid Technical Architecture
and should not be reproduced in full or
in part without prior consent from
Belal Rashid Technical Architecture.

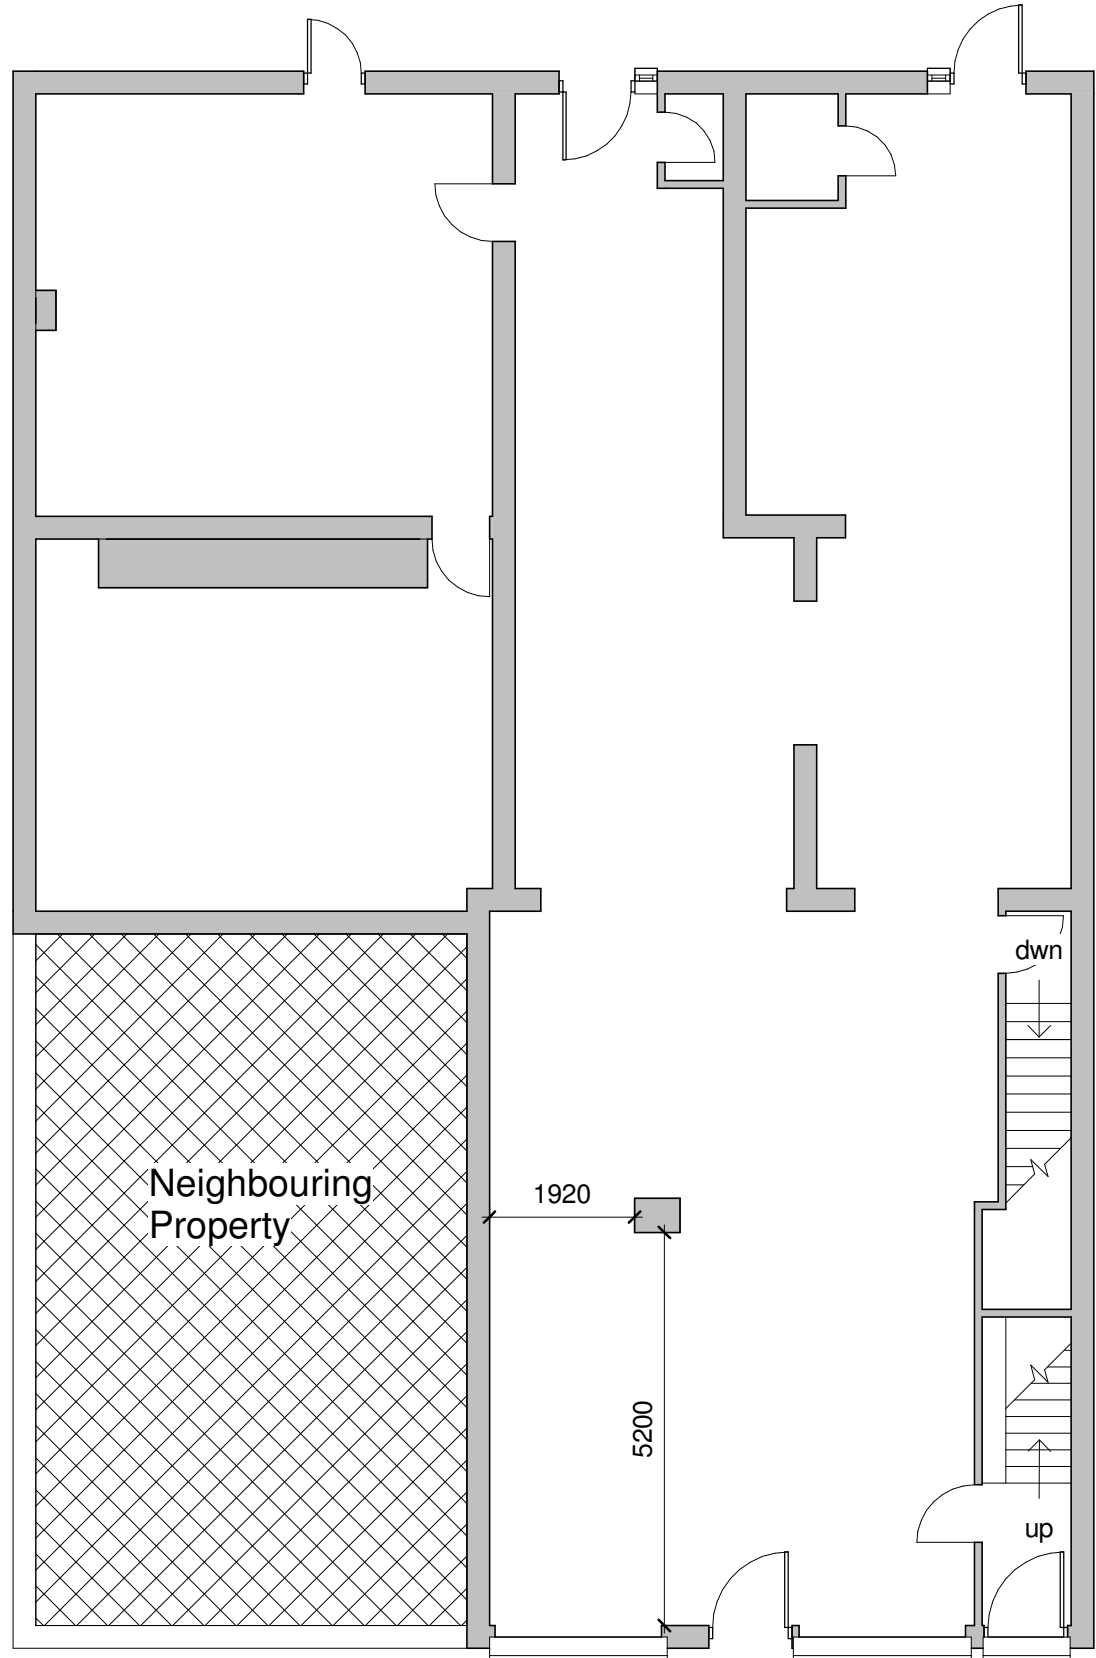

Existing Ground Floor
1 : 100

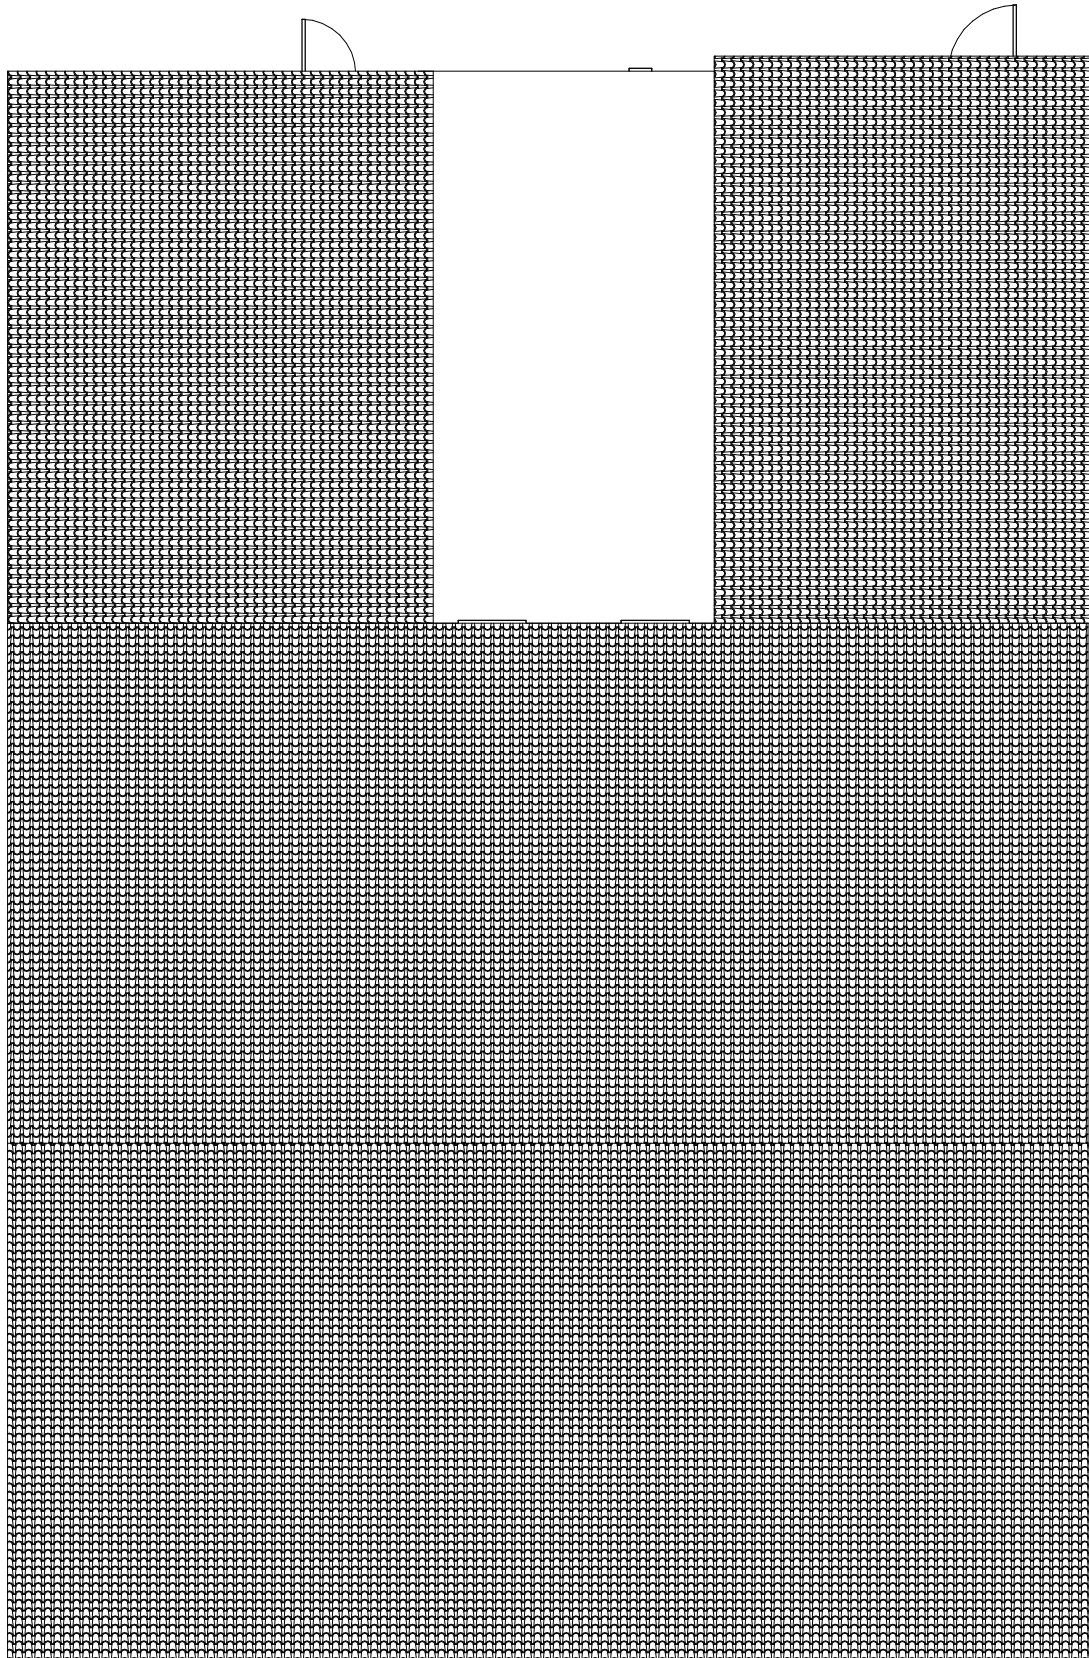

Existing Roof Plan
1 : 100

Client:
Arslan Younis

Project:
Project Name
Project Address:
460 Cheetham Hill Road
Manchester M8 9JW

Drawing Name: Existing
Drawing Number: A101
Drawing Date: 03/12/21
Author: N.Shah, B.Rashid

Belal Rashid Technical Architecture
Office 12
Falcon Business Centre
Victoria Street
Oldham
OL9 OHB

Email: belal.brta@outlook.com
Mobile: 07794529361

