





LONGFORD ROAD

2 EXISTING SITE PLAN 01
SCALE 1:100

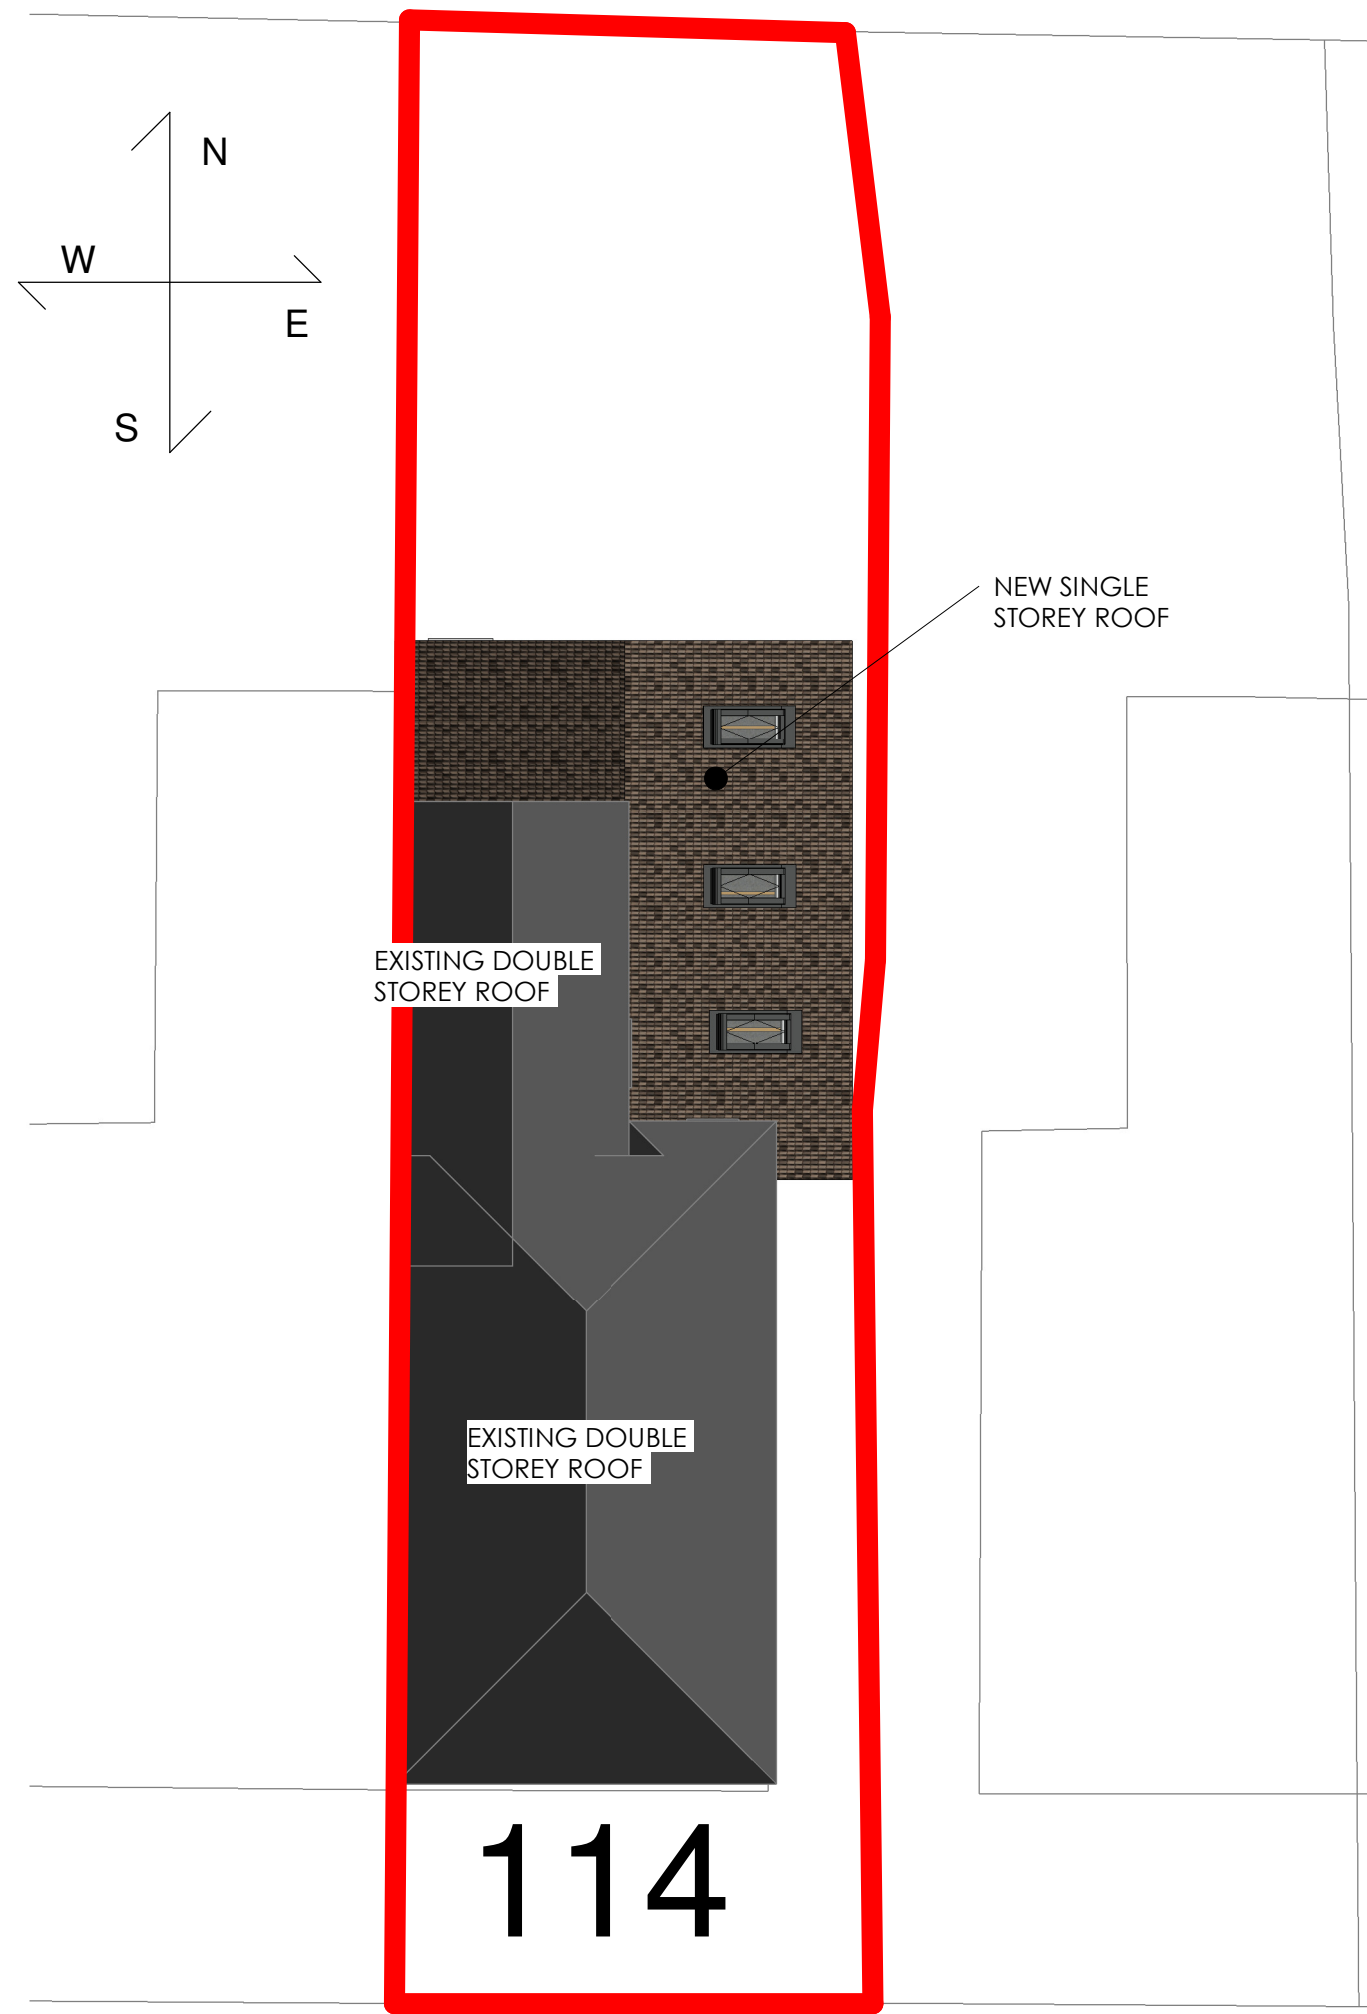

LONGFORD ROAD

3 PROPOSED SITE PLAN
SCALE 1:100

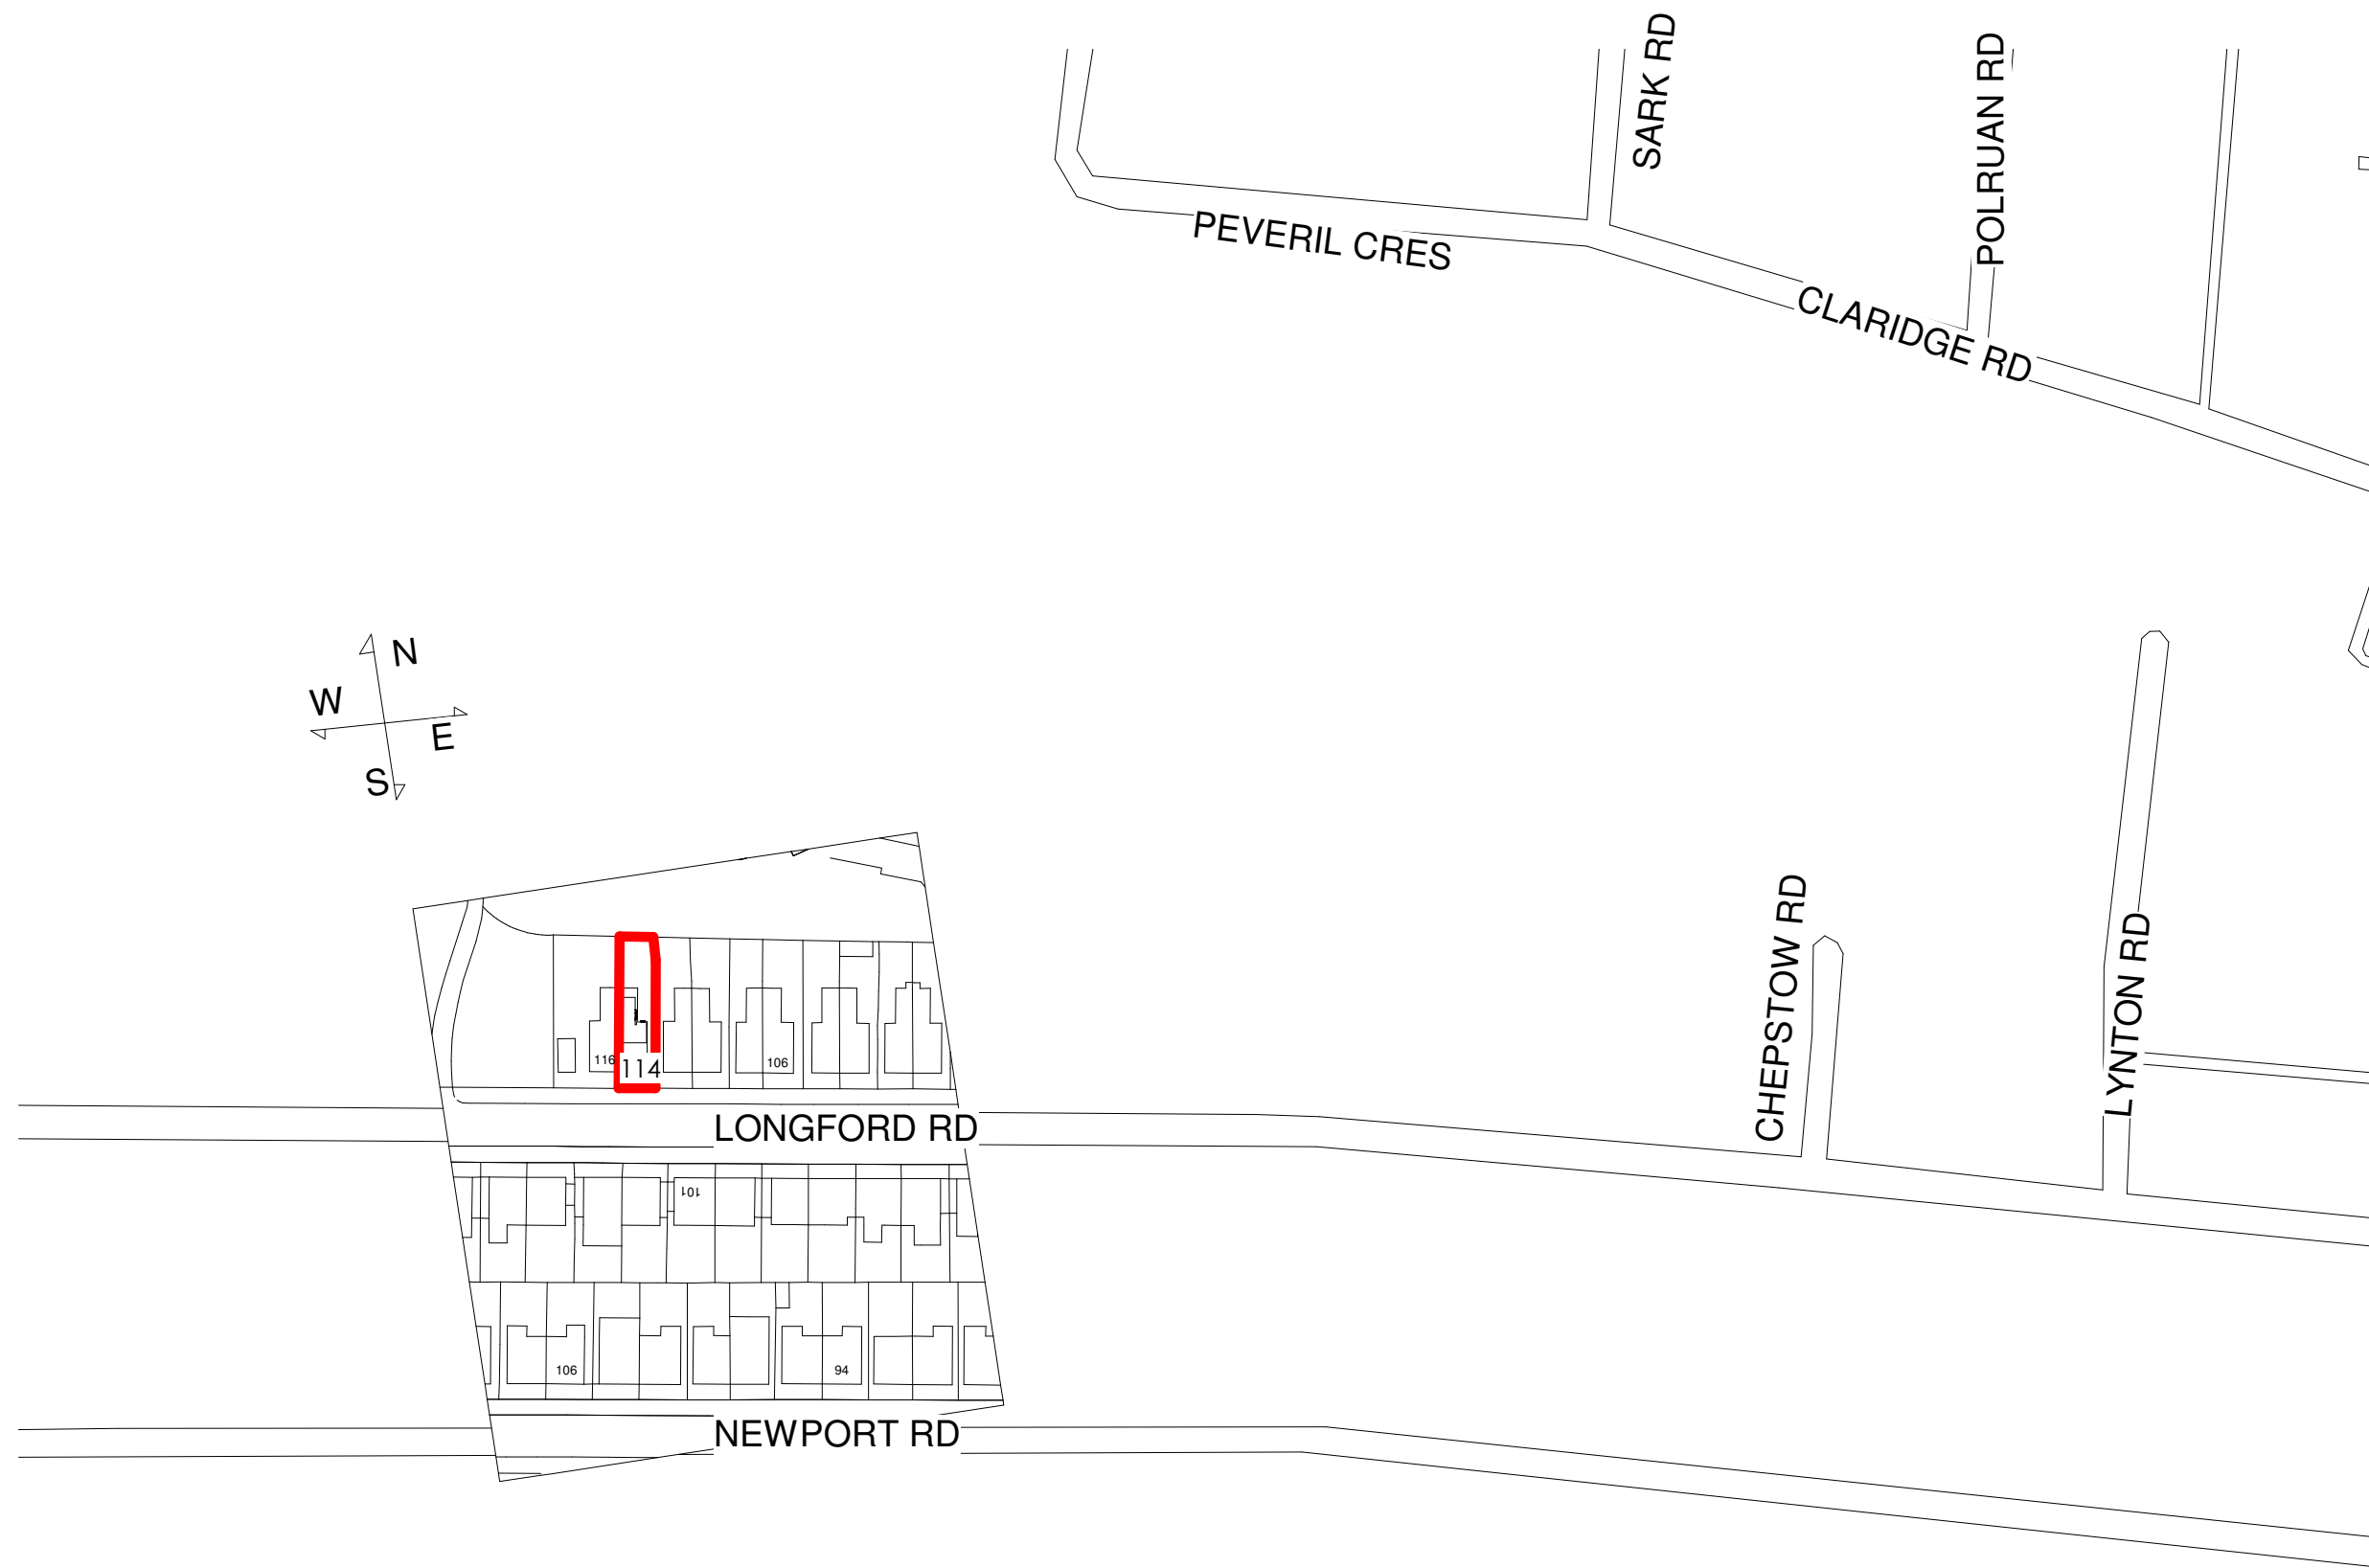

1 LOCATION PLAN
1 : 1250

Rev			Description	Date
1			Planning issue	07/03/22
CODE		SUITABILITY DESCRIPTION		
I		PLANNING ISSUE		
STATUS		PURPOSE OF ISSUE		
S2		PLANNING ISSUE		
PROJECT				
114 LONGFORD ROAD, CHORTON, M21 9NP				
TITLE				
EXISTING AND PROPOSED SITE PLAN AND LOCATION PLAN				
CLIENT				
JUDE & DAVE				
DRAWN BY		CHECKED BY		DATE
Author		Checker		03/07/22
SCALE (@ A1)			PROJECT NUMBER	
1 : 1250			MCS2185	
DRAWING NUMBER				REV
A107				1