



RECEIVED
14 APR 2022

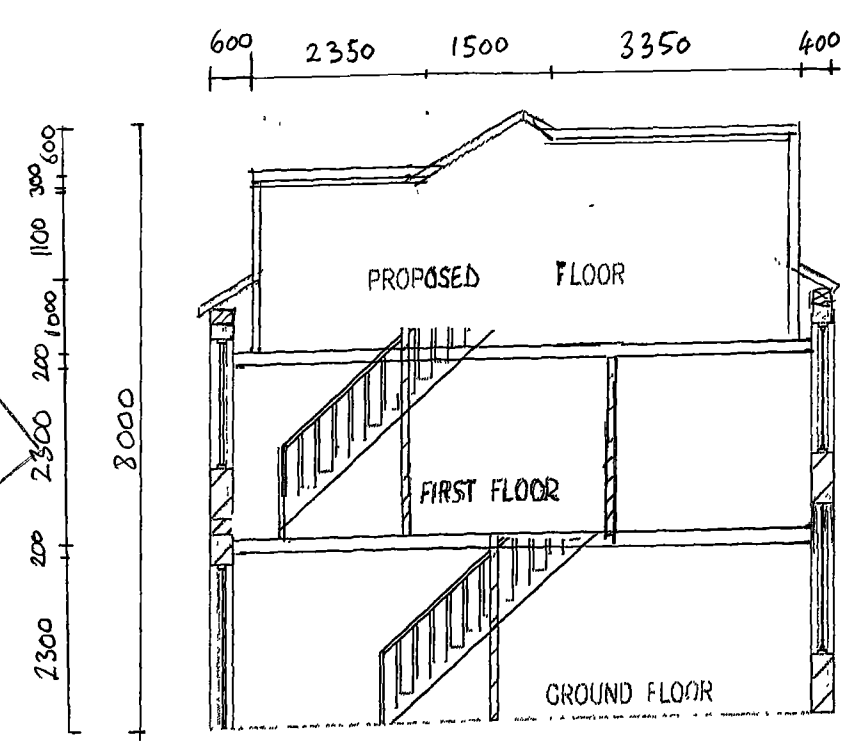

SECTION THRU

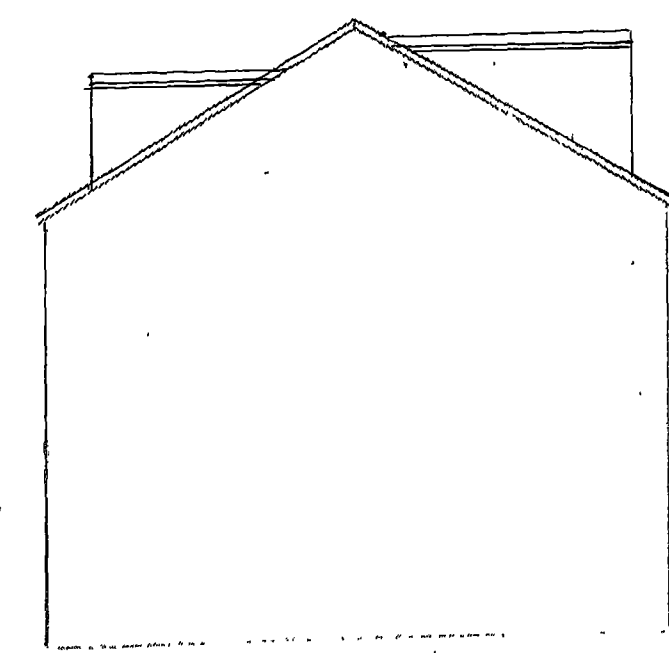

PROPOSED SIDE ELEVATION

THIS DRAWING IS FOR PLANNING AND BUILDING REGULATIONS ONLY.

The builder must check the site and the approved drawing before commencing the works and must take any working measurements as necessary. Any discrepancy in the drawings must be reported to the Client

Boundary positions must be verified by the client prior to construction if in doubt this must be checked with an accurate deed plan, for further verification consult the clients solicitor for clarification.

All the work is to be carried out in accordance to the current Building Regulations and Statutory legislations of the Local Authority Inspectors and all the materials and workmanship should comply with the appropriate codes of practice and the British Standards, New Skirting / Architraves to match the existing, Cavity close at top of walls with brick and DPC or Master Board on sand cement mortar.

Electrical Installation to comply with IEE Regulations.

Electrical power points 300mm above floor level except where indicated in kitchen to be above worktop height.

External Walls.

Class A brick below dpc weak concrete cavity fill. Foundation to be grade C30p 750mm deep laid on firm ground and on below invert of any adjoining drains. Actual depth and size to be determined on site subject to ground conditions and accordance with the the Building Regulations and Satisfaction of the Local Authority Inspectors. Depth to be determined subject to the adjoining foundations and existing cellar.

Extractor Fan

Kitchen bath room and toilets must be fitted with external mechanical / electrical fans . Electrical works must comply to the current Building Regulations and to comply with British Standards.

Foundations.

The actual position and depth of all existing drains is to be determined on site at commencement of the work. Any drains under the building to be encased in 50mm C30p concrete minimum. Drains passing through walls to have RC lintel over new drainage to be 100mm diameter "Supersleeve" at 140 on granular bed. New gullies to be back - in - let type.

Rainwater pipes

Rainwater pipes fitted externally with joints between spigot and socket left unsealed. 60mm pipe suitable for use with Deepflow.

Sanitary pipework

All sanitary pipework and drainage installation must satisfy Part M1 of the approved documents to the England, Wales and Northern Ireland Building Regulations 1990 and building standards.

Roof Construction.

Pitched roof construction & Roof insulation details to be provided by supplier .

Issue Date:		
Revisions		
No.	Date	Description

Home Sweet Home
Architectural Design Service
428 Cheetham Hill Road
Cheetham Manchester M8 9LE
UK

Title :-
Proposed Section & Elevation

Project for :-
Mr & Mrs Karl Ravenscroft

Project Title :-
Proposed Extension's at
5 East Grove
Longsight
M13 0AX

Date November 2007
Scale 1 : 100 **Dwg NO.** 03

THIS DRAWING IS FOR PLANNING AND BUILDING REGULATIONS ONLY.

The builder must check the site and the approved drawing before commencing the works and must take any working measurements as necessary. Any discrepancy in the drawings must be reported to the Client.

Boundary positions must be verified by the client prior to construction if in doubt this must be checked with an accurate deed plan, for further verification consult the clients solicitor for clarification.

All the work is to be carried out in accordance to the current Building Regulations and Statutory legislations of the Local Authority Inspectors and all the materials and workmanship should comply with the appropriate codes of practice and the British Standards. New Skirting / Architraves to match the existing. Cavity close at top of walls with brick and DPC or Master Board on sand cement mortar.

Electrical Installation to comply with IEE Regulations.

Electrical power points 300mm above floor level except where indicated in kitchen to be above worktop height.

External Walls.

Class A brick below dpc weak concrete cavity fill. Foundation to be grade C30p 750mm deep laid on firm ground and or below invert of any adjoining drains. Actual depth and size to be determined on site subject to ground conditions and accordance with the Building Regulations and Satisfaction of the Local Authority Inspectors. Depth to be determined subject to the adjoining foundations and existing cellar.

Extractor Fan

Kitchen bath room and toilets must be fitted with external mechanical / electrical fans. Electrical works must comply to the current Building Regulations and to comply with British Standards.

Foundations

The actual position and depth of all existing drains is to be determined on site at commencement of the work. Any drains under the building to be encased in 50mm C30p concrete minimum. Drains passing through walls to have RC lintel over new drainage to be 100mm diameter. Supersleeve at 1:40 on granular bed. New gullies to be back - in - let type.

Rainwater pipes


Rainwater pipes fitted externally with joints between spigot and socket left unsealed. 60mm pipe suitable for use with Deepflow.

Sanitary pipework


All sanitary pipework and drainage installation must satisfy Part H1 of the approved documents to the England, Wales and Northern Ireland Building Regulations 1990 and building standards.

Roof Construction.


Pitched roof construction & Roof insulation details to be provided by supplier.

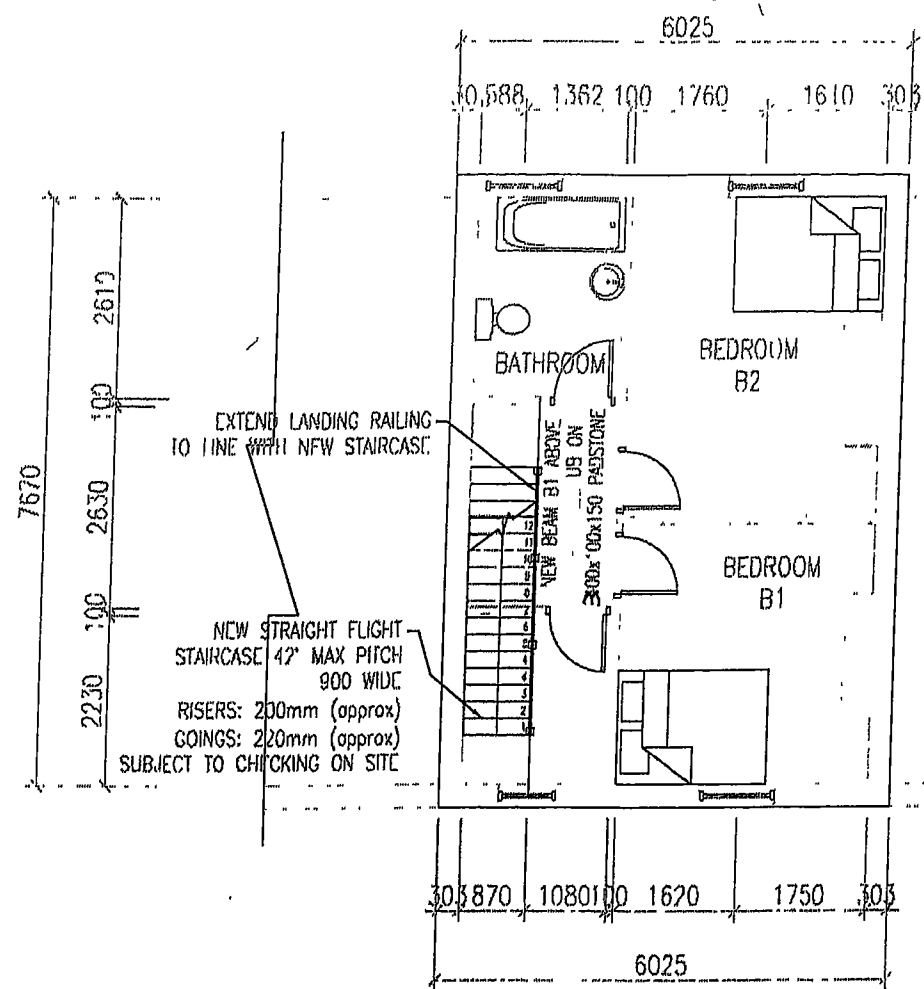

PROPOSED FIRST FLOOR

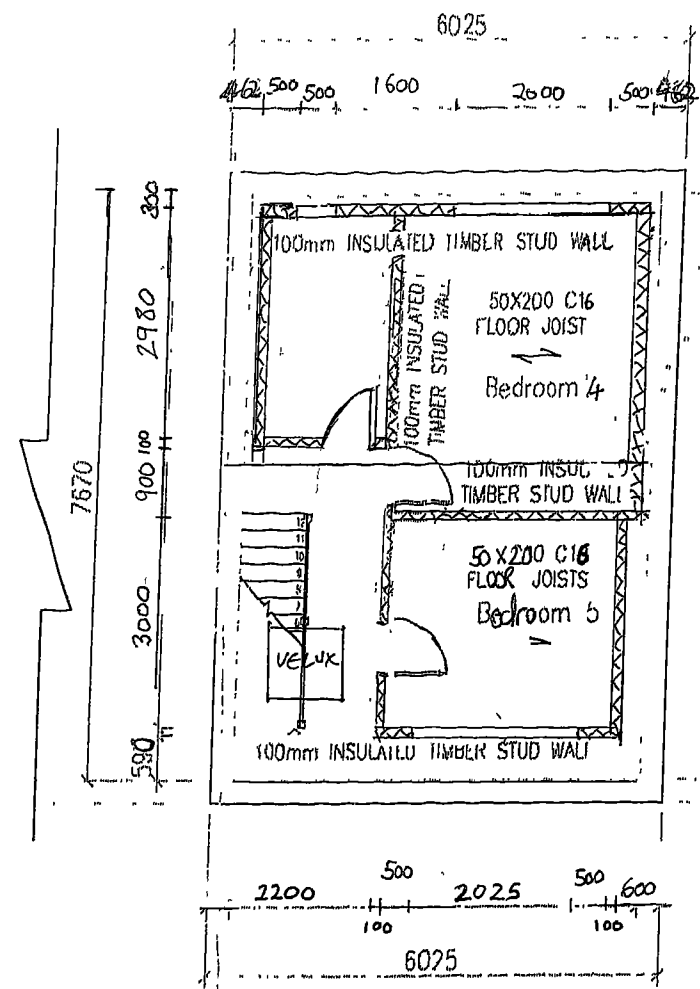


PROPOSED LOFT

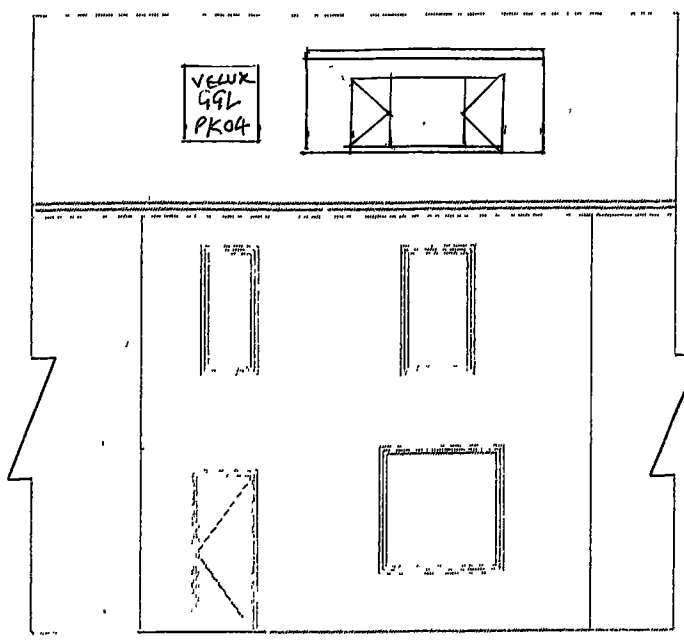

FRONT ELEVATION

1:100

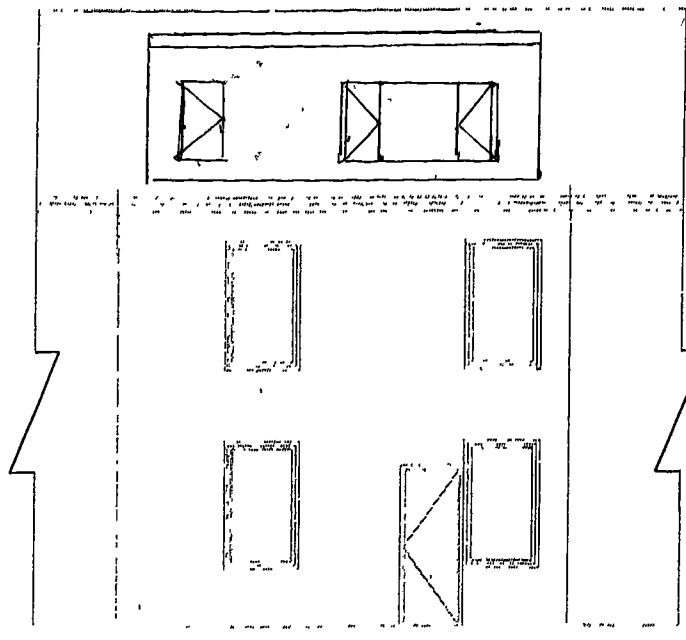

REAR ELEVATION

1:100

FOR PLANNING AND BUILDING REGULATIONS ONLY
14 APR 2022

Issue Date:

Revisions

No.	Date	Description

Home Sweet Home
Architectural Design Service
428 Cheetham Hill Road
Cheetham Manchester M8 9LE
UK

Title :-
Proposed First Floor Plans, Loft & Elevations

Project for :-
Mr & Mrs Karl Ravenscroft

Project Title :-
Proposed Extension's at
5 East Grove
Longsight
M13 0AX

Date November 2007
Scale 1 : 100 Dwg No. 02

