


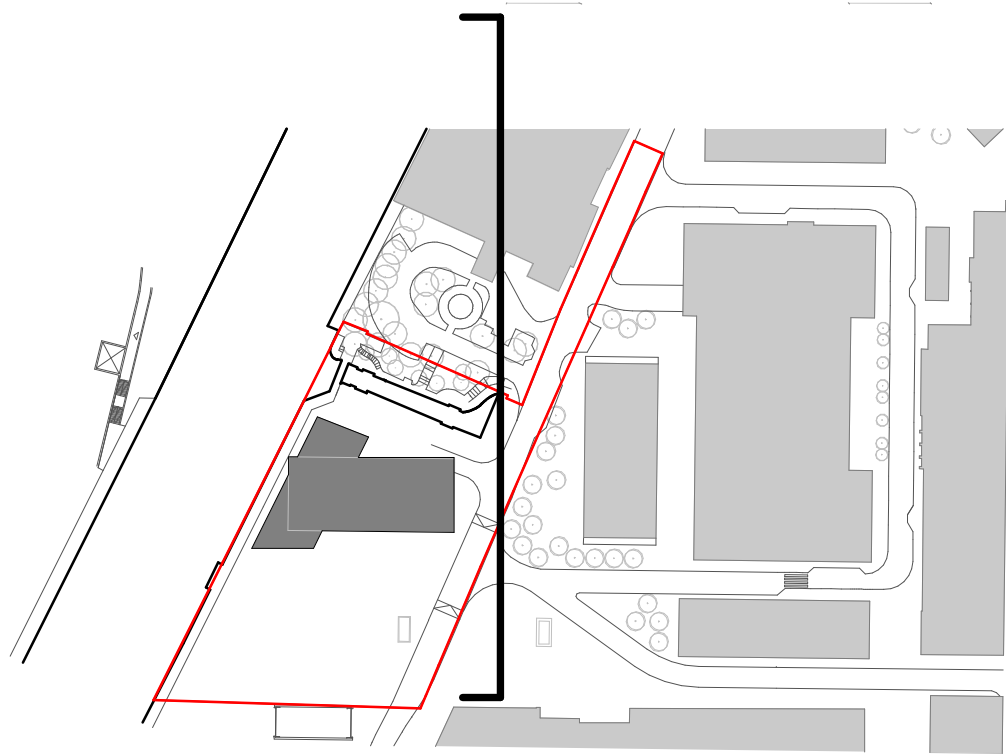


LEVEL 00 KEY PLAN

TABLE OF CHANGES FOR PLANNING
AMMENDMENTS: SECTIONS & ELEVATIONS

NOTE: REFER TO 6555_VITA T2_401_SCHEDULE
OF CHANGES_20211018

SUMMARY OF CHANGES BETWEEN CONSENTED
PLANNING DRAWINGS, AS PER APPLICATION
REF 126648/FO/2020 AND RESUBMITTED PROPOSED
MMA APPLICATION DRAWINGS:

- 1 - GROUND FLOOR COMMERCIAL UNIT**
GROUND FLOOR FOOTPRINT DEVELOPED TO INCLUDE
COMMERCIAL UNIT
- 2 - ROOF TERRACE**
INTRODUCED AT LEVEL 01 WITH GLAZED
PERIMETER BALUSTRADE
- 3 - CROWN HEIGHT**
HEIGHT OF CROWN REDUCED BY 1.31M
OVEREALL BUILDING HEIGHT REDUCED TO 112M
- 4 - APARTMENT WINDOWS**
SIZE / CONFIGURATION OF APARTMENT WINDOWS
TO RESIDENTIAL FLOORS AMENDED
- 5 - BMU AMENDED**
STATIC ROOF-MOUNTED MAINTENANCE UNIT (BMU)
AMENDED TO MOBILE PERIMETER TRACK-MOUNTED
TYPE BMU WHICH WHEN PARKED IS FULLY
CONCEALED
- 6 - SPANDREL PANELS OMITTED AT LEVEL 01-04**
FIXED GLAZED SPANDREL PANELS TO BOTTOM OF
LEVEL 01-04 GLAZED SCREENS OMITTED TO NOW MAKE
THE SCREENS FULL HEIGHT
- 7 - GABLE FACADE AMENDED**
SIZE AND CONFIGURATION OF WINDOWS FIIXED CLEAR
GLAZING AND METAL FACADE PANELS AMENDED TO
ALIGN WITH SPECIALIST DESIGN ADVICE
- 8 - WIND MITIGATION STRATEGY**
ADDITIONAL TREES, CANOPY,WALKWAY ARCHES,
BALUSTRADES AND SCREENS INTRODUCED FOLLOWING
WIND MITIGATION ANALYSIS

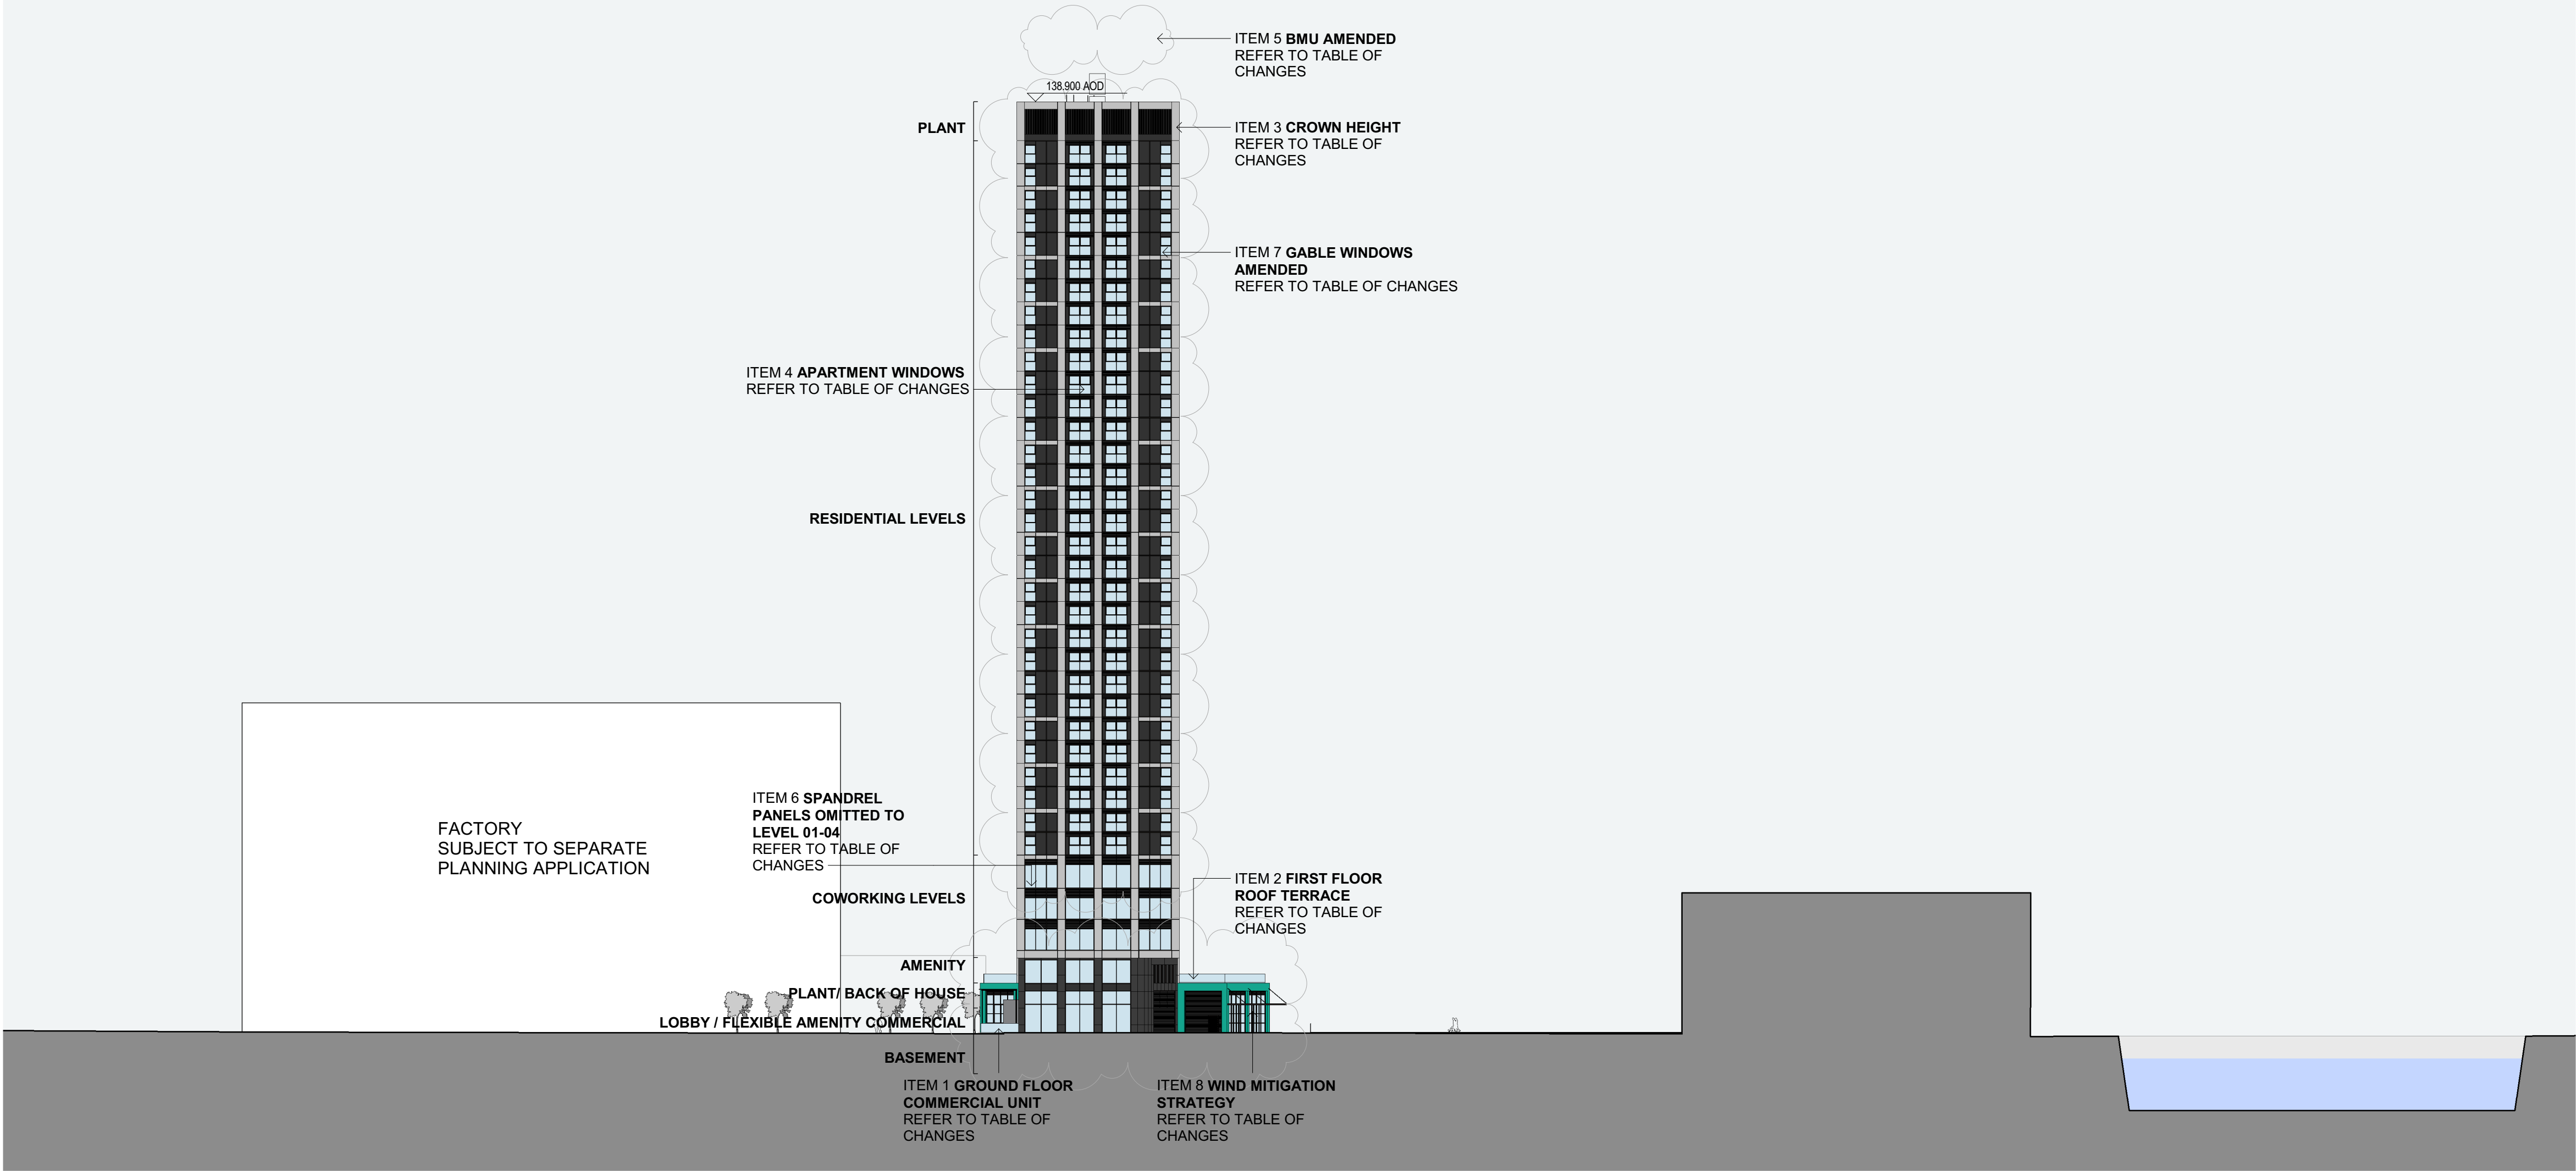

<table><tr><th>No.</th><th>Date</th><th>Dwn</th><th>Chk</th><th>App</th><th>Revision or reason for issue</th></tr><tr><td>A</td><td>20200313</td><td>MM</td><td>PT</td><td>JR</td><td>ISSUED FOR PLANNING First Issue</td></tr><tr><td>B</td><td>20200327</td><td>EDS</td><td>PT</td><td>JR</td><td>ISSUED FOR PLANNING</td></tr><tr><td>C</td><td>20211014</td><td>JG</td><td>ML</td><td>JR</td><td>ISSUED FOR PLANNING</td></tr><tr><td>D</td><td>20211017</td><td>JG</td><td>GS</td><td>JR</td><td>ISSUED FOR PLANNING</td></tr><tr><td>E</td><td>20220114</td><td>ML</td><td>GS</td><td>JR</td><td>ISSUED FOR PLANNING</td></tr></table>						No.	Date	Dwn	Chk	App	Revision or reason for issue	A	20200313	MM	PT	JR	ISSUED FOR PLANNING First Issue	B	20200327	EDS	PT	JR	ISSUED FOR PLANNING	C	20211014	JG	ML	JR	ISSUED FOR PLANNING	D	20211017	JG	GS	JR	ISSUED FOR PLANNING	E	20220114	ML	GS	JR	ISSUED FOR PLANNING	General Notes Do not scale from drawing. Use marked dimensions. To be read in conjunction with all other Consultant's drawings. The Architect to be immediately notified of any discrepancies. Copyright on this drawing retained by the Architect.		Client VITA Select Property Group The Box, Horseshoe Lane Alderley Edge, SK9 7QP Telephone +44 (0) 207 123 4000 Facsimile +44 (0) 161 332 7718 Email info@selectproperty.com		DENTON CORKER MARSHALL Architect Denton Corker Marshall LLP 4th Floor, 6 St Ann's Passage Old Exchange Buildings, Manchester M2 6BE Telephone 0161 834 3511 Email mail@dentoncorkermarshall.co.uk		Project Title T2 VITA LIVING, ST. JOHNS Scale / North Point 1:500 @ A1 0 5 10 15 25M 1:1000 @ A3		Drawing Title PROPOSED CONTEXTUAL EAST ELEVATION <table><tr><th>Drawing Number</th><th>Revision</th></tr><tr><td>6555-P-B500-E-E-001</td><td>E</td></tr><tr><td colspan="2">Drawing Status PLANNING</td></tr></table>		Drawing Number	Revision	6555-P-B500-E-E-001	E	Drawing Status PLANNING	
No.	Date	Dwn	Chk	App	Revision or reason for issue	
A	20200313	MM	PT	JR	ISSUED FOR PLANNING First Issue	
B	20200327	EDS	PT	JR	ISSUED FOR PLANNING	
C	20211014	JG	ML	JR	ISSUED FOR PLANNING	
D	20211017	JG	GS	JR	ISSUED FOR PLANNING	
E	20220114	ML	GS	JR	ISSUED FOR PLANNING	
Drawing Number	Revision	
6555-P-B500-E-E-001	E	
Drawing Status PLANNING	