

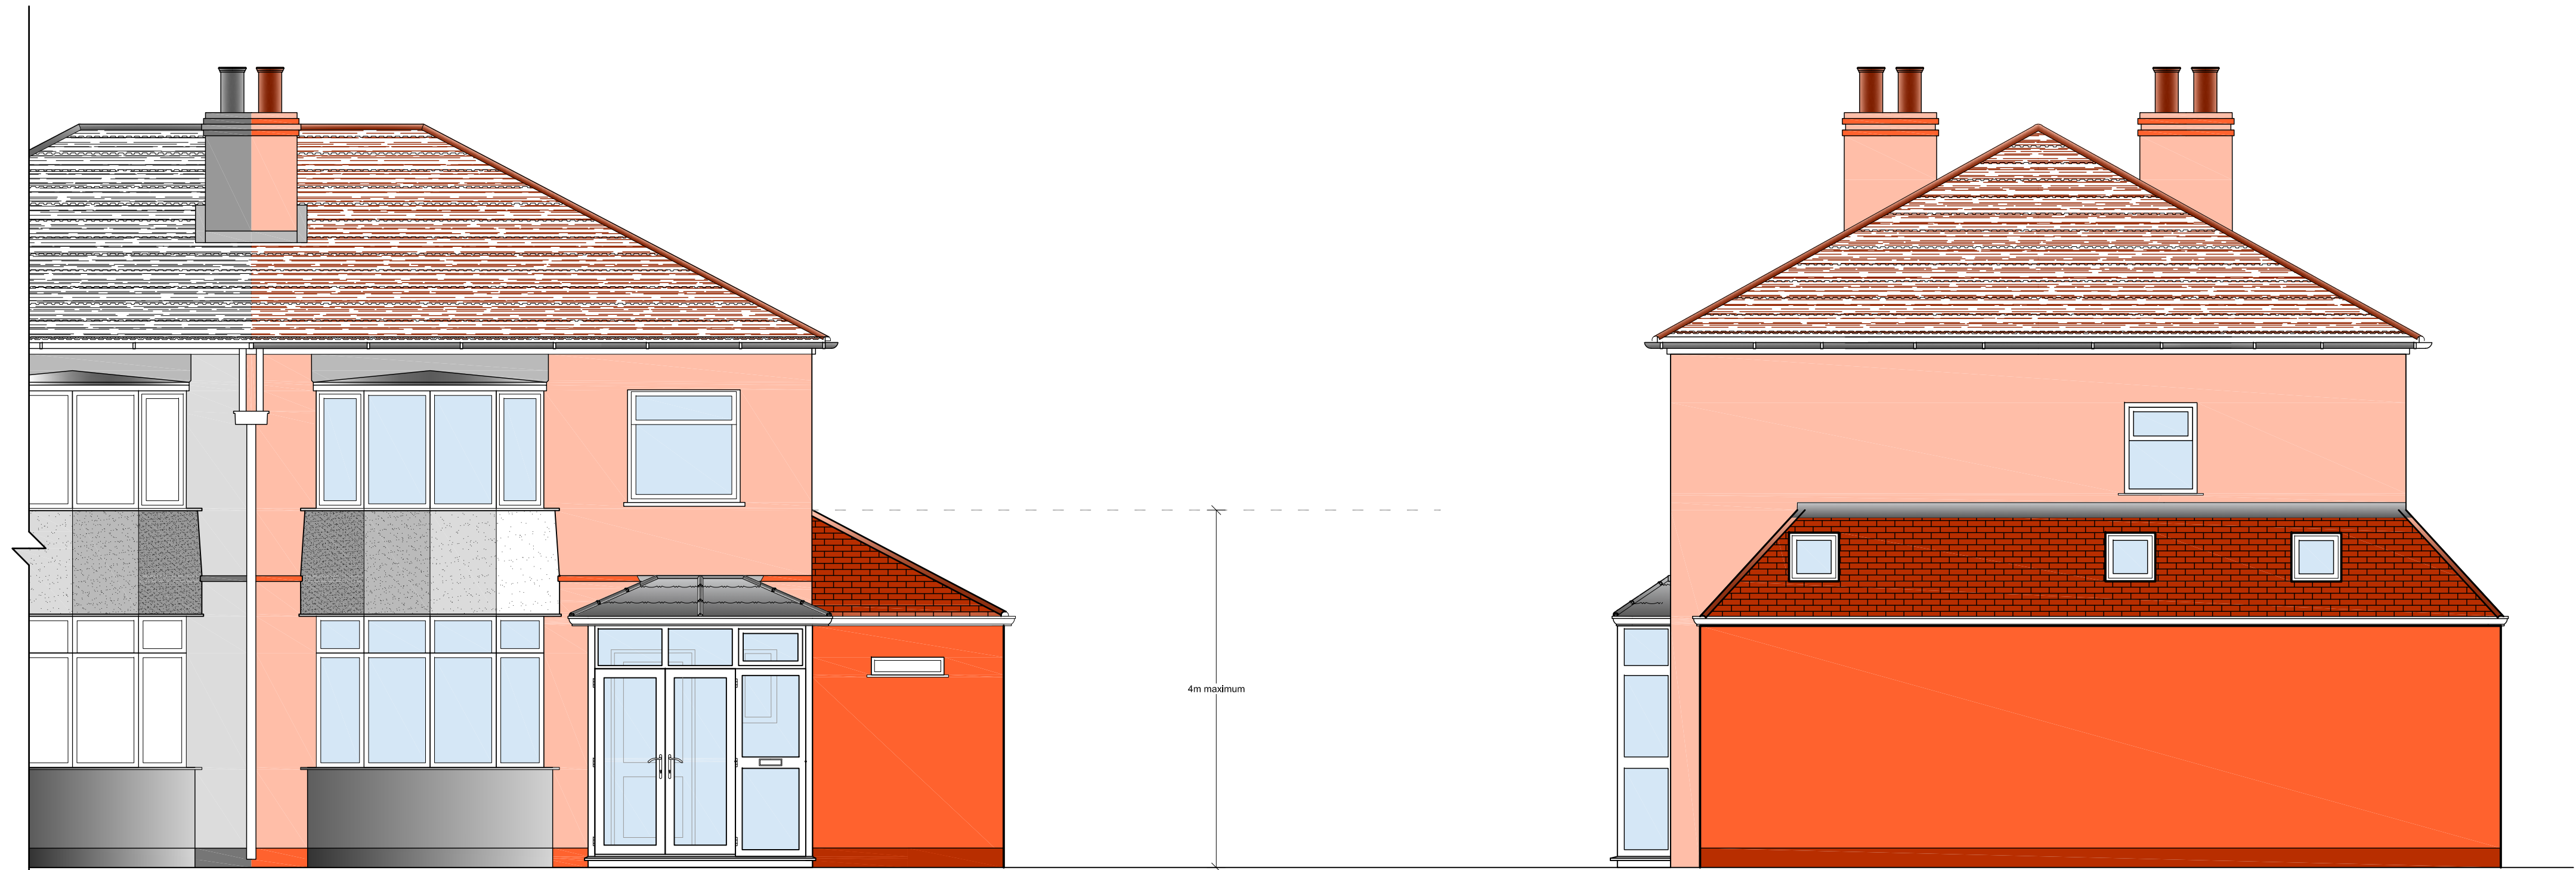


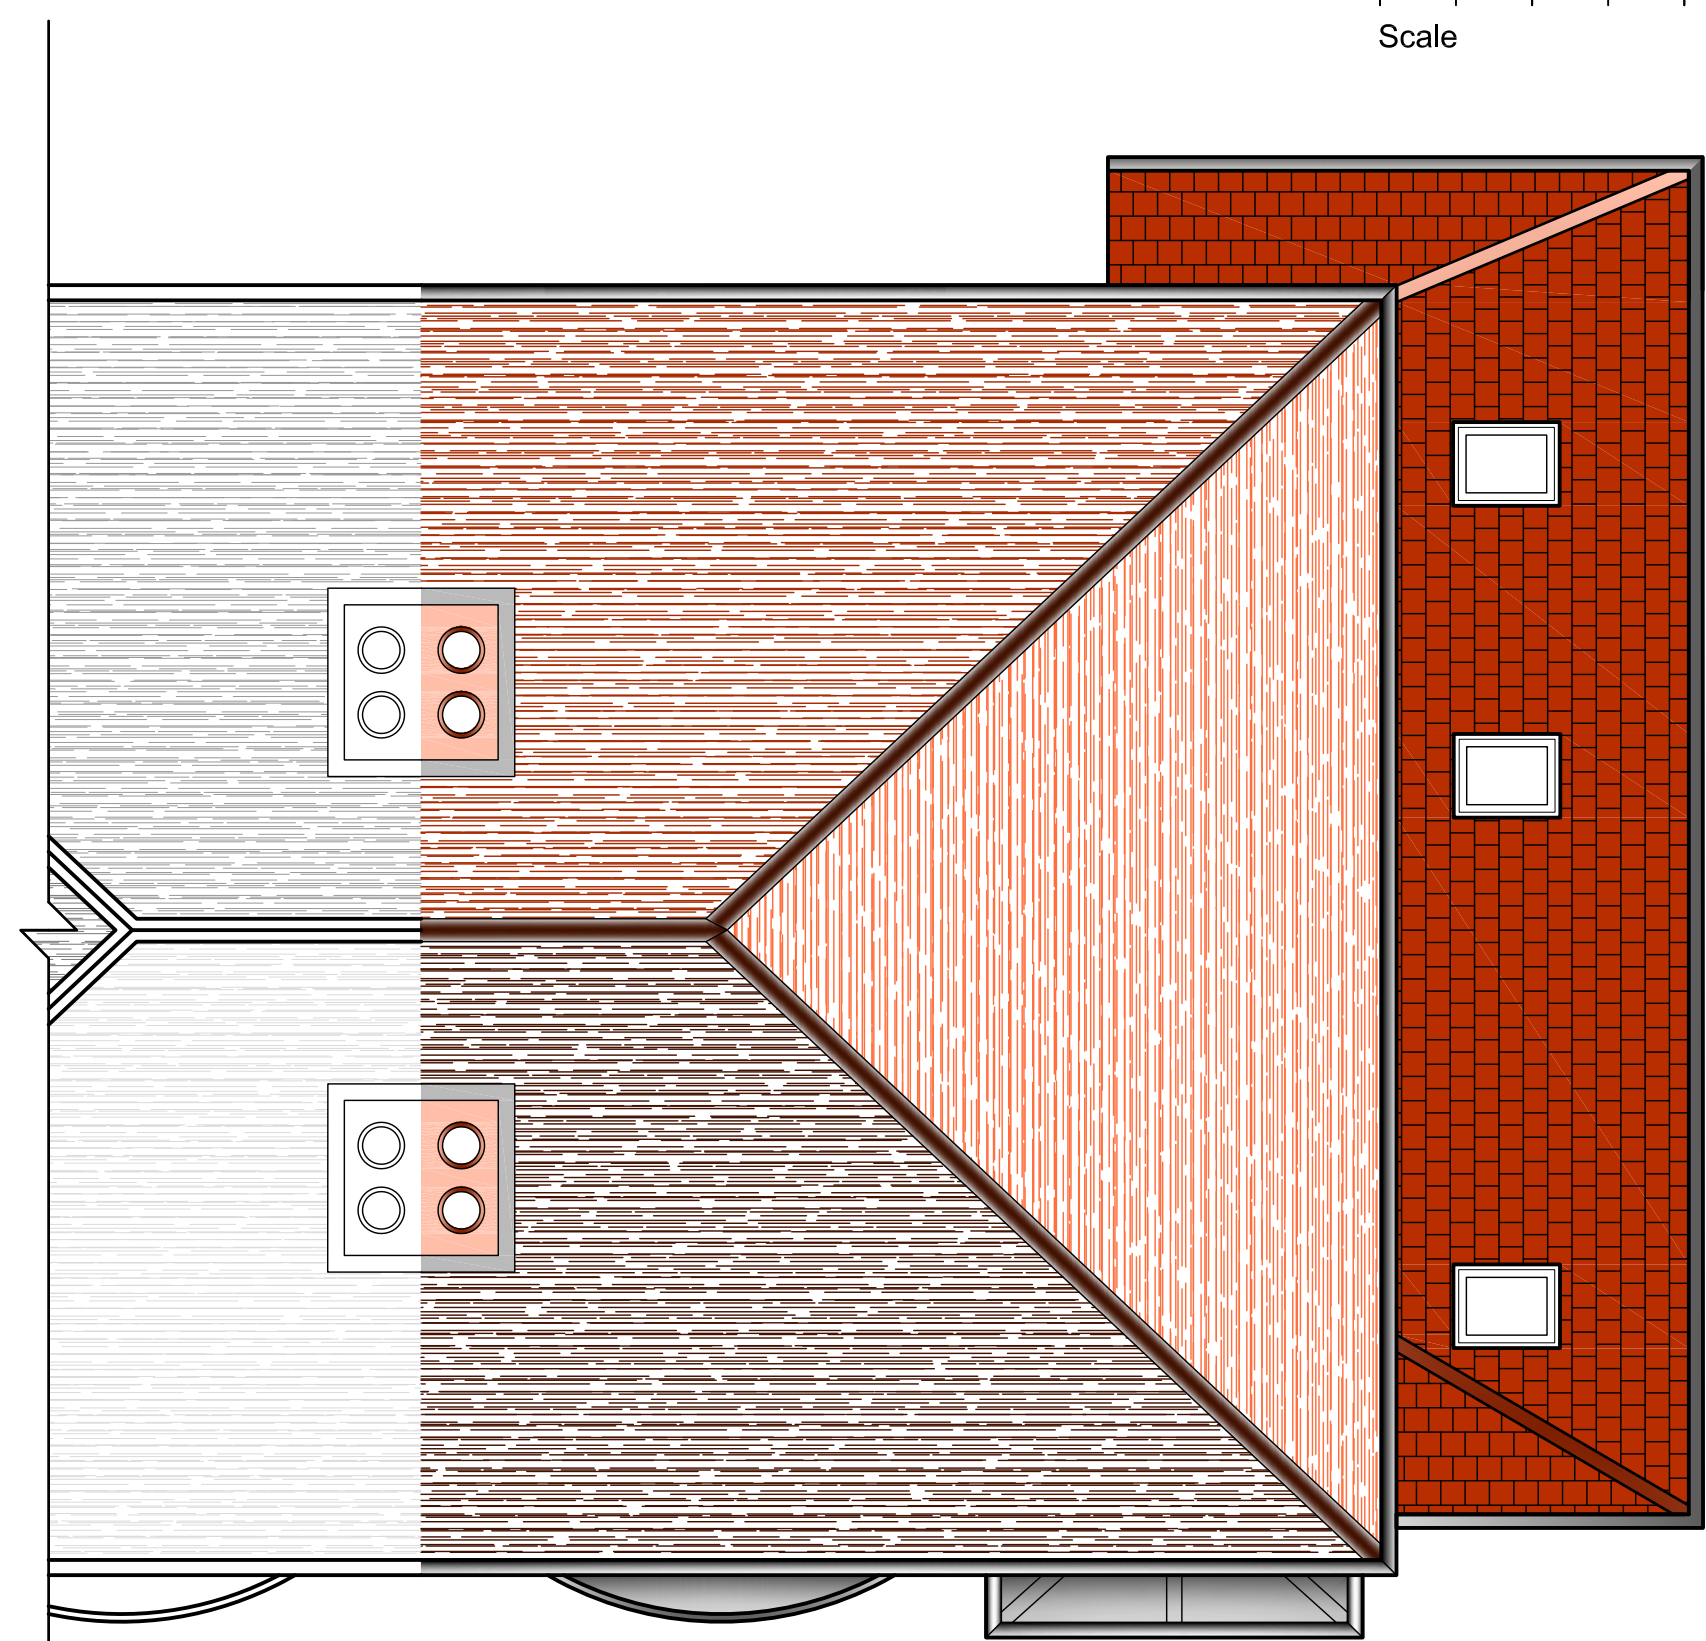


FRONT ELEVATION  
Scale 1:50 @ A1 / 1:100 @ A3

SIDE ELEVATION  
Scale 1:50 @ A1 / 1:100 @ A3

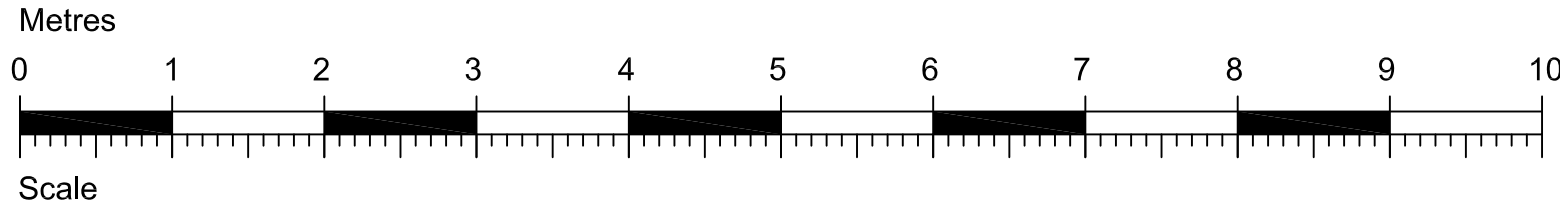

ROOF PLAN  
Scale 1:50 @ A1 / 1:100 @ A3

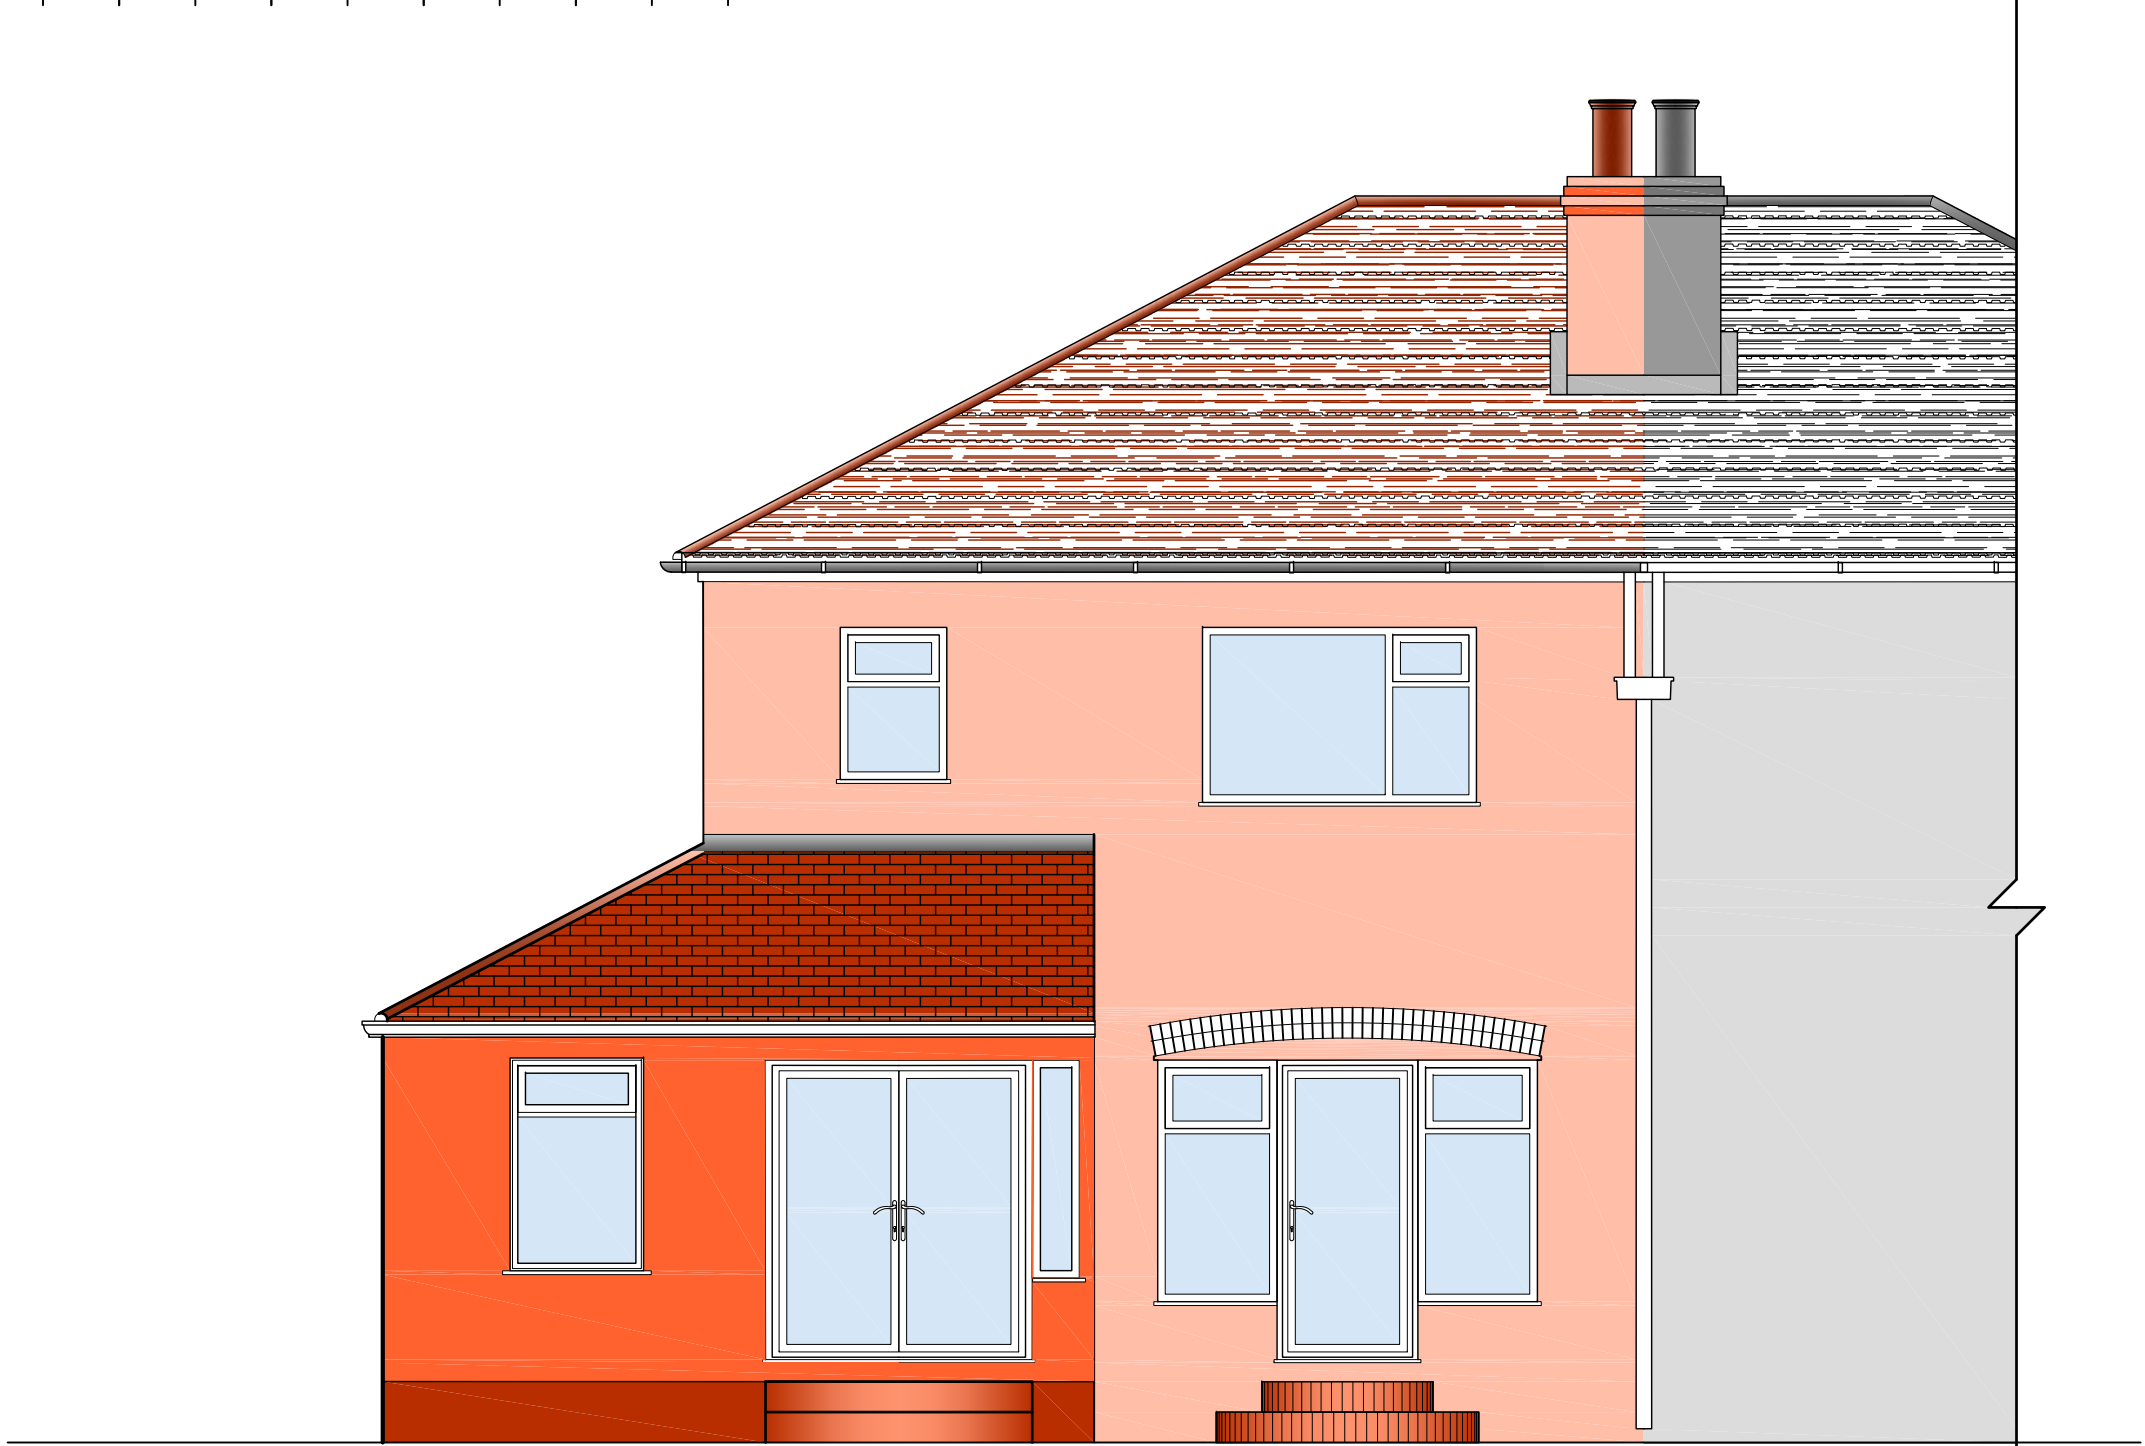

REAR ELEVATION  
Scale 1:50 @ A1 / 1:100 @ A3

PROPOSED ELEVATIONS & ROOF PLAN  
Scale 1:25 @ A1 / 1:50 @ A3

©

DO NOT SCALE. Use figured dimensions only. Contractor is to check all dimensions before commencement of works. This drawing is copyright. This data to be used as x-ref file only - not as live data. This drawing must only be used for the purpose for which it is supplied.

STATUS

For Information

NOTES:

|     |          |                  |    |
|-----|----------|------------------|----|
|     |          |                  |    |
|     |          |                  |    |
|     |          |                  |    |
| I.  | 26.02.22 | For Information  | HD |
| no. | date     | revision details | by |



Brightside Design

Planning & Architectural Services

07856573810 info@brightsidedesign.co.uk

client

Mr & Mrs Babington

job title

9 Patterson Ave  
Chorlton  
Manchester

drawing title

PROPOSED  
ELEVATIONS & ROOF PLAN

|         |           |             |     |              |          |
|---------|-----------|-------------|-----|--------------|----------|
| scale   | 1:50 @ A1 | drawn by    | HD  | date         | 26/02/22 |
| job no. | 0035      | drawing no. | 102 | revision no. | /.       |