




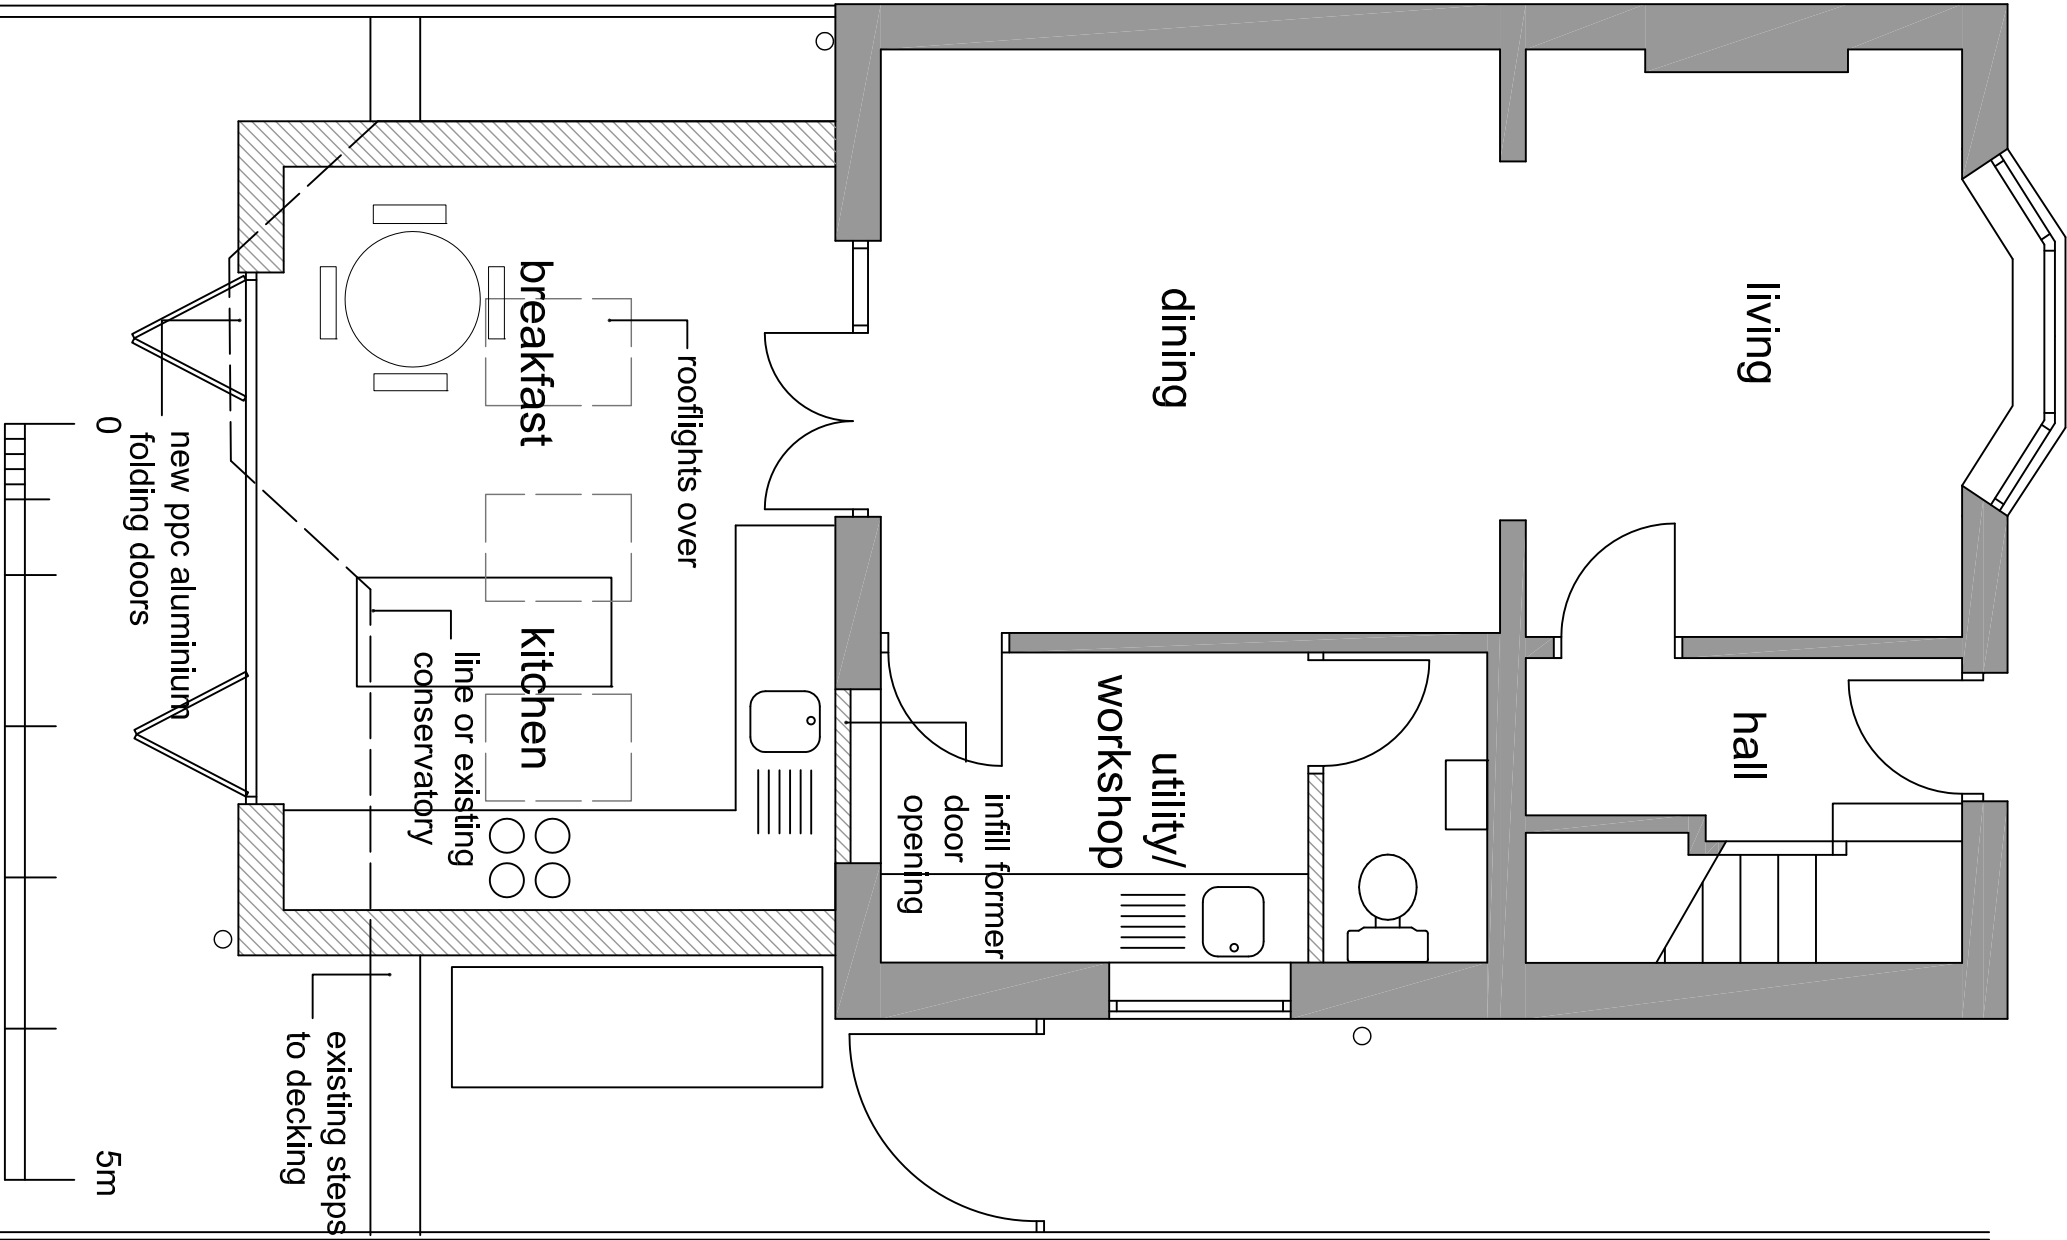


PROPOSED GROUND FLOOR PLAN

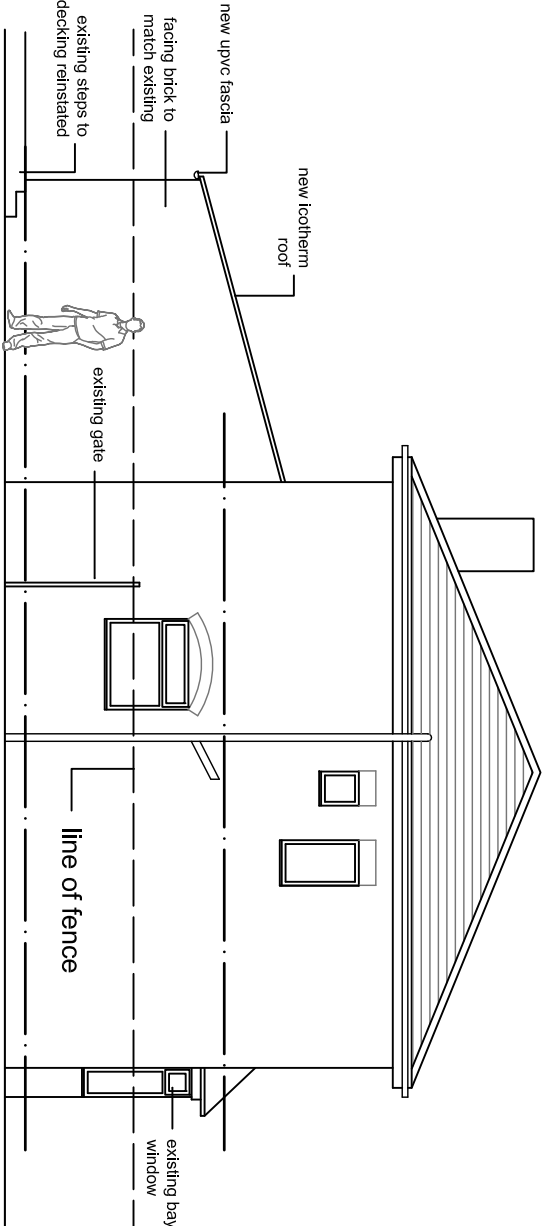

PROPOSED SIDE ELEVATION

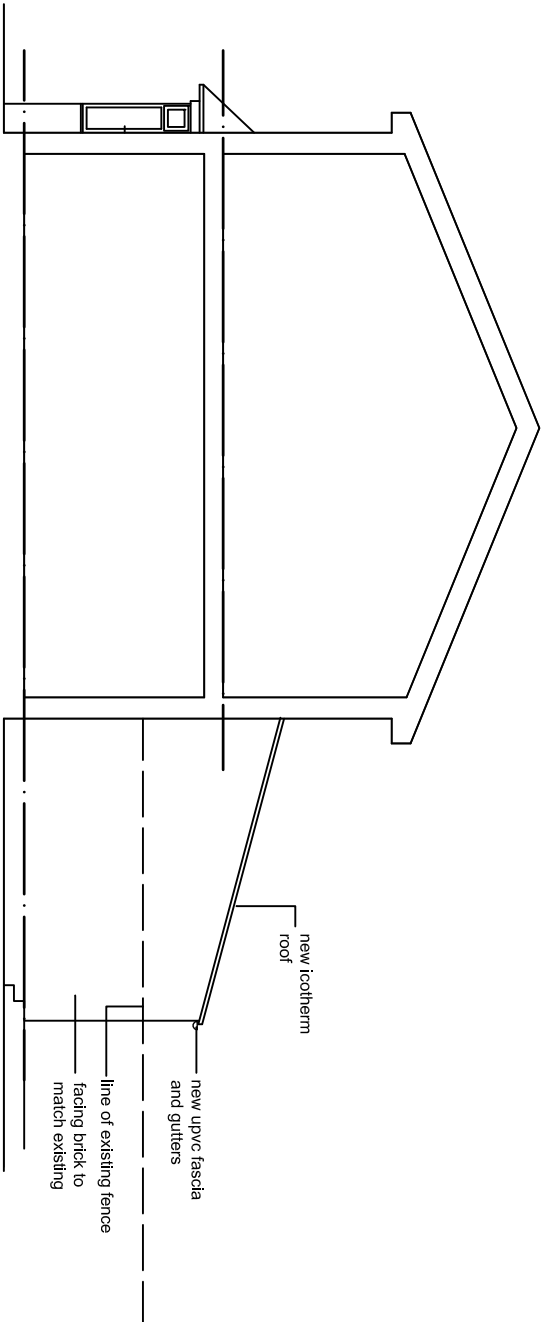

PROPOSED SIDE ELEVATION

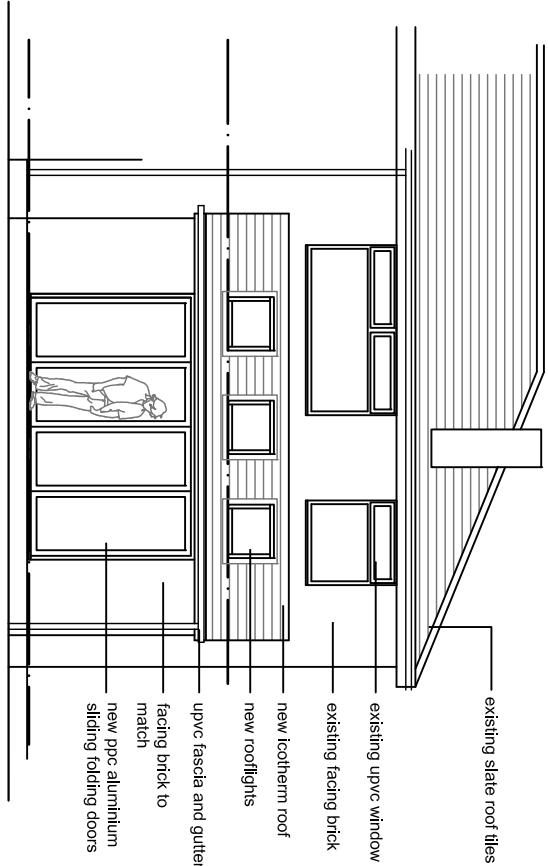

PROPOSED REAR ELEVATION

revisions	
proposed plans and elvations	
8 floyd avenue	
chorlton	
date: april 2022	scale 1:50 & 1:100 @a3
status: preliminary	dwg. d421/C/05
DO NOT SCALE - IF DIMENSIONS ARE NOT GIVEN PLEASE ASK	

architectural designworks limited

designworks

