


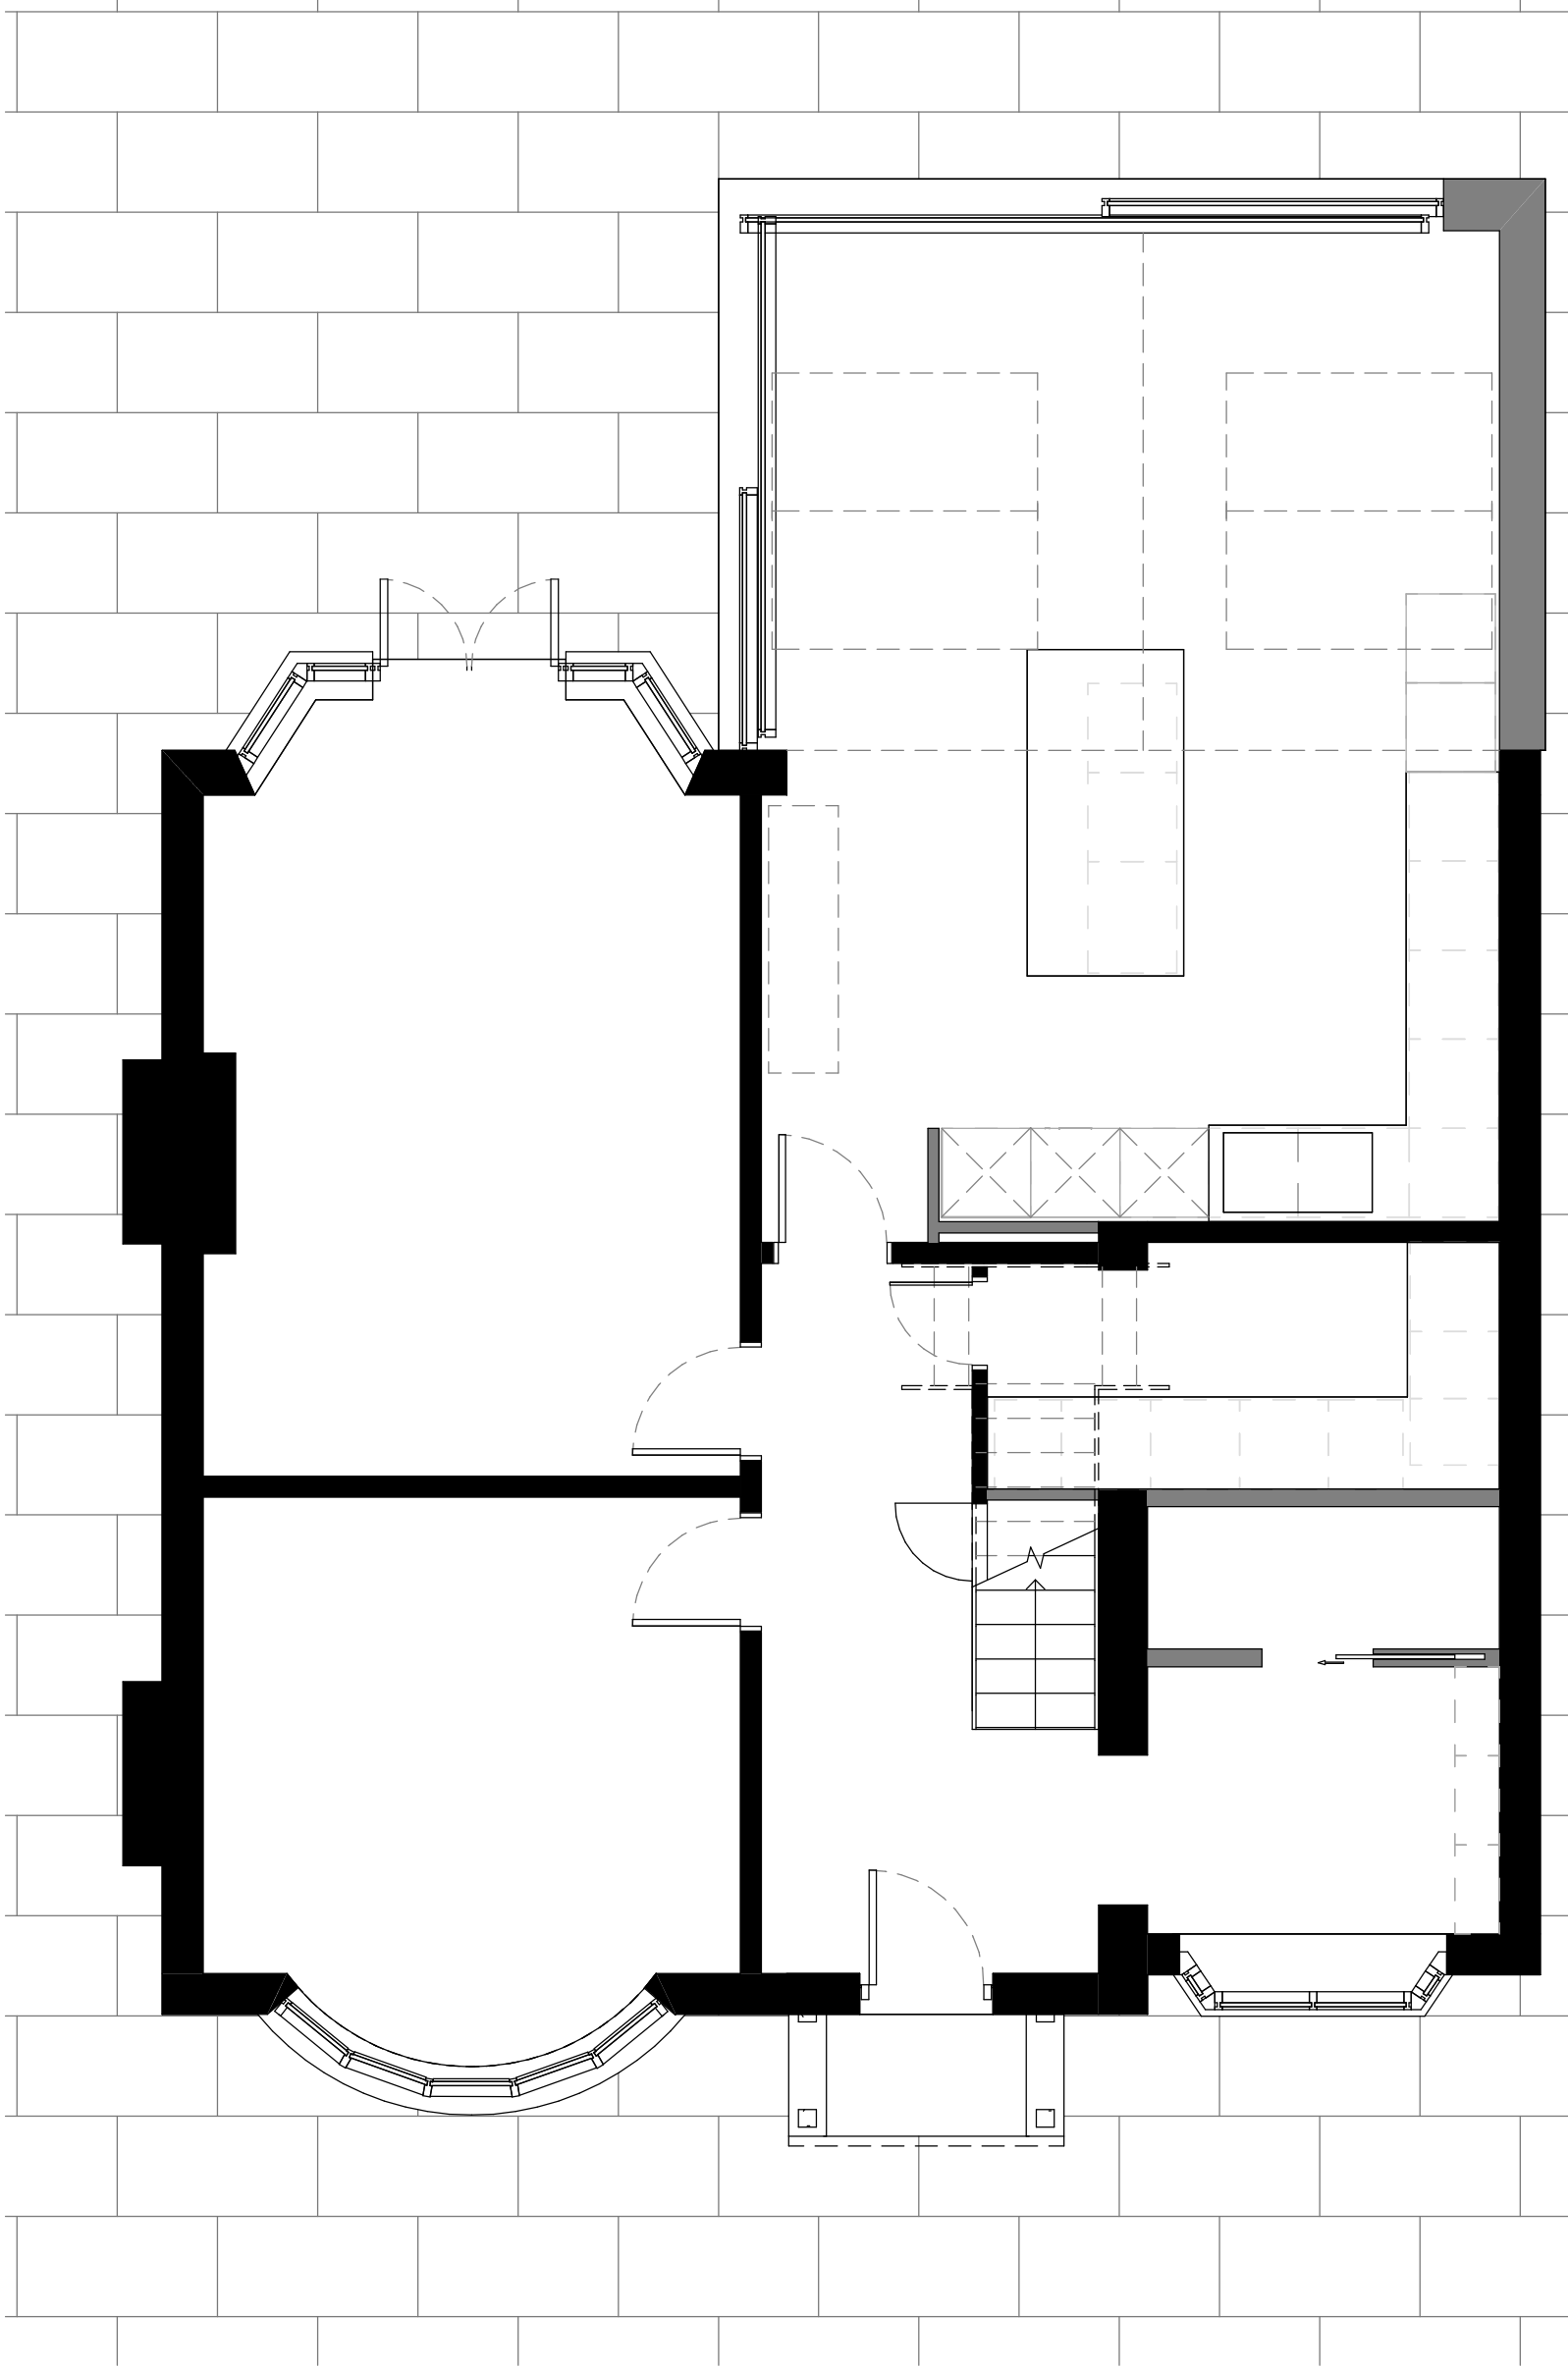
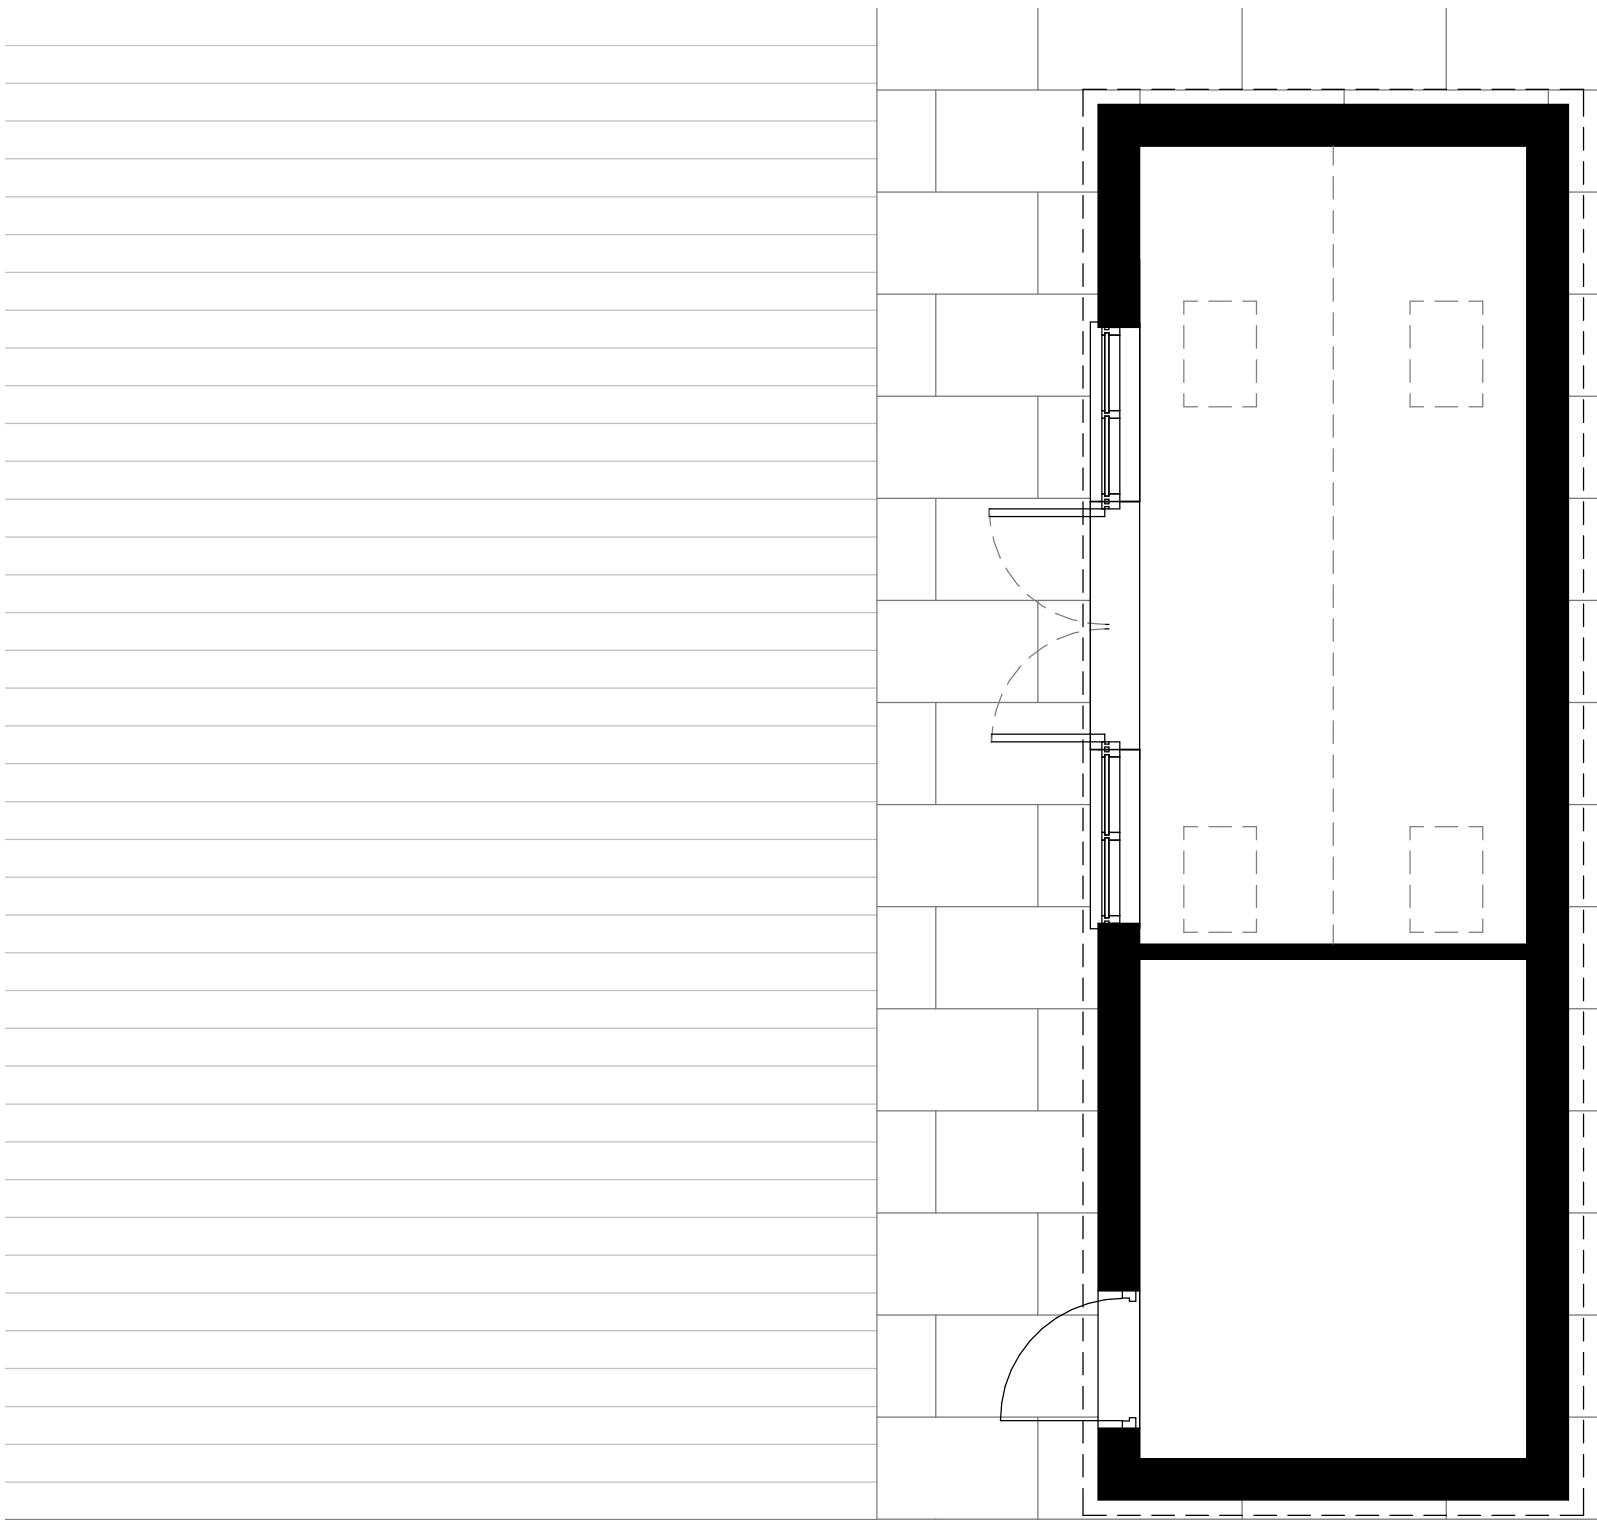


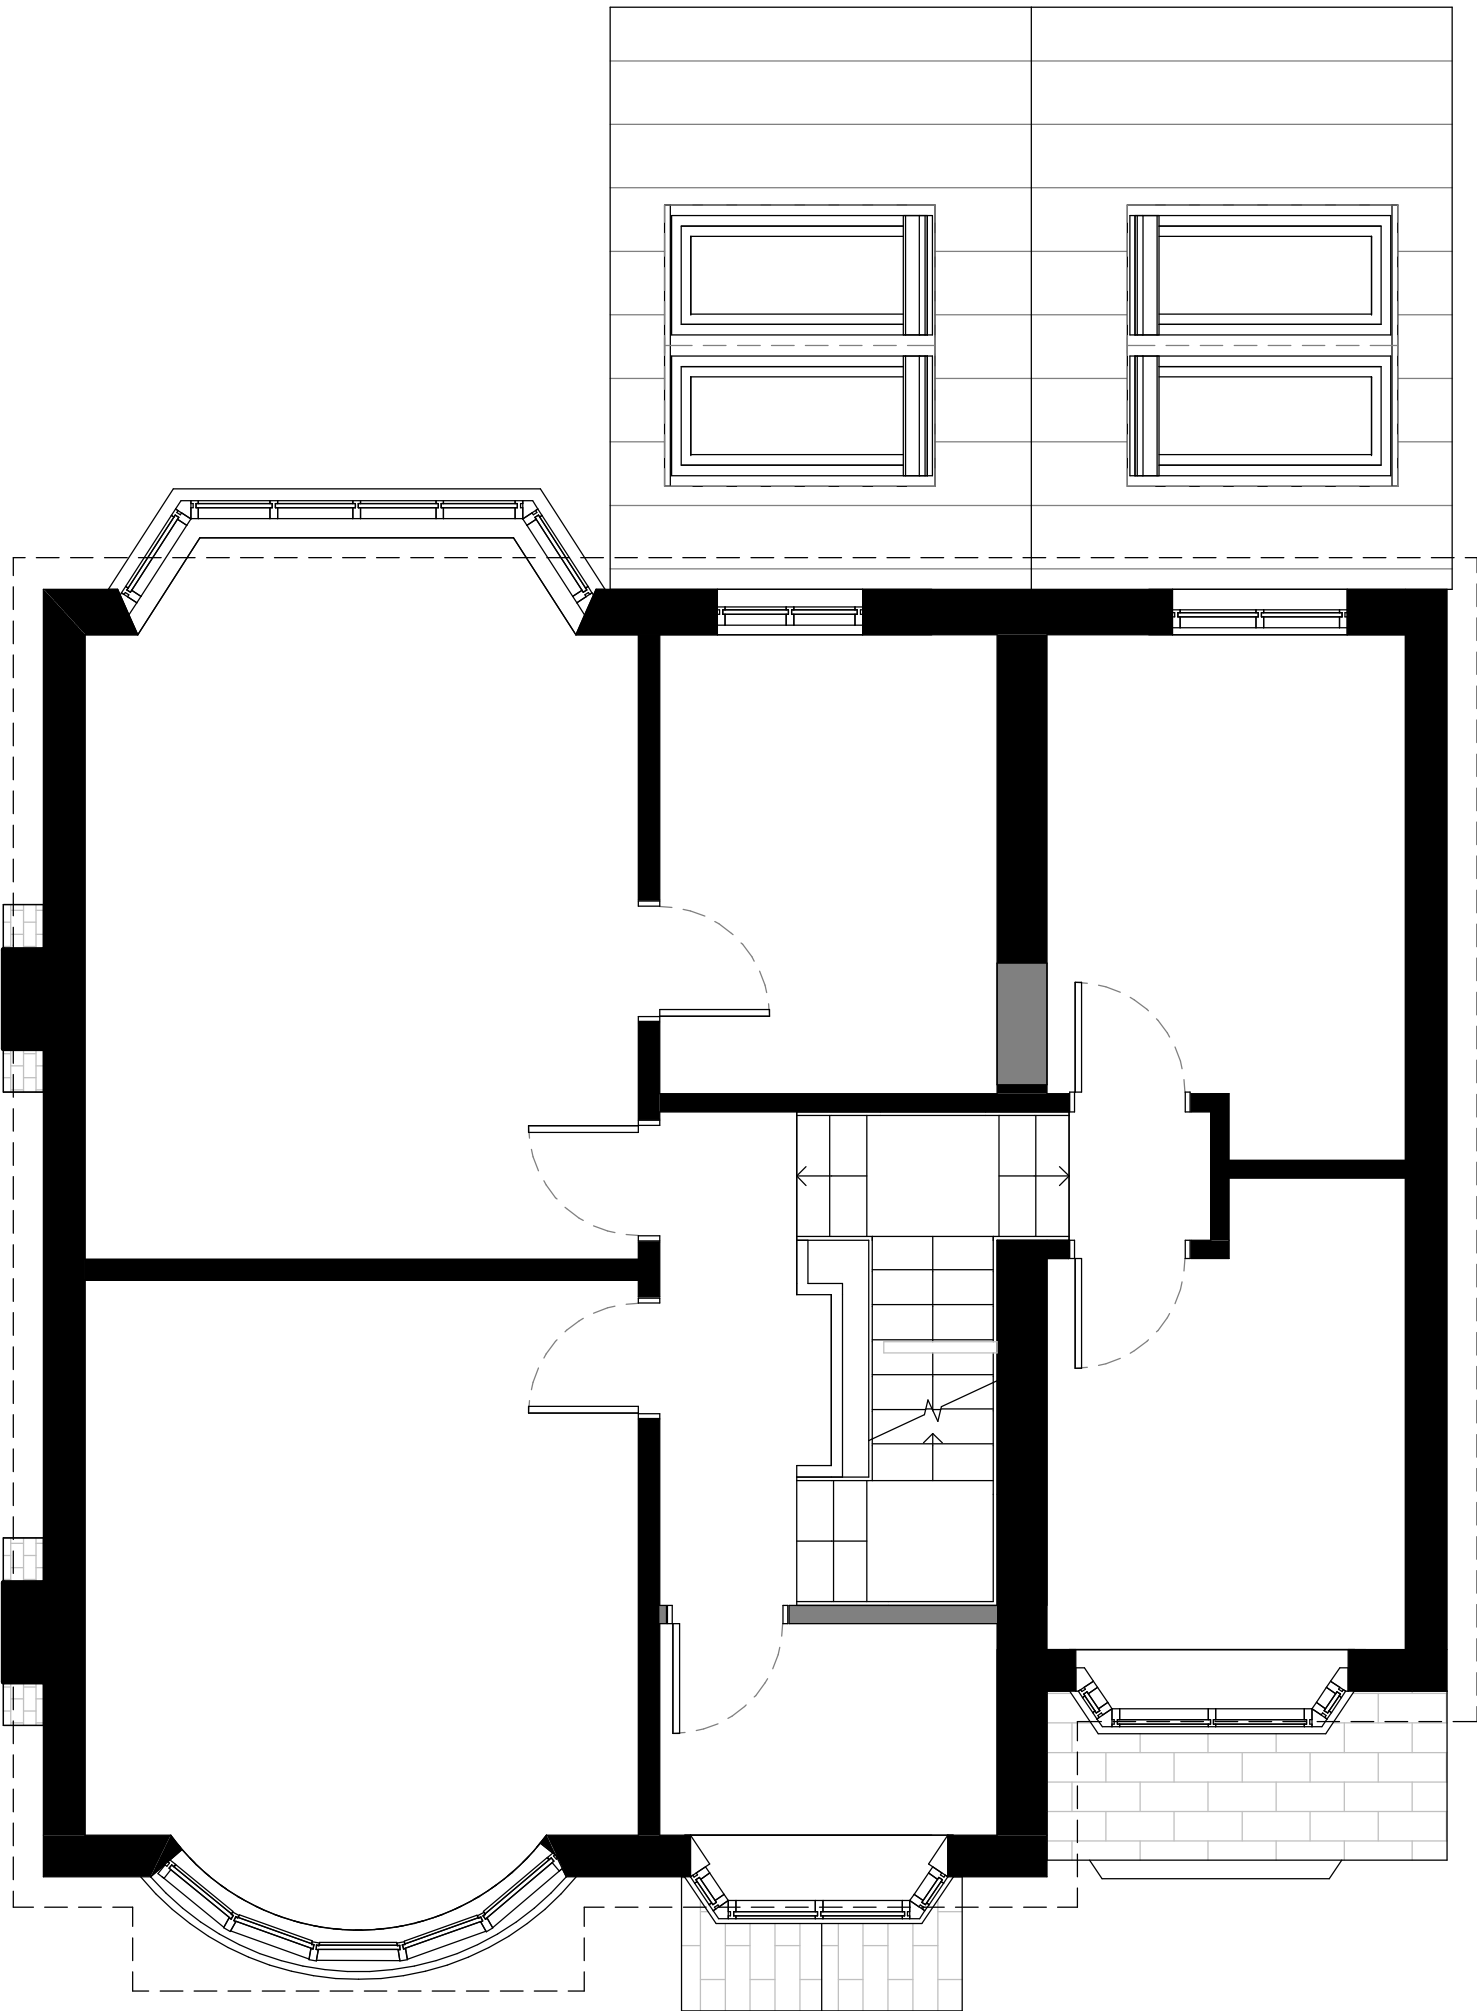



PROPOSED FLOOR PLANS - Ground Floor
1 : 50

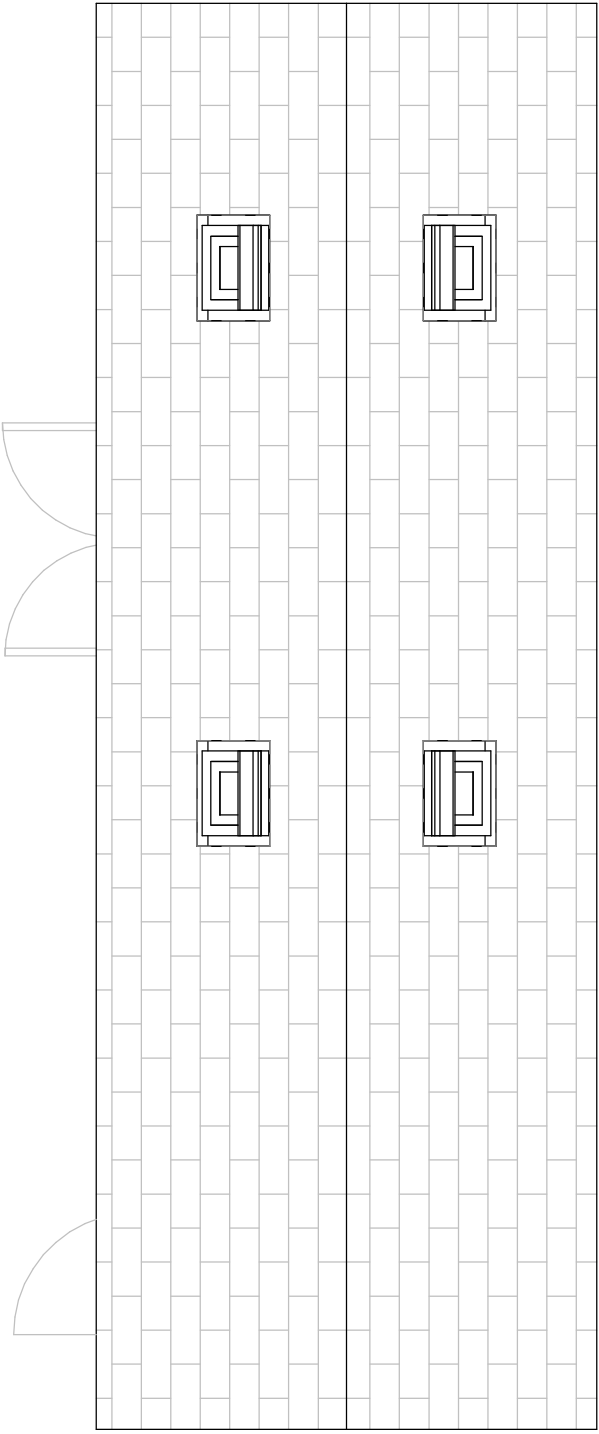

PROPOSED FLOOR PLANS - First Floor
1 : 50

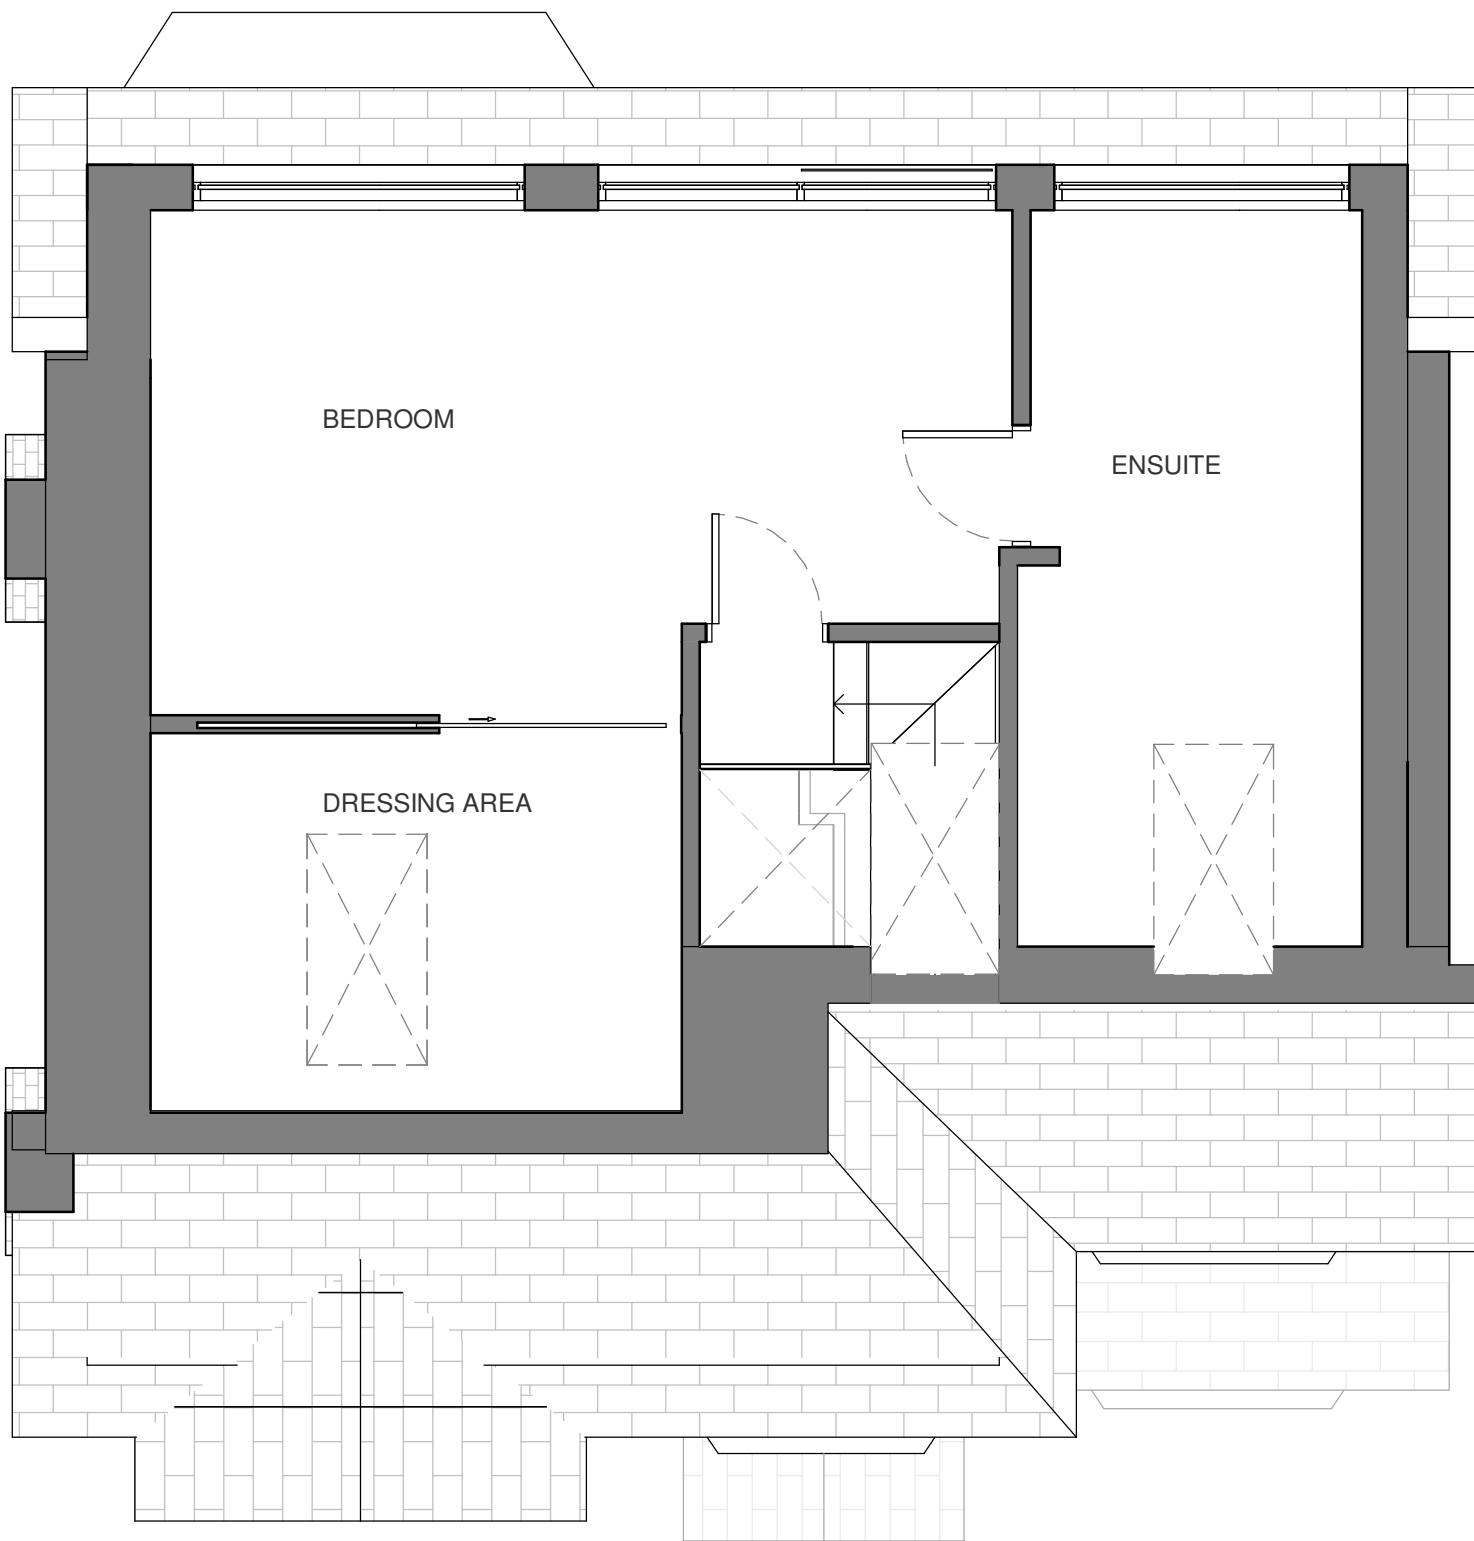



PROPOSED FLOOR PLANS - Attic
1 : 50

  

Location Plan
North Point

The contractor must verify all dimensions on site before commencing any work or fabrication drawings. If this drawing exceeds the quantities taken in any way GTA North are to be informed before the work is initiated. Only figured dimensions are to be taken from this drawing. Do not scale off this drawing. Drawings are based on Ordnance Survey and / or existing record drawings - design and drawing content is subject to detailed Site Survey, Structural Survey, Site Investigations, Planning and Statutory Requirements and Approvals. Authorised reproduction from Ordnance Survey Map with permission of the Controller of Her Majesty's Stationery Office. Crown Copyright reserved. GTA North Limited Copyright. Guy Taylor Associates
Is a trading name of GTA North Limited.

Drawing Notes:

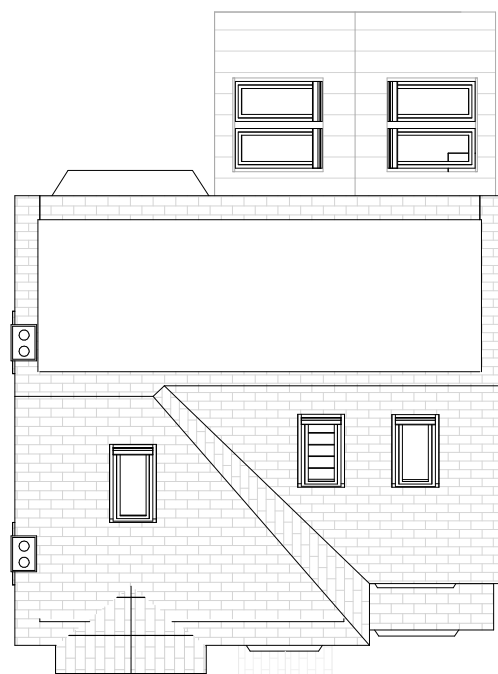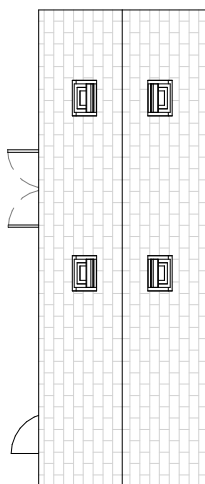

Rev	Description	Revised	Issue
P1	PLANNING ISSUE	CR	07.12.20
P2	PLANNING ISSUE	CR	18.02.21
P3	PLANNING ISSUE	CR	10.03.22

Project
470 PARRS WOOD
ROAD, Manchester,
M20 5QQ

Drawing
PROPOSED FLOOR PLANS

Scale	As indicated@A1	Original Issue
Original Drawn		Original Checked

Drawing	Revision
20-0035-20-002	P3

Reason For
PLANNING

Trafalgar House
5-7 High Lane, Chorlton, Manchester M21 9DJ
T: 0161 826 1042 M: 07914 402 101
manchester@guytaylorassociates.co.uk
www.guytaylorassociates.co.uk

