



External view 1



External view 2



External view 3

0.0m Scale @ 1.50 3m

0.0m Scale @ 1.100 6m

EXTENDED DESIGN LTD
 97 THE FARTHING
 ASTLEY VILLAGE
 CHORLEY
 LANCASHIRE
 PR7 1SH
 TEL 07702 682888 www.extendeddesign.co.uk
 mail@extendeddesign.co.uk


Proposed alterations at 66 Cavendish Road
 West Didsbury M20 1QF

Bethany Alderson


Rev	Description	Date
Existing External views		
Job No	2182	Drawn DP
Dwg No	101	Date Oct 2021
		Scale @ A3



Front Elevation
1 : 100

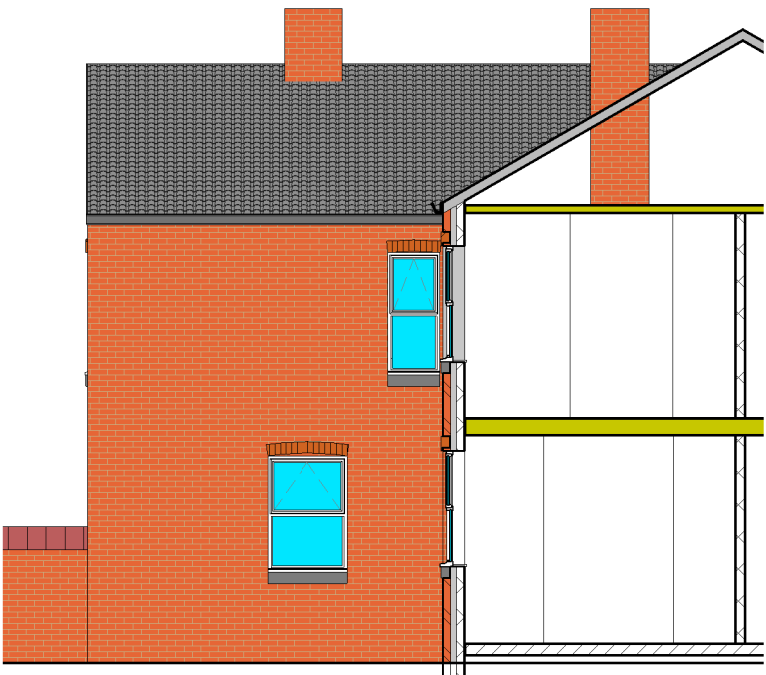

Left Elevation
1 : 100

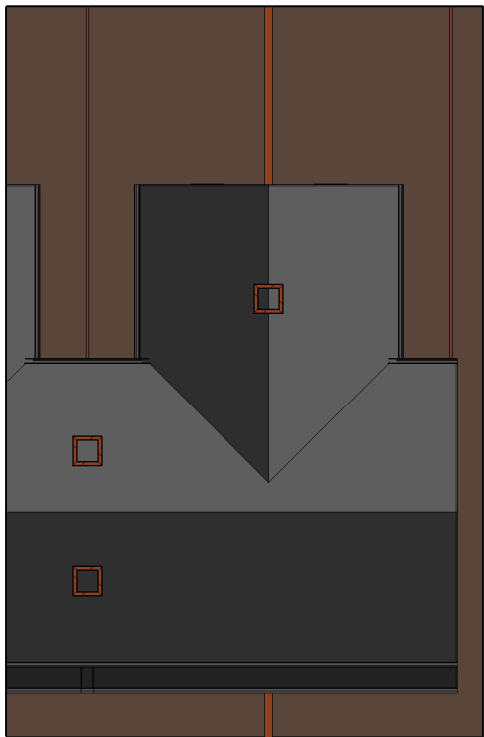


Roof Profile



Rear Elevation
1 : 100



Section 1
1 : 100

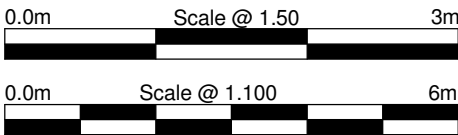




97 THE FARTHING
 ASTLEY VILLAGE
 CHORLEY
 LANCASHIRE
 PR7 1SH
 TEL 07702 682888 www.extendeddesign.co.uk
 mail@extendeddesign.co.uk


Proposed alterations at 66 Cavendish Road
West Didsbury M20 1QF

Bethany Alderson

Rev	Description	Date
Existing Elevations		
Job No	2182	Drawn DP
Dwg No	102	Date Oct 2021
		Scale @ A3 1 : 100

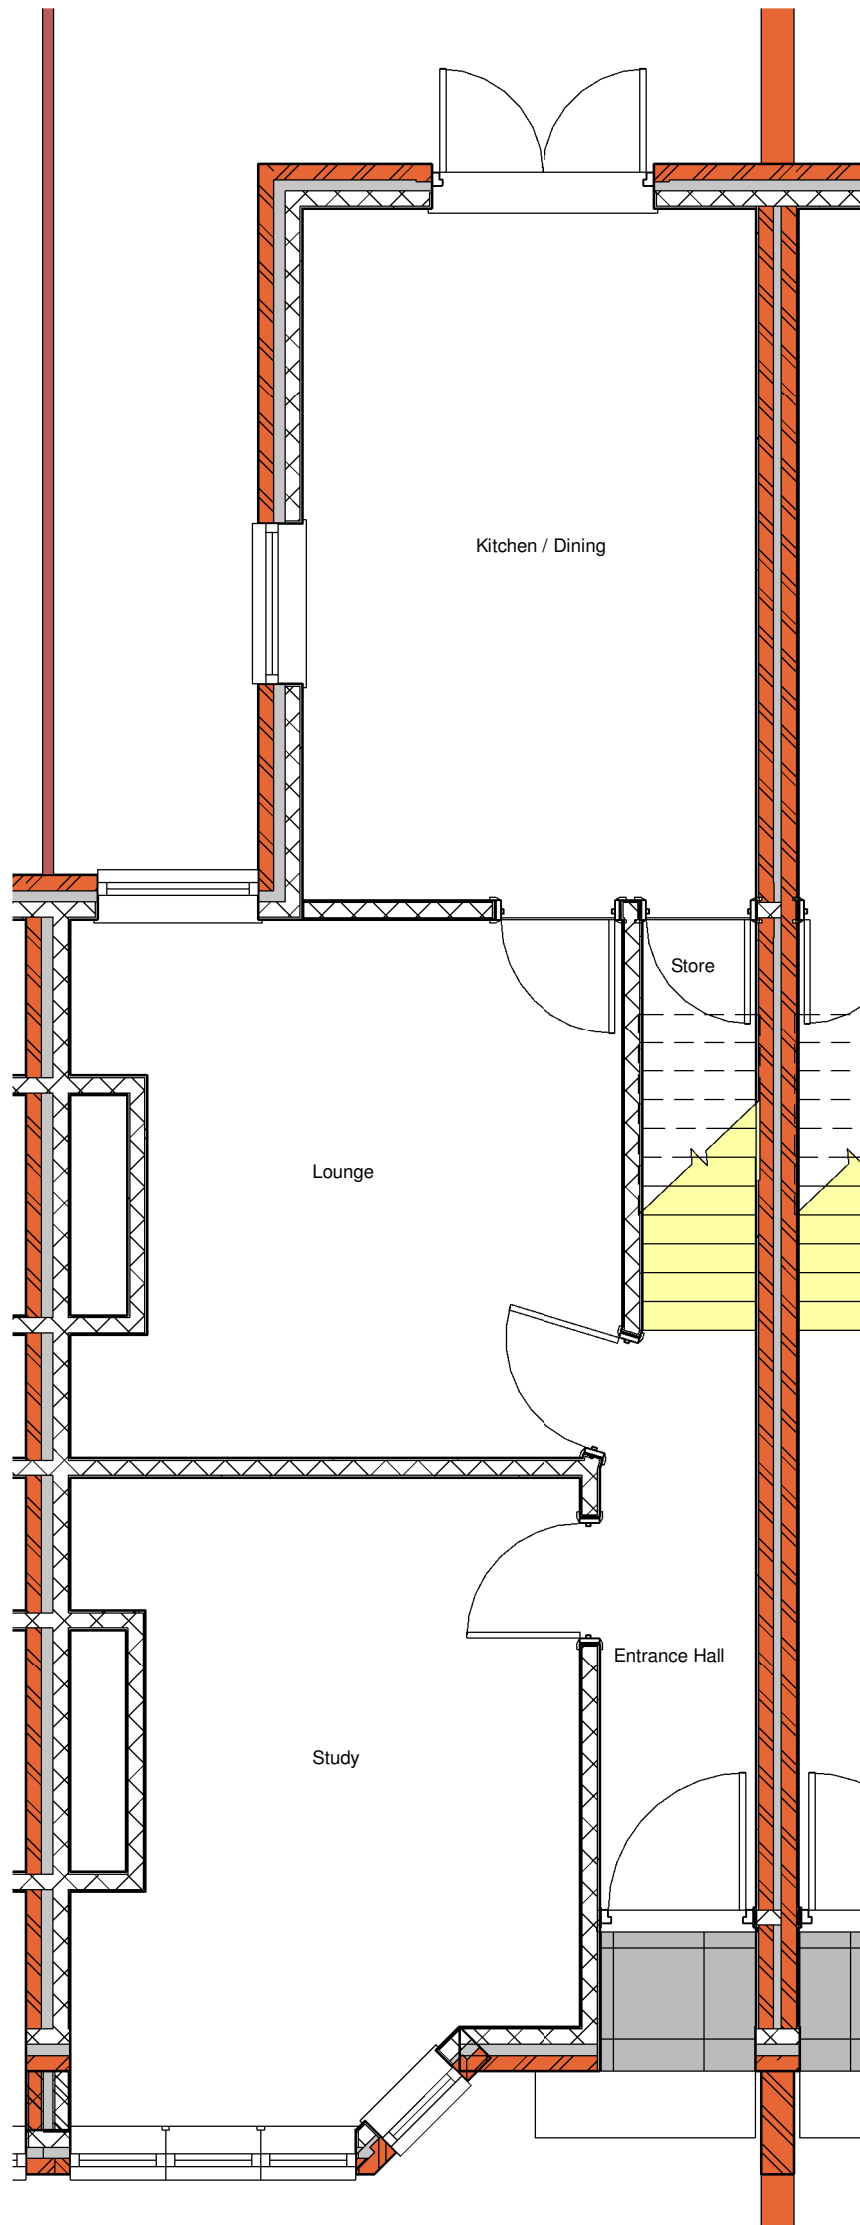

Ground floor plan
1 : 50

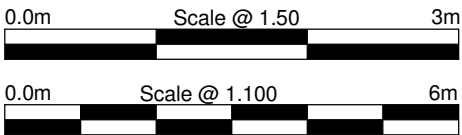




97 THE FARTHINGS
ASTLEY VILLAGE
CHORLEY
LANCASHIRE
PR7 1SH

TEL 07702 682888 www.extendeddesign.co.uk
mail@extendeddesign.co.uk


Proposed alterations at 66 Cavendish Road
West Didsbury M20 1QF

Bethany Alderson

Rev	Description	Date
	Existing Ground Floor Layout	
Job No	2182	Drawn DP
Dwg No	103	Date Oct 2021
		Scale @ A3 1 : 50

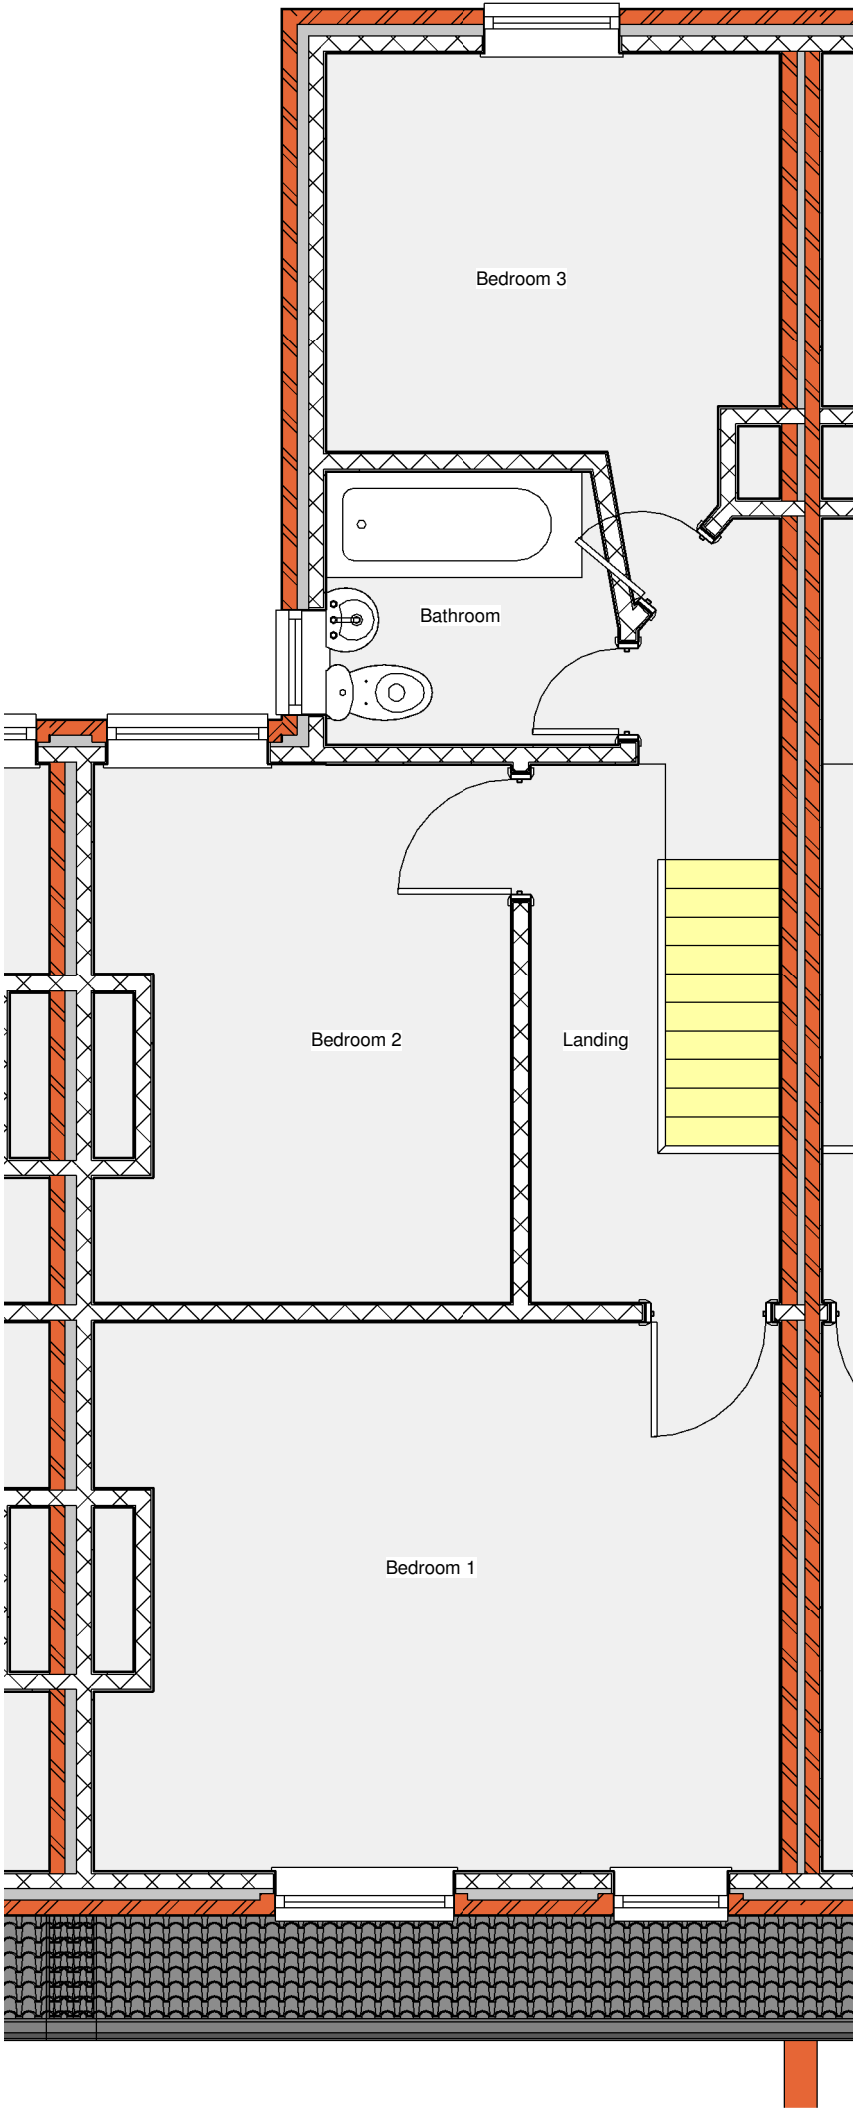

First floor plan
1 : 50

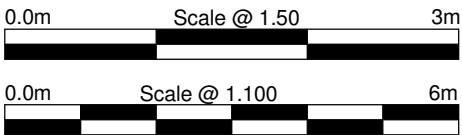




97 THE FARTHINGS
ASTLEY VILLAGE
CHORLEY
LANCASHIRE
PR7 1SH

TEL 07702 682888 www.extendeddesign.co.uk
mail@extendeddesign.co.uk

Proposed alterations at 66 Cavendish Road
West Didsbury M20 1QF

Bethany Alderson

Rev	Description	Date
Existing First Floor Layout		
Job No	2182	Drawn DP
Dwg No	104	Date Oct 2021
	Scale @ A3	1 : 50

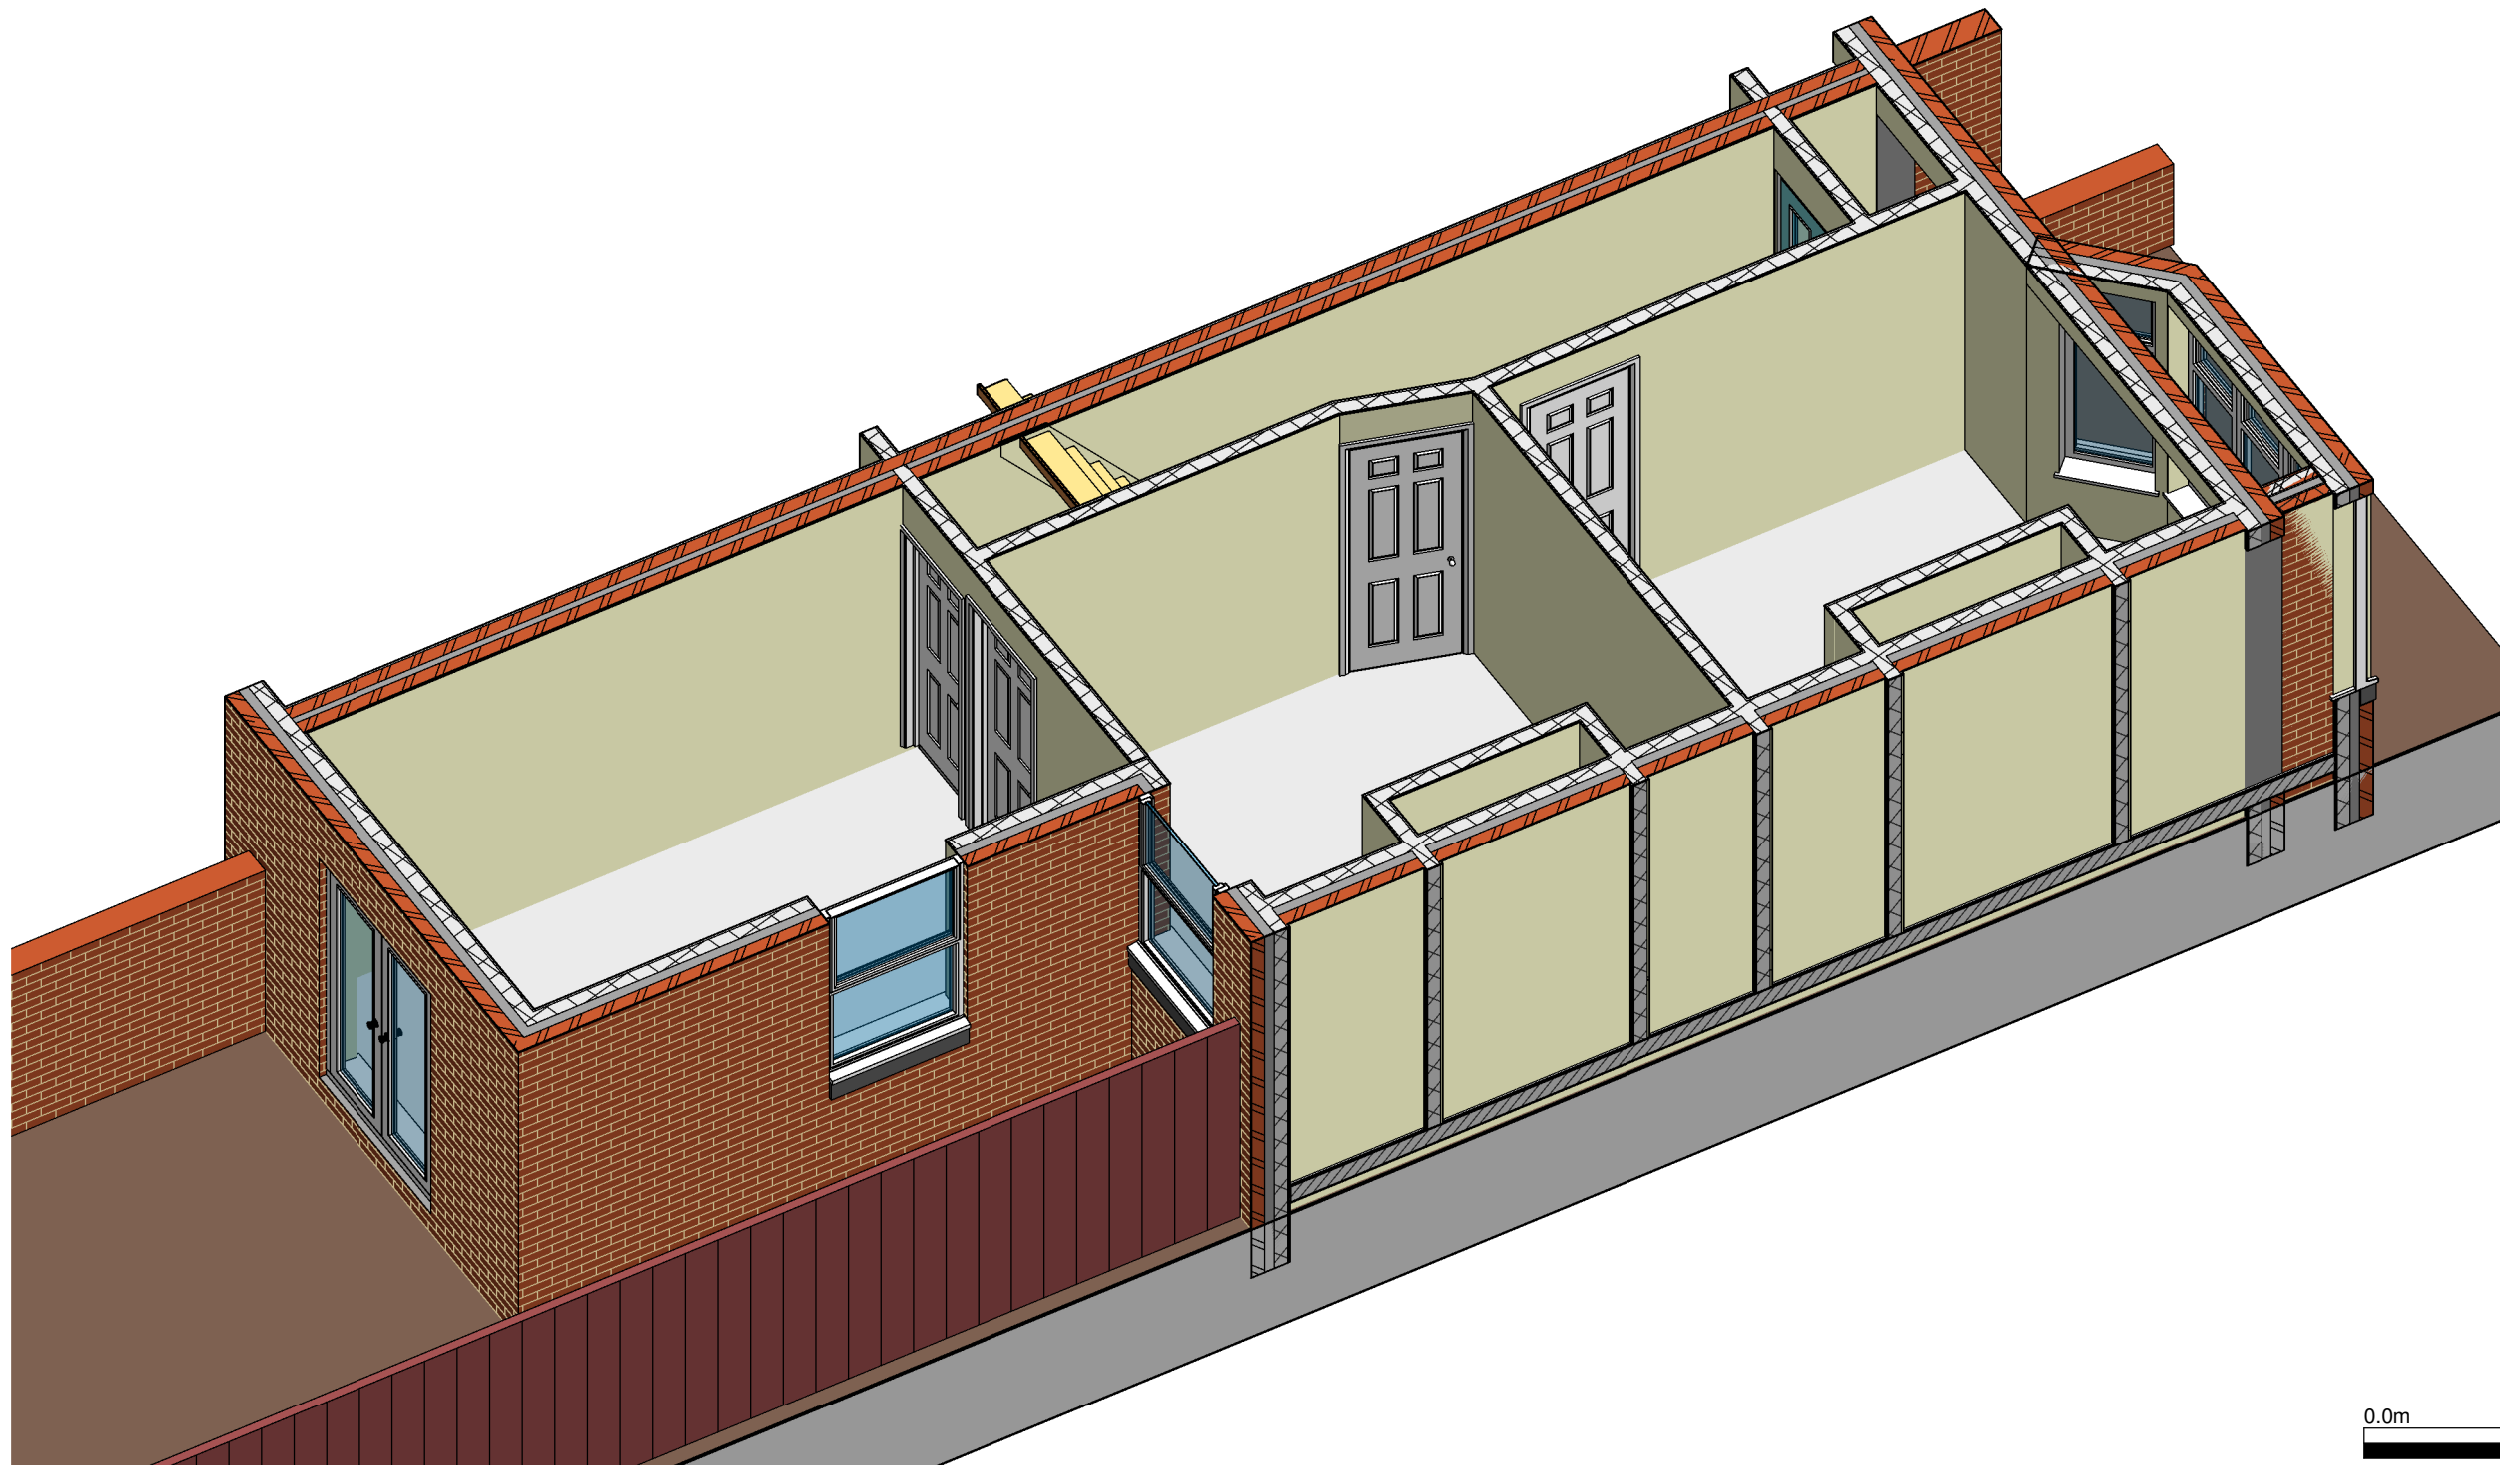

0.0m Scale @ 1.50 3m




0.0m Scale @ 1.100 6m




EXTENDED DESIGN LTD
 97 THE FARTINGS
 ASTLEY VILLAGE
 CHORLEY
 LANCASHIRE
 PR7 1SH
 TEL 07702 682888 www.extendeddesign.co.uk
 mail@extendeddesign.co.uk
 Proposed alterations at 66 Cavendish Road
 West Didsbury M20 1QF
 Bethany Alderson

Rev	Description	Date
Existing Internal Ground Floor View		
Job No	2182	Drawn DP
Dwg No	105	Date Oct 2021
		Scale @ A3

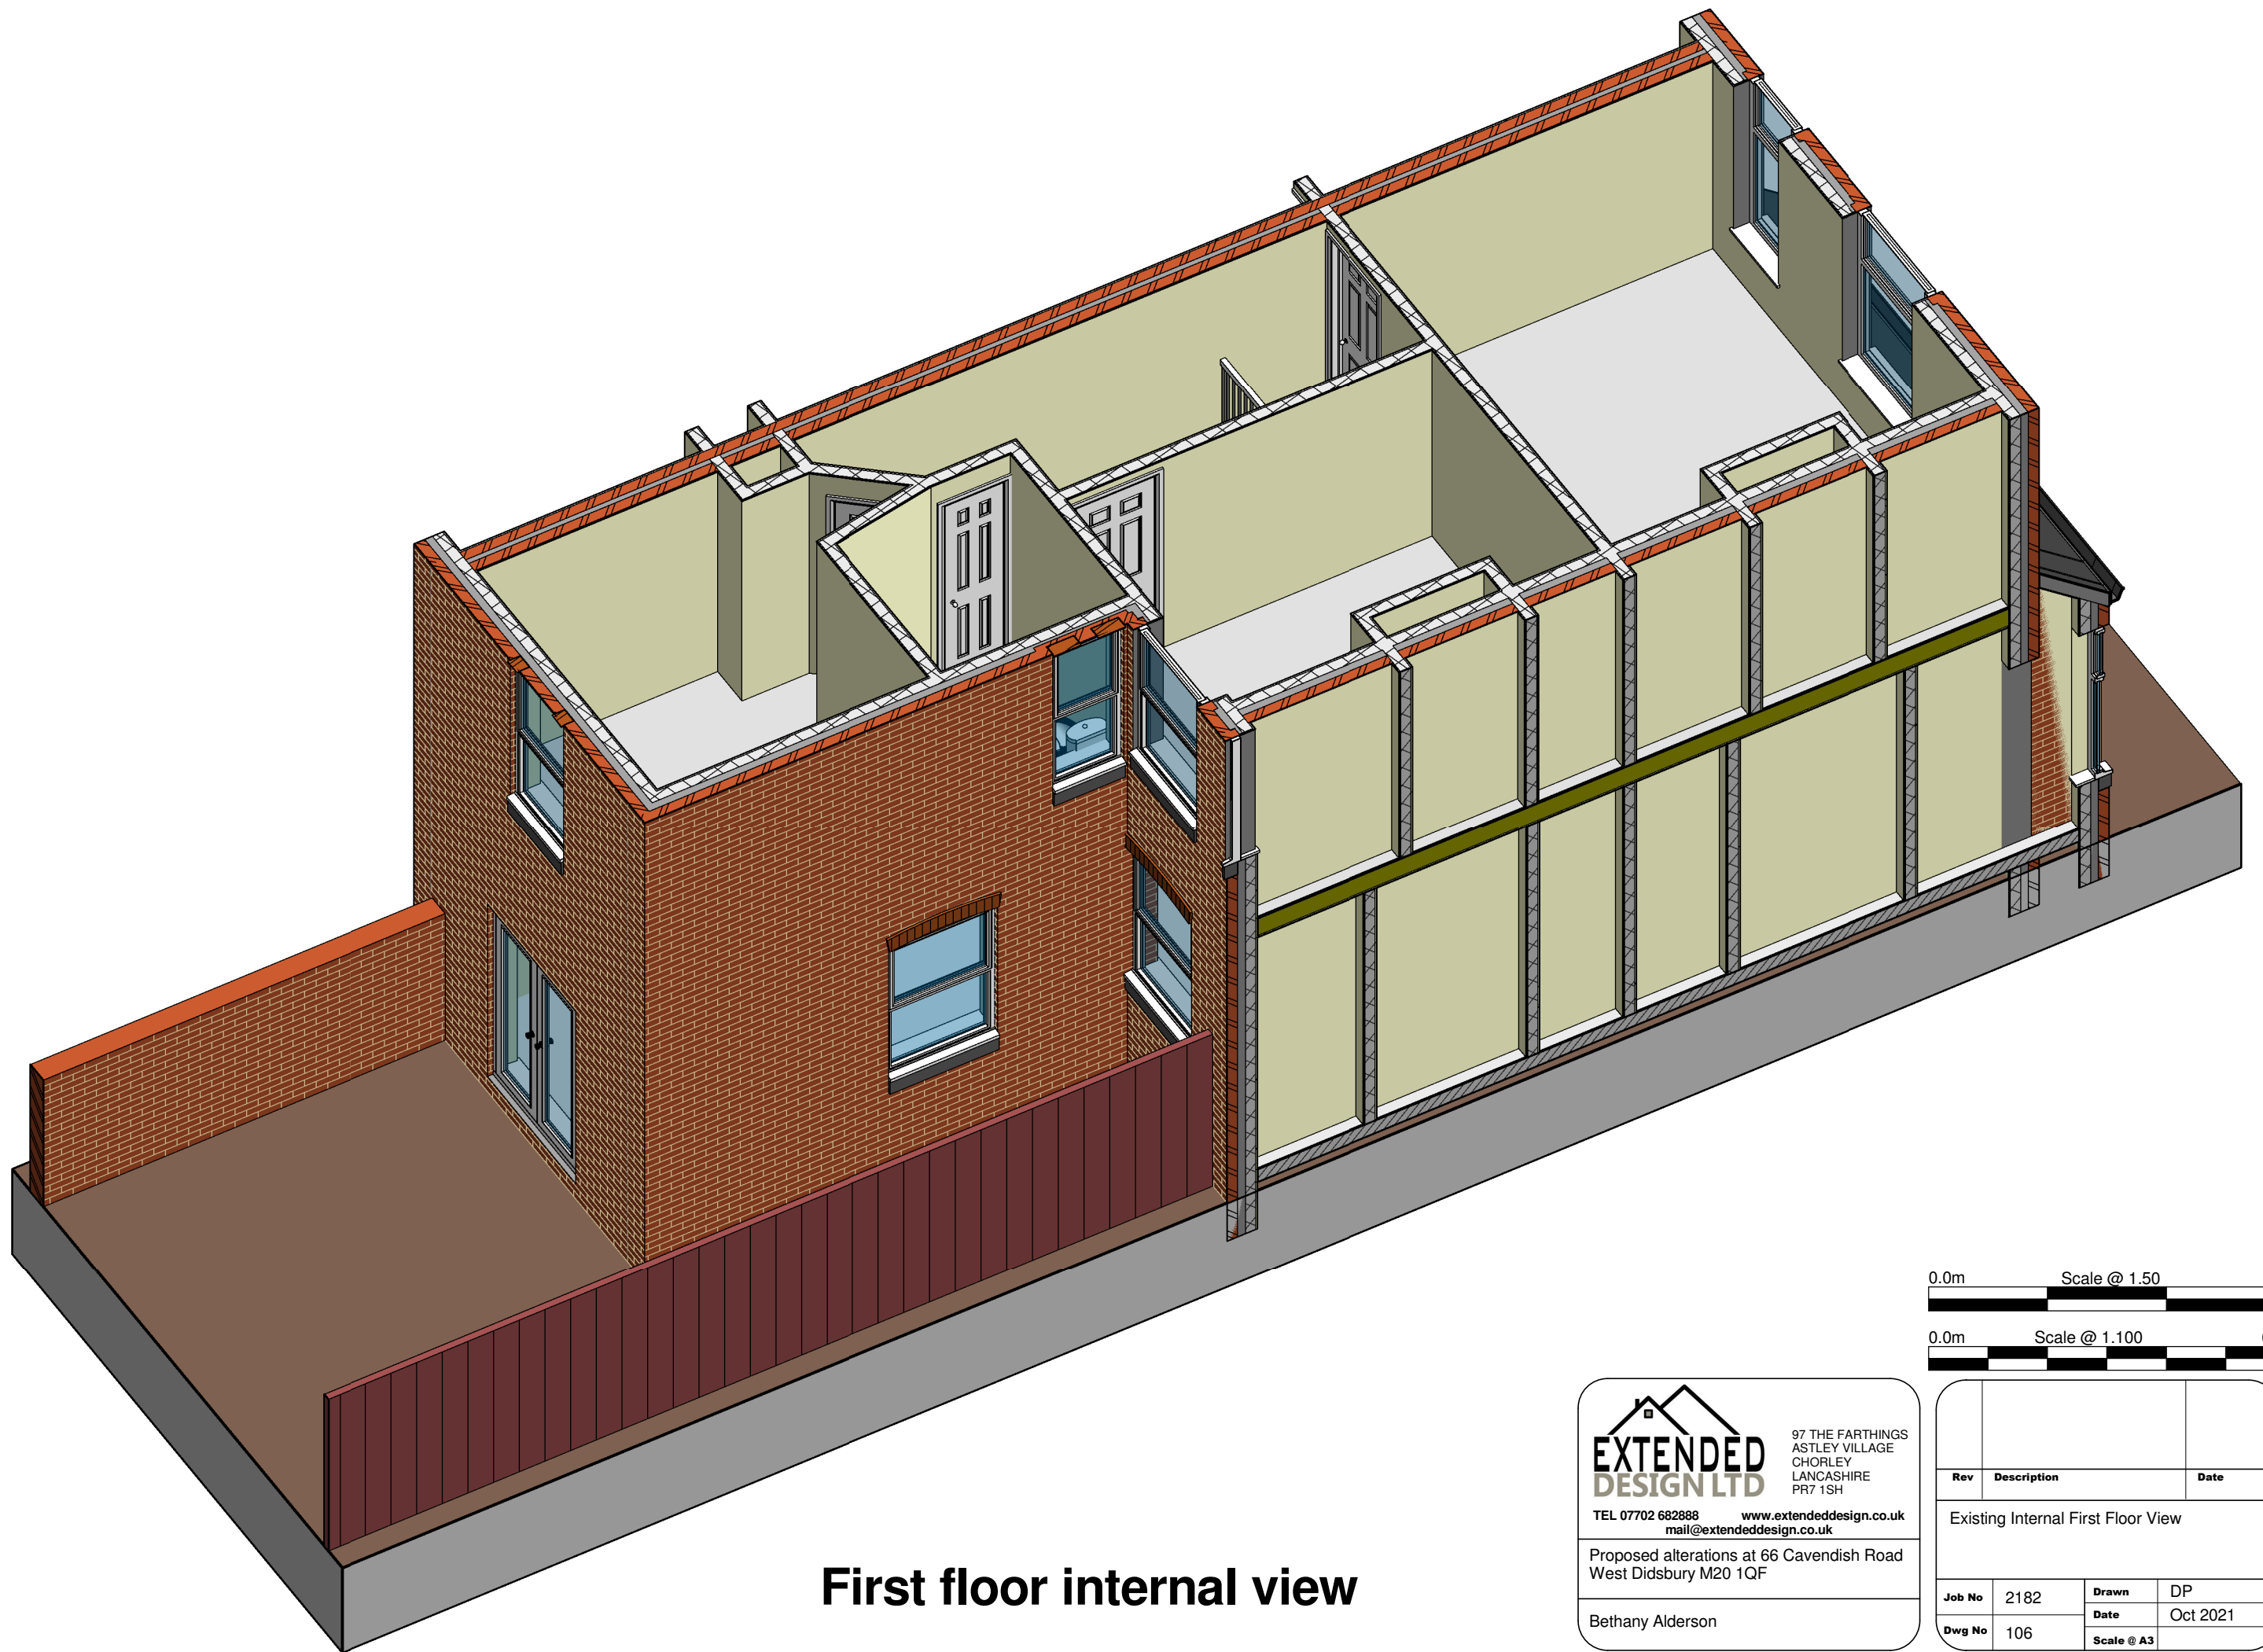

First floor internal view

0.0m Scale @ 1.50 3m

0.0m Scale @ 1.100 6m



97 THE FARTINGS
ASTLEY VILLAGE
CHORLEY
LANCASHIRE
PR7 1SH

TEL 07702 682888 www.extendeddesign.co.uk
mail@extendeddesign.co.uk

Proposed alterations at 66 Cavendish Road
West Didsbury M20 1QF

Bethany Alderson

Rev	Description	Date
Existing Internal First Floor View		
Job No	2182	Drawn DP
Date		Oct 2021
Dwg No	106	Scale @ A3