



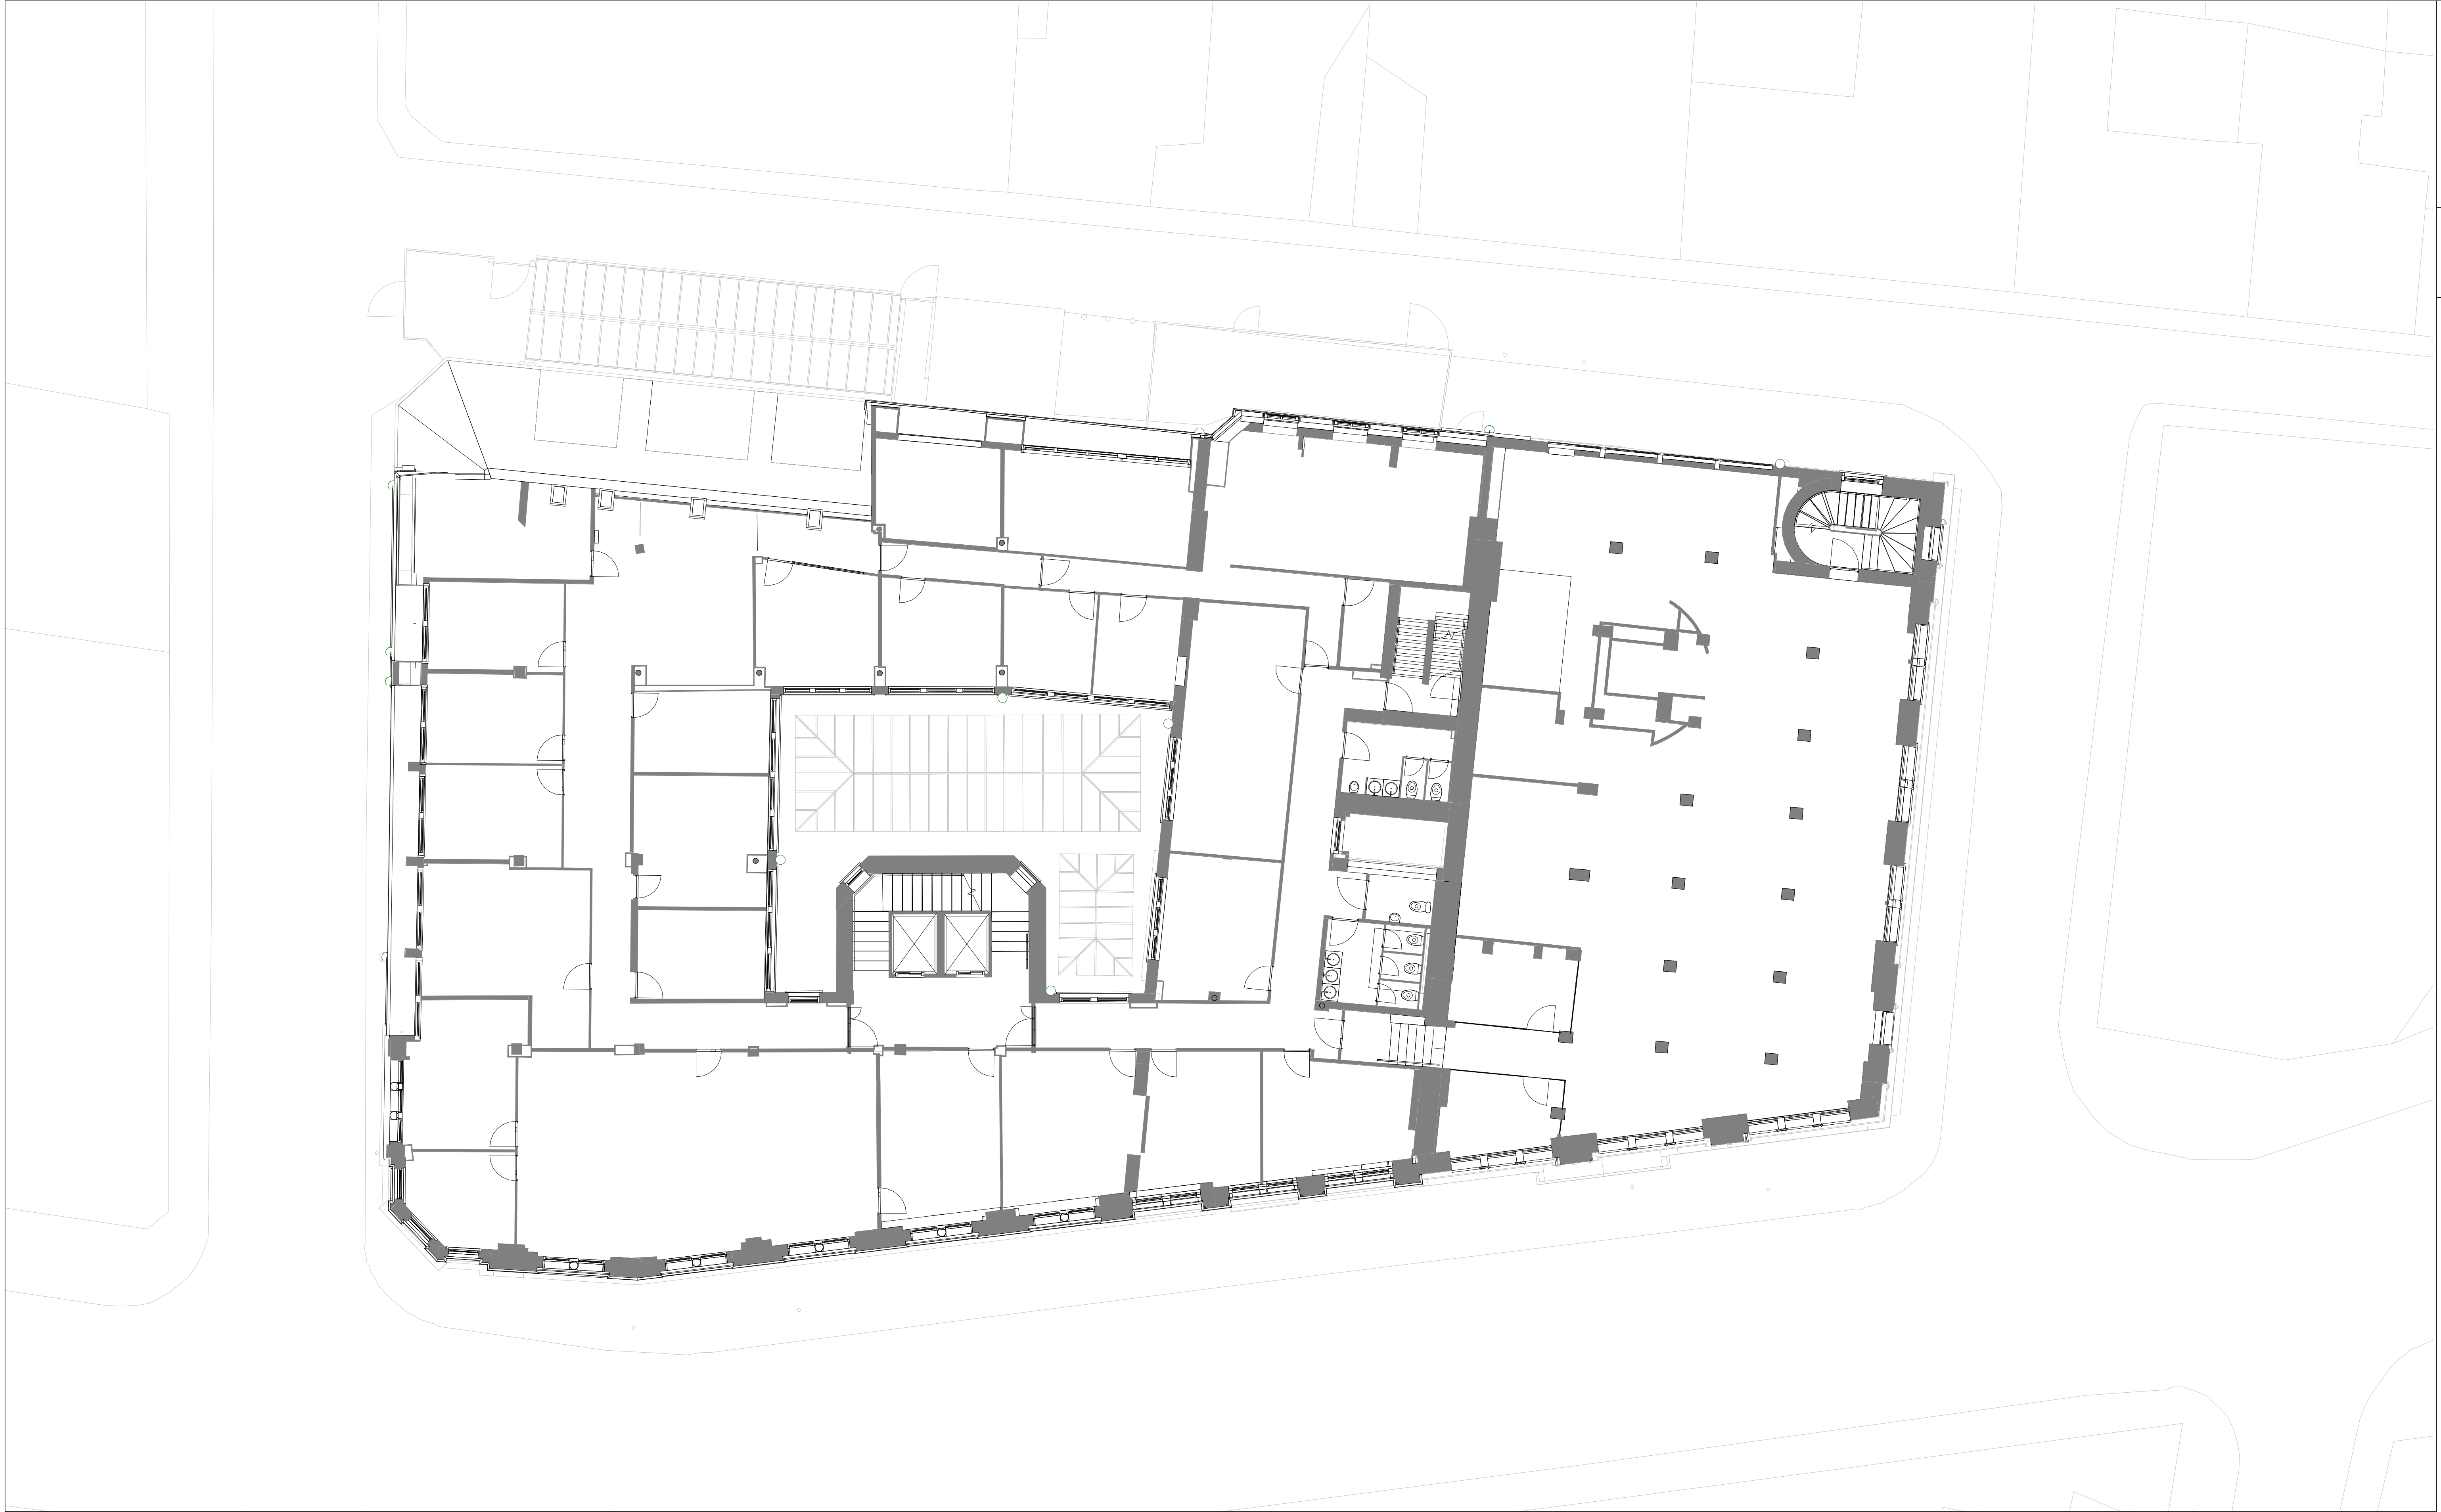

Keyplan

North

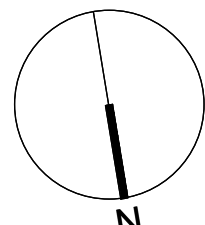

Notes:
Do not scale off this document/drawing/model for any purposes other than those required in connection with the application for planning consent for the project.

This document/drawing/model is prepared for the sole use of EPR Architects' employer and the benefit of the employer's permitted licensees. No liability to any other persons is accepted by EPR Architects.

EPR Architects accepts no liability for any use of this document/drawing/model by parties other than the party for whom it was prepared or for purposes other than those for which it was prepared.

Copyright in the design contained in this document/drawing/model remains vested in EPR Architects.

Full Stage 3 submission pending building strip out and coordination - refer to schedule of outstanding Stage 03 items within the stage 3 report.

1 0 1 2 3 4 5
SCALE 1:100 m

P02	Issued for Planning	18.03.2022	CH	JAJ
P01	Issued for Pre-App	07.01.2022	CH	JAJ
No.	Revision	Date	Initial	Chk'd

EPR Architects 30 Millbank, London SW1P 4DU +44(0)20 75327600 www.epr.co.uk	
Kings House 40-42 King St West, Manchester M3 2WY	
Existing Third Floor Plan	
Scale @A1 1 : 100	Status Planning
Project Code 11176 - EPR - 00 - XX - TP - A - 02-2103	Suitability Revision S2 - P02