




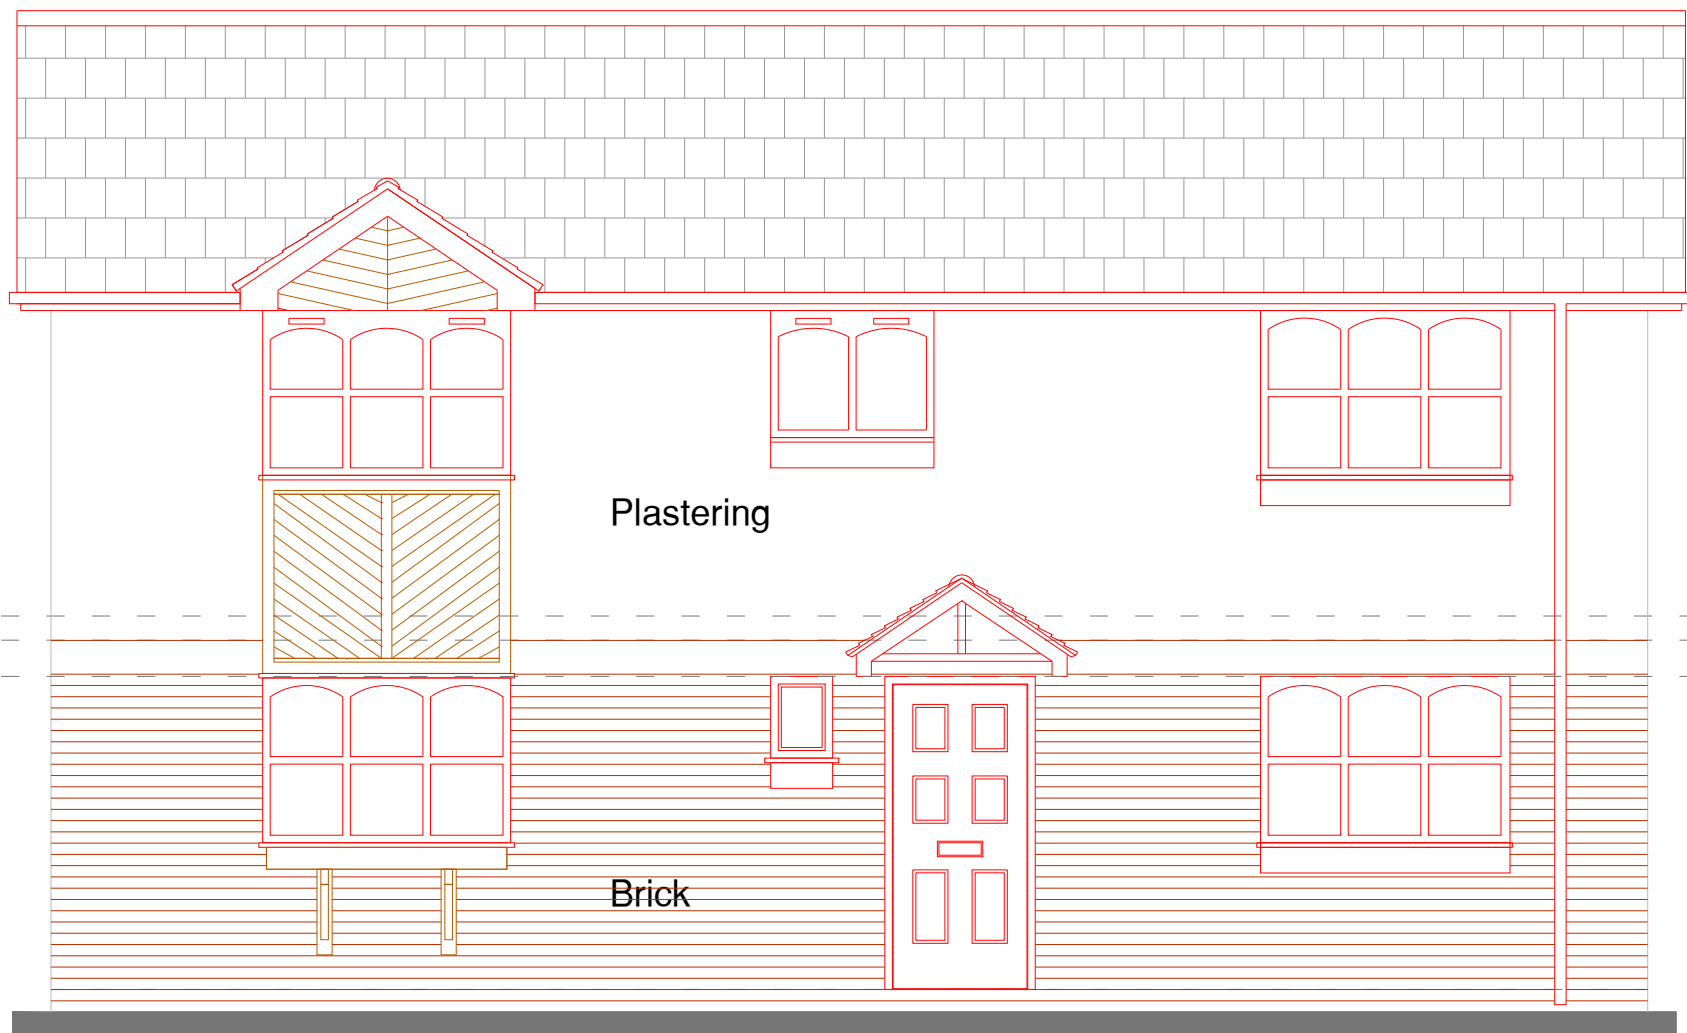


EXISTING FRONT ELEVATION

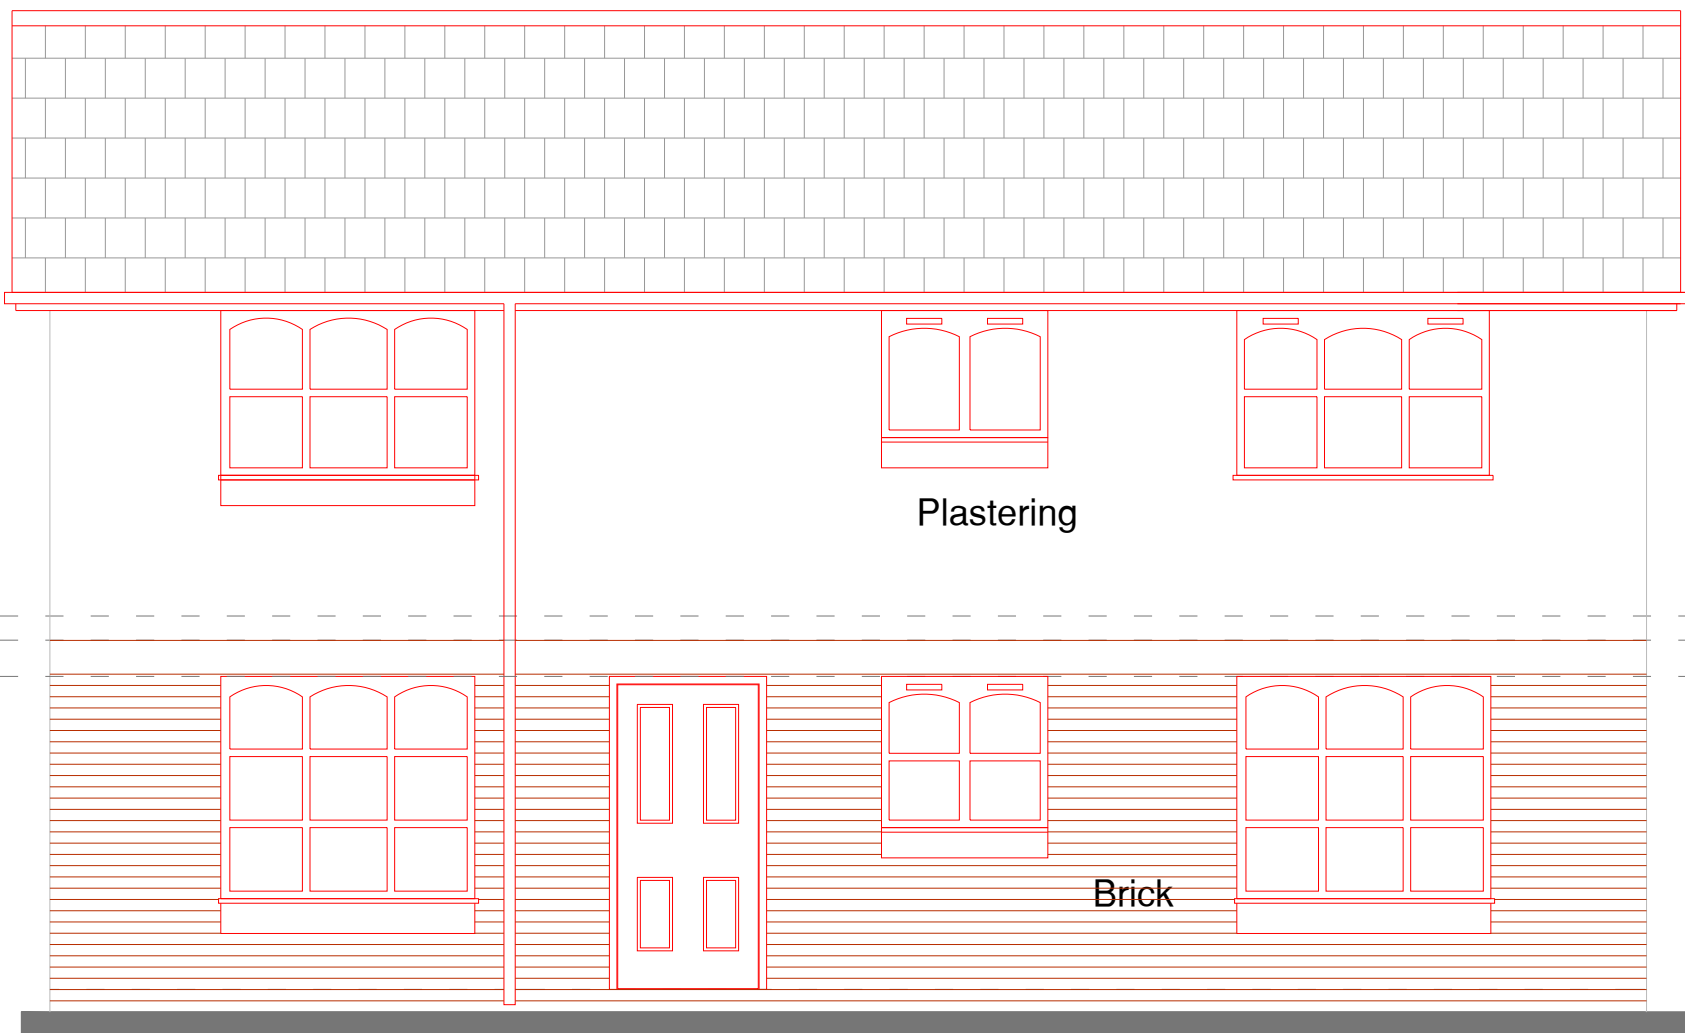


EXISTING REAR ELEVATION

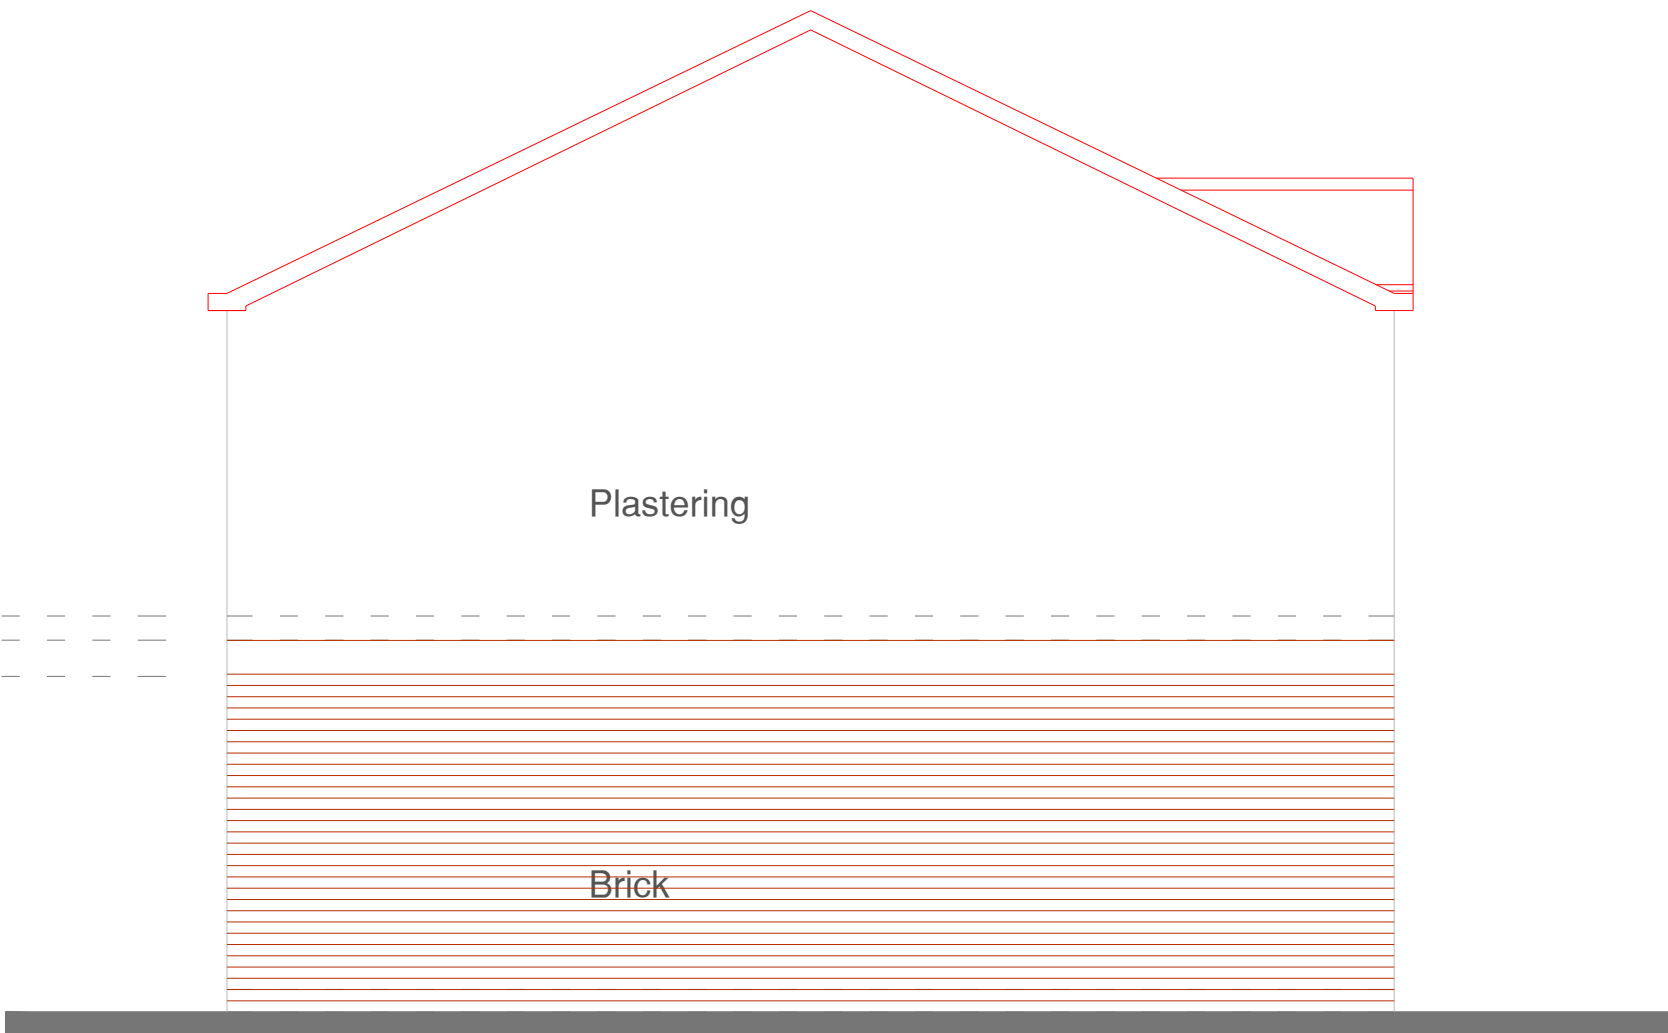


EXISTING SIDE ELEVATION

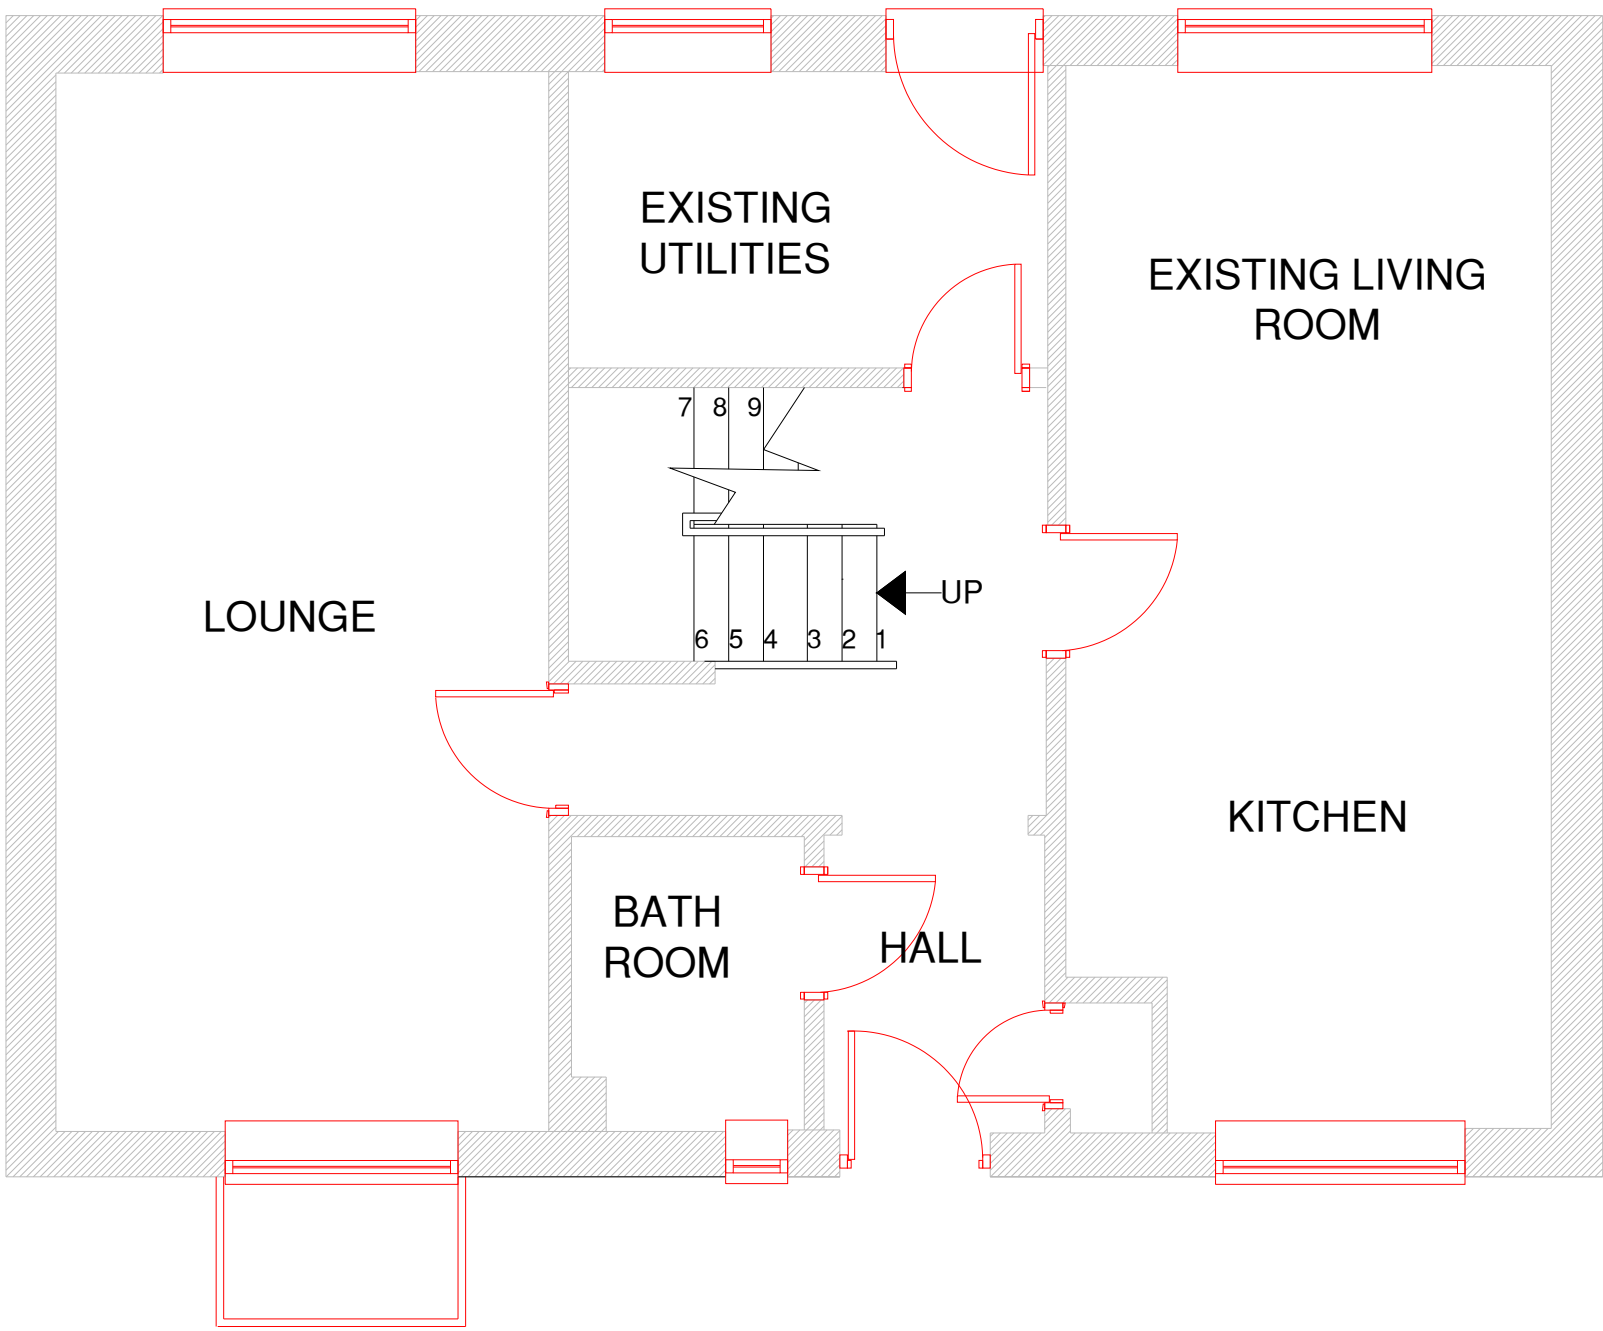

EXISTING GROUND FLOOR PLAN

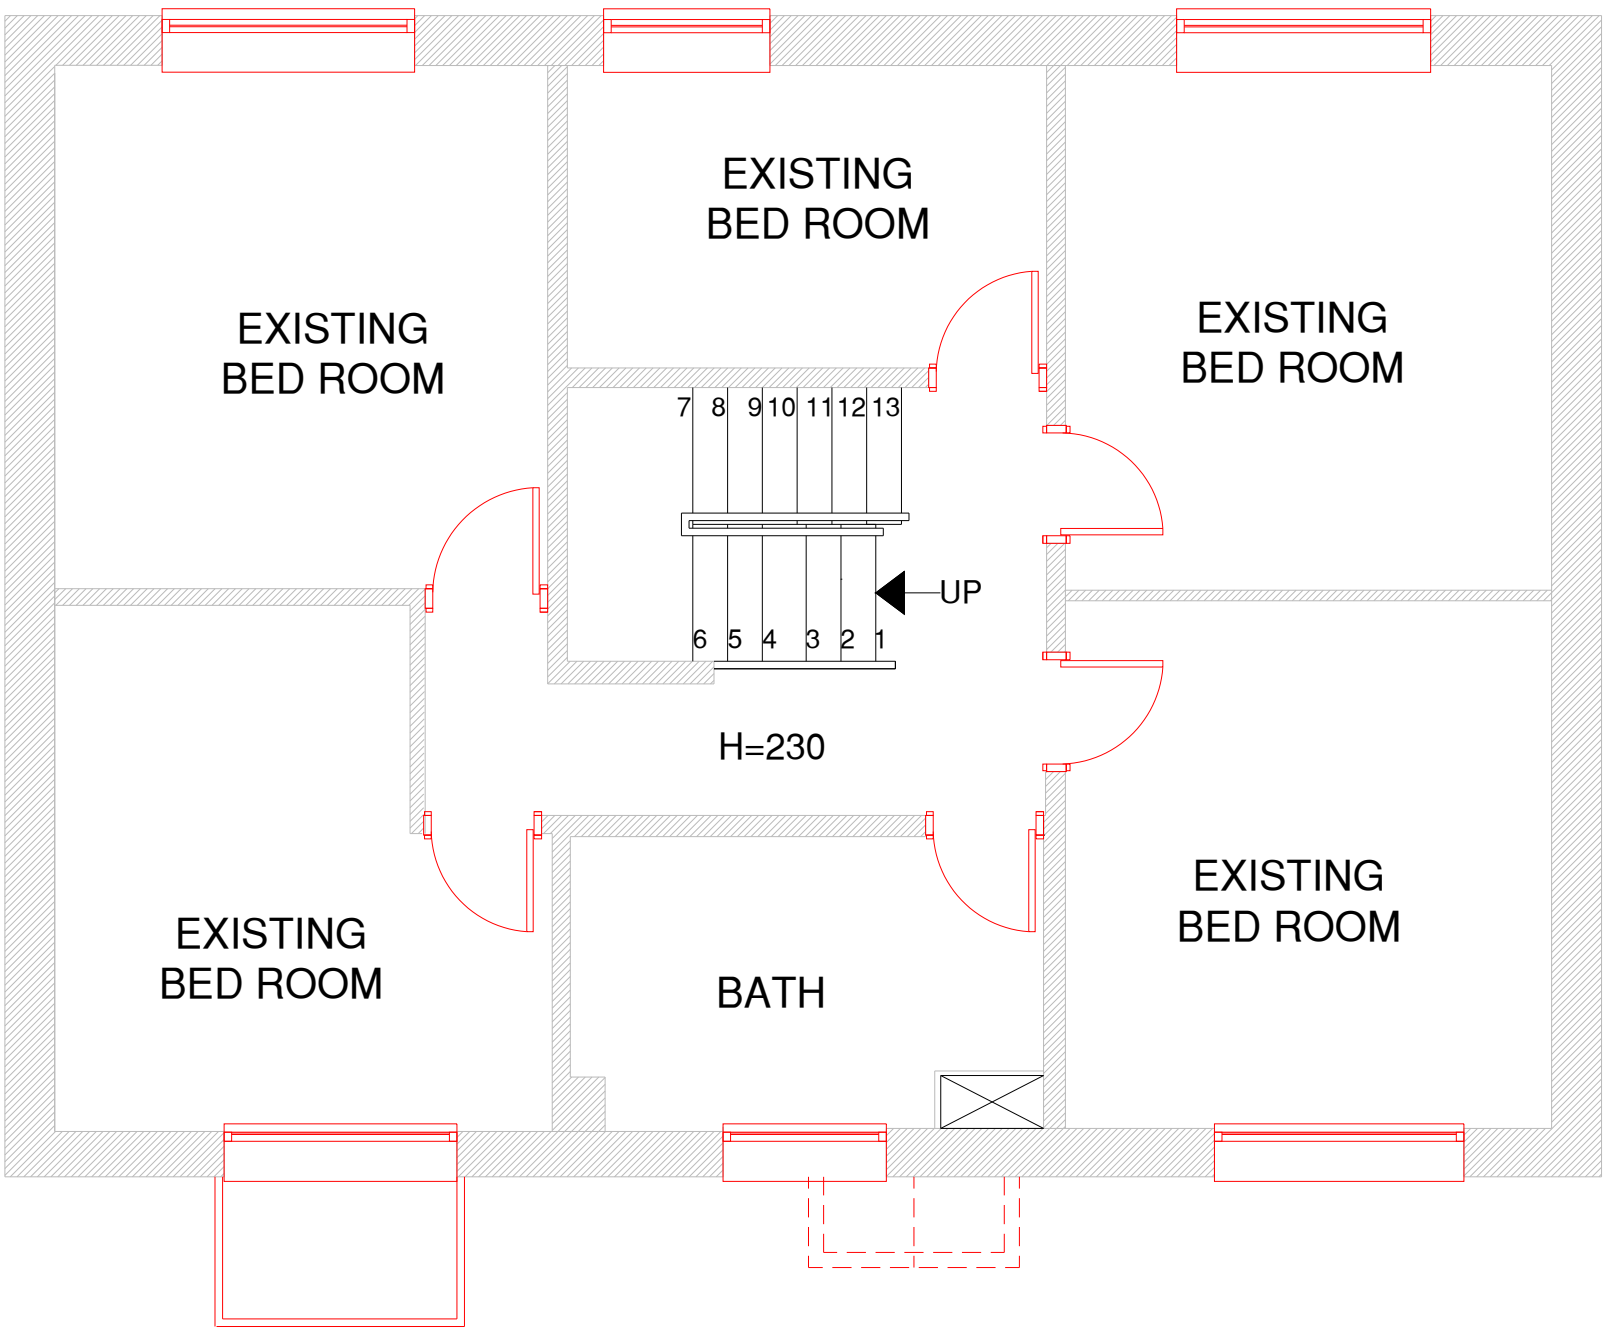

EXISTING FIRST FLOOR PLAN

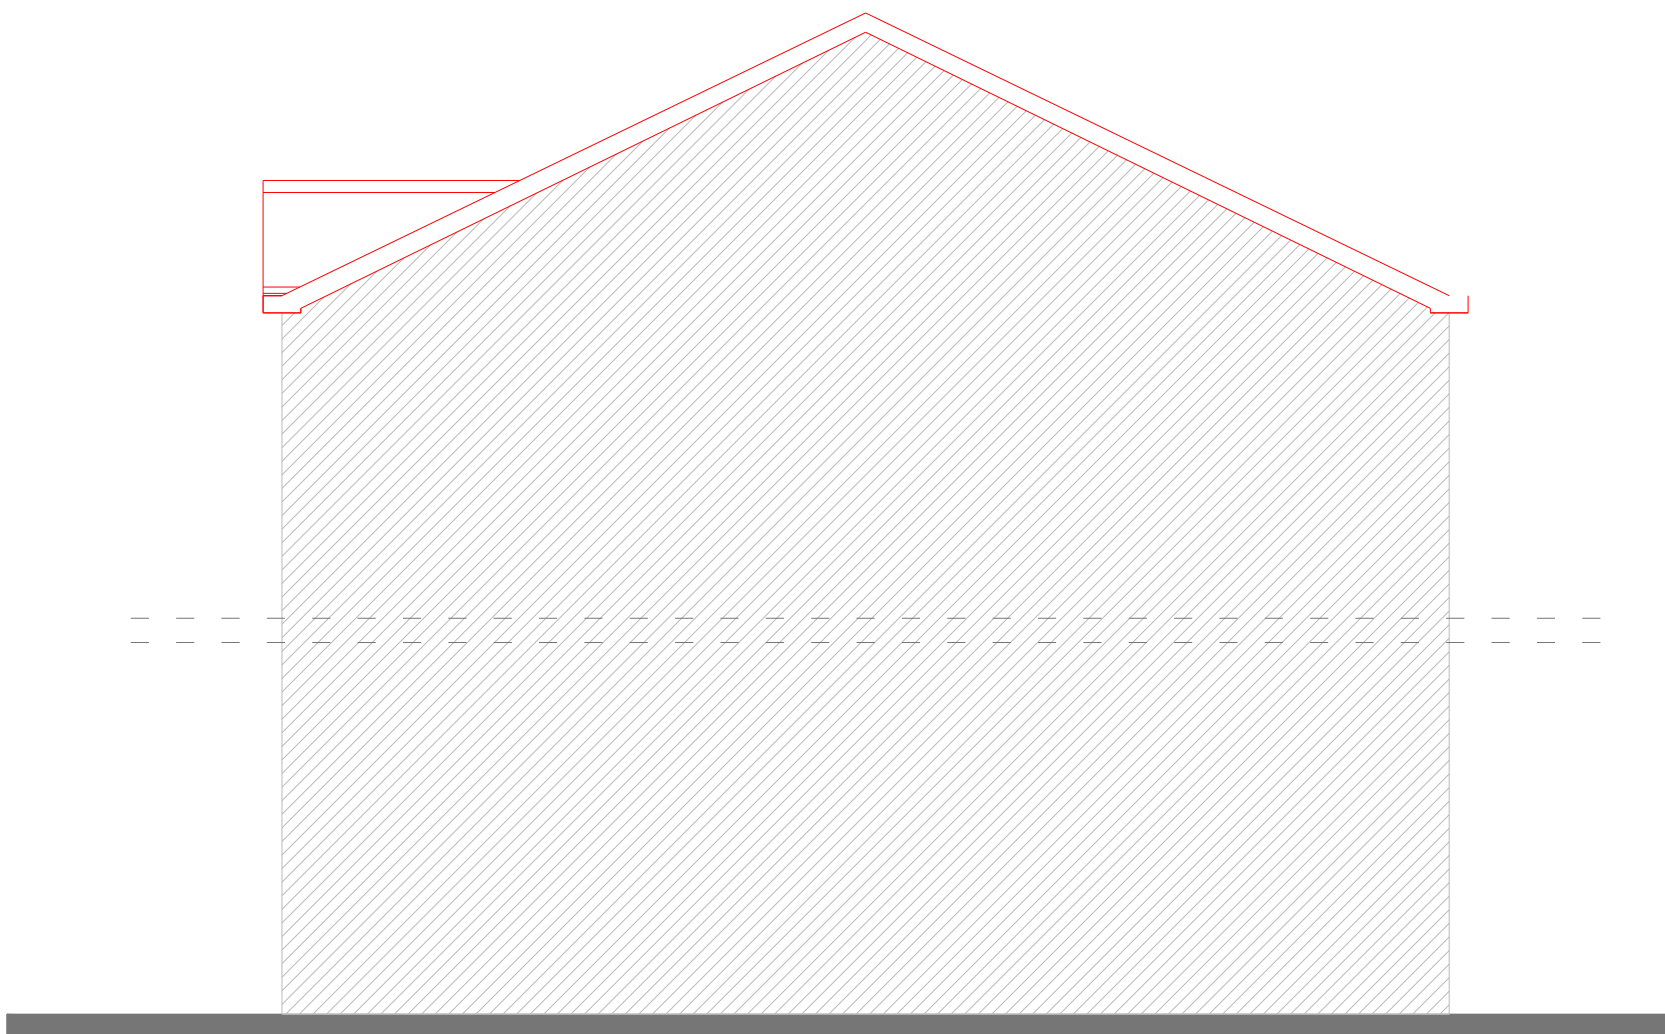

EXISTING SIDE ELEVATION

Notes:

NOTES

REV:	DESCRIPTION:	BY:	DATE:

**Arch Designs**
*Don't just dream it,
let us design it!*
ARCH DESIGNS www.archdesigns.co.uk

CLIENT:
AKMAL KHAN
12 Dunsmore Close
Manchester
M16 7EW

ARCHITECT:
MR REUBEN RAMELIZE
ARCH DESIGNS, WILSONS PARK C/O MAS
MONSALL ROAD
MANCHESTER M40 8WN

DRAWN:
REUBEN

CHECKED:
checked

DATE:
JUNE 2021

REVISION:

PROJECT NAME:
**SMALL CONSERVATORY
AND JULIET BALCONIES.**

DRAWING TITLE:
**EXISTING PLANS
AND ELEVATIONS**

SCALE:
1:50

SHEET SIZE:
A1

SHEET NO.:
02

PROJECT NO:
2020/24

STATUS:
FOR PLANNING ONLY

DRAWING NO.:
A1/02