


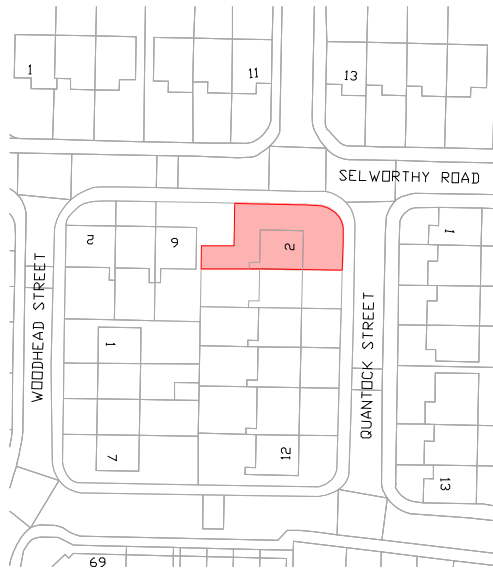
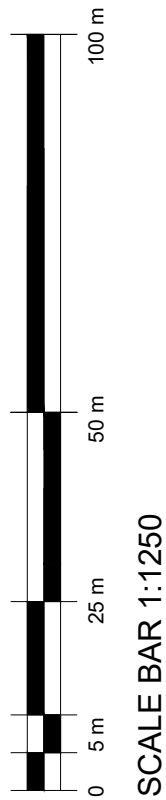


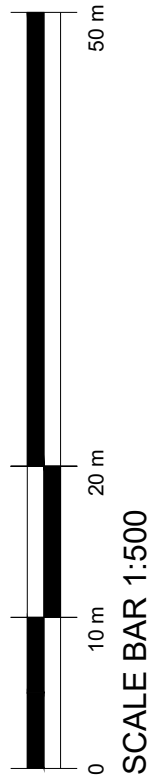

Location Plan
Scale 1 :1250

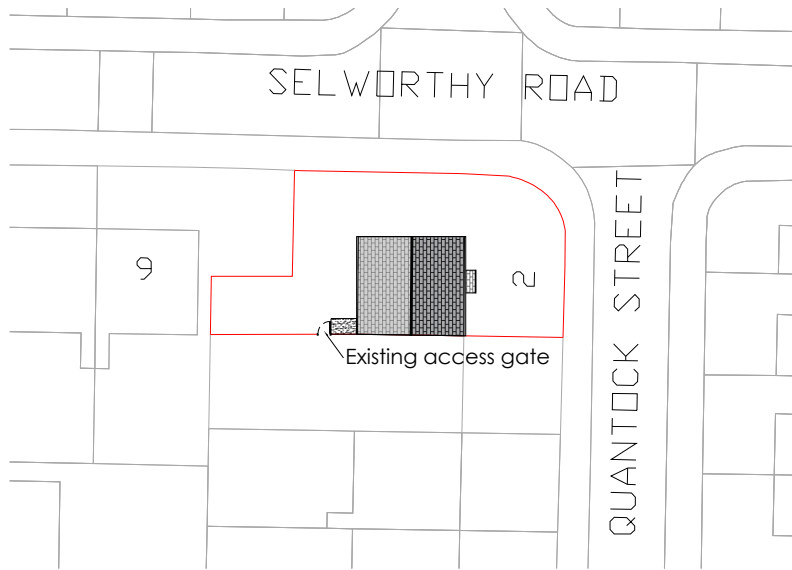

Existing Site Plan
Scale 1 :500

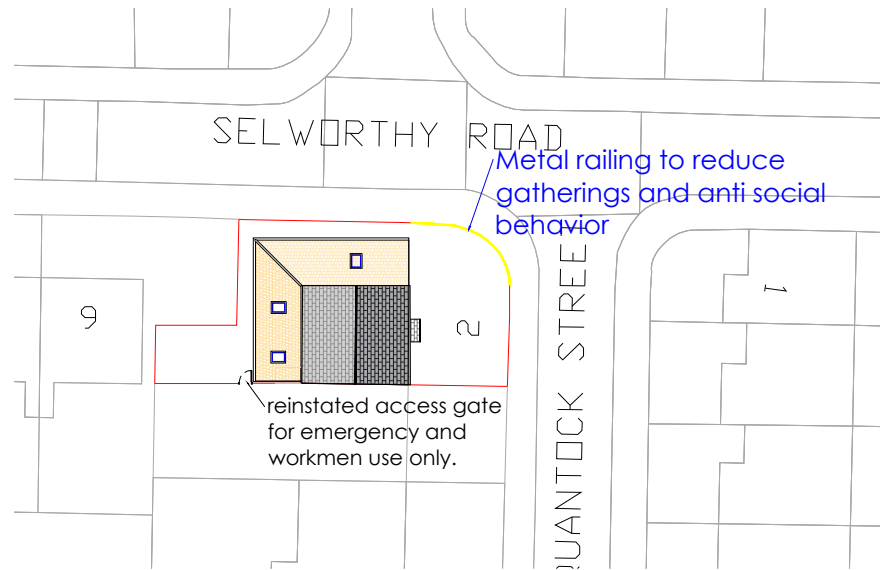

Proposed Site Plan
Scale 1 :500

PROJECT ADDRESS

2 Quantock Street
Manchester
M16 7AE

PROJECT

L shape single storey side and
rear extension
Metal railing on boundary wall

REVISION	DATE
emergency gate reinstated	26/04/2022

KEY

Boundary

Drawing No.
PP128(1)22

Scale
1:1250 @ A3
1:500 @A3

Date
12.02.2022

Drawn by
at

AT A. Design

Address:
12 Hastings Gardens
Stockport
SK5 8BF

T. 07830039347

E. ata_design@hotmail.com