




Proposed Section F - F

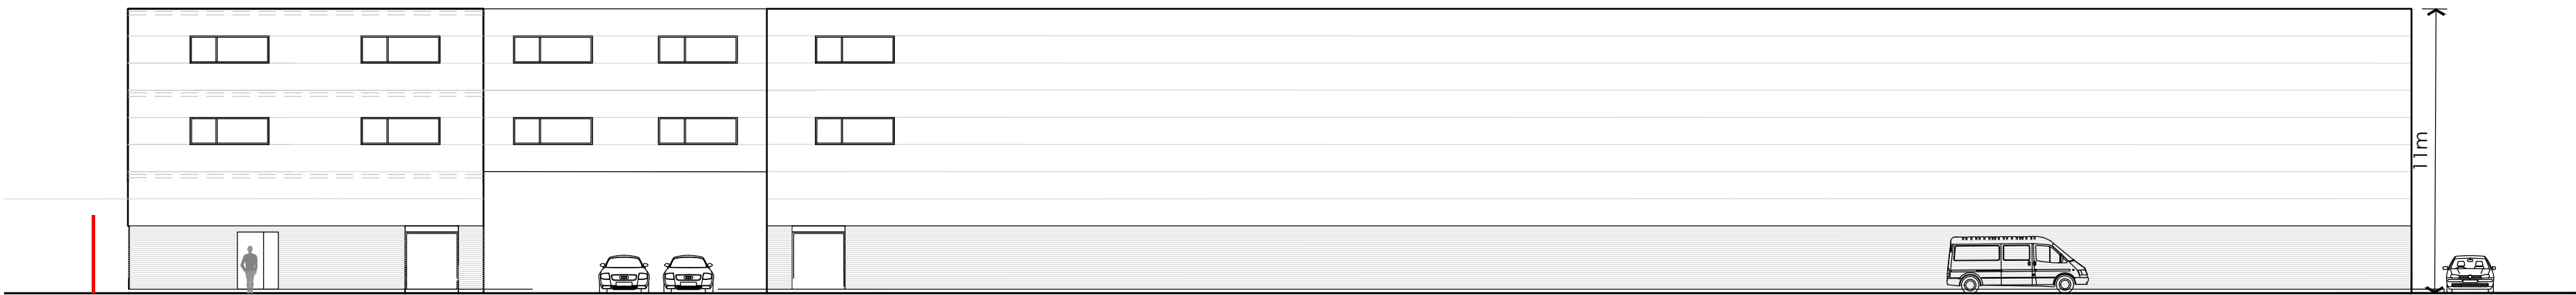


Proposed Section E - E

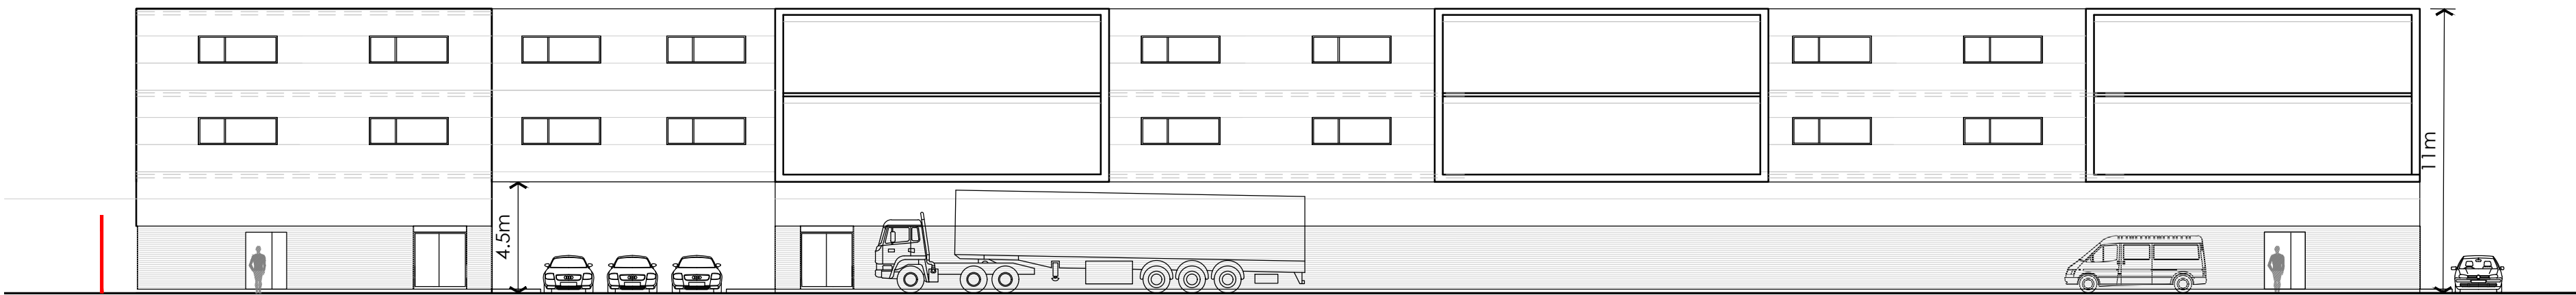


Proposed Section A - A

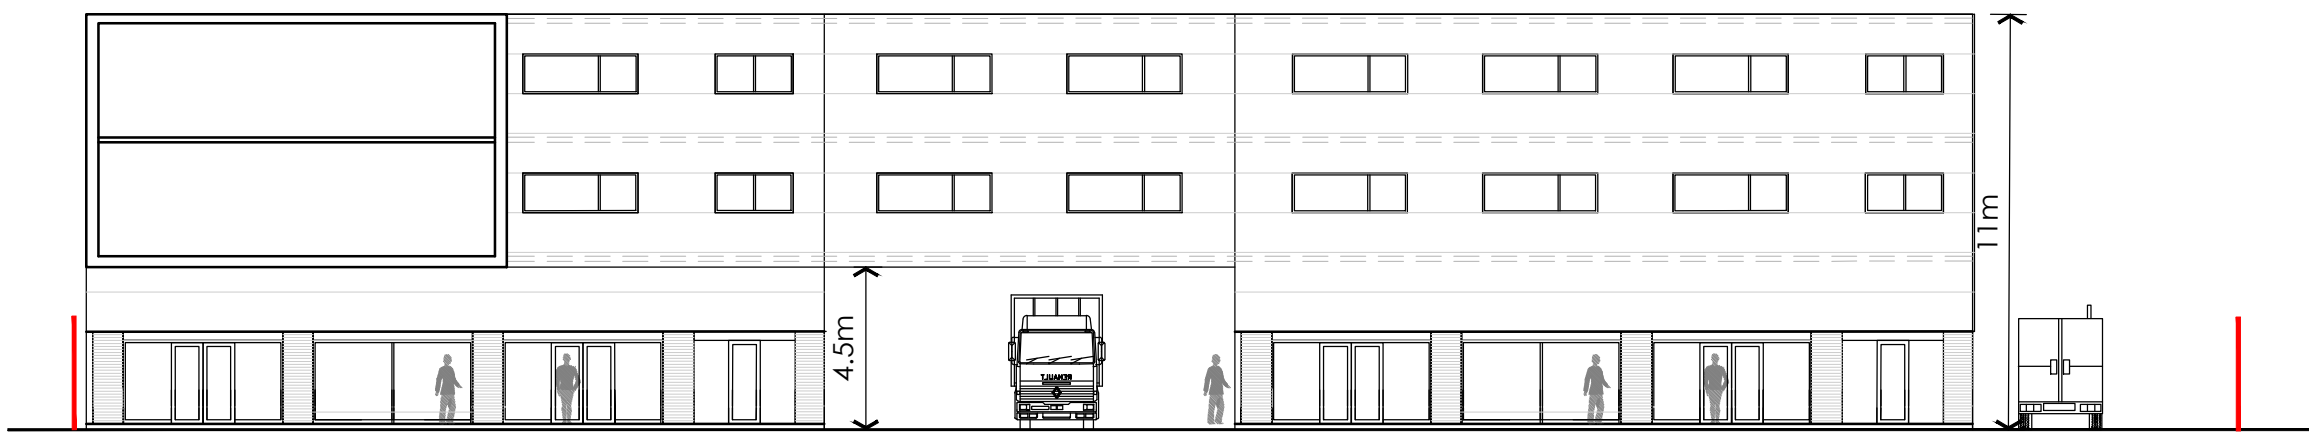



WEST ELEVATION Section B-B

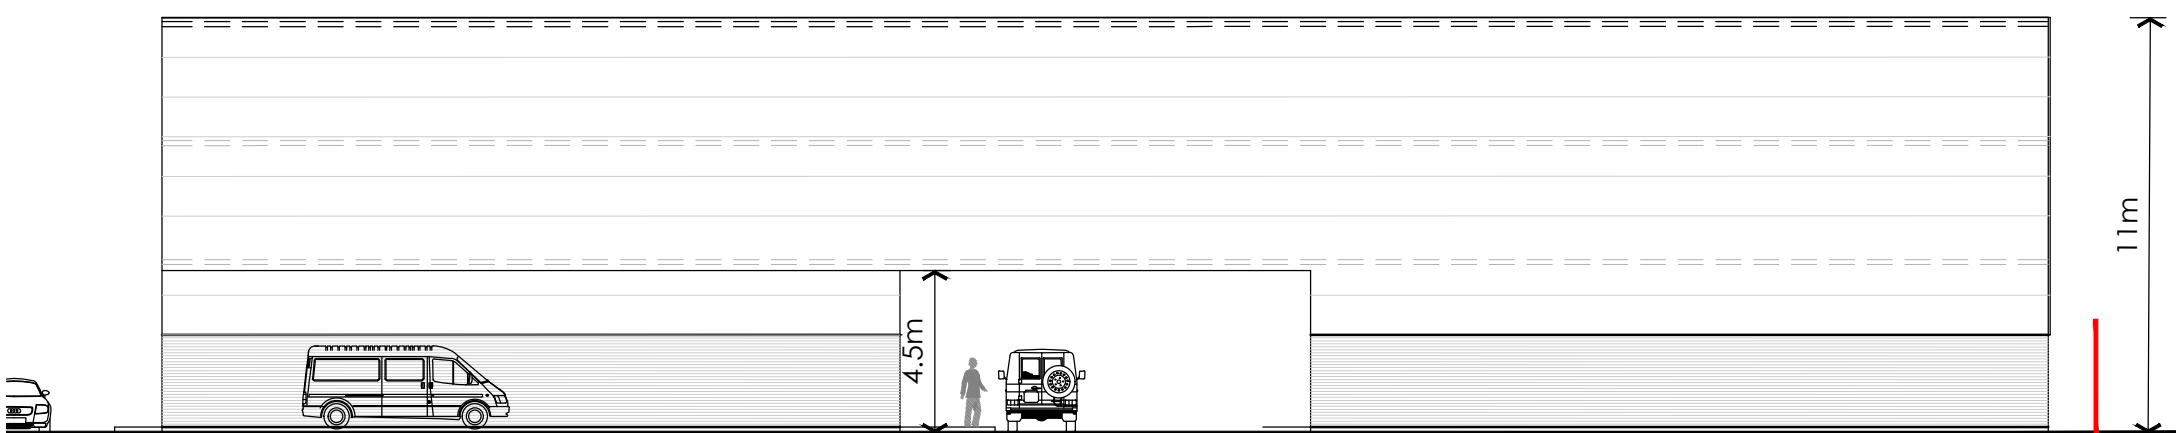


Proposed Section G - G

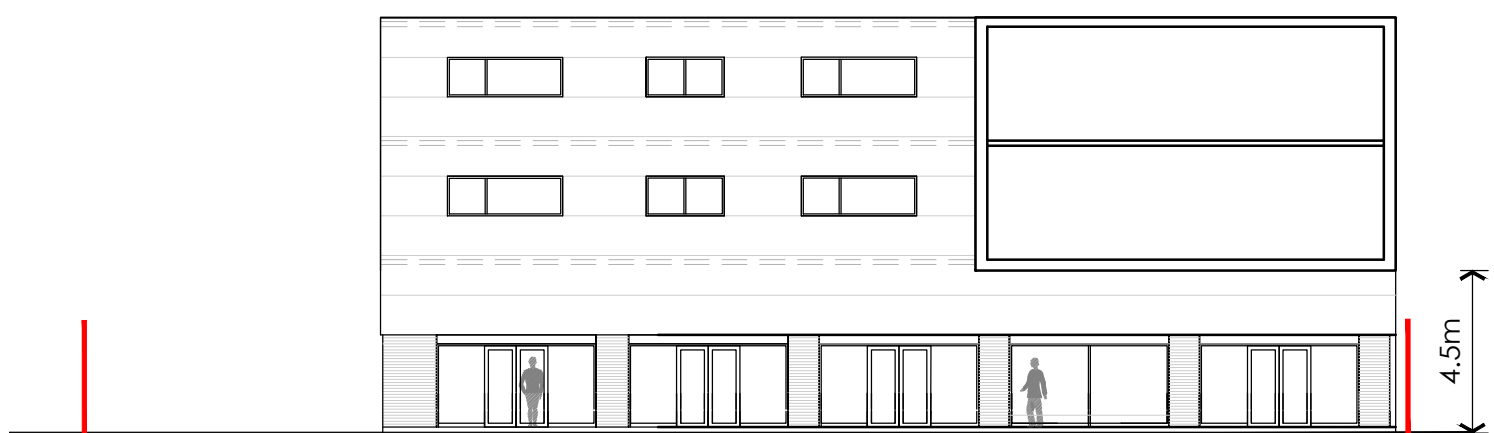


EAST ELEVATION Section C - C

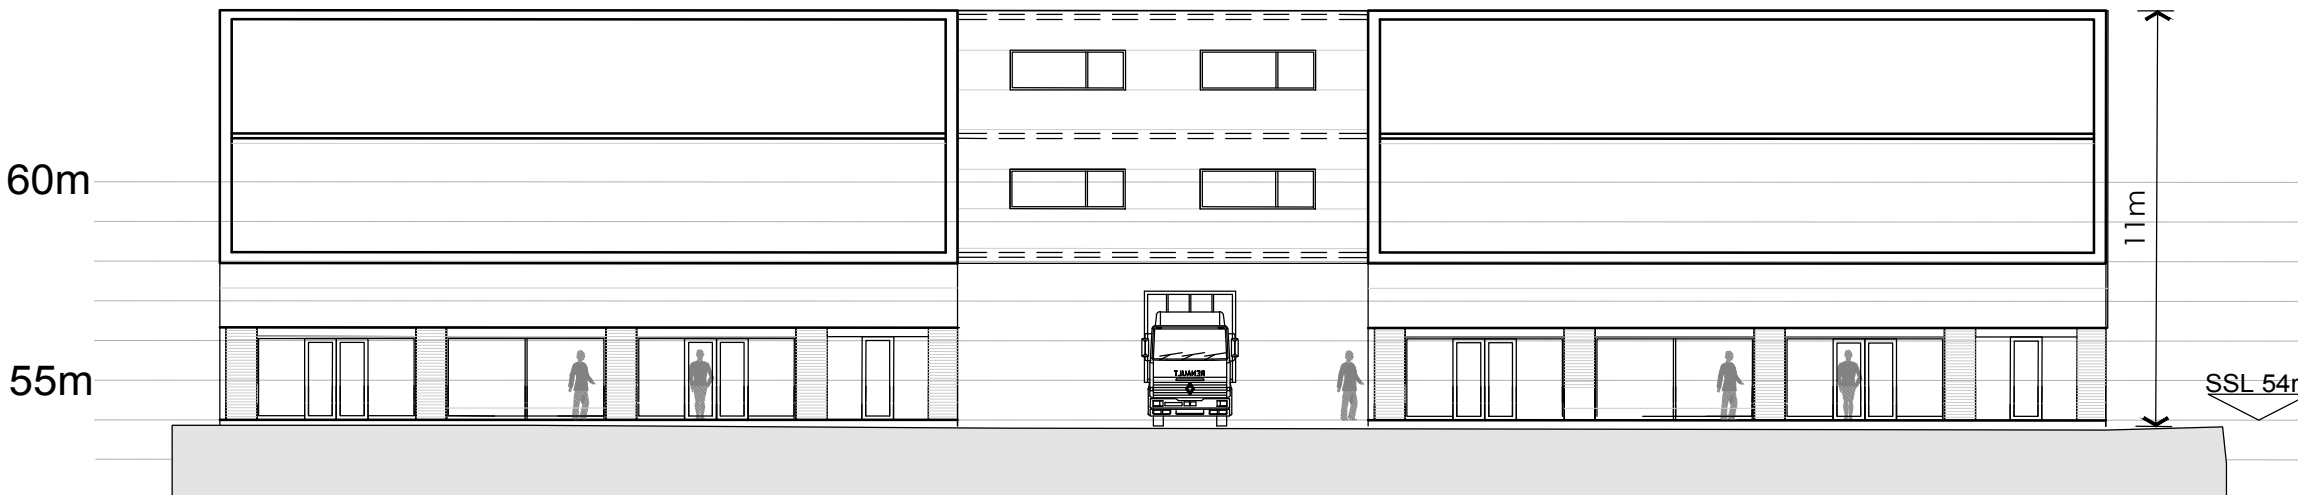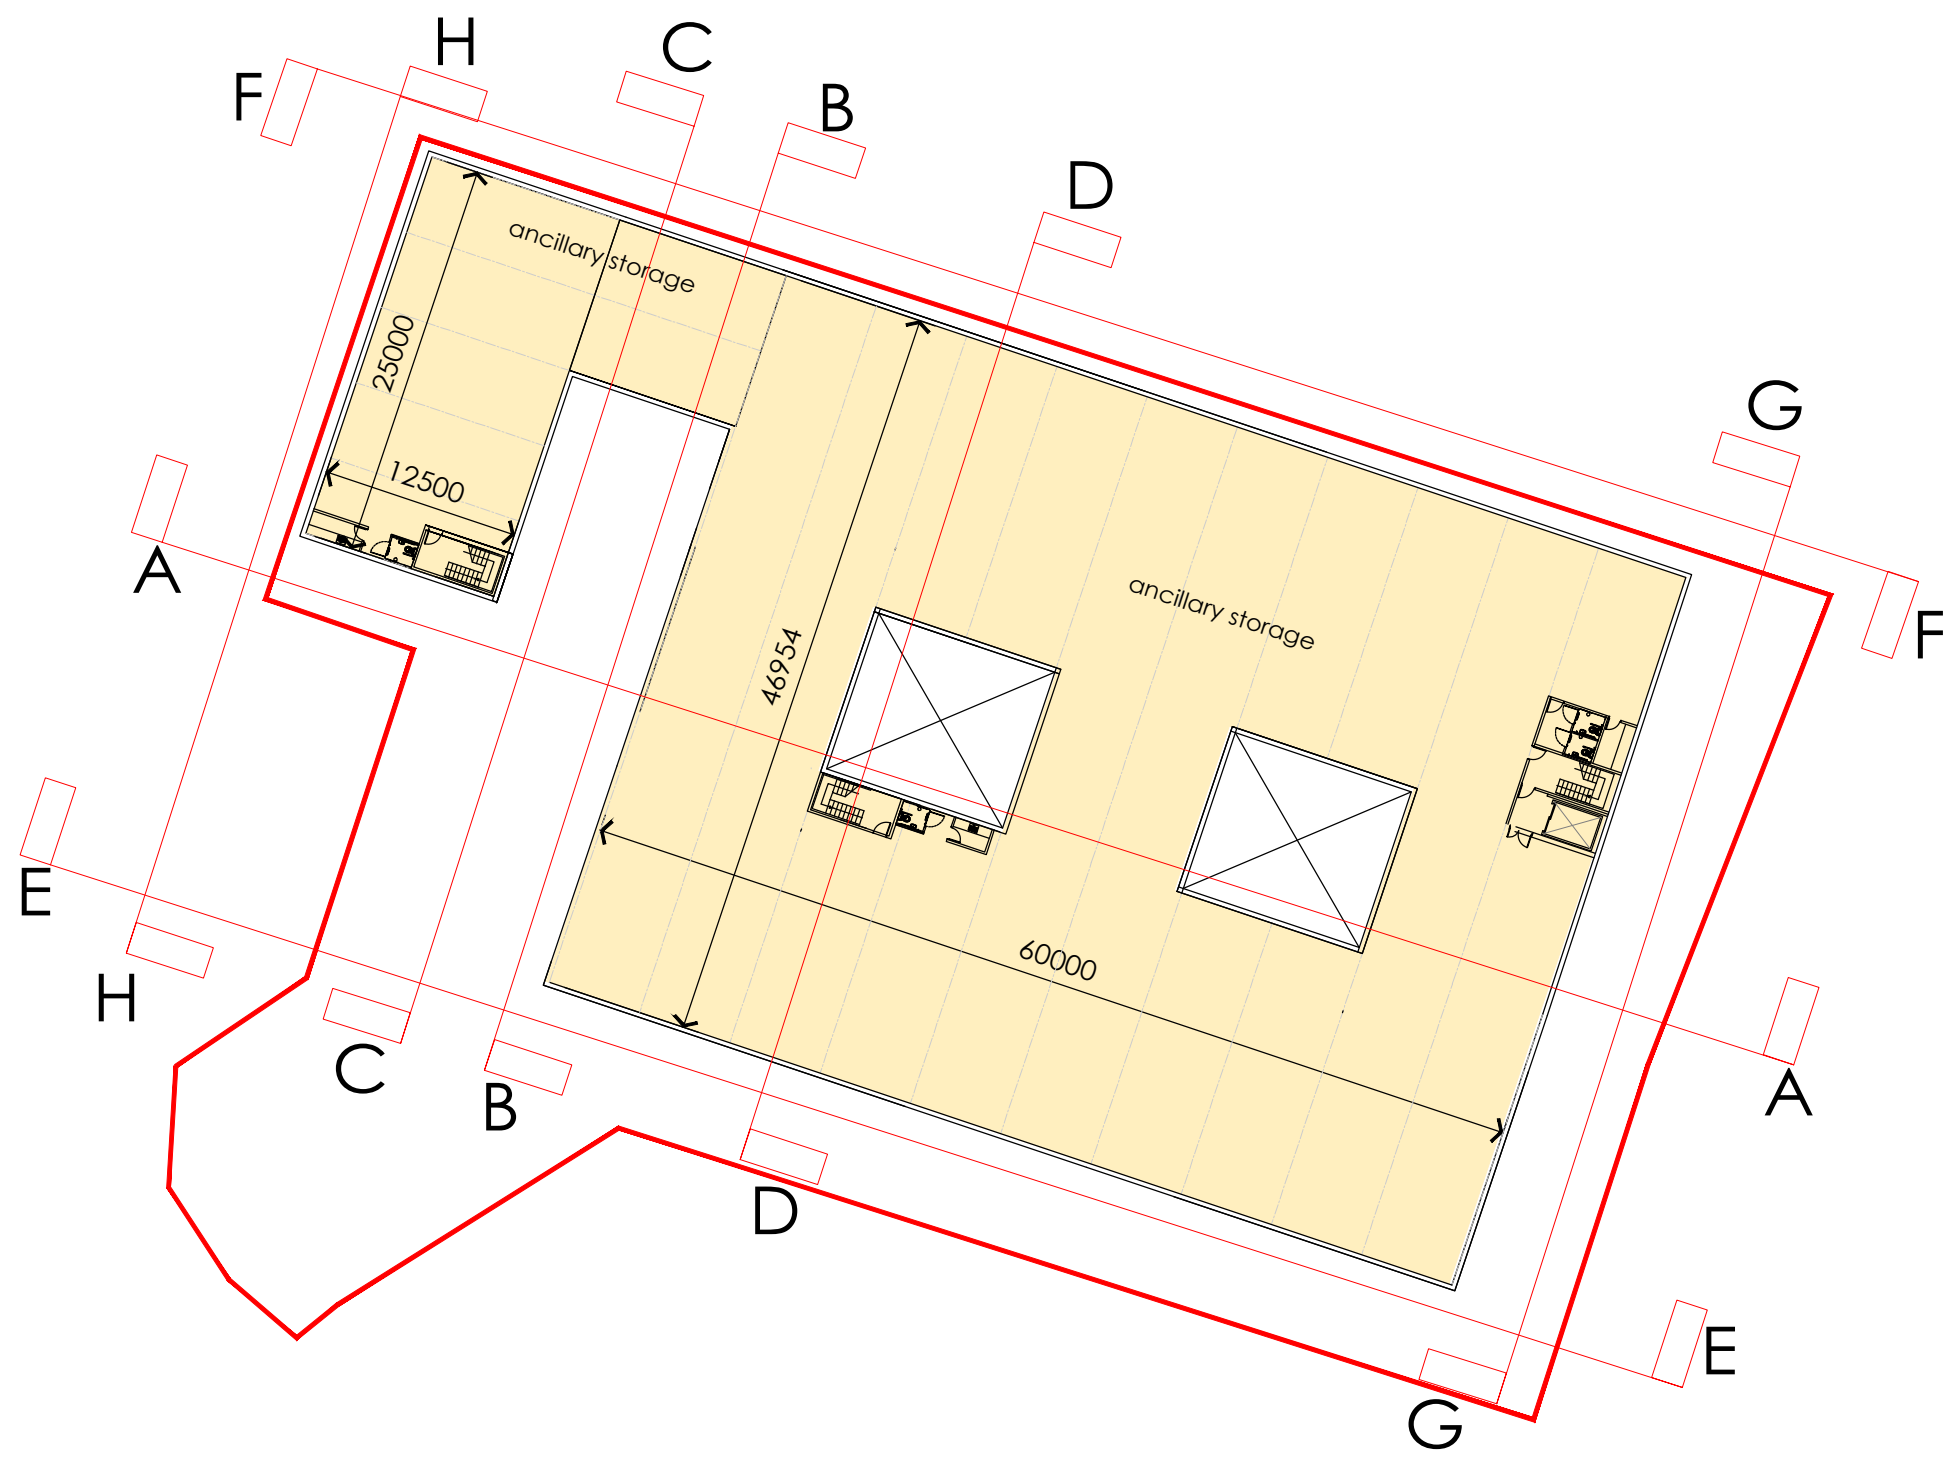

Proposed Section D - D

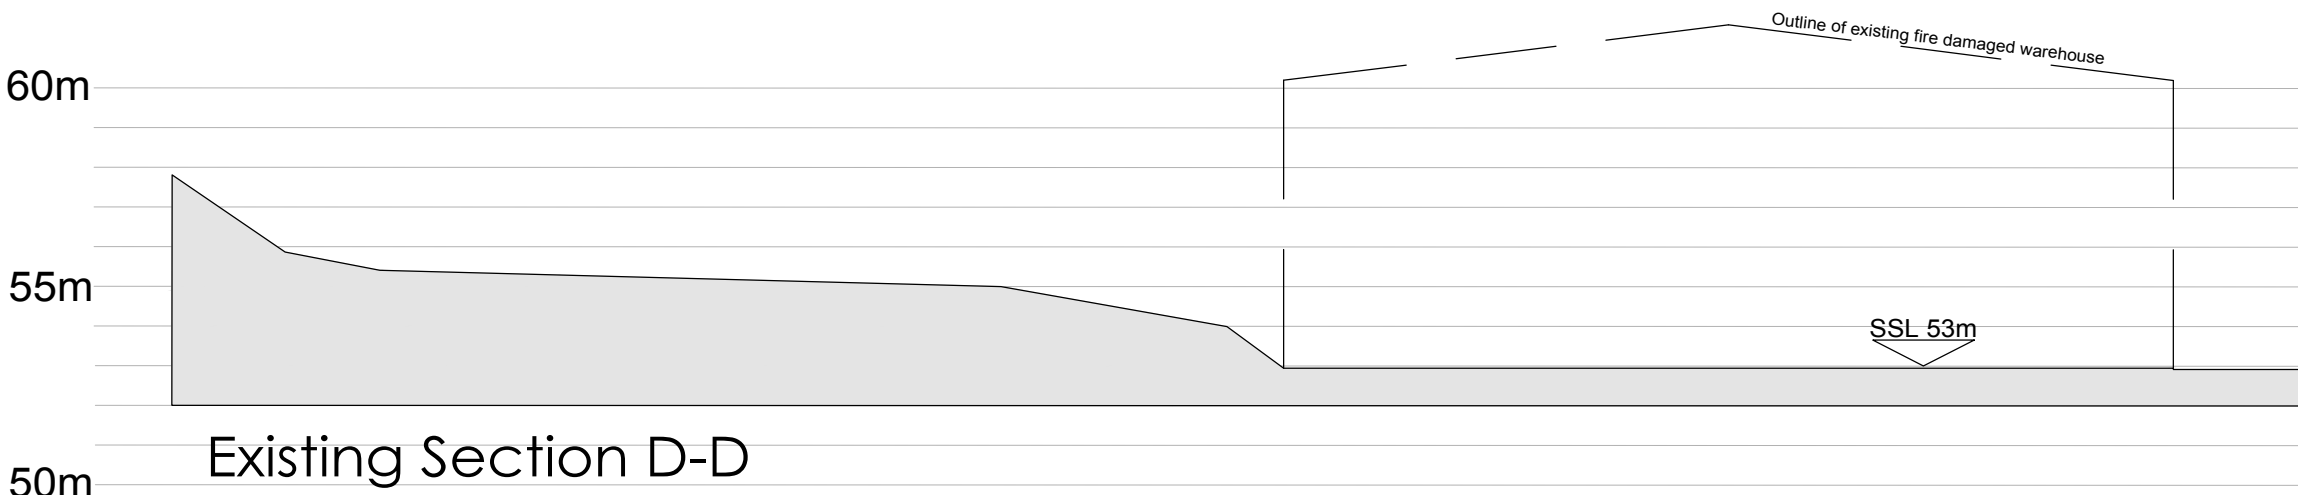

Existing Section D - D

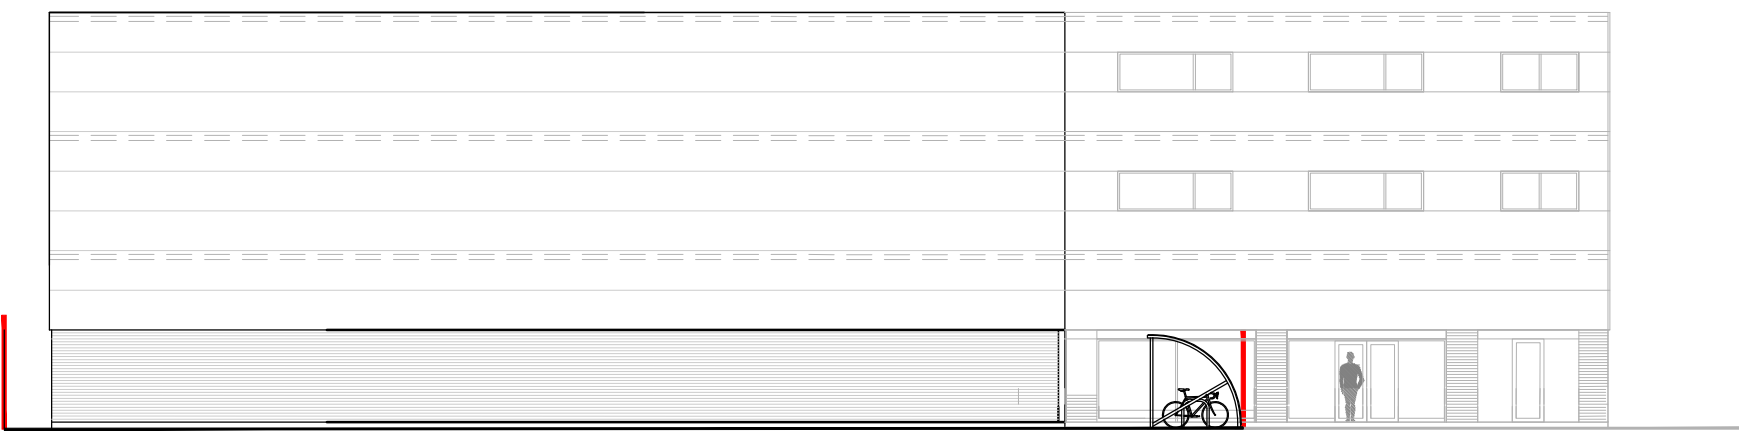

EAST ELEVATION Section H - H



FOB Design (UK) Ltd
72A Water Lane,
Wilmslow, Cheshire, SK9 5BB
01625 251644
office@fob-design.com www.fob-design.com

REV	DATE	DRAWN BY
Copyright of fob design (UK) Ltd, all rights reserved. All information contained within this drawing remains the property of fob design. The information should not be reproduced in whole or part or modified without written consent of fob design. No information within this drawing should be modified or disclosed or passed onto third parties without written consent of fob design. Do not scale from drawing.		
ME AT MY PROPERTY LTD		
7 BRADSTONE STREET, MANCHESTER		
PROPOSED WHOLESALE RETAIL DEVELOPMENT		
ELEVATIONS		
Drawn	NP	Status
Checked	IM	Original
Date	APR 22	Scale
1:200@A1		
PL 06		