






2 PART ELEVATION NORTH GLE-F
1:20

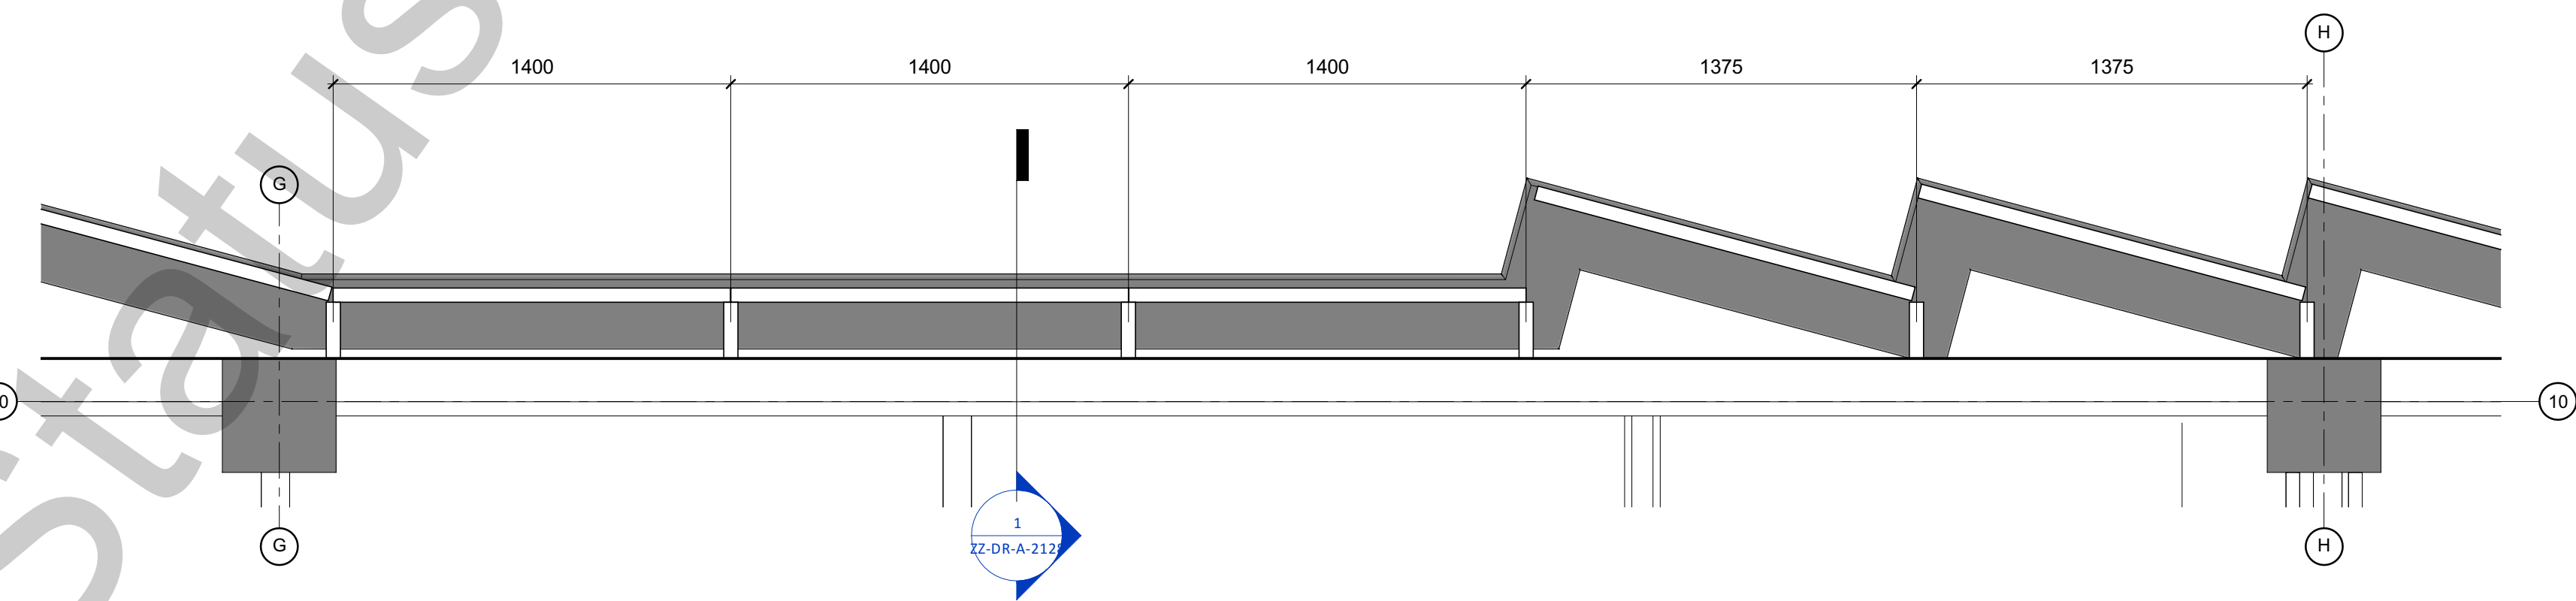

3 Plan Detail - Typical Upper Detail 9
1:20

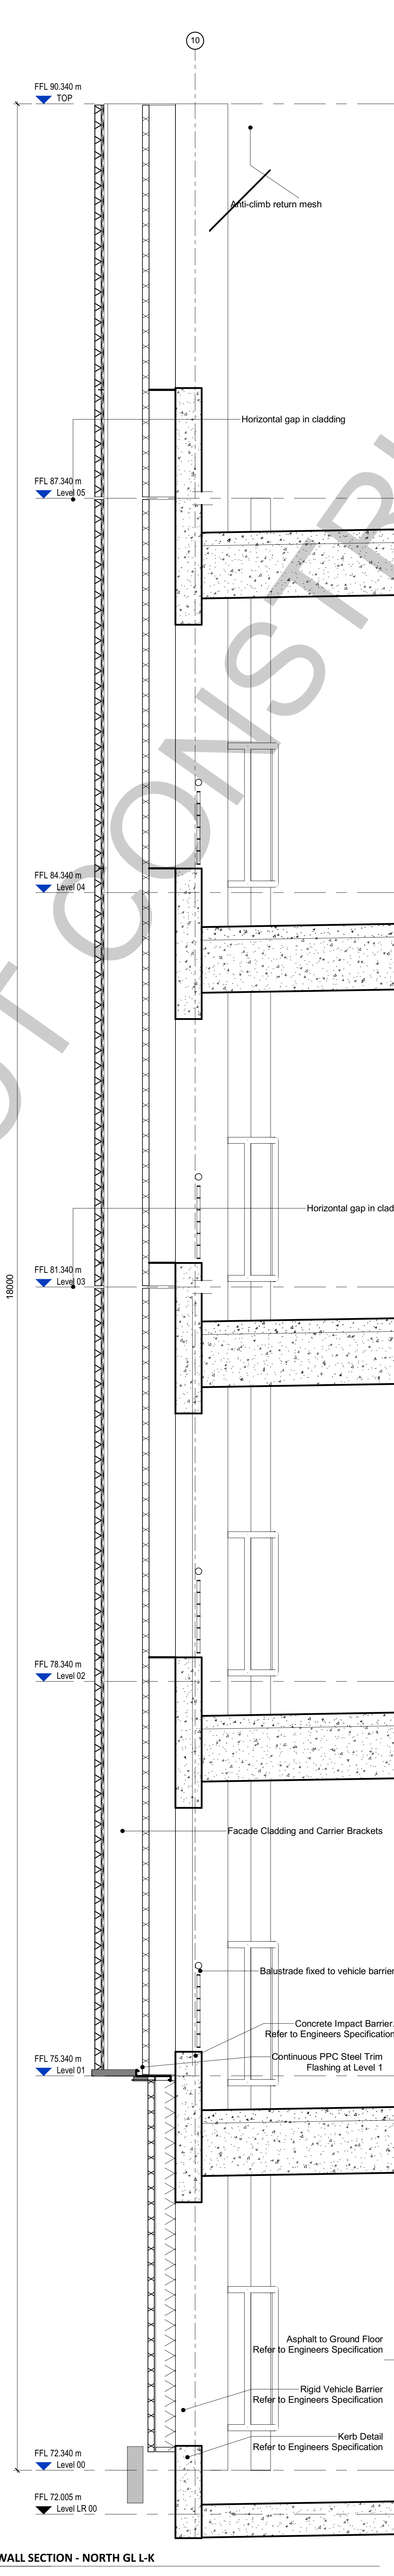

1 DETAIL WALL SECTION - NORTH GLL-K
1:20

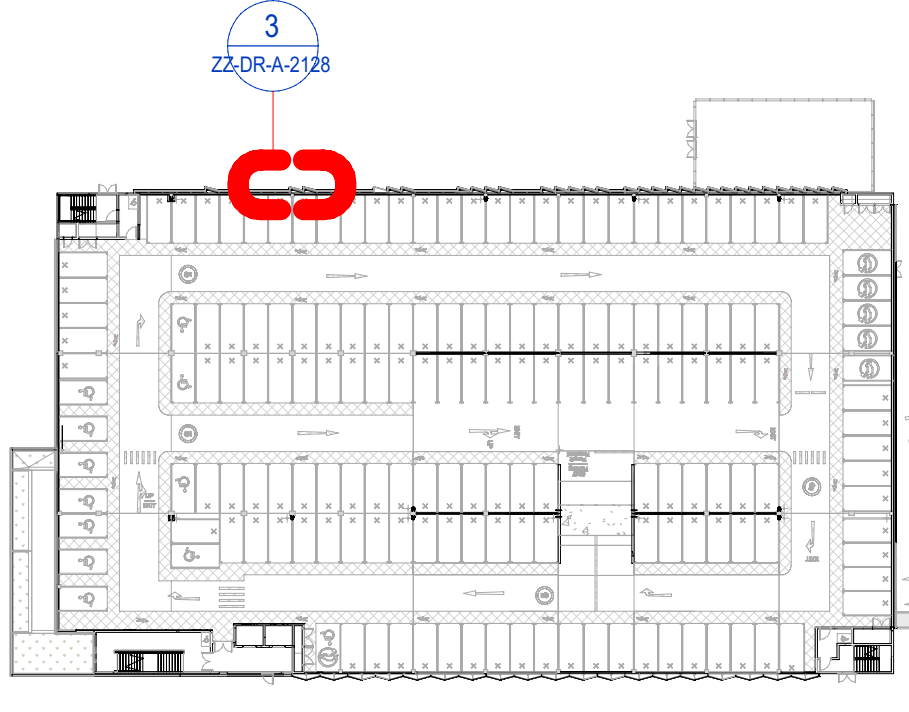

4 KEY PLAN - Typical Upper Detail 9
1:250

NOTES

All dimensions and levels to be checked on site

Any discrepancies are to be reported to the Architect before any work commences

This drawing shall not be scaled to ascertain any dimensions, work to figured dimensions only

This drawing shall not be reproduced without express written permission from AFL Architects Ltd

DISCLAIMER

When this drawing is issued in CAD, it is an unapproved version containing information only, to enable the recipient to prepare their own design and drawings for which they are solely responsible.

SOFTWARE INTEROPERABILITY

AFL does not accept liability for any loss or damage caused by any information held in the drawing resulting from the translation from the original file format to any other file format or from the recipient's handling of it in any other programme.

THIS DRAWING IS BASED ON THE FOLLOWING MODELS:

Model	Version	Issued on
Structural	XXX	XXX
MEP	XXX	XXX
Landscaping	XXX	XXX

General Notes:

- Refer to Specification document 20200-AFL-MSCP-XS-SP-A-0900
- Refer to [20] Series drawings for all General Arrangement information, setting out and levels information.
- Refer to [21] Series drawings for External Wall Information.
- Refer to [22] Series drawings for Internal Wall Information.
- Refer to [23] Series drawings for Floor Construction Information.
- Refer to [24] Series drawings for External Doors / Windows Information.
- Refer to [25] Series drawings for Internal Doors / Windows Information.
- Refer to [26] Series drawings for Suspended Ceilings Information.
- Refer to [27] Series drawings for Roof Finishes Information.
- Refer to [28] Series drawings for Fire Strategy Information.
- Design of floors: the drawings and specification prepared by the architect are to indicate design intent only and to co-ordinate the work package into the overall design. The Sub-contractor is responsible for the detailed design of the works and should issue details to the Architect for comment prior to commencement of fabrication or installation of those works on site.
- All construction must conform to relevant British Standards and Building Regulations.
- Any structure shown on this drawing is indicative only. Sub-contractor must refer to Structural Engineers drawings for full coordination.
- The content of this drawing is for design intent and requires further design coordination with all relevant consultants, sub-contractors, specialist designers and statutory authorities.

FACADE MATERIALS KEY

EX 1a - NBS Ref: H31/112A
Ground Floor Material - Anodised Bronze Mesh - Dark - 63% free Area

EX 1b - NBS Ref: H31/112B
Upper Floor Material - Main North & South - Anodised Brass 3D Mesh 63% free Area

Upper Floor Material - Part North - Anodised Brass 3D Mesh with 15 degree rotated panels - 63% free Area (rotated feathered)

Upper Floor Material - South - Anodised Brass 3D Mesh with 15 degree rotated panels - 63% free Area (rotated zig zag)

EX 1c - NBS Ref: H31/112C
Upper Floor Material - West & East/Part South - Anodised Brass Panel with Perforations 40% free area.

Ex 2 - NBS Ref: H11/110A & H11/110B (60 min FR)
Staircase Material - Glazed Curtainwall-PPC Frame
Cycle Hub Material - Glazed Curtainwall-PPC Frame

Ex 3 - NBS Ref: TBC
Welded Mesh Panel Security Mesh. Black

RT-03 - Entrance Canopy with Green Sedum Roof - Fascia Board to match Curtainwall Frame

H - Ironmongery & Opening Mechanisms

J - Signage Location & Material - TBC

K- Flashings & trimmings to match curtainwall PPC frame

Hazard Symbol

21 Risk Hazards Schedule

Health & Safety Reference	Risk	Health & Safety Description	Health & Safety Mitigation Action	Health & Safety Risk	Health & Safety Level
1	01	Manual handling - musculoskeletal injuries - Live heavy loads of material	Specification to ensure weight and size of materials are reduced to acceptable levels	MSM	Low
2	02	Cuts and abrasions - Exposed sharp edges to metal cladding	Provide handrails and edge limits to exposed edges	AFL	Low
3	03	Falling objects - Fragile cladding to avoid the objects falling through onto the public	Provide handrails and edge limits to exposed edges	AFL	Low
4	04	Fire - Cladding - All material Classification in open areas - Complete away from the 10001 Classification	Ensure all specification of materials have the A1 rating	MSM	Low

KEYPLAN

REV.	DESCRIPTION	DATE	DRW.	CHK.
P05	CLADDING UPDATED TO INCLUDE CORNERS	04.02.22	KC	JW
P04	REVISED TO 1000M SETTING OUT ON THE 3D MESH FACADES	04.11.21	KC	JW
P03	PACKAGE HAZARDS AND FACADE VE NOTE ADDED	06.09.21	KC	JW
P02	Flashings removed except level 1. Cladding bracket location on level 1 revised by STRIVE	30.07.21	FV	KC
P01	STAGE 4 ISSUE	19.07.21	KC	JW

NHS

Manchester University

NHS Foundation Trust

APPOINTED PARTY LOGO INFORMATION

MORGAN SINDALL

AFL architects

PROJECT

NMGG - Multi Storey Car Park

TITLE

External Wall, Section, Elevation, Detail 9

STATUS

S3

PURPOSE OF ISSUE

For Review

DRAWN BY

KC

CHECKED BY

JW

DATE

04.02.22

SCALE (@A0)

As indicated

PROJECT NUMBER

203112

FILE DRAWING NUMBER

20200-AFL-MSCP-ZZ-DR-A-2128

REV.

P05