


AS PROPOSED FLOOR PLAN - 1:100

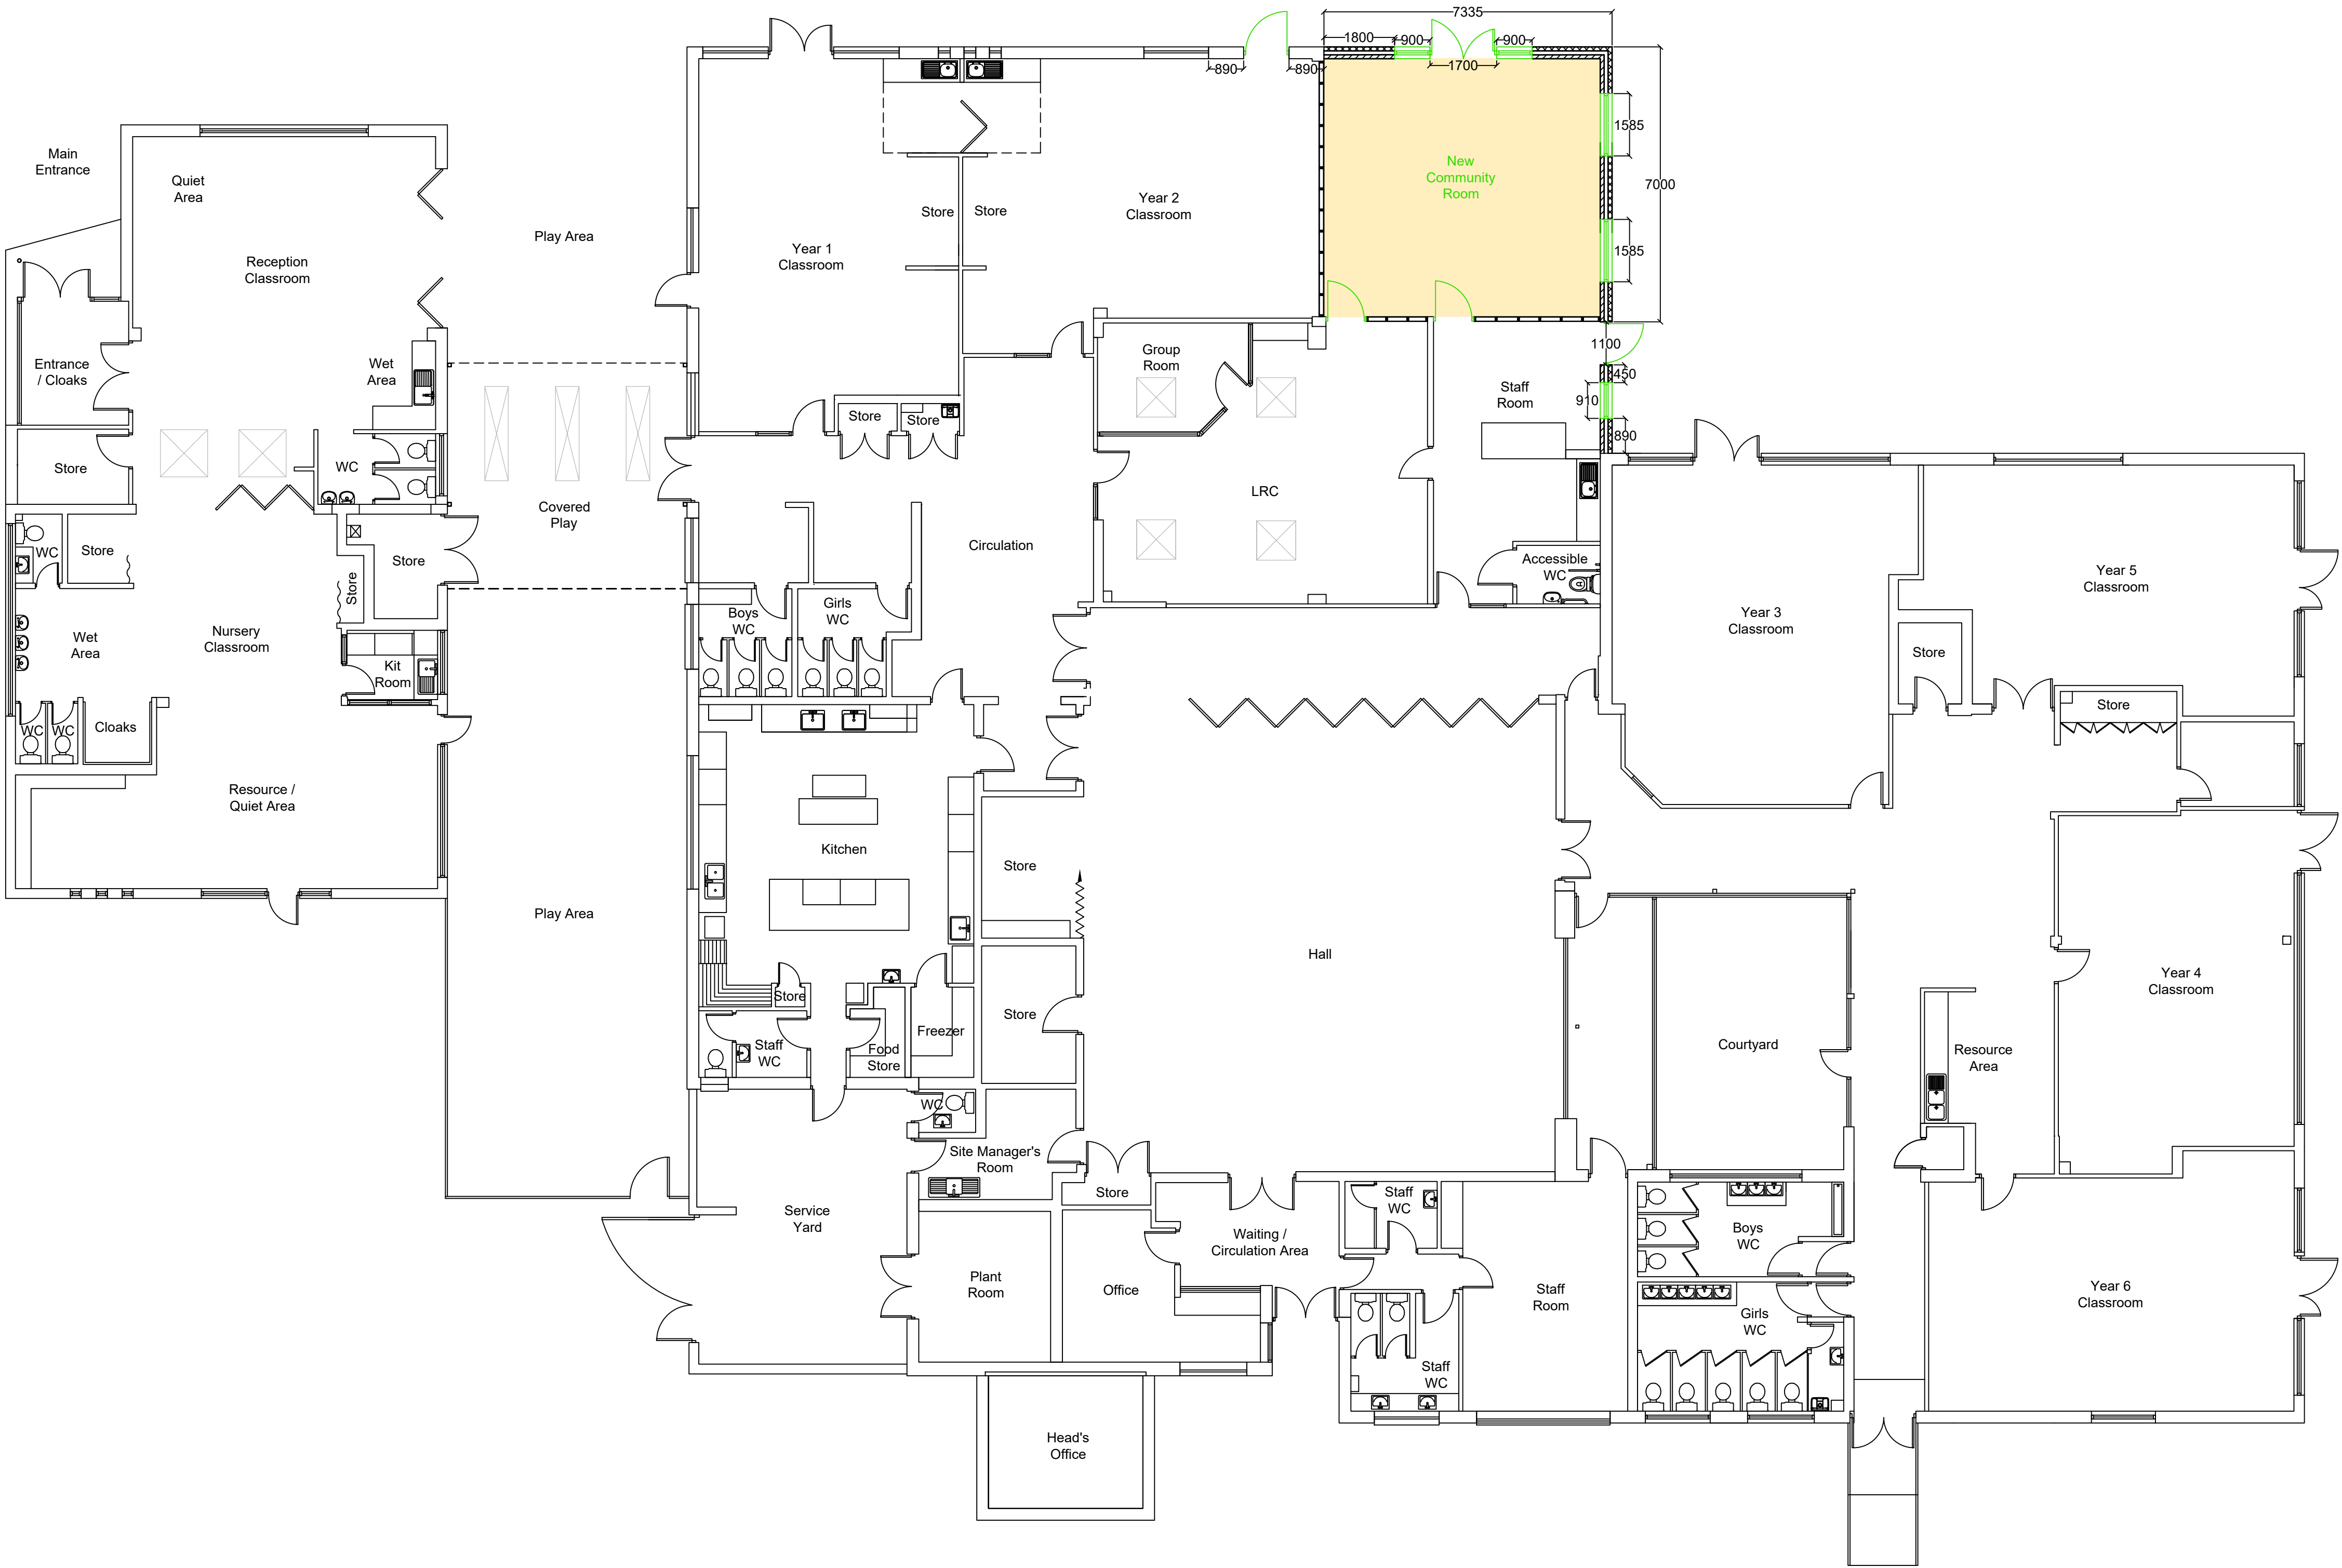

Note: Contractor is to verify all dimensions and levels on site prior to site works commencement. Under no circumstances are any dimensions or levels to be scaled from this drawing number for the purpose of manufacturing components. Contractor to report any discrepancies to the Designer.

NBS: Works to be undertaken in strict accordance with NBS Standard Workmanship Clauses.

DRAWING KEY

- New Extension**
Denotes area of proposed new extension.
- New Extension**
Indicates new cavity wall construction.
- New Stud Wall**
Indicates new internal stud wall construction.
- New Doors**
Indicates new internal / external doors.

REVISION	DESCRIPTION			DATE
—				
PLANNING				
23.11.21				
SCALE	1:100		SIGNATURE	DATE
ORIGINAL SIZE	A1	DRAWN	TB	NOV 2021
		CHECKED	MB	NOV 2021
		APPROVED	MB	NOV 2021
This drawing is copyright and may not be reproduced or made use of unless expressly agreed by M Bradbury Consulting Ltd				
CLIENT				
St. Chad's Primary School Balmfield Street Cheetham Hill Manchester M8 0SP				
PROJECT				
Staff Room Extension				
TITLE				
AS PROPOSED FLOOR PLAN				
JOB NUMBER				
2021.079				
DRAWING NUMBER				
PL04				