


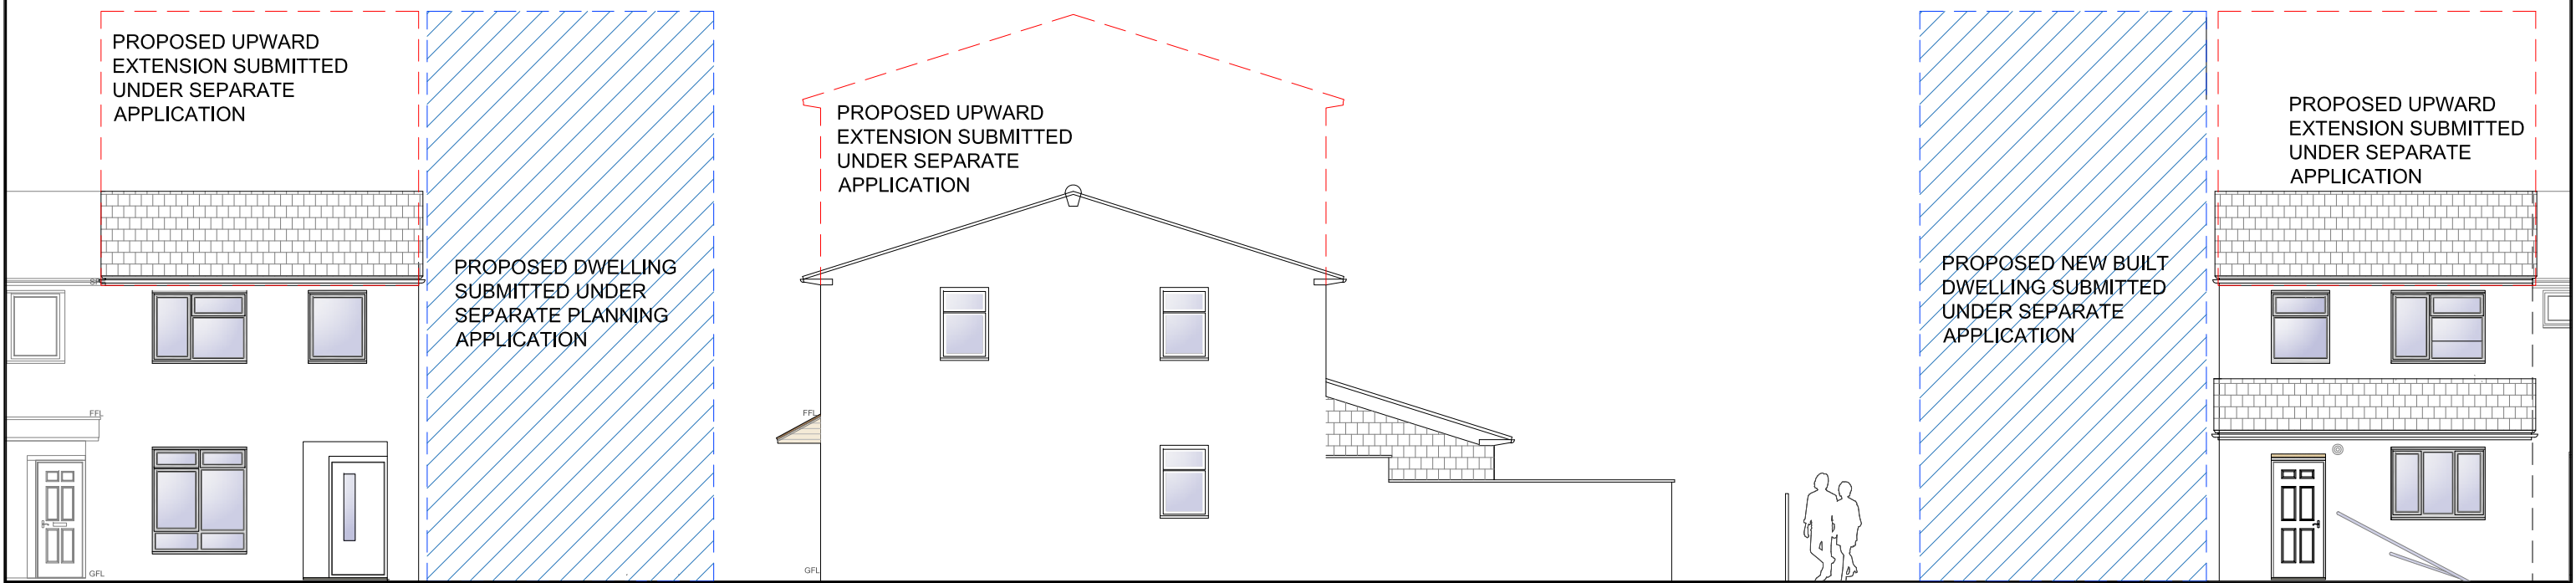

PLOT NO 41
PROPOSED
FRONT ELEVATION
1:100

PLOT NO 41
PROPOSED SIDE ELEVATION
1:100

PLOT NO 43
PROPOSED REAR
ELEVATION
1:100

PLOT NO 41
PROPOSED REAR
ELEVATION
1:100

				HOWARD & SEDDON A.R.I.B.A. CHARTERED ARCHITECTS, 64 WASHWAY ROAD, SALE, CHESHIRE. M33 7RE. TEL No 0161-973 8296 FAX No 0161-962 3485 e-mail : admin@howardandseddon.co.uk	PROJECT RESIDENTIAL DEVELOPMENT, 41 NANCY STREET, M15 4FZ OLD TRAFFORD	TITLE PROPOSED SINGLE STOREY EXTENSION ELEVATION	DRAWN ET	DRG No. 15,091 14
							DATE 02/02/22	
A	FIRST ISSUE	ET	02.02.22		CLIENT Mr OSMAN & Mr ABDUL SALIM		SCALE 1:100 (A3)	AMENDMENT A
REV	DESCRIPTION	BY	DATE					