



Existing West Side Elevation

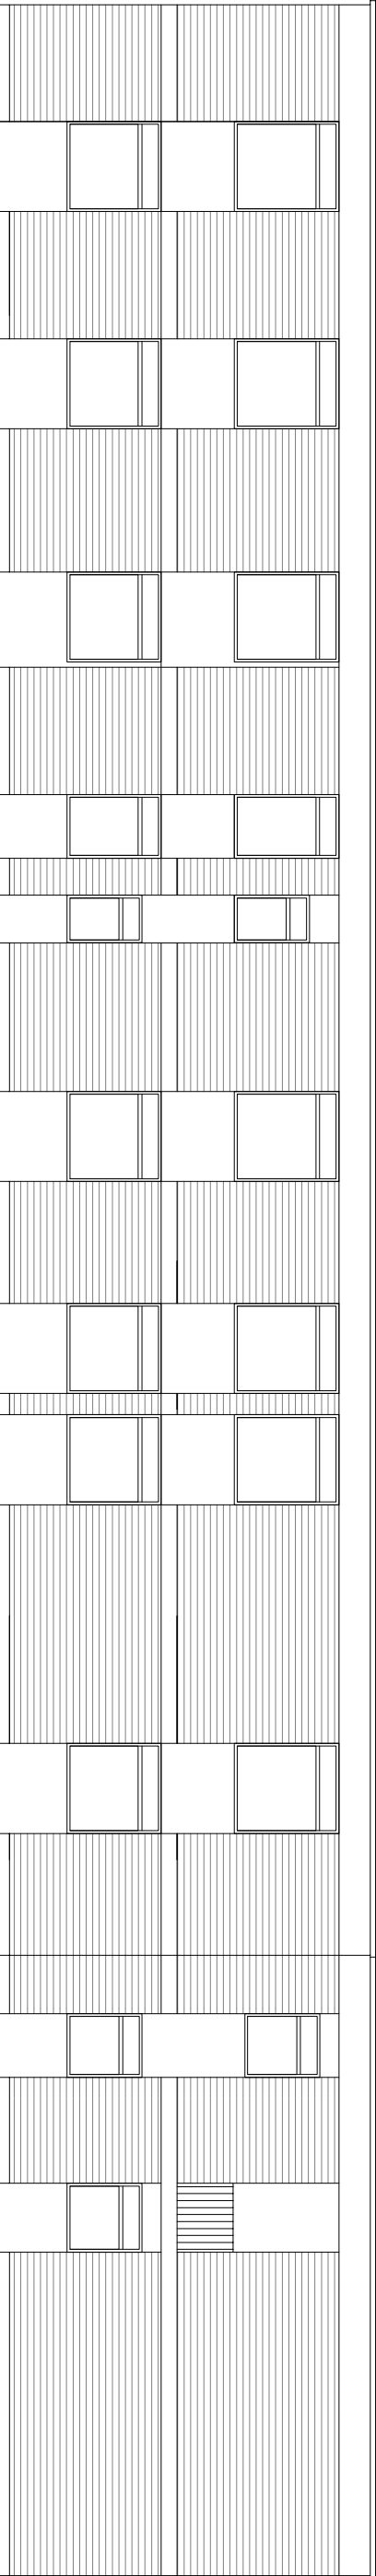

Existing East Side Elevation

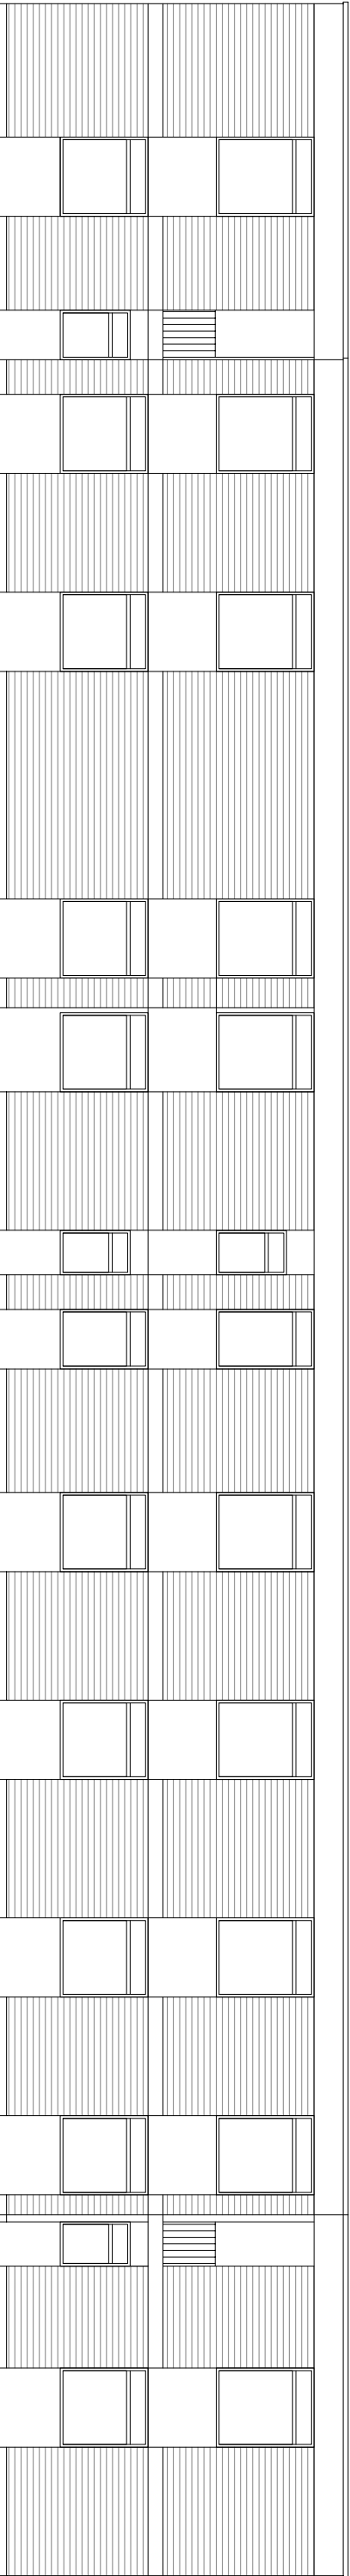

Existing Rear Elevation

REVISIONS			
DRAWN	FW	SCALE	AREA
DATE	Mar 20	1:100	SQ.M. SQ.FT.
PROJECT Communi ared extensions to accommodation block Longdale Hall, Upper Park Rd, Manchester			
CLIENT NJoy Student living			
TITLE Existing Elevations			



Residential Architecture Design and Planning
07825551625
www.wyliearchitecture.co.uk

DRAWING NUMBER	REV
03.05	-