


Dimensioning

Figured dimensions only to be taken from these designs and drawings. Work to annotated dimensions only. All dimensions to be checked on site. Architectural designers to be informed immediately of any discrepancies before work proceeds. Drawings are to be read in conjunction with relevant specifications, structural engineers and service engineers' drawings.

Rev	Description	Date
-	Issued to client for comments	12/12/21
A	Submitted for Planning	18/02/22

 

PLANNING



S A L E E M
ARCHITECTS

Client
Mr Mushtaq


Project
48 Ash Tree Road
Crumpsall
M8 5AT

Title
Existing & Proposed Site Plan

Scale
1:500 @ A3


Date
Dec 2021

Drawing No. :
Sheet 6

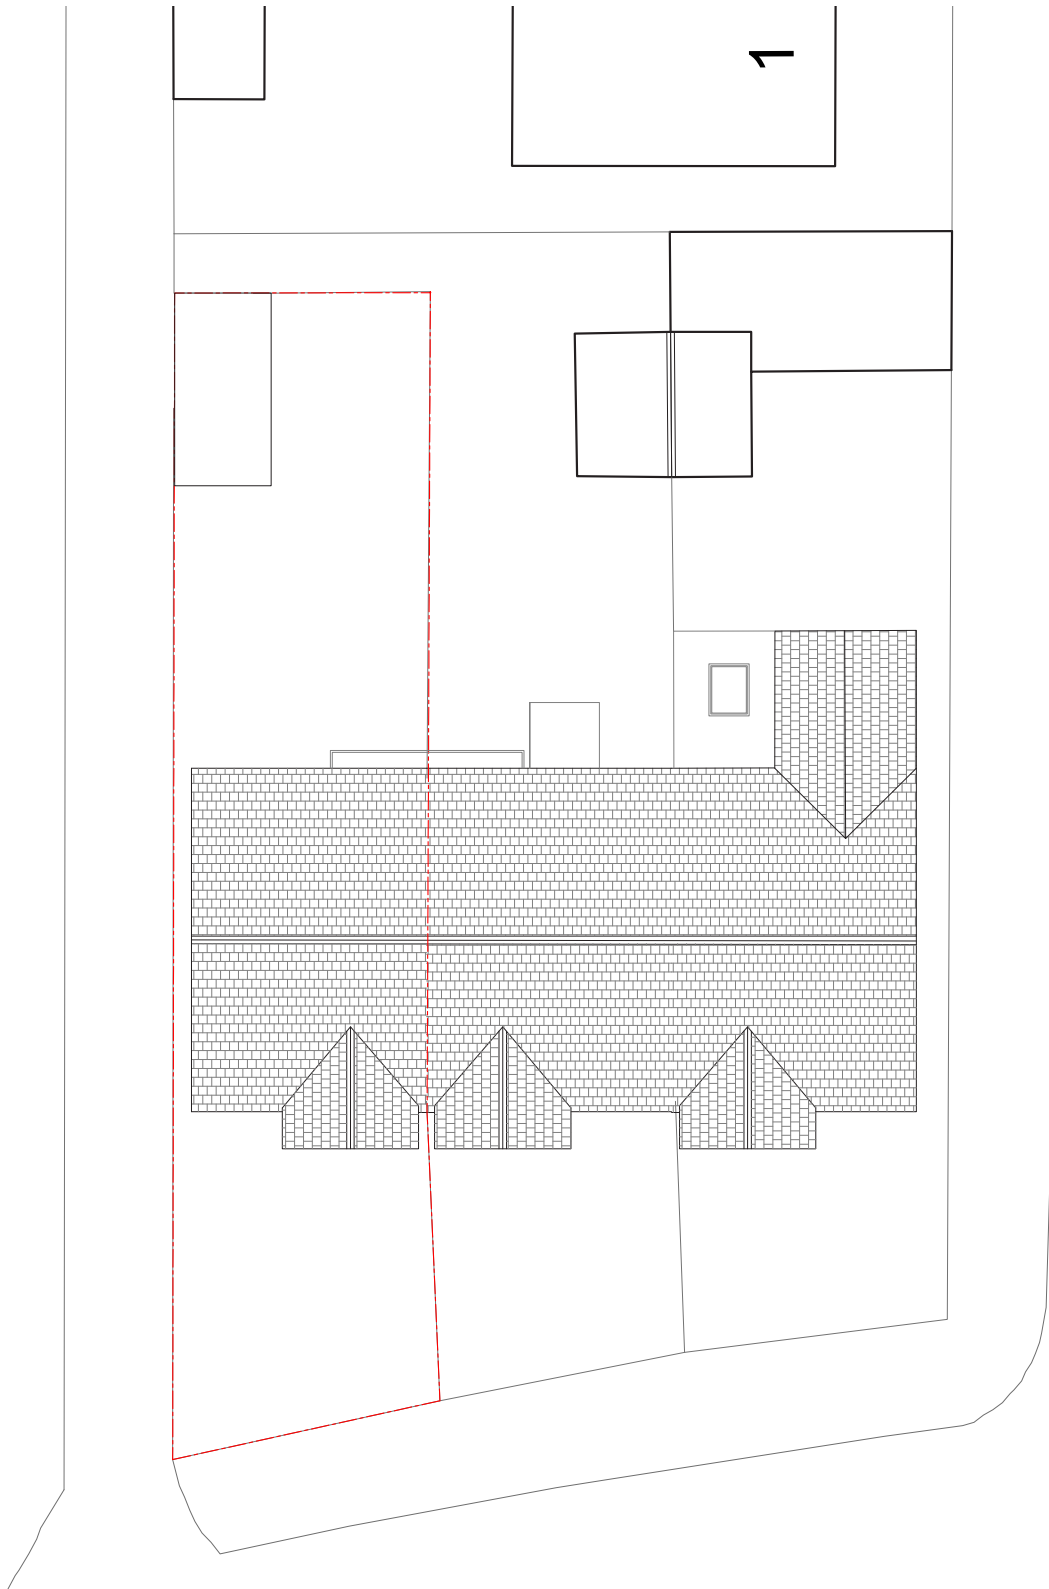

0m 5m 10m

EXISTING SITE PLAN
1:200

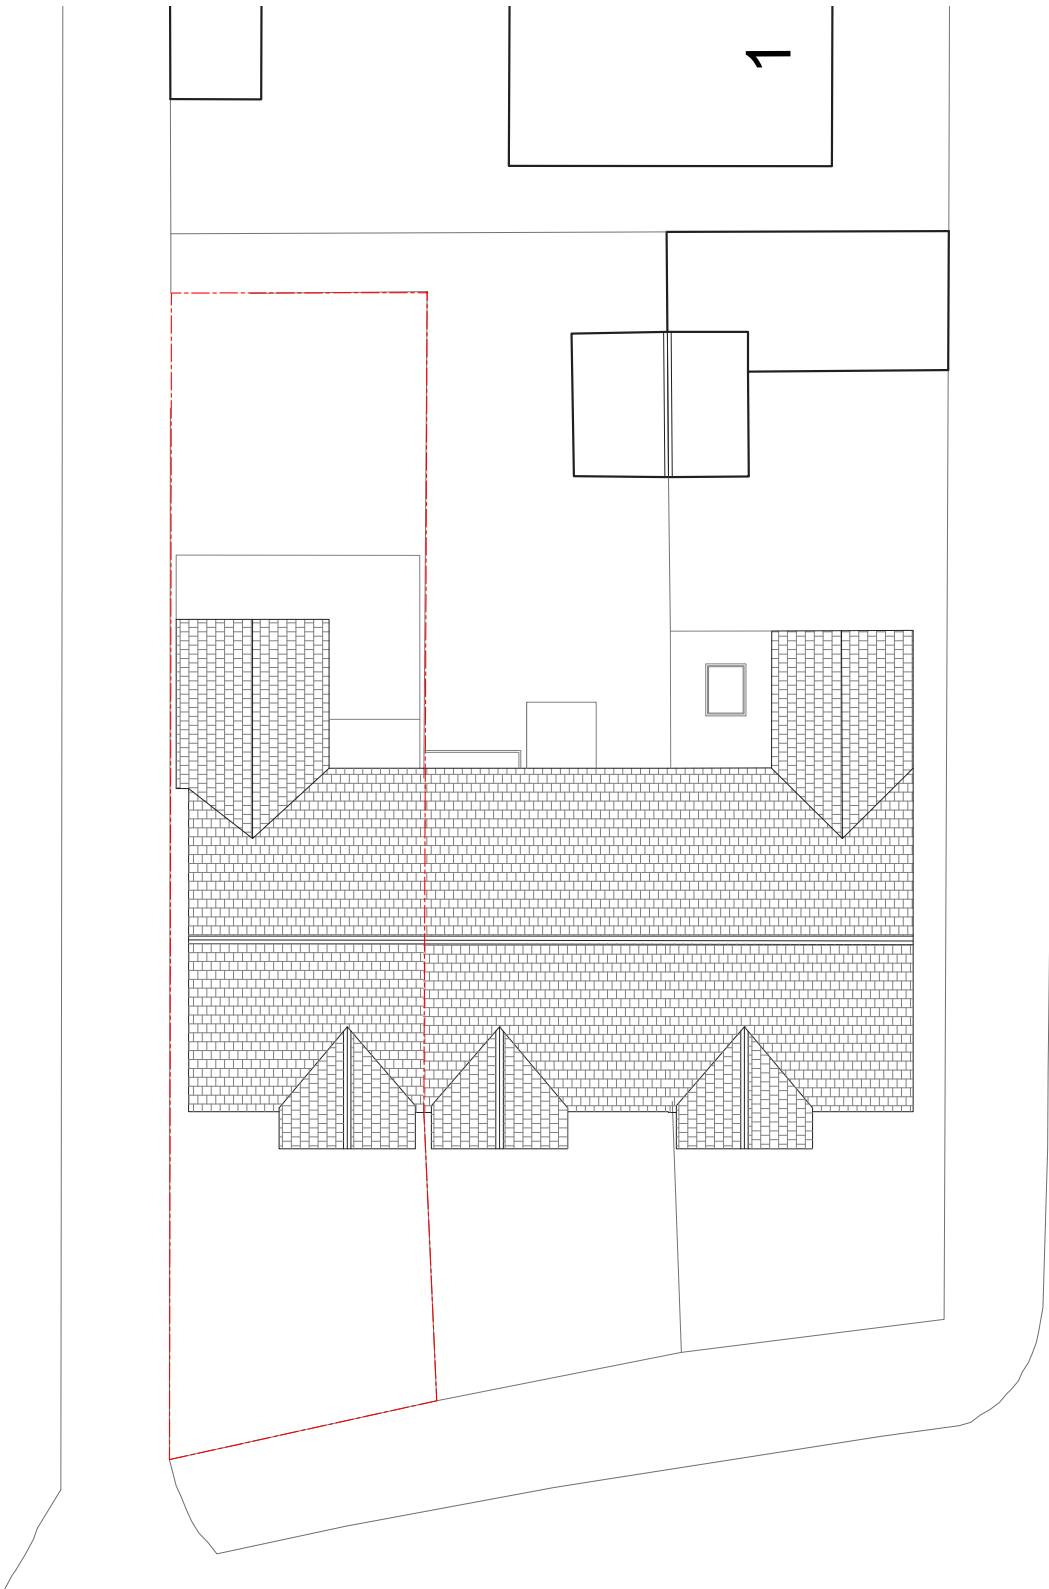

0m 5m 10m

PROPOSED SITE PLAN
1:200