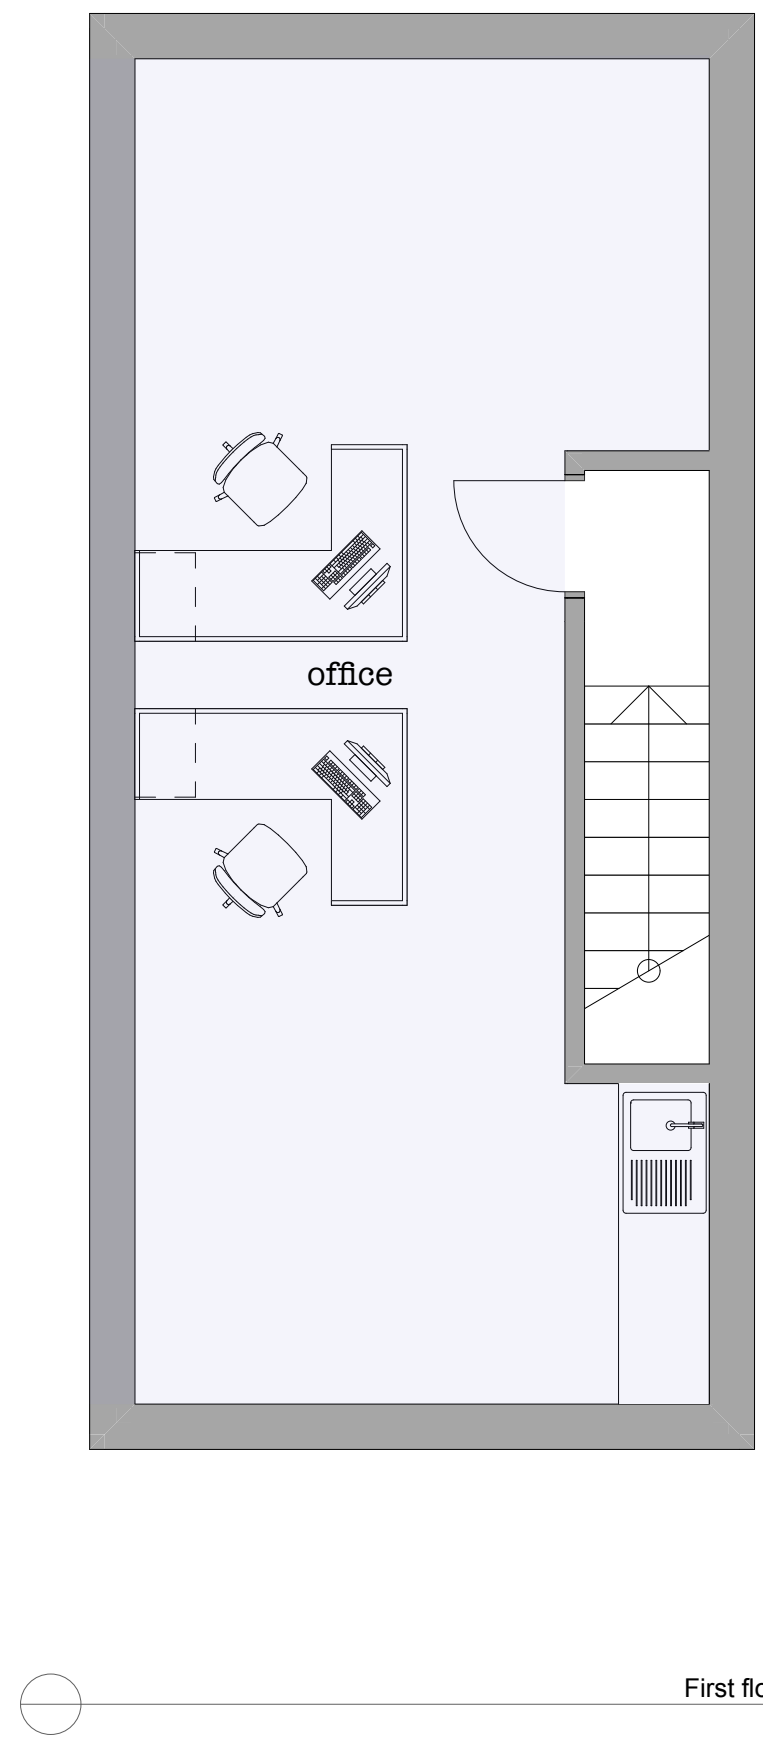
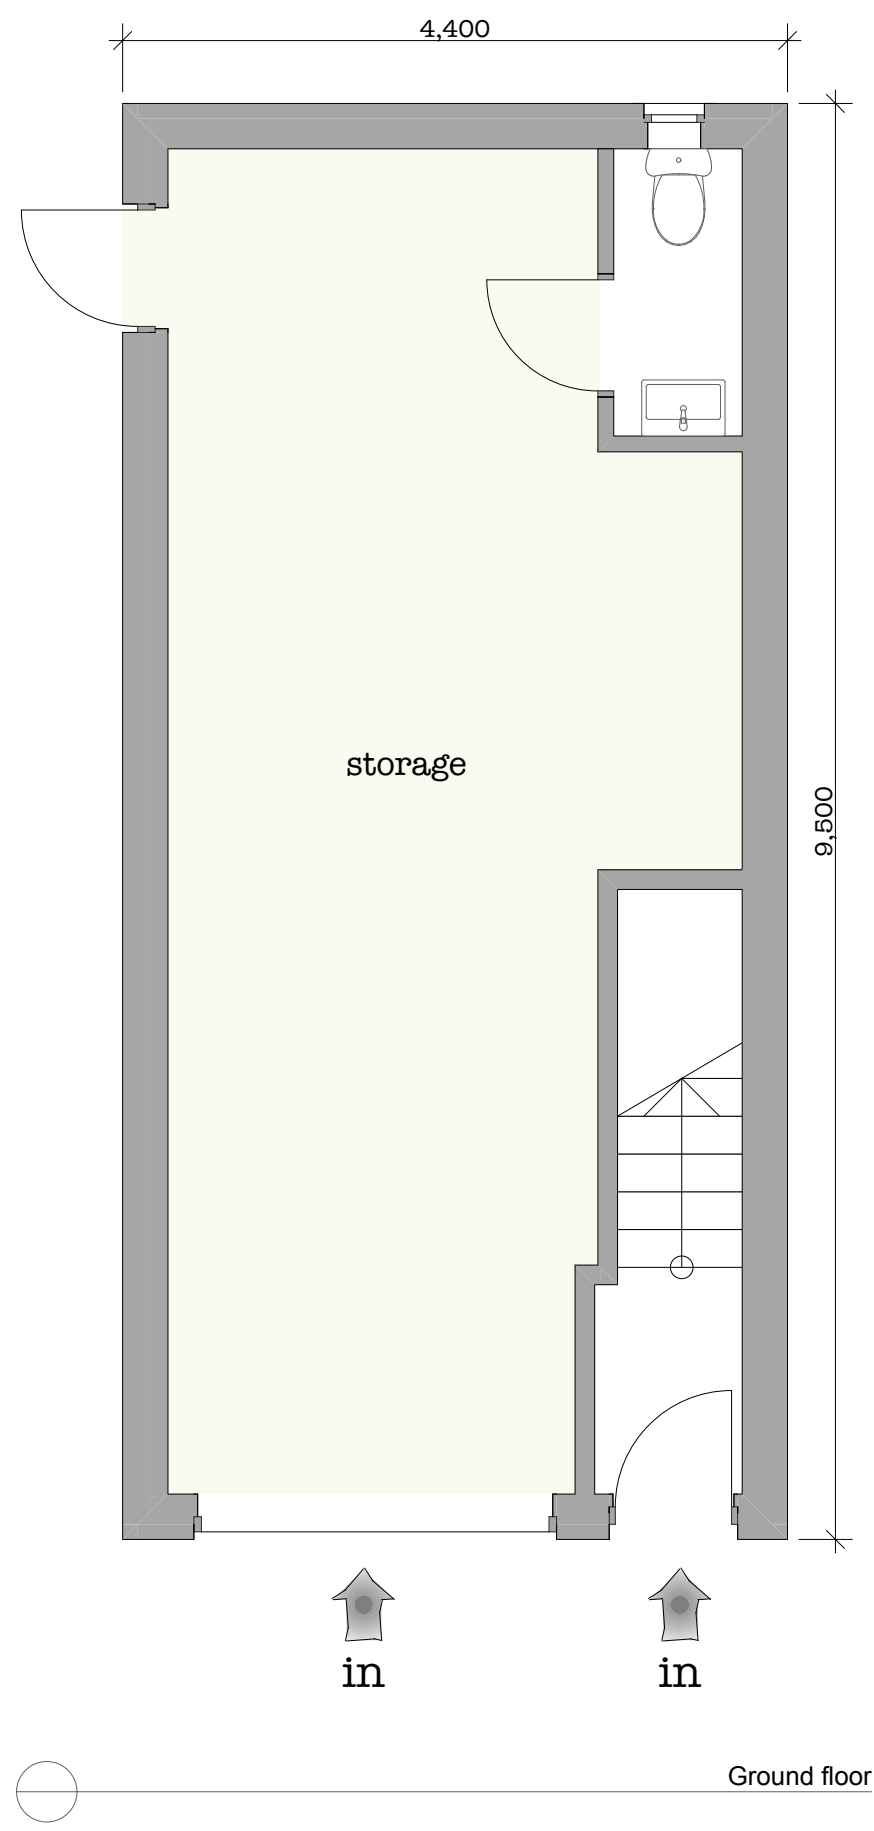


250 Church Road
Urmston
Manchester
M41 6HD

t: 0161 641 2533
e: info@ebrdesigns.com
w: www.ebrdesigns.com

Client
Mr Hamlet Sookasian

Job Title
Proposed storage unit
Land adj
Steelworks Tavern
Preston Street
M18 8DA

Drawing Title
Proposed floor plans

Drawing Status
planning


Drawn by	Date
JMR	April 2022

Scale
1:50 @ A3

Job Number	Drawing Number
ebr/00731	A0.1

Revision	Description	Date


Do not scale. All dimensions to be checked on site prior to fabrication of components or execution of works. This drawing, the design and information contained within are copyright of ebrdesigns.com ltd and must not be used or reproduced without express permission. ebrdesigns.com ltd shall not be liable if used or reproduced without authorisation.

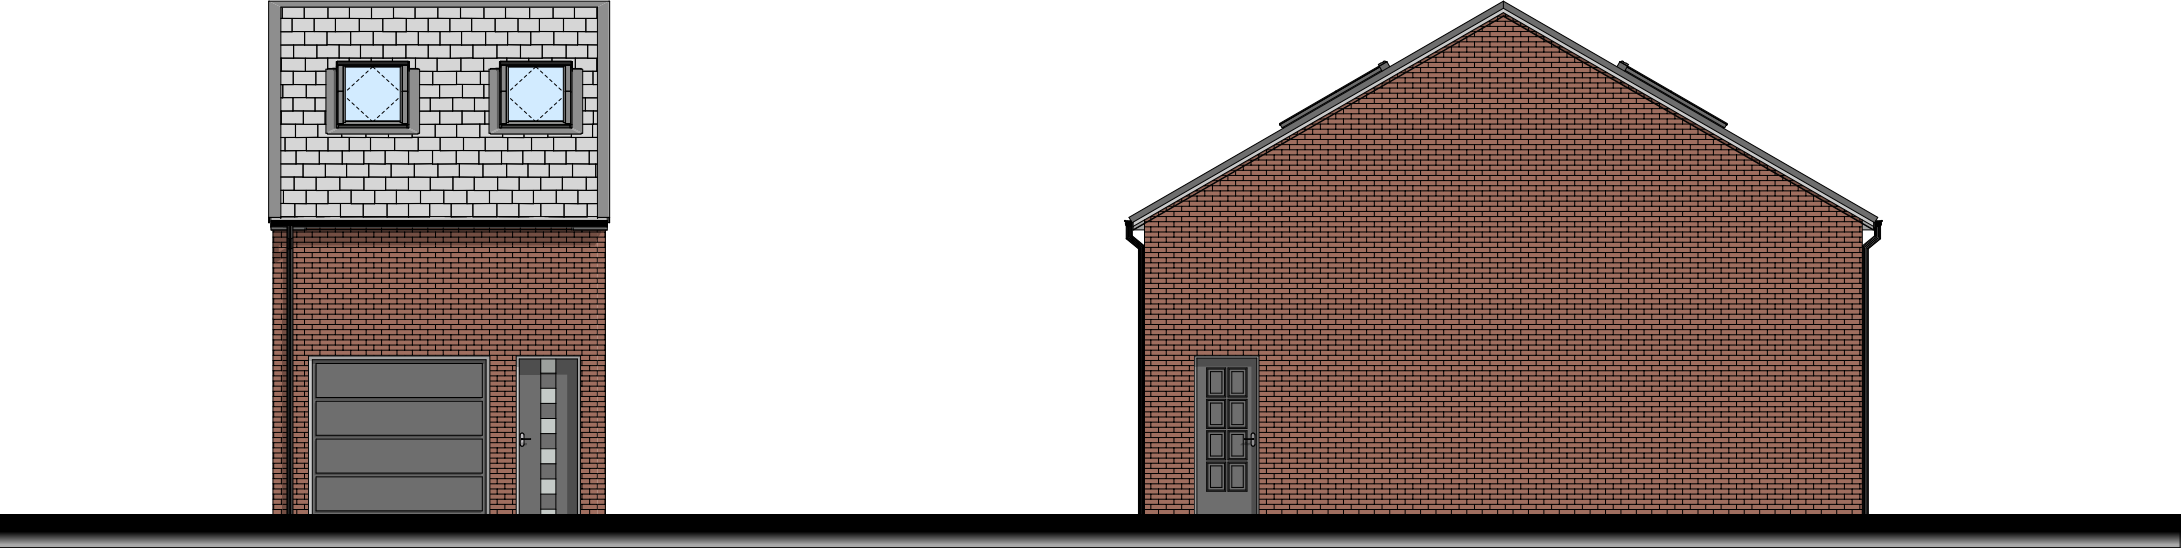

Front elevation



Side elevation

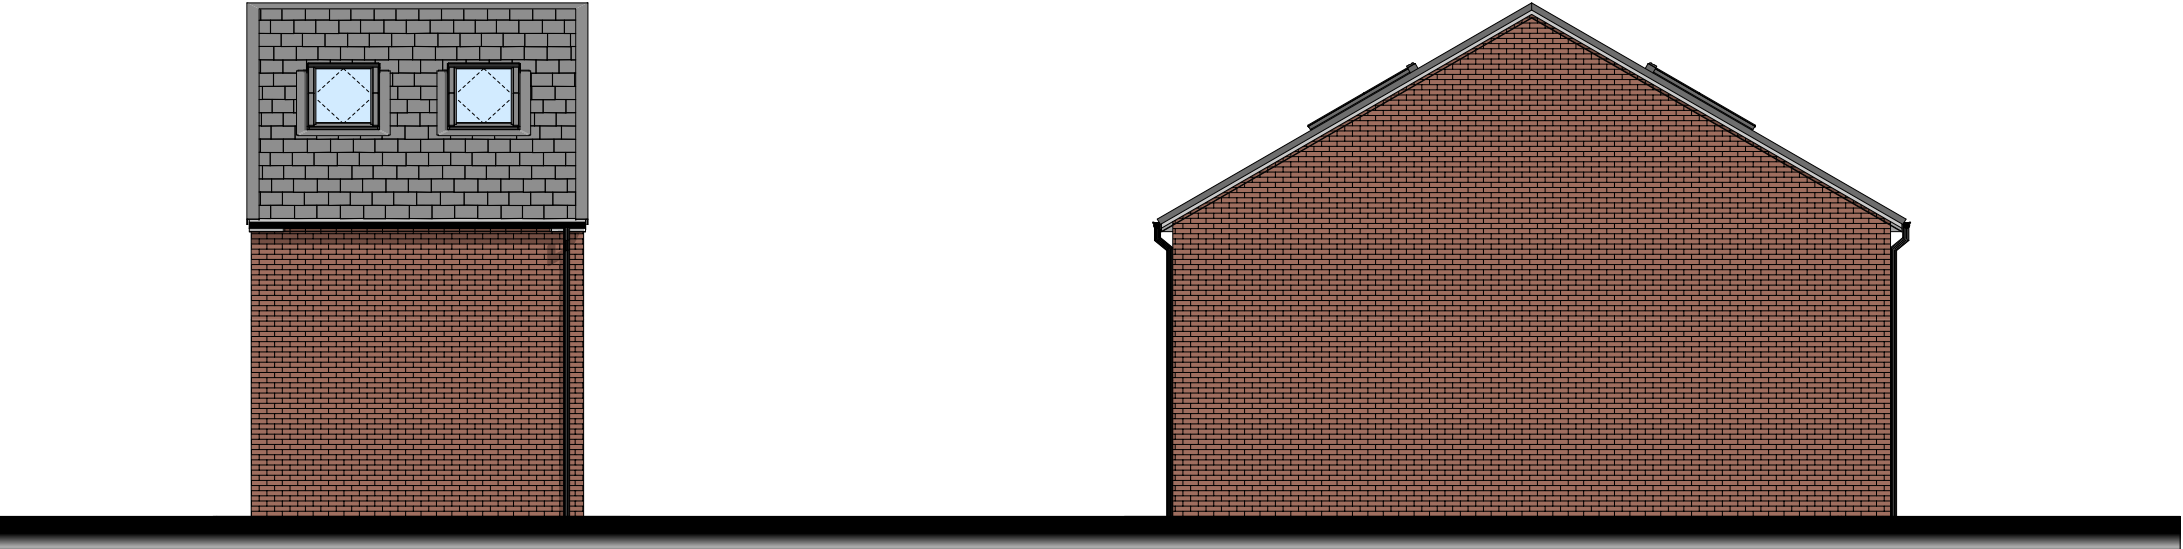

Rear elevation



Side_2 elevation



Revision	Description	Date

Do not scale. All dimensions to be checked on site prior to fabrication of components or execution of works. This drawing, the design and information contained within are copyright of ebrdesigns.com ltd and must not be used or reproduced without express permission. ebrdesigns.com ltd shall not be liable if used or reproduced without authorisation.