

NOTES
All dimensions and levels to be checked on site.
Any discrepancies are to be reported to the Architect before any work commences.
This drawing shall not be used to ascertain any dimensions, work to figure dimensions only.
This drawing shall not be reproduced without express written permission from AFL Architects Ltd.


DOCUMENT
When this drawing is issued in CAD it is an uncontrolled version issued for information only, to ensure the recipient to prepare their own documents/drawings for which they are solely responsible.

SOFTWARE INTEROPERABILITY
AFL prepared this drawing using Autodesk REVIT Architecture.
AFL does not accept liability for any loss or degradation of any information held in the drawing resulting from the translation from the original file format to any other file format or from the recipient's reading of it in any other programme.

THIS DRAWING IS BASED ON THE FOLLOWING MODELS:		
Model	By	Issued on
Structure	CLT/STN	
MEP	XXX	
Landscape	GILLESPIES	

- General Notes:
- Refer to Specification document 20200-AFL-MSCP-XX-SP-A-0000
 - Refer to (20) Series drawings for General Arrangement information, setting out and levels information.
 - Refer to (21) Series drawings for External Wall Information.
 - Refer to (22) Series drawings for Internal Wall Information.
 - Refer to (23) Series drawings for Floor Construction Information.
 - Refer to (24) Series drawings for External Doors / Windows information.
 - Refer to (25) Series drawings for Internal Doors / Windows information.
 - Refer to (26) Series drawings for Suspended Ceilings information.
 - Refer to (27) Series drawings for Roof Finishes information.
 - Refer to (28) Series drawings for Fine Strategy information.
 - Design of floors: the drawings and specification prepared by the architect are to indicate design intent only and to co-ordinate the works package into the overall design. The sub-contractor is responsible for the detailed design of the works and should issue details to the Architect for comment prior to commencement of fabrication or installation of those works on site.
 - All construction must conform to relevant British Standards and Building Regulations.
 - Any structure shown on this drawing is indicative only. Sub-contractor must refer to Structural Engineers drawings for full coordination.
 - The content of this drawing is for design intent and requires further design coordination with all relevant consultants, sub-contractors, specialist designers and statutory authorities.

- Facade Materials Key**
- EX 1a - NBS Ref: H31/112A
Ground Floor Material - Anodised Bronze Mesh - Dark - 63% free Area
- EX 1b - NBS Ref: H31/112B
Upper Floor Material - Main North & South - Anodised Brass 3D Mesh 63% free Area
- Upper Floor Material - Part North - Anodised Brass 3D Mesh with 15 degree rotated panels - 63% free Area (rotated feathered)
- Upper Floor Material - South - Anodised Brass 3D Mesh with 15 degree rotated panels - 63% free Area (rotated zig zag)
- EX 1c - NBS Ref: H31/112C
Upper Floor Material - West & East/Part South - Anodised Brass Panel with Perforations 40% free Area
- Ex 2 - NBS Ref: H11/110A & H11/110B (60 min FR)
Staircase Material - Glazed Curtainwall-PPC Frame
Cycle Hub Material - Glazed Curtainwall-PPC Frame
- Ex 3 - NBS Ref: TBC
Welded Mesh Panel Security Mesh. Black
- RT-03 - Entrance Canopy with Green Sedum Roof - Fascia Board to match Curtainwall Frame. Compression strut hanger rods (refer to Engineers details)
- H - Ironmongery & Opening Mechanisms
- J - Signage Location & Material - TBC
- K- Flashings & trimmings to match curtainwall PCC frame

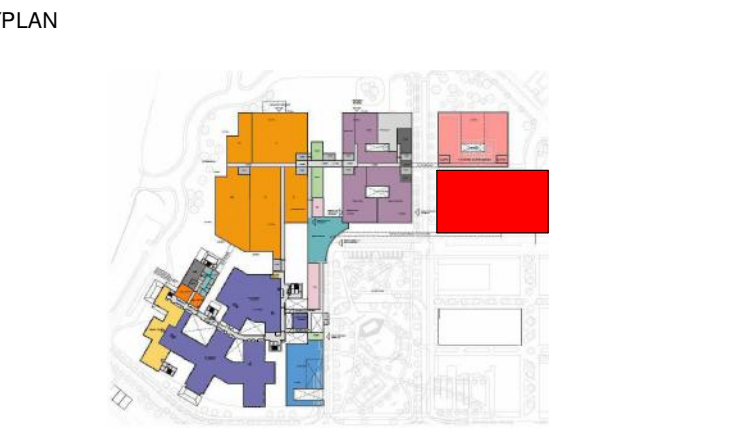

REV.	DESCRIPTION	DATE	DRW.	CHK.
P05	REVISED FOLLOWING CLIENT REVIEW	10.02.22	KC	JW
P04	GA ISSUE, STAGE 4 CLIENT & DESIGN TEAM COMMENTS INCORPORATED	28.01.22	KC	JW
P03	REVISED STAGE 4 DESIGN	14.10.21	FV	KC
P02	ELEVATION SETTING OUT AMENDED & REVISED FREE AREAS OF FACADE. UPDATED	05.07.21	KC	JW
P01	INITIAL STAGE 4 GA ISSUED FOR COMMENT	14.05.21	JW	KC



PROJECT
NMGH - Multi Storey Car Park

TITLE
GA, South & West, Elevations


STATUS S3	PURPOSE OF ISSUE For Review
--------------	--------------------------------

DRAWN BY KC	CHECKED BY JW	DATE 10.02.22
----------------	------------------	------------------

SCALE (@A0) 1 : 100	PROJECT NUMBER 203112
------------------------	--------------------------

FILE DRAWING NUMBER 20200-AFL-MSCP-ZZ-DR-A-2020	REV. P05
--	-------------

3 GA South Elevation
1 : 100

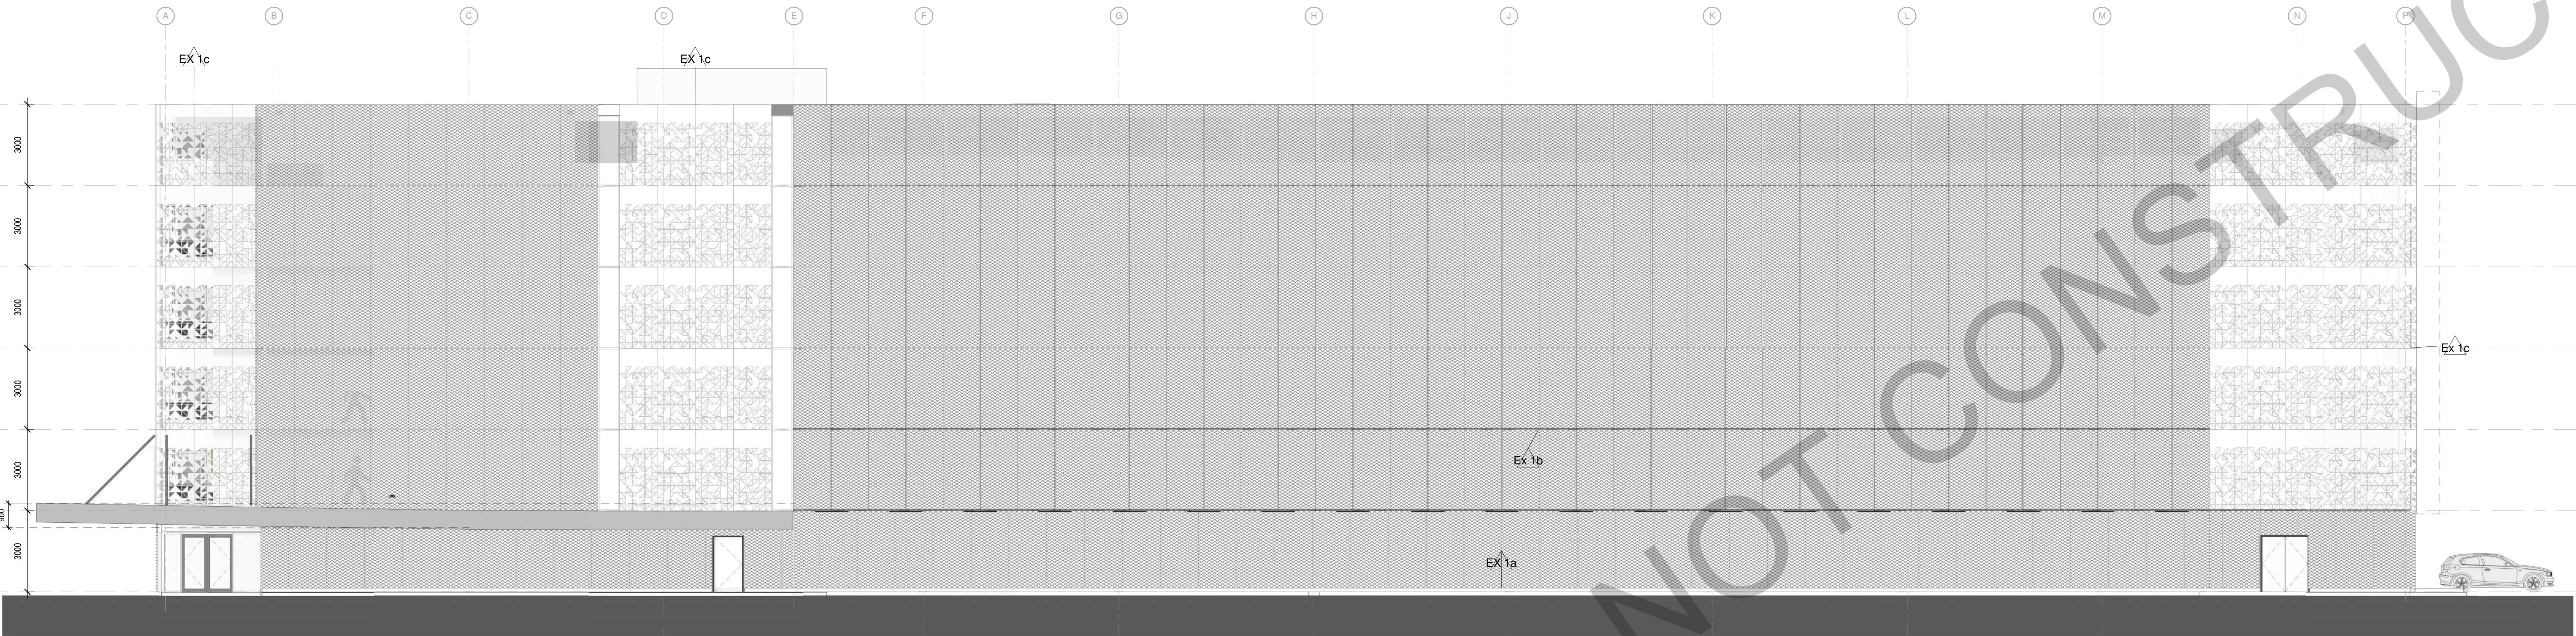

1 GA West Elevation
1 : 100

