





EXISTING FRONT ELEVATION
SCALE 1:100

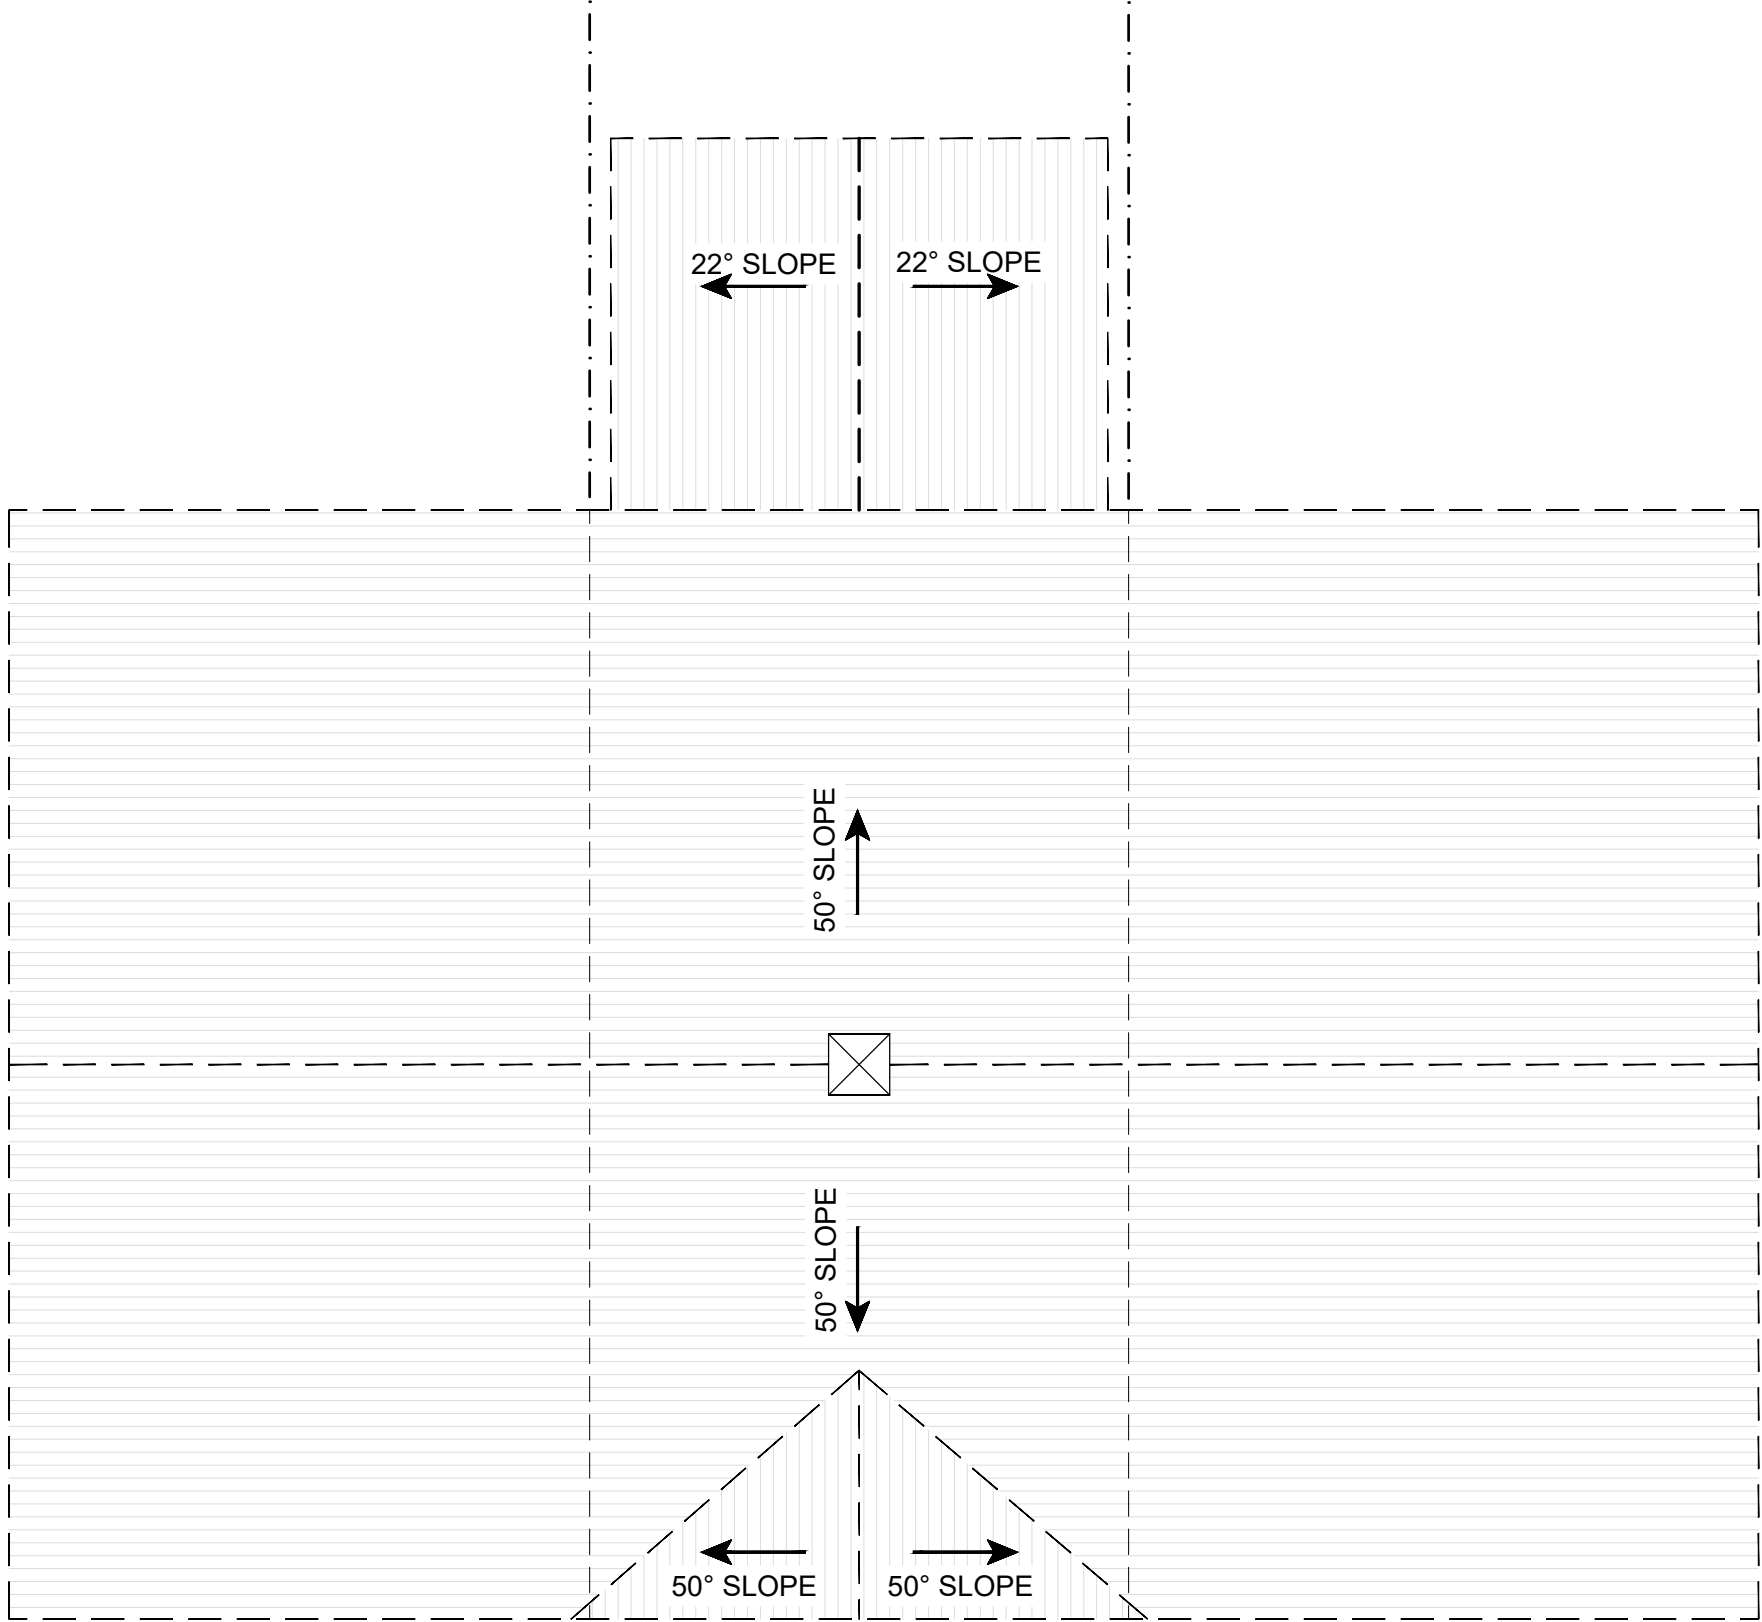

PROPOSED ROOF PLAN
SCALE 1:100

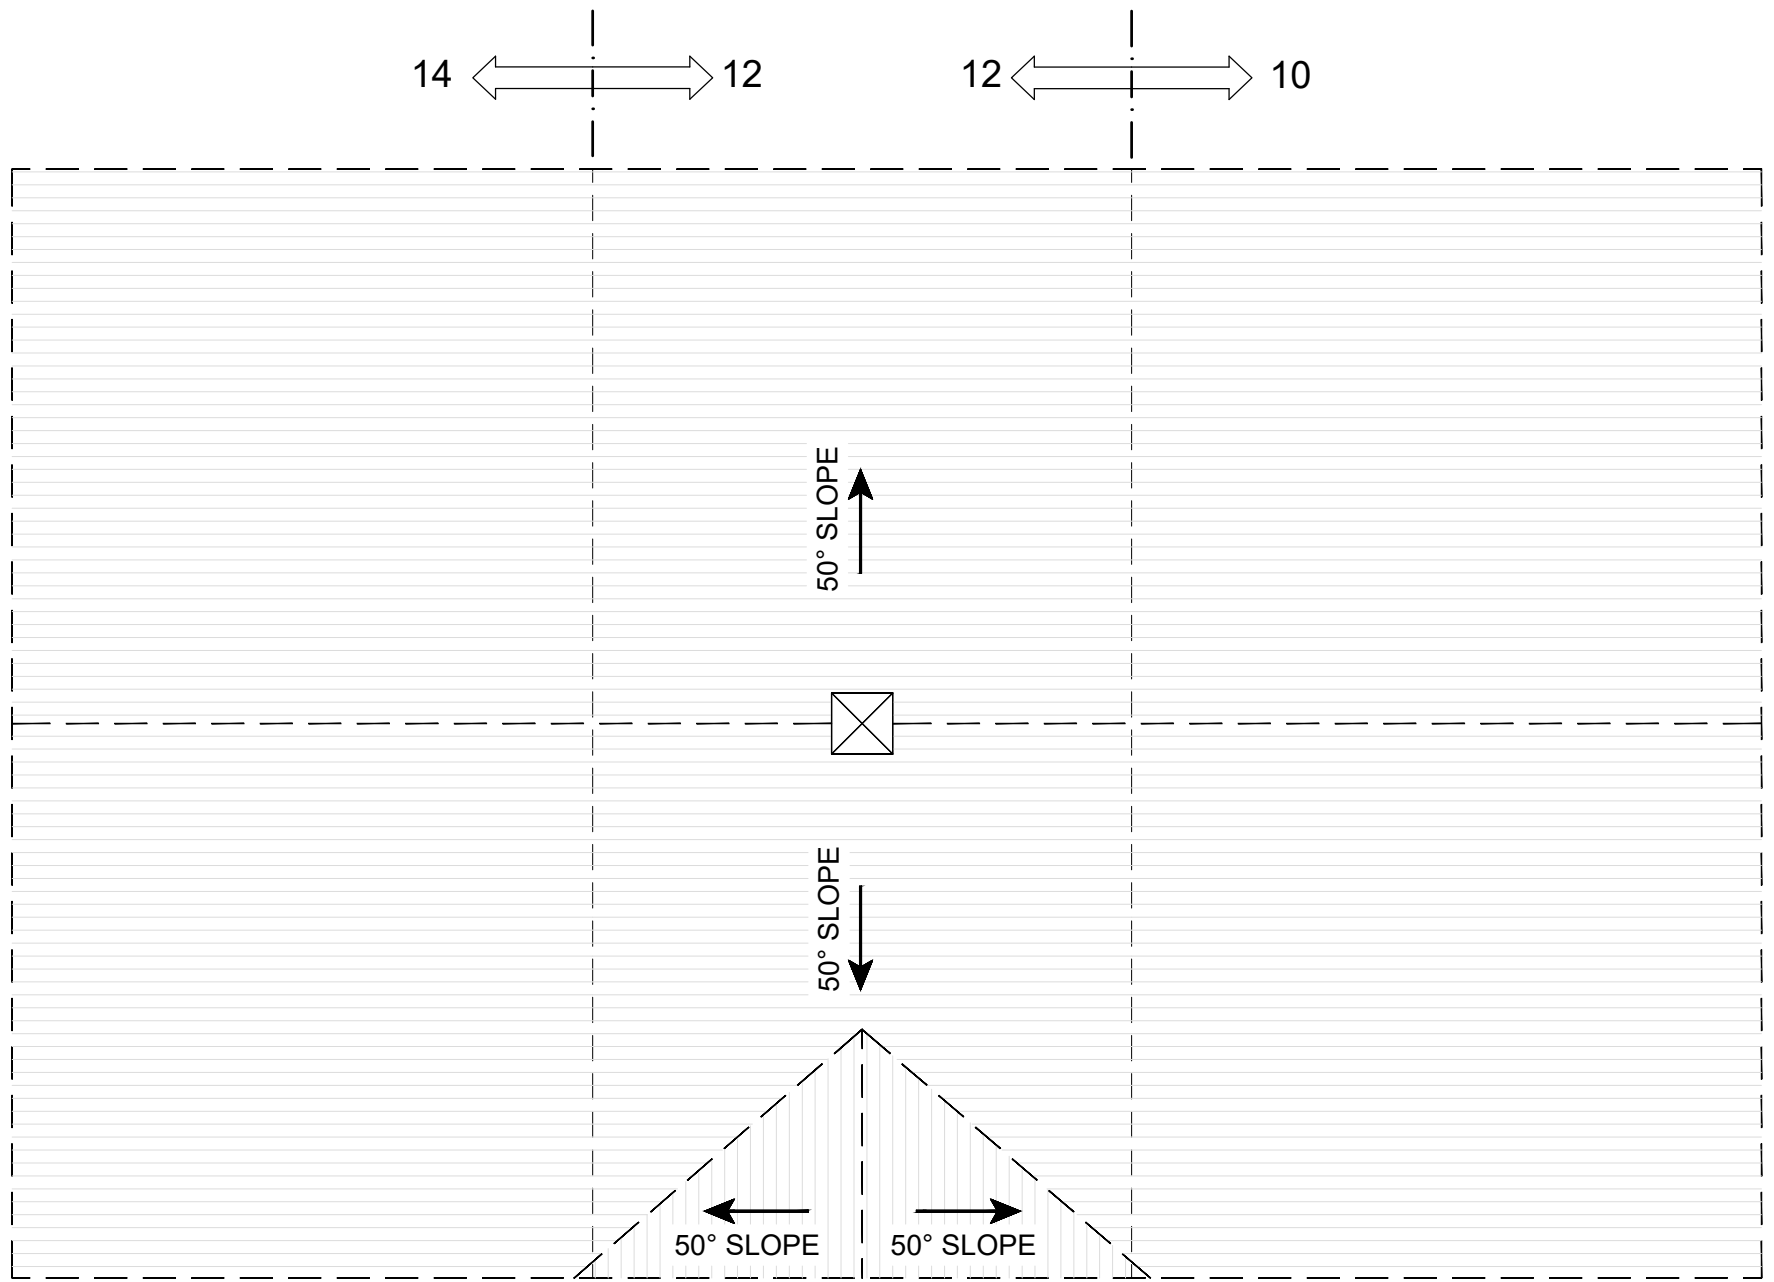


EXISTING ROOF PLAN
SCALE 1:100




EXISTING REAR ELEVATION
SCALE 1:100



PROPOSED REAR ELEVATION
SCALE 1:100

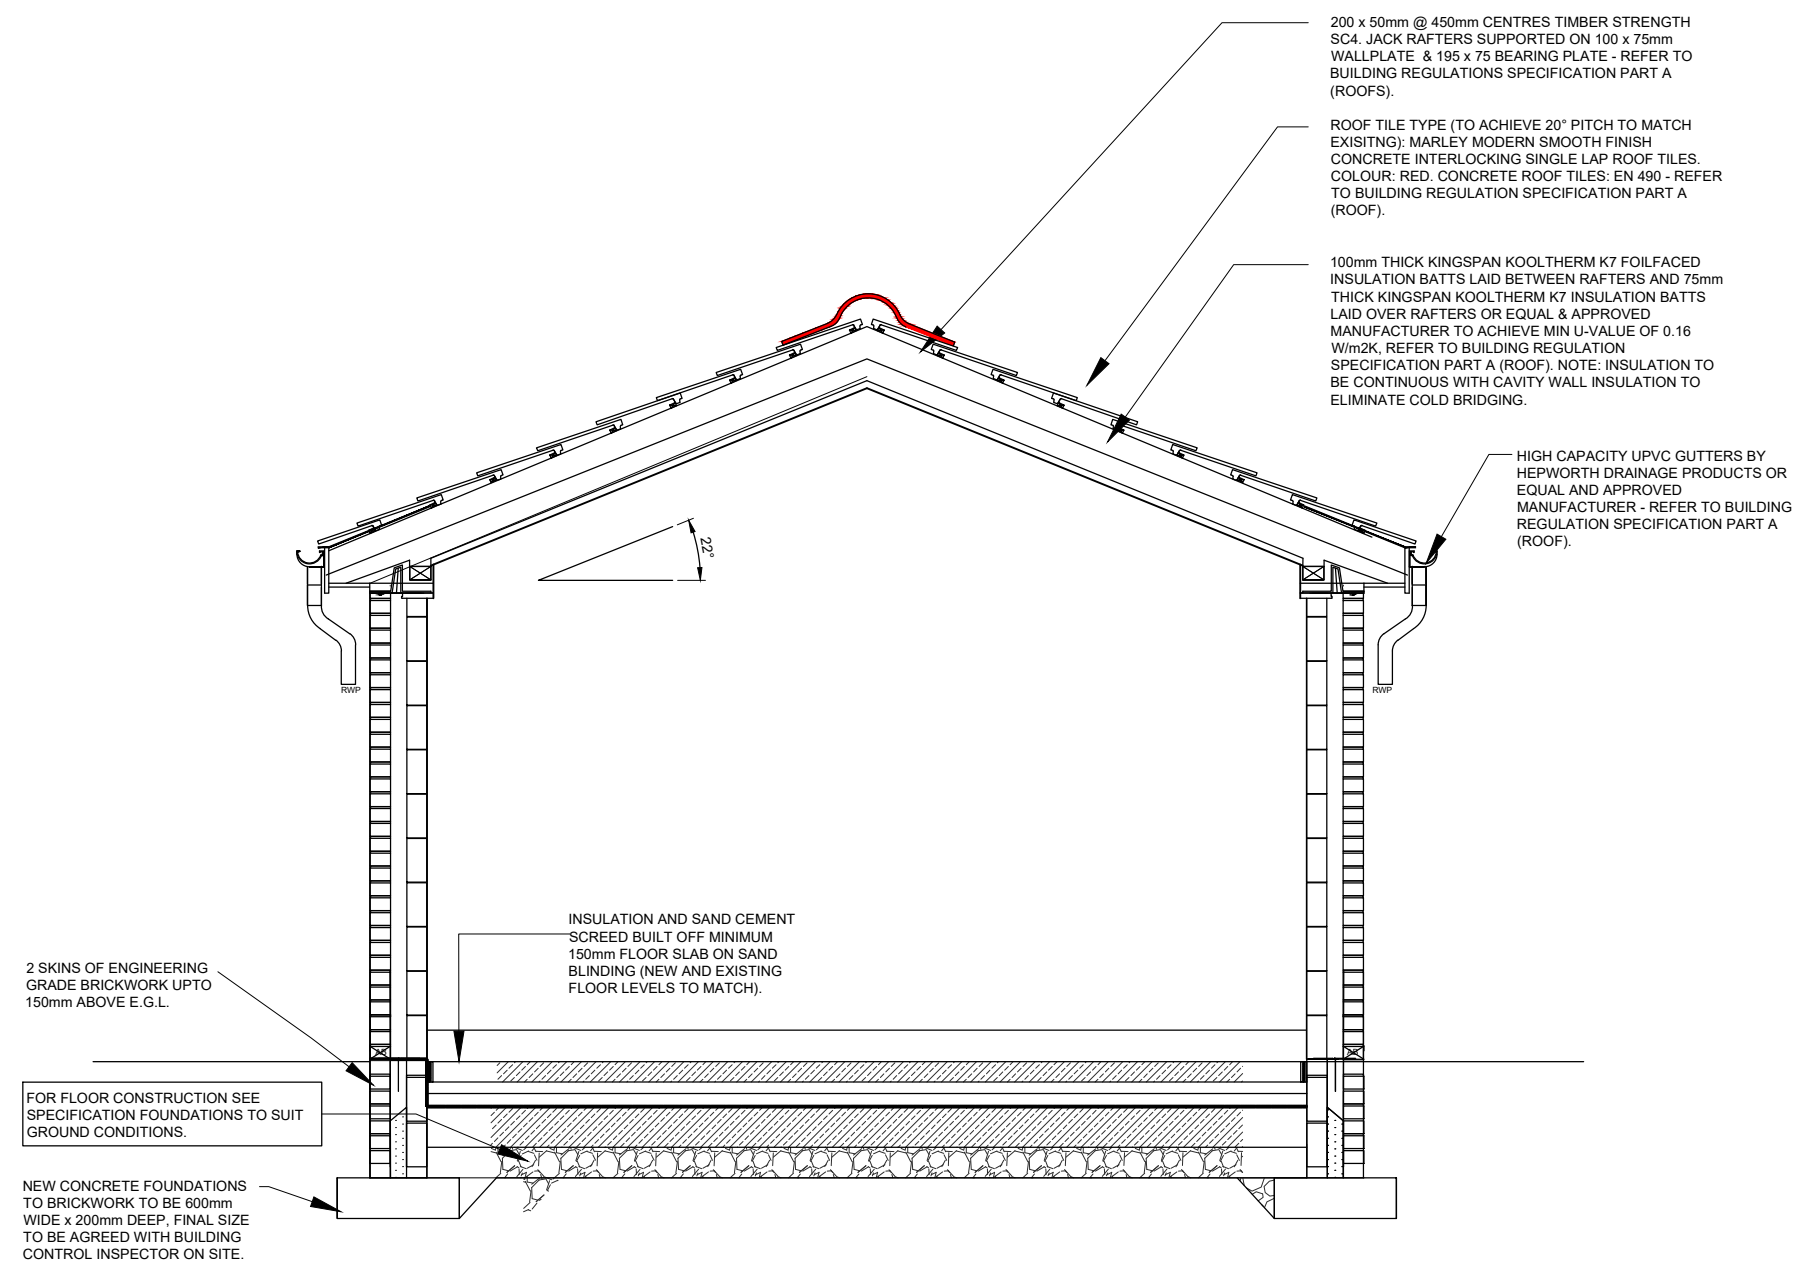

PROPOSED SECTION A-A
SCALE 1:50

 

SCALE BAR 1:100

- General Notes :
- All dimensions should be site checked on site prior to construction.
 - Do not scale from this drawing.
 - Any drawing errors or discrepancies should be brought to the attention of Structural Engineer at the address shown.
 - All dimensions are in millimetres and levels in metres.

Purpose of Issue :

**PLANNING
PERMISSION
ISSUE**

- HEALTH & SAFETY :
- Demolition & Temporary Supports and Stability.
 - Buried Services.
 - Heavy steel and blocks.

REFERENCE DRAWINGS

00219/21/A-001 - Plans.
00219/21/A-003 - Section & Specs
00219/21/A-004 - Block Plans
00219/21/A-005 - Elevations

Project :
12 HOLDEN AVENUE
MANCHESTER M16 8TA
SINGLE STOREY REAR EXTENSION

Title :
ELEVATIONS AND
SECTION A-A

Scale : @A2
1:100

Date :
FEB 22

Drawing No :
00219/21/A-002

Rev :
p3