


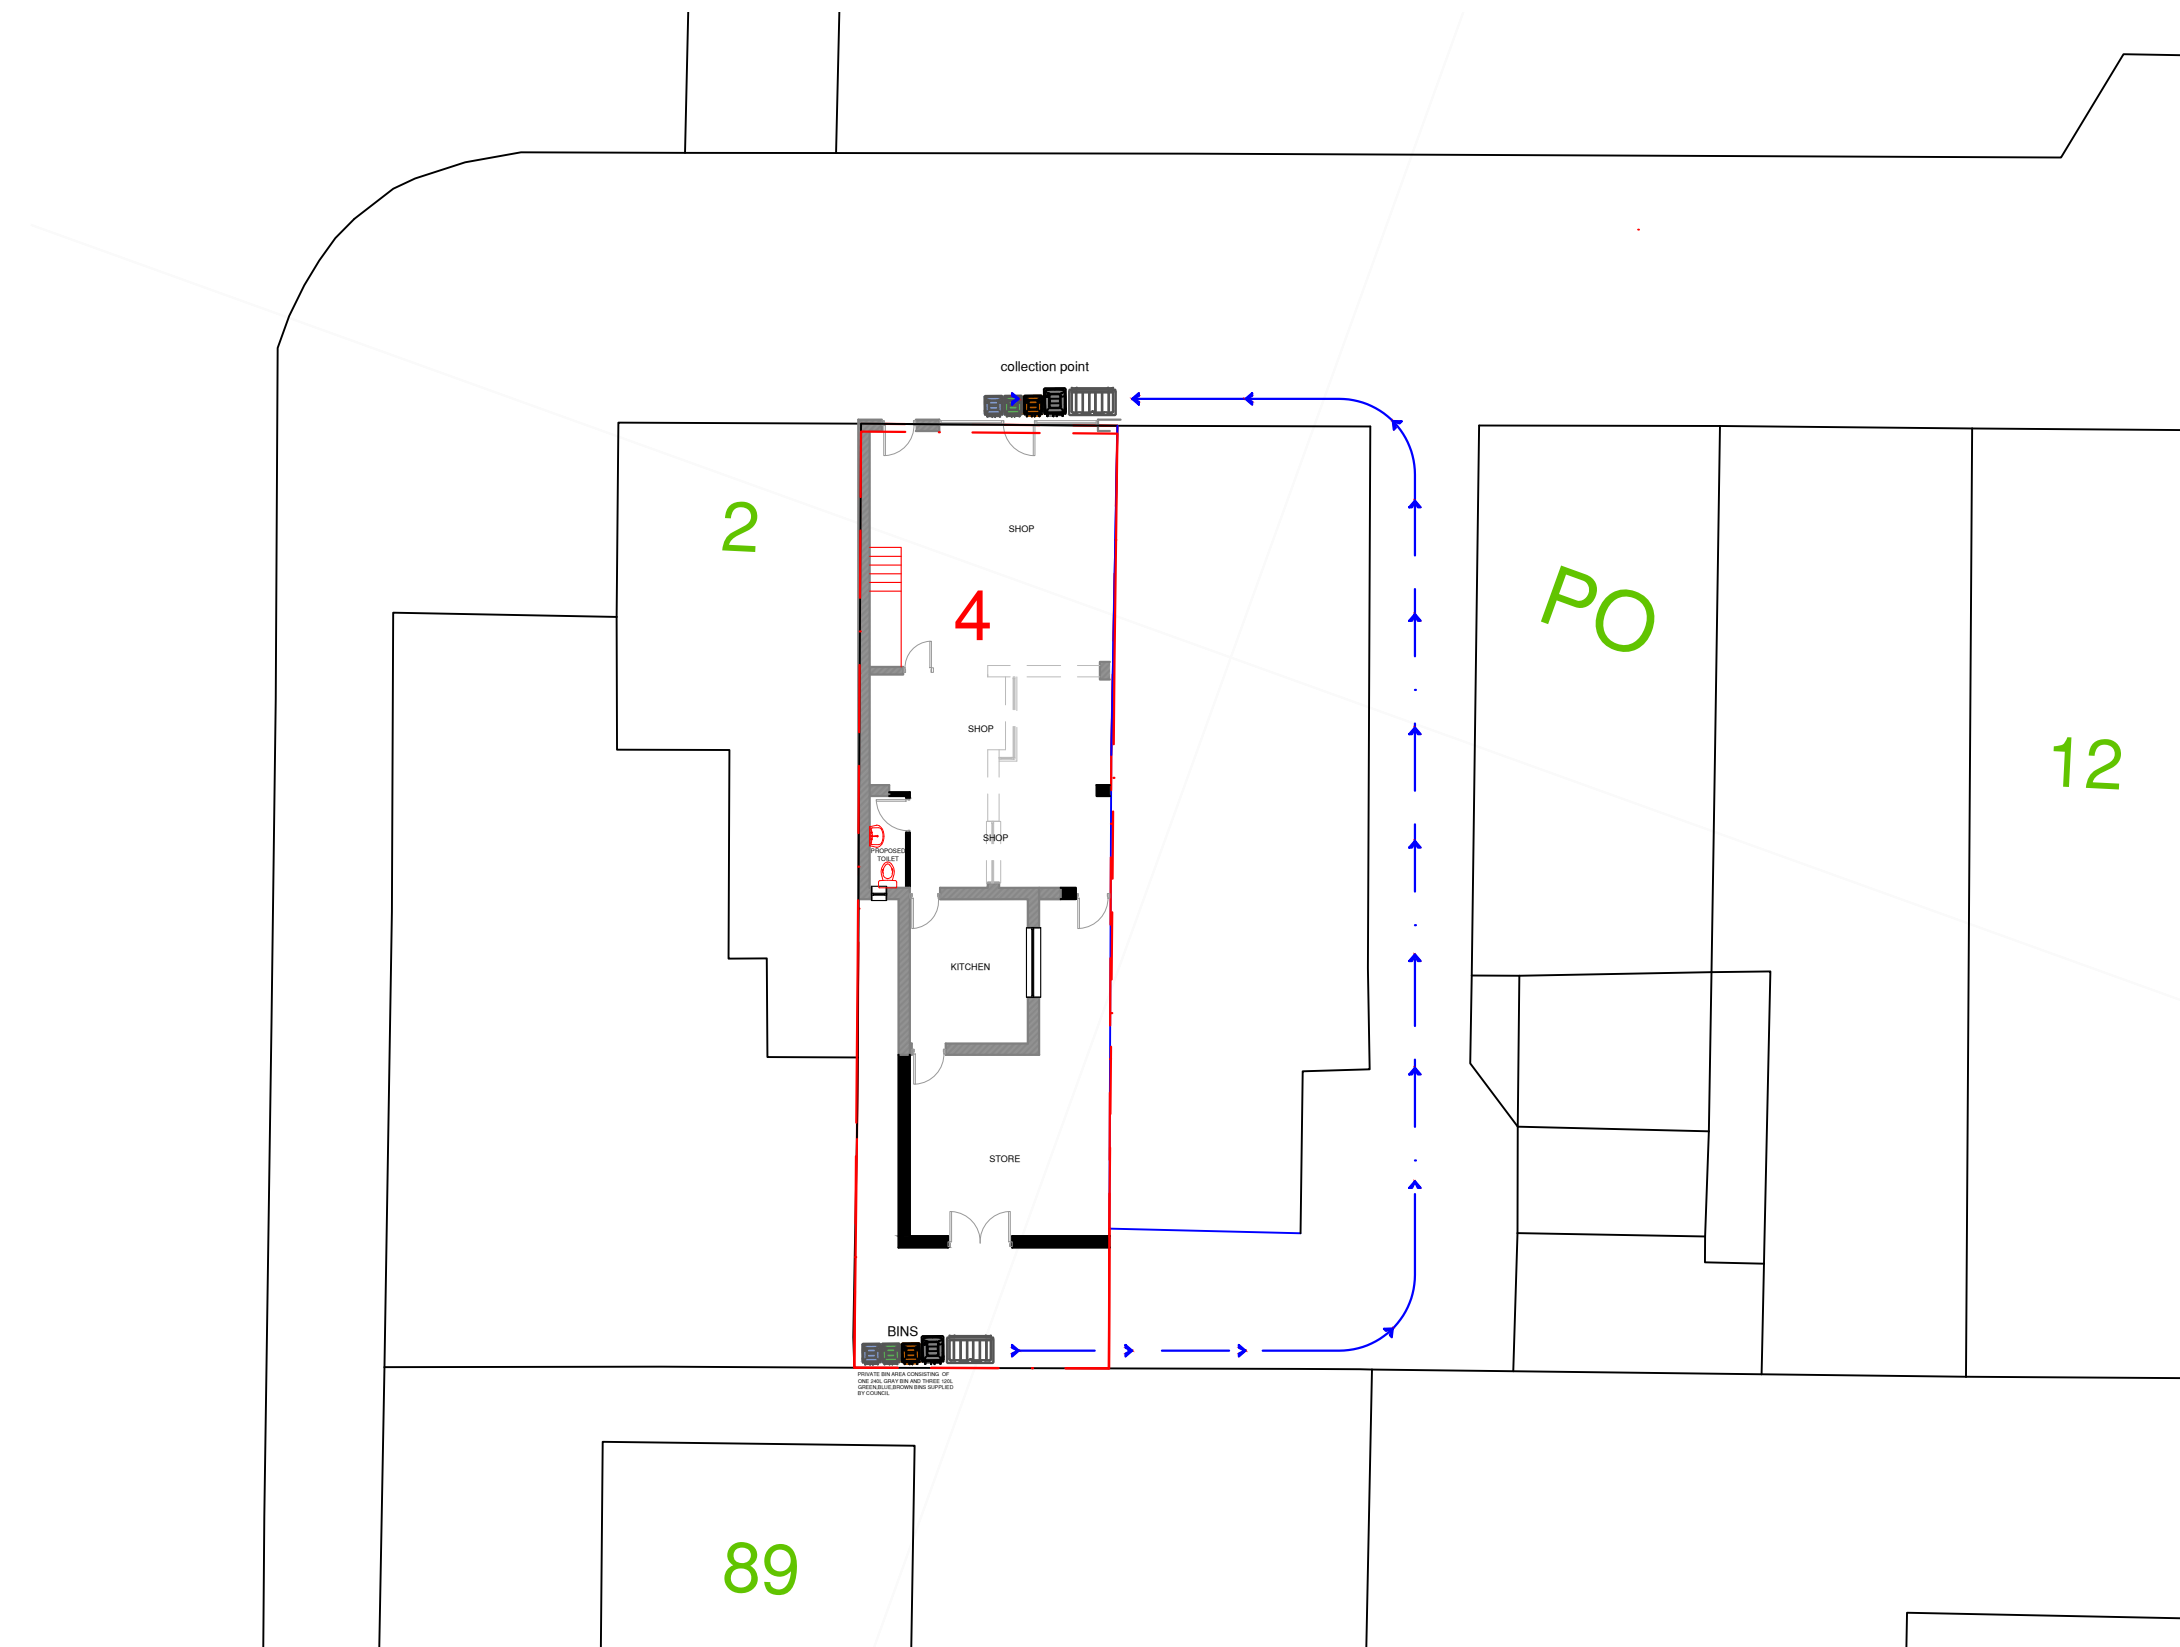

LOCATION PLAN

PROJECT:4 MELDON ROAD.

Notes:

NOTES

REV.	DESCRIPTION	BY	DATE



Arch Designs
Don't just dream it,
let us design it!
www.archdesigns.co.uk
TEL: 07910600970

ARCH DESIGNS

CLIENT: DENOTHAN KETHESWARAN
4 MELDON ROAD
MANCHESTER
LONGSIGHT M13 0TZ

ARCHITECT: MR REUBEN RAMELIZE
ARCH DESIGNS, WILSONS PARK C/O MAS
MONSALL ROAD
MANCHESTER M40 8WN

DRAWN: REUBEN
CHECKED: checked
DATE: MAR 2022
REVISION: 0

PROJECT NAME: PROPOSED TWO STOREY REAR
EXTENSION.

DRAWING TITLE: SITE PLAN

SCALE: 1:200
SHEET SIZE: A3
SHEET NO: 06

PROJECT NO: 2021/00
STATUS: FOR PLANNING ONLY

DRAWING NO: A3/06