

UNIT B1

IMPORTANT NOTE:

ALL DIMENSIONS AND LEVELS SHOWN ON THIS DRAWING ARE TO BE CHECKED BY THE CONTRACTOR/MANUFACTURER PRIOR TO THE COMMENCEMENT OF ANY WORKS ON SITE OR THE MANUFACTURE OF ANY SITE COMPONENTS.

THIS DRAWING IS NOT TO BE SCALED.

DIMENSIONS ARE INDICATED IN MILLIMETRES UNLESS CLEARLY STATED OTHERWISE.

COPYRIGHT OF THIS DRAWING BELONGS SOLELY TO CUBE PSI

WHERE PARTS OF THE PROPERTY WERE COVERED OR INACCESSIBLE, A TIME OF SURVEY POSITIONS OF ELEMENTS ARE MARKED 'ASSUMED' ACCORDINGLY.

LIMITATIONS & THIRD PARTY CLAUSE:


ALL DIMENSIONS AND LEVELS SHOWN ON THIS DRAWING ARE TO BE CHECKED BY THE CONTRACTOR/ MANUFACTURER PRIOR TO THE COMMENCEMENT OF ANY WORKS ON SITE OR THE MANUFACTURE OF ANY SITE COMPONENTS.

THIS DRAWING IS NOT TO BE SCALED.


DIMENSIONS ARE INDICATED IN MILLIMETRES UNLESS
CLEARLY STATED OTHERWISE.

COPYRIGHT OF THIS DRAWING BELONGS SOLELY TO CUBE
PSL.
WHERE PARTS OF THE PROPERTY WERE COVERED OR
INACCESSIBLE AT TIME OF SURVEY POSITIONS OF ELEMENTS
ARE MARKED "ASSUMED" ACCORDINGLY.

LIMITATIONS & THIRD PARTY CLAUSE:

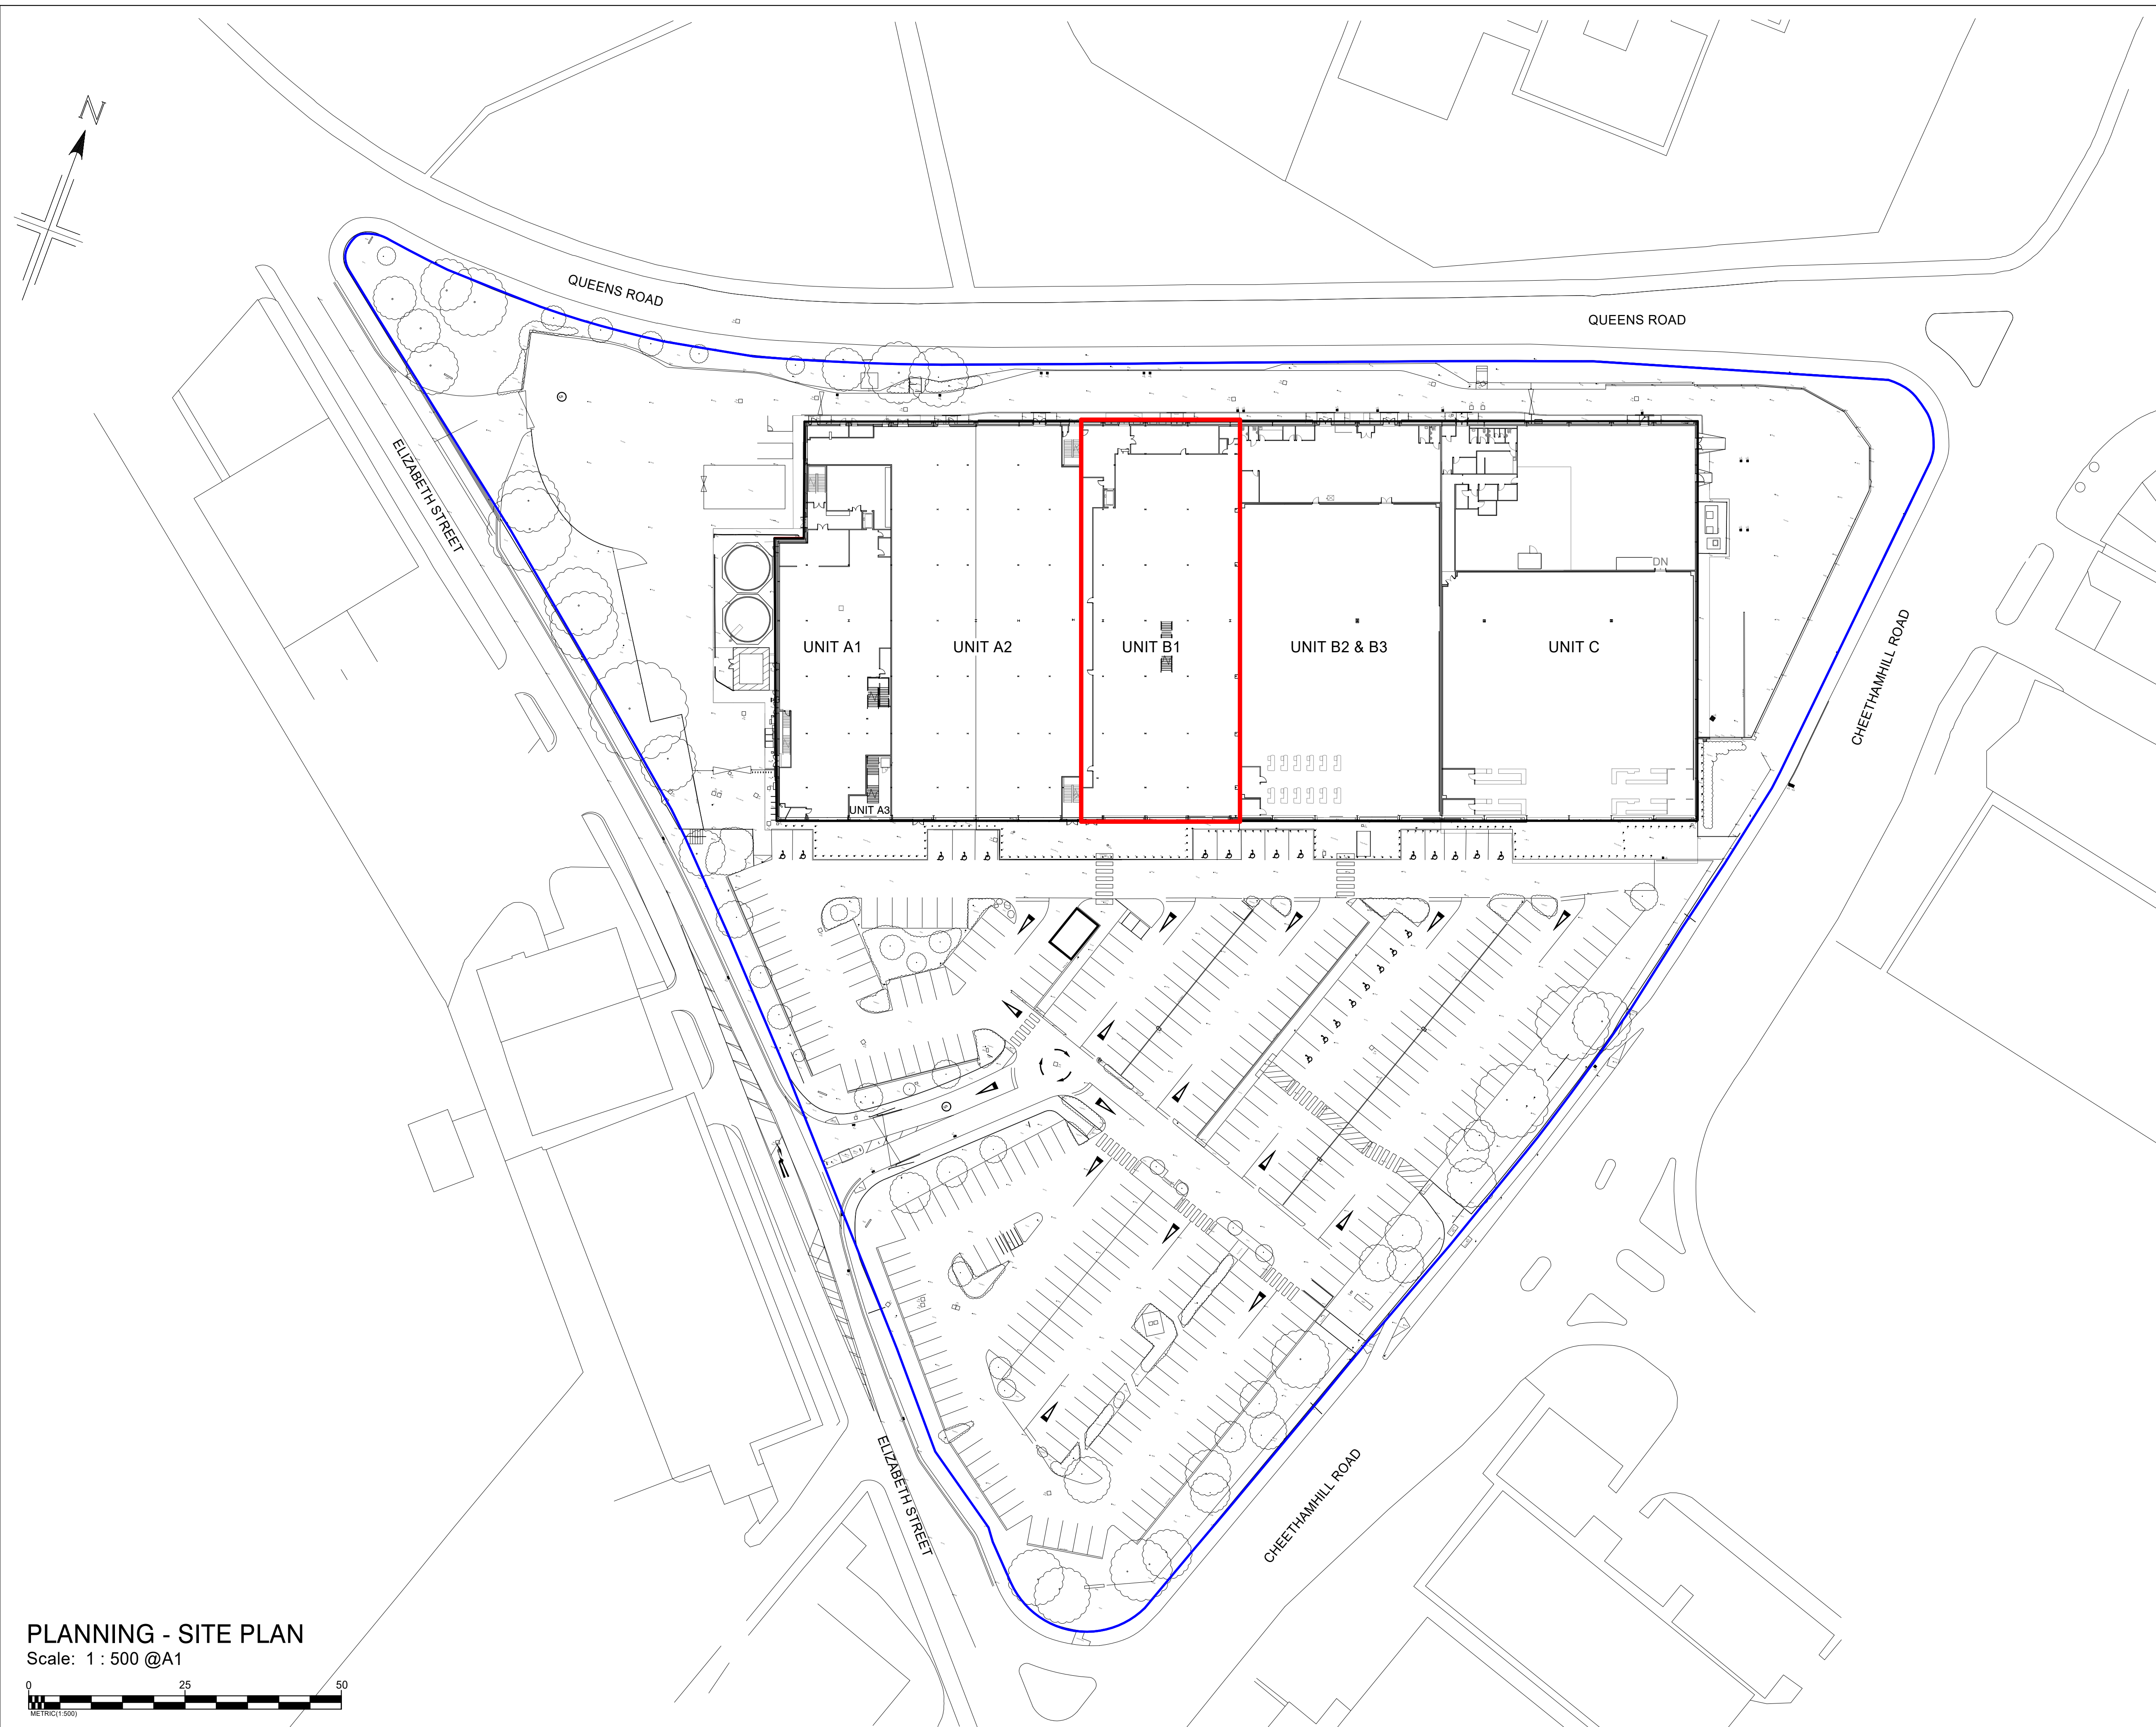

PLANNING - SITE PLAN
Scale: 1 : 500 @A1

 [illegible]

REV	DESCRIPTION	DATE	BY
REVISIONS			

CLIENT

SPORTSDIRECT.com RETAIL LTD

PROJECT
CHEETHAM HILL
MANCHESTER

DRAWING TITLE

SITE PLAN

DRAWN BY

CHECKED BY

LL	DR
DATE	SCALE

DATE	23/05/22	SOURCE	1 : 500 @ A1
------	----------	--------	--------------

PLANNING

cube

Project Management | Building Surveyors
Heritage Consultants | Design Services

REFERENCES

t: 01925 834 740 | f: 01925 830 420

e: dlang@cubepsl.co.uk | w: www.cubepsl.co.uk