



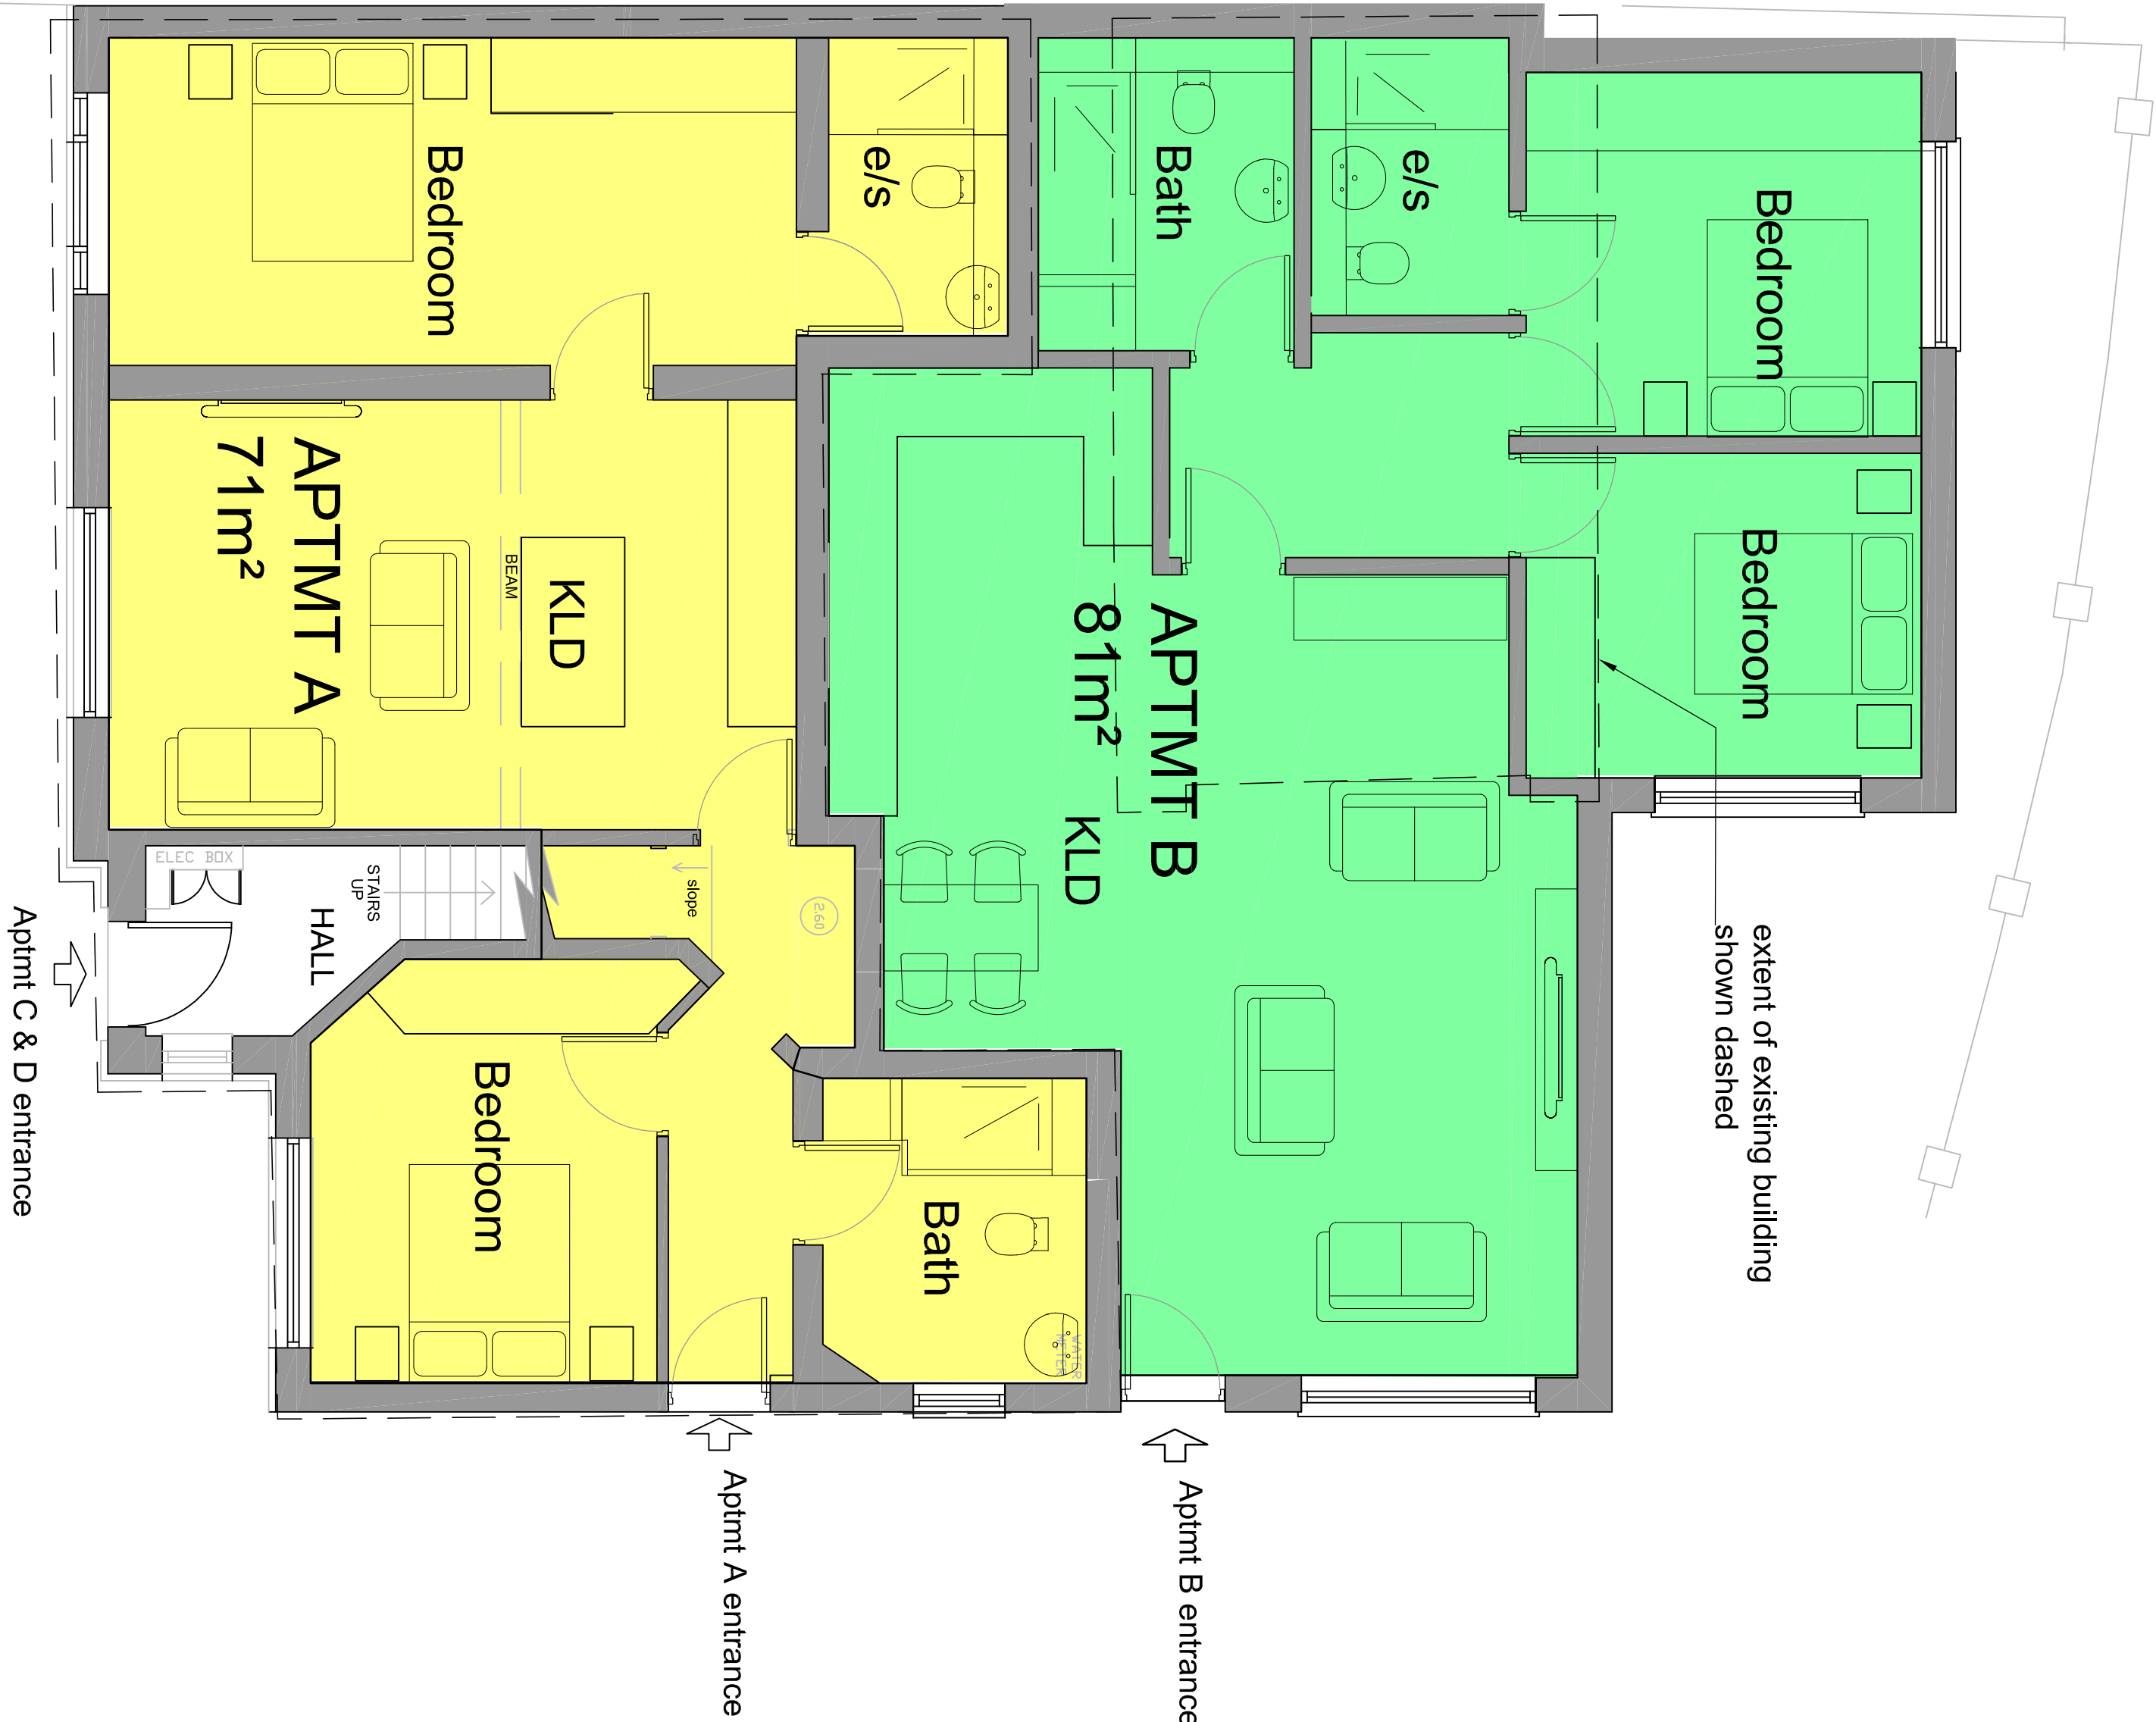

GROUND FLOOR LAYOUT



FIRST FLOOR LAYOUT

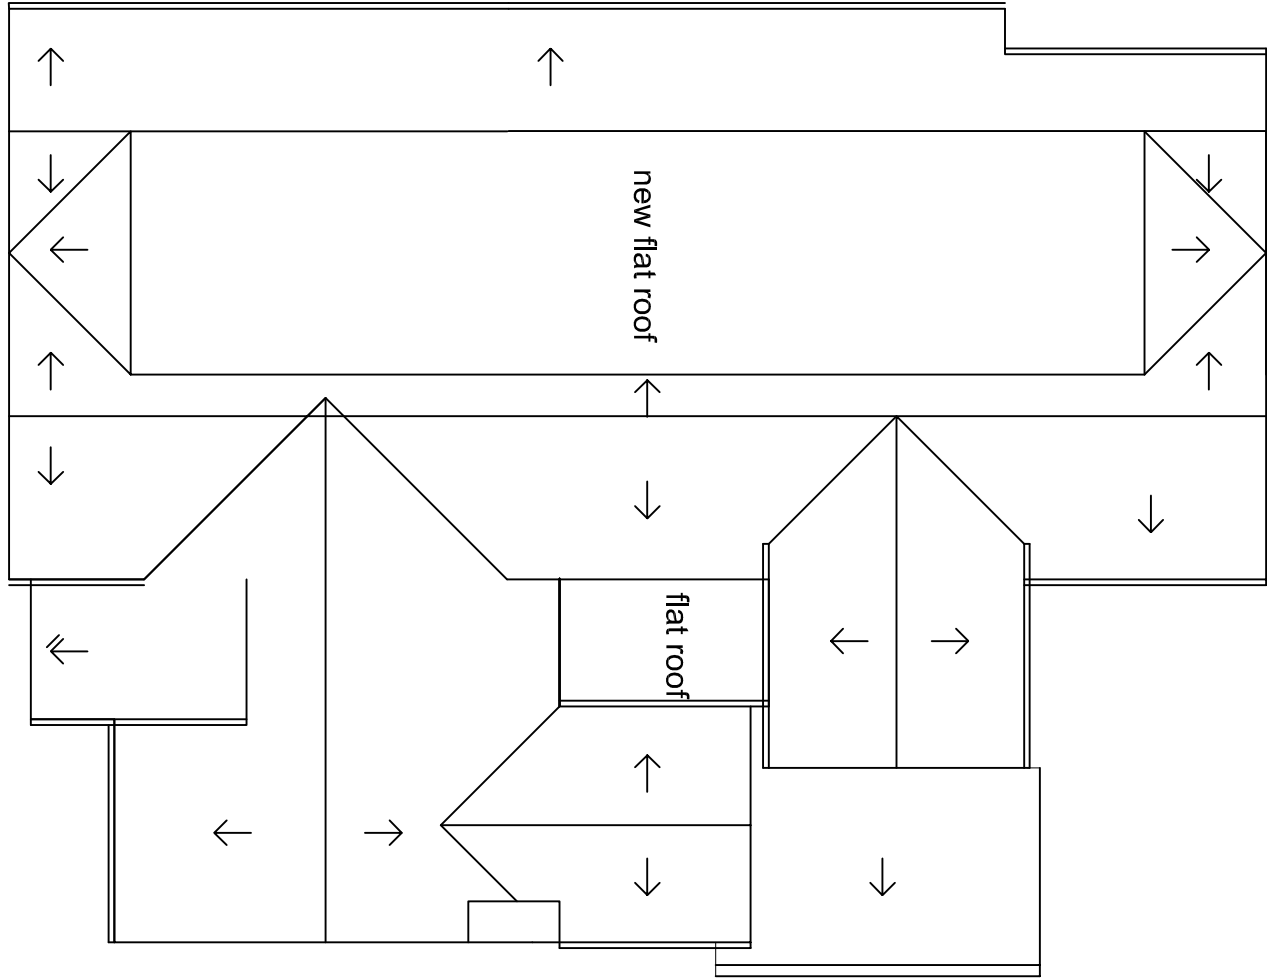

ROOF PLAN 1:100

Simon R Miles Chartered Architect Discbury Manchester T: 07778 137830 E: similesarchitect@gmail.com			
Revision	Date	Revision note	Notes
A	04.06.2019	Aptmt B layout amended, entrance made flush with Aptmt A, floor over amended to suit	

Do not scale. Contractors must check all dimensions on site before proceeding. Production drawings or commenting any work. The drawing and its design is the copyright of SRM Miles Ltd and may not be reproduced in any form whatsoever without their prior express written consent.

Project :	42 Ladybarn Road Fallowfield
Title :	
Proposed floor plans	
Drawing number :	19-160-PL101
Issue :	A
Client :	Ms Bentley
Scale :	1:50@A1 100@A3
Date :	27.02.2019
CAD Ref :	18-114
Drawn by :	SRM