


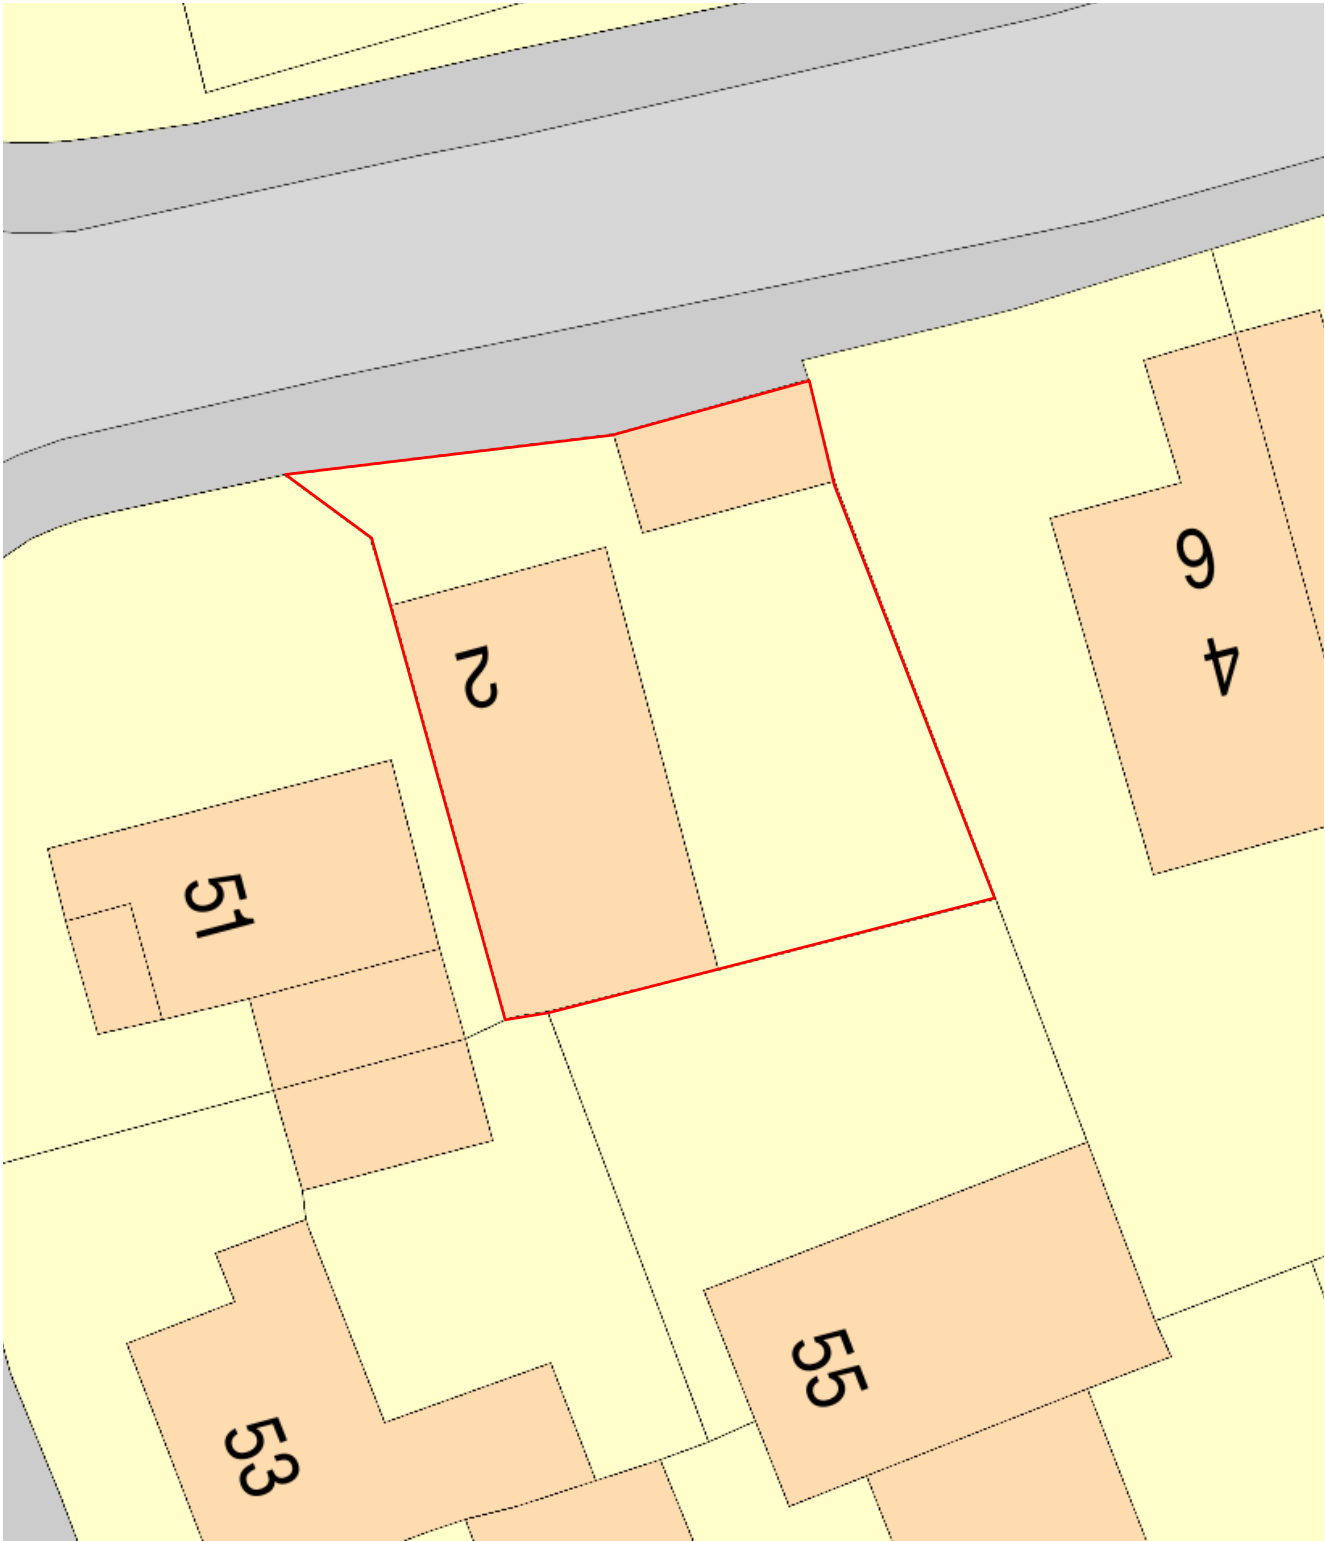

EXISTING SITE PLAN
SCALE:1:200

