


NOTES:
1. DO NOT SCALE FROM DRAWING. USE DIMENSIONS PROVIDED ONLY


COSTING NOTES:
ALLOW FOR COSTS OF ALL ELECTRICAL AND PLUMBING WORKS WITHIN BUDGETS
ALLOW FOR COSTS OF ALL PLASTERING, FINISHING AND DECORATING COSTS WITHIN BUDGETS
ALLOW FOR ALL RELEVANT WORKS TO BE SIGNED OFF BY BUILDING CONTROL



PROPOSED FRONT (WEST) ELEVATION
1:25

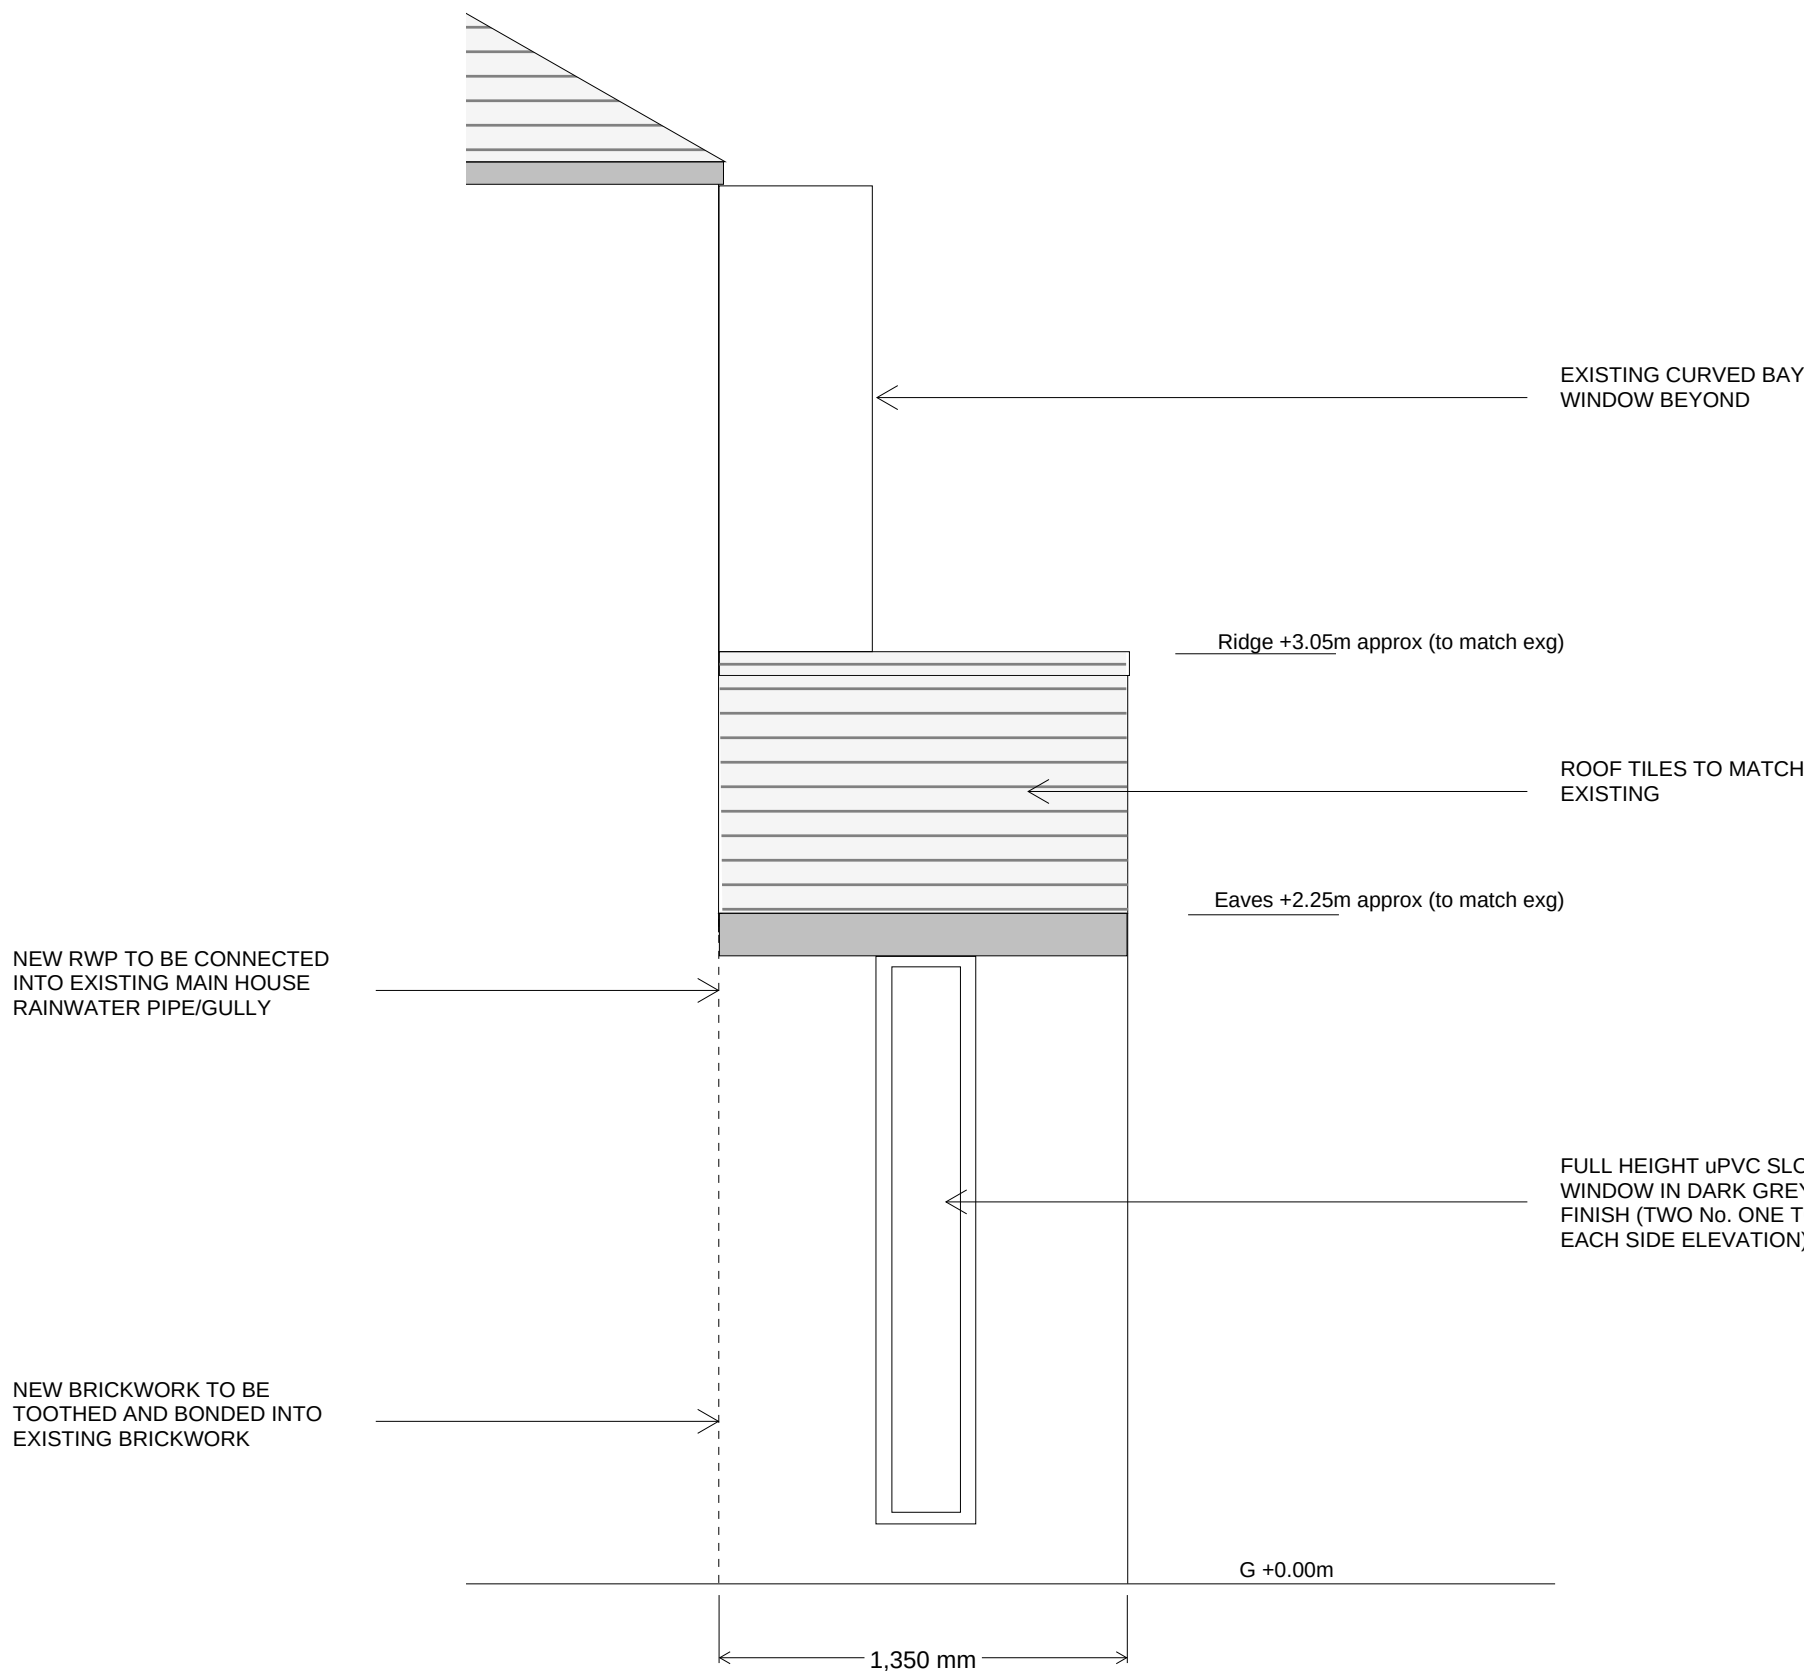

PROPOSED SIDE FRONT (NORTH) ELEVATION
1:25

 

00	ISSUED FOR TENDER / PLANNING APP.			15.01.22	PC	PC
Rev.	Description:			Date:	By:	Chkd:
renaissance Renaissance Associates Ltd Carvers Warehouse 77 Dale Street Manchester M1 2HG						
Project: 29 ASHDENE ROAD, MANCHESTER M20 4WX						
Drawing Title: <i>PROPOSED FRONT ELEVATIONS</i>						
Status: TENDER						
Size:	Date:	Drawn by:	Designed by:	Checked by:		
A1	15.01.22	PC	--	PC		
Scale:	1:25 @ A1	Project No:	2201-01			
Project:	Originator:	Volume:	Level:	Type:	Role:	Category/Number: Rev:
ASH-XXX-P-ZZ-DR-A-04100						00