




- NOTES**
- Design & drawings are copyright of Hive Architects Studio Ltd. and written permission must be obtained before duplication
 - Do not scale from drawing or derive dimensions from digital forms
 - All dimensions are to be checked before commencing work or placing orders
 - Any discrepancy found between information herein and that given elsewhere or found on site shall be reported in writing to the architect immediately

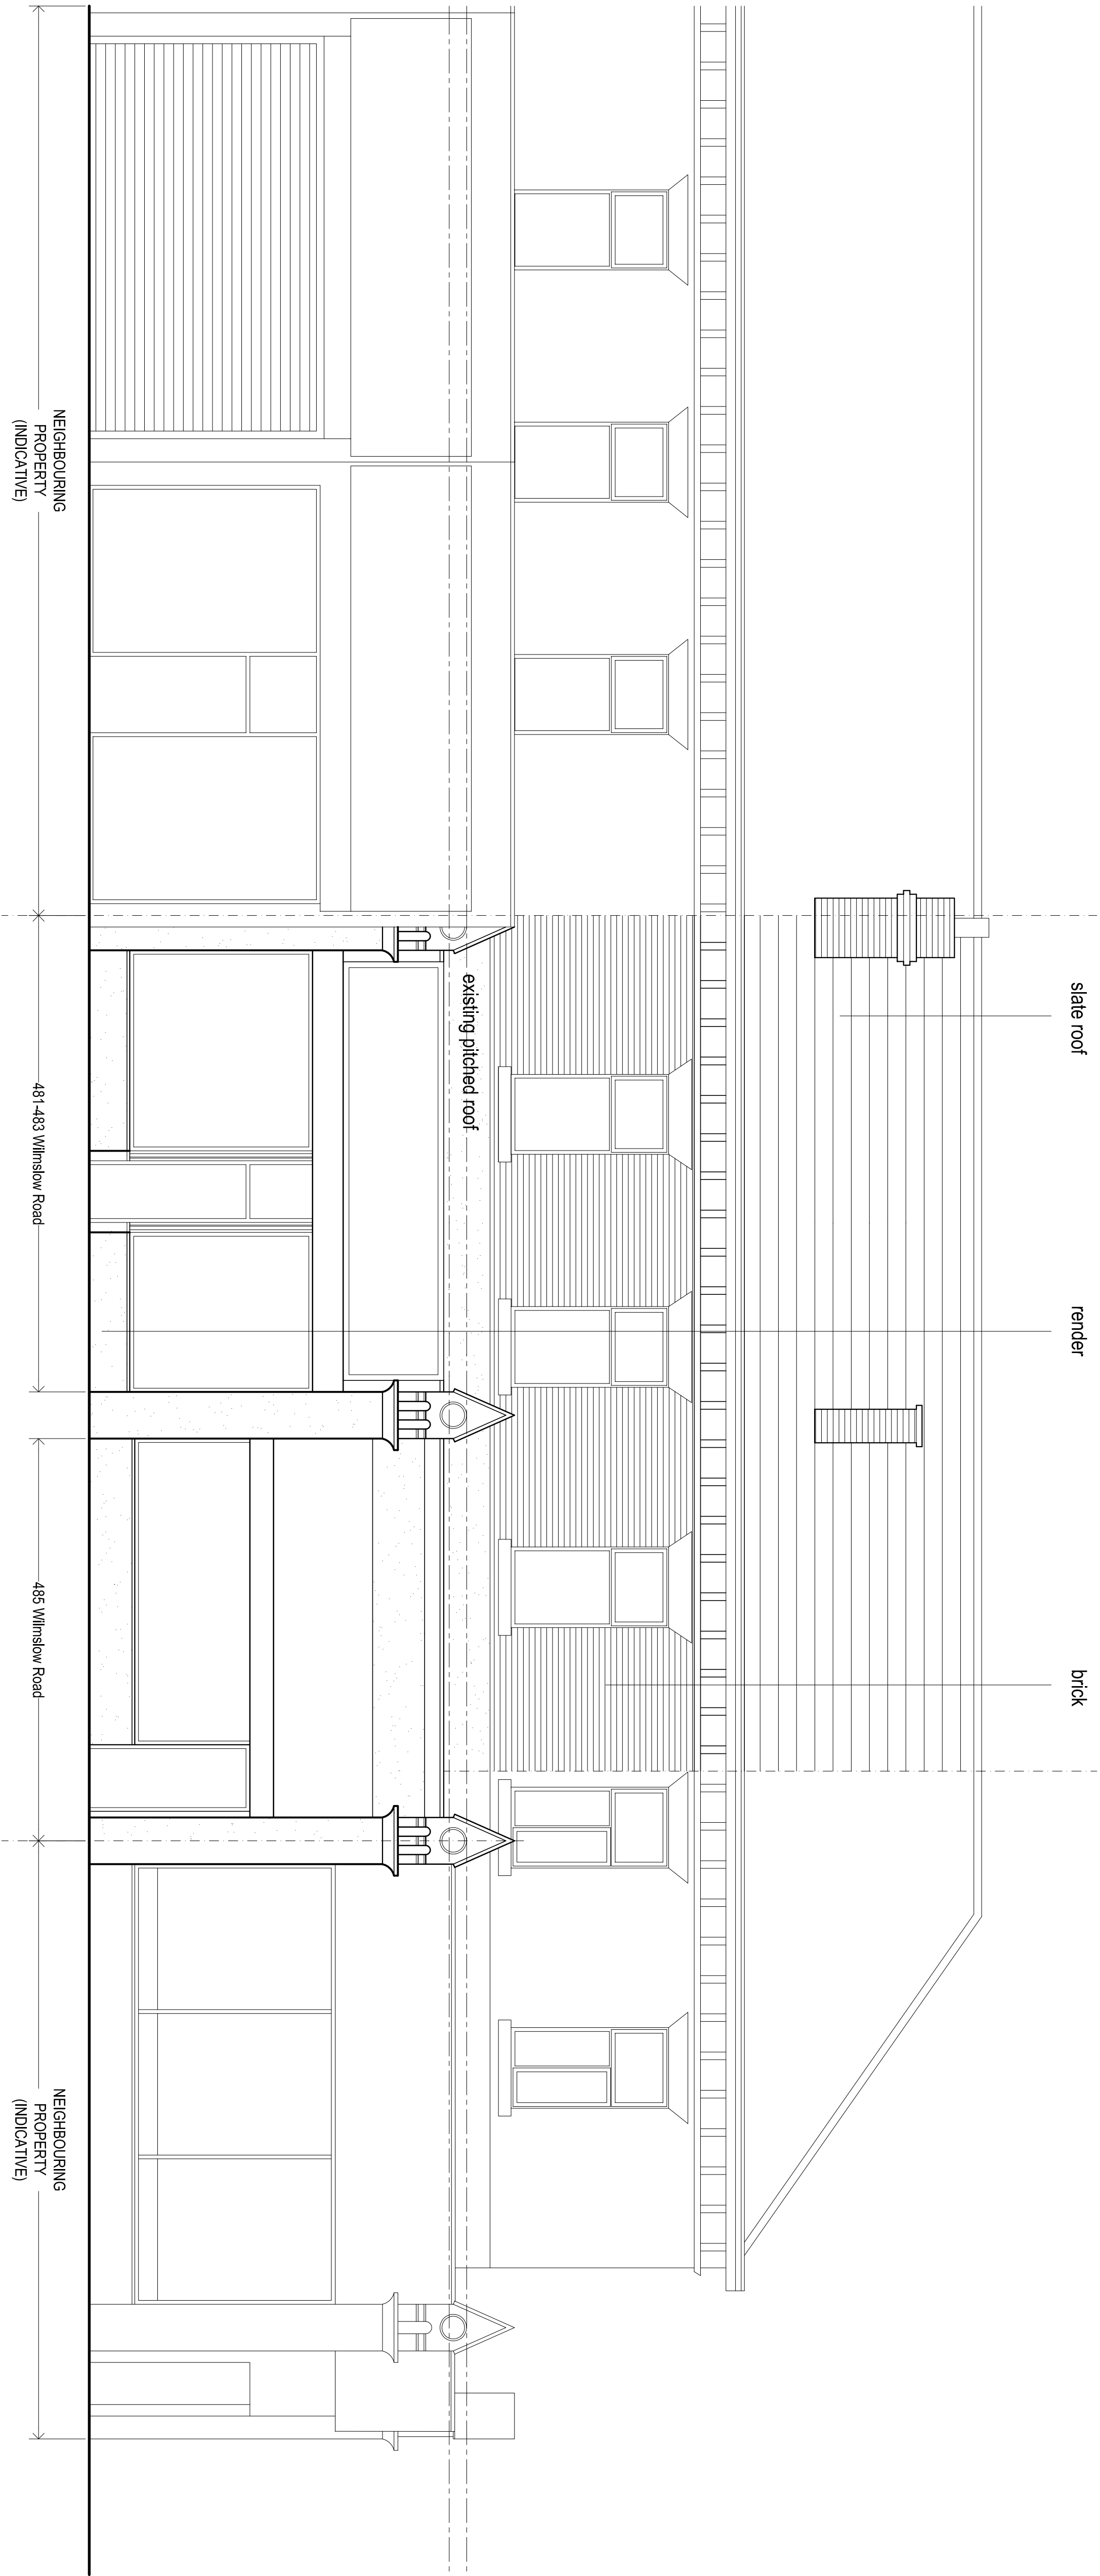

EXISTING FRONT ELEVATION 1:50

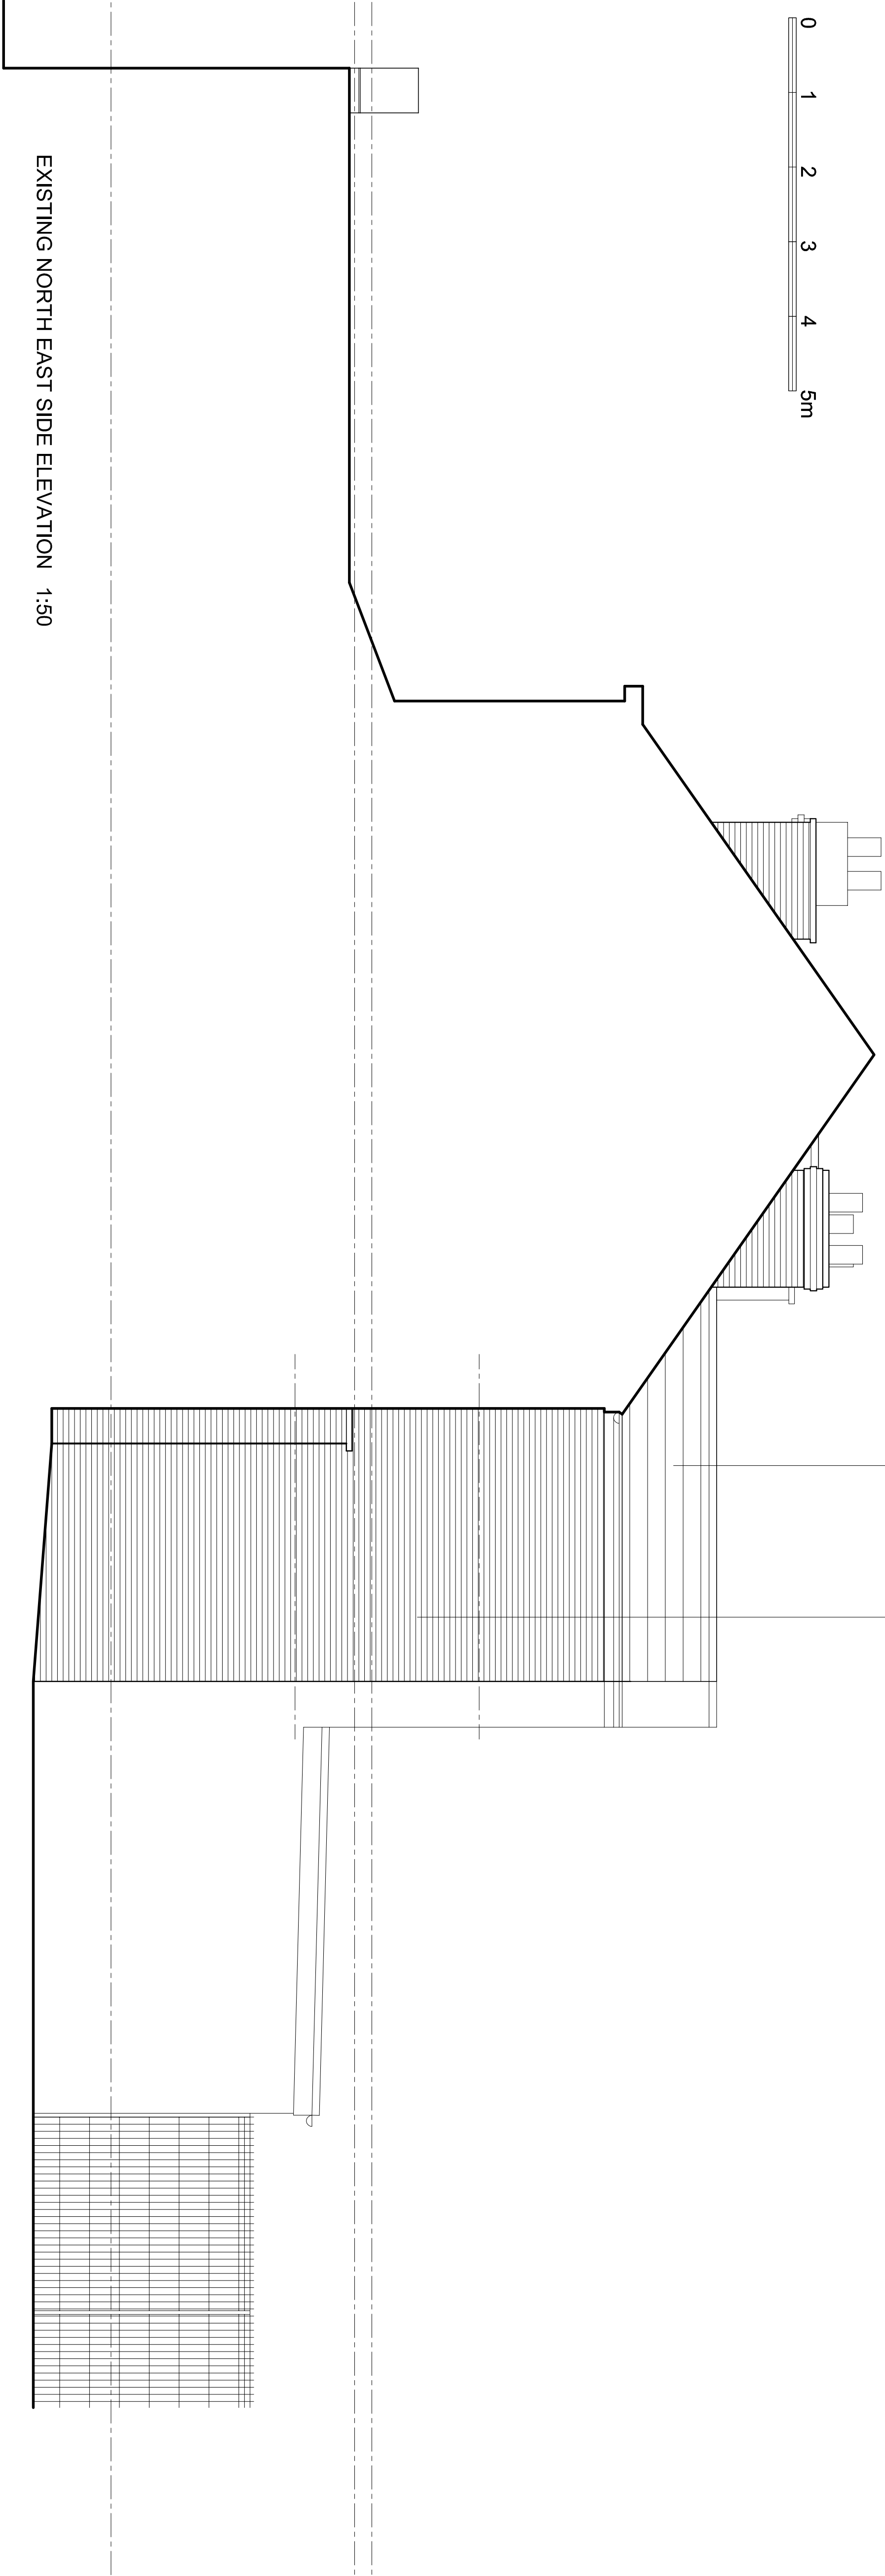

EXISTING NORTH EAST SIDE ELEVATION 1:50

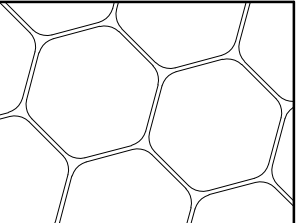Rev	Date	By	Note
			
Project	Hive Architects Studio Ltd. Beck House, 77a King Street, Knutstord, WA16 6DX T: 01565 748050 E: hello@hivearchitects.co.uk W: www.hivearchitects.co.uk Registered in England, 0735 1868		
Project	Extension & Alterations at 481-485 Wilmslow Road, Manchester, M20 4AN		
Project Ref	184-01		
Drawing Title	Existing Elevations		
Drawing no.	05		
Scale	STATED @ A1		
Date	09/07/19		
Drawn	VG		
Stage	Planning		
Revision			