

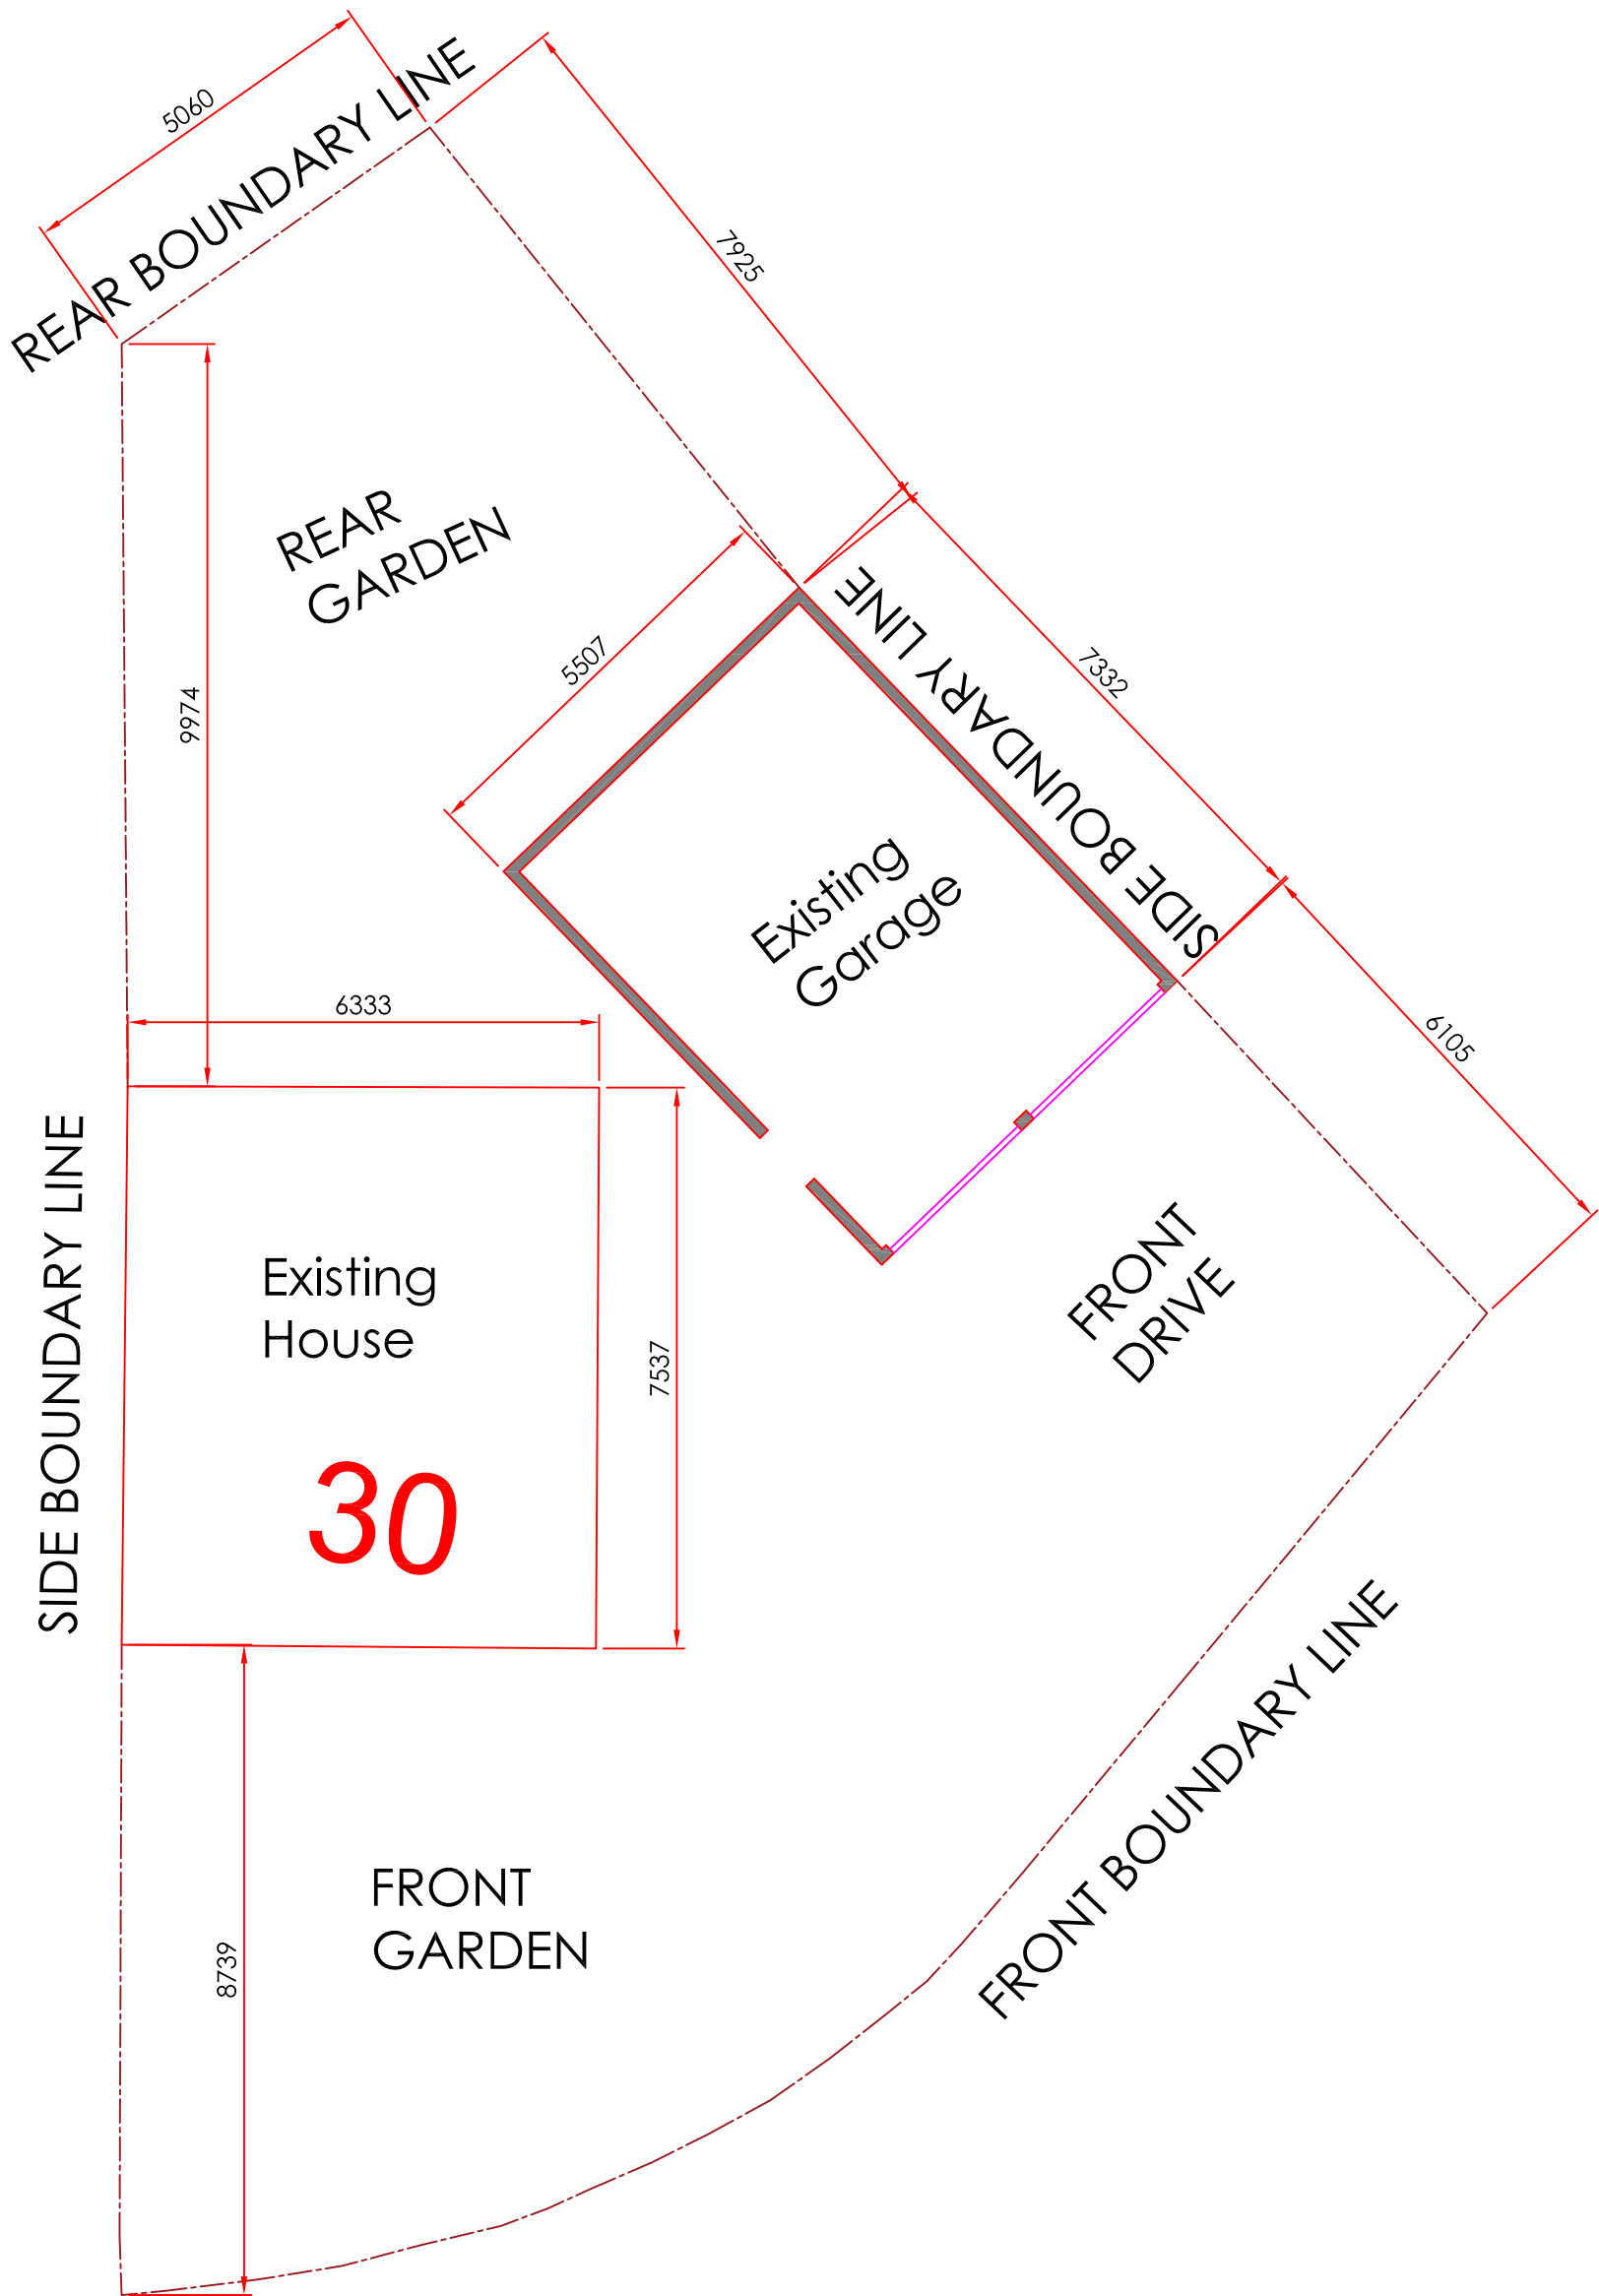
 


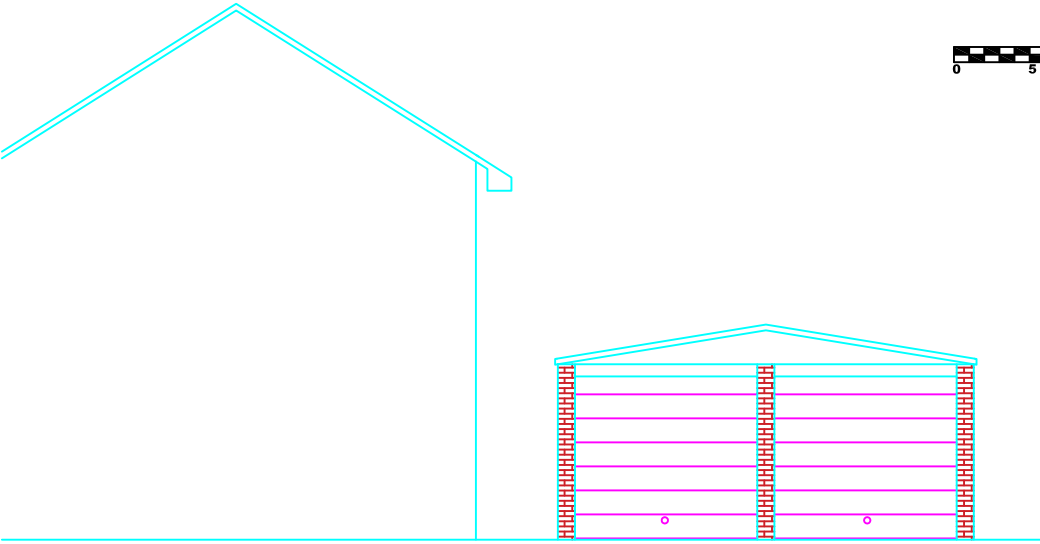


Existing Garage Plan


30 Sandacre Road
Existing Garage Plan
Scale: 1:100 @ A3

 

Existing Garage Front Elevation


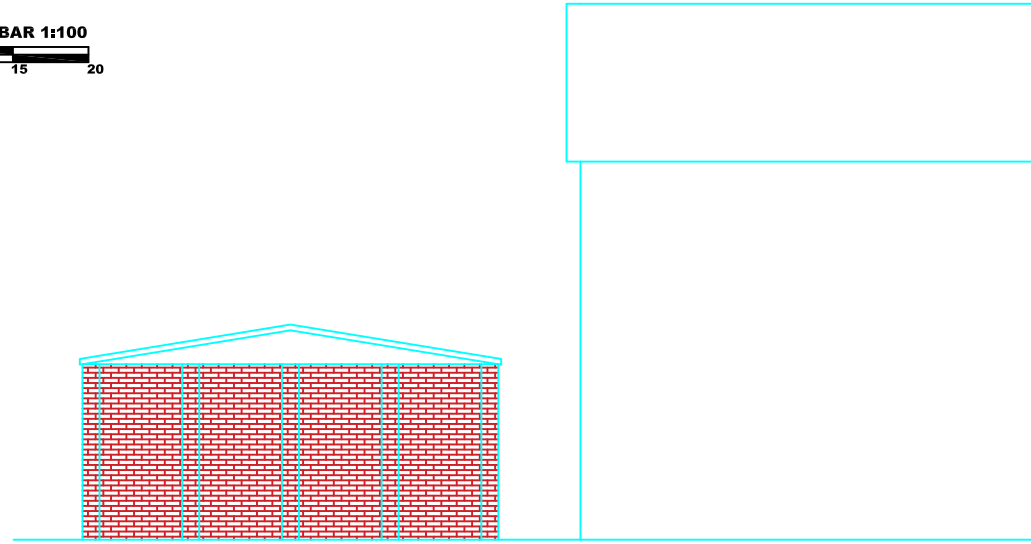


Existing Garage Rear Elevation



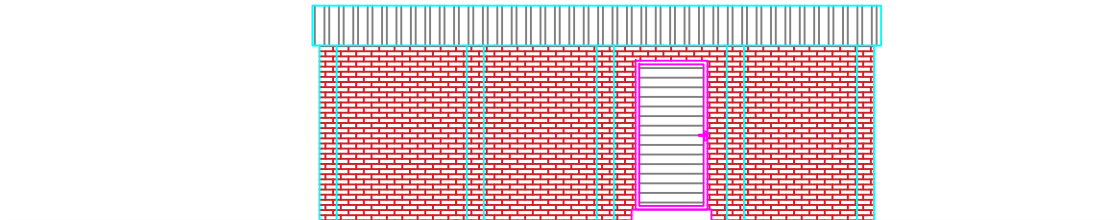


Existing Garage Side Elevation


30 Sandacre Road
Existing Garage Elevations
Scale: 1:100 @ A4

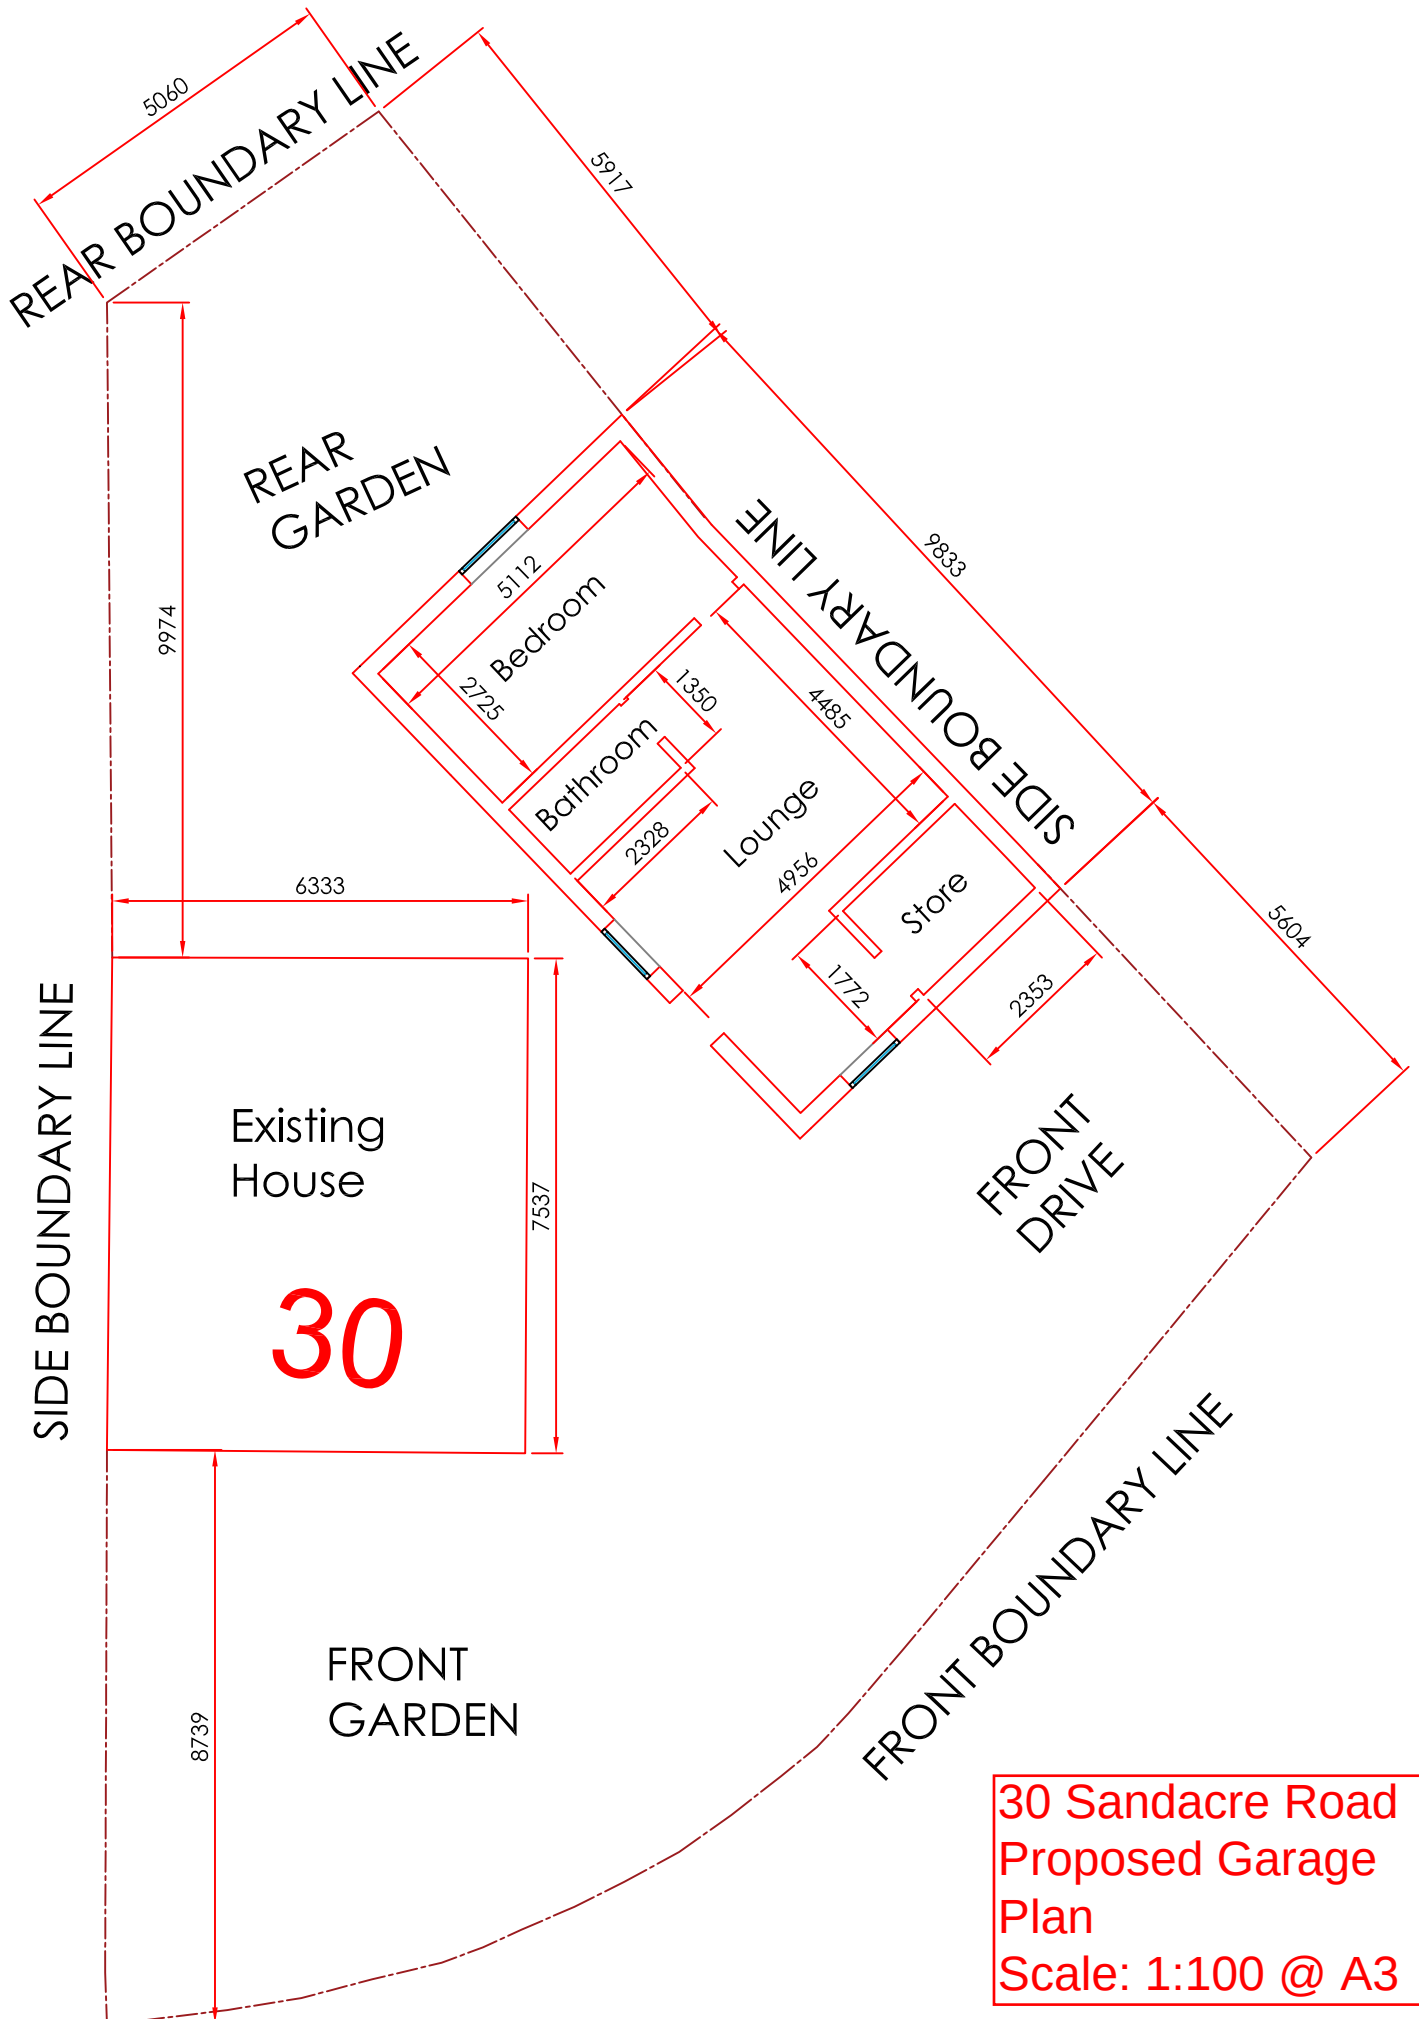 


Proposed Garage Plan

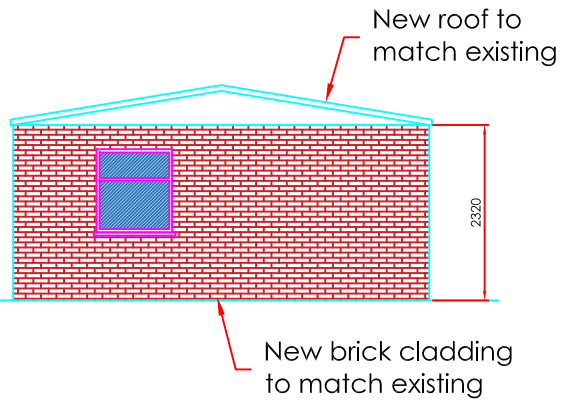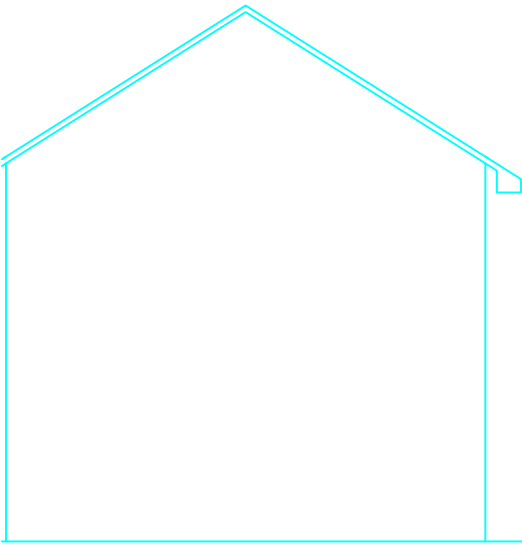 

Proposed Front Elevation

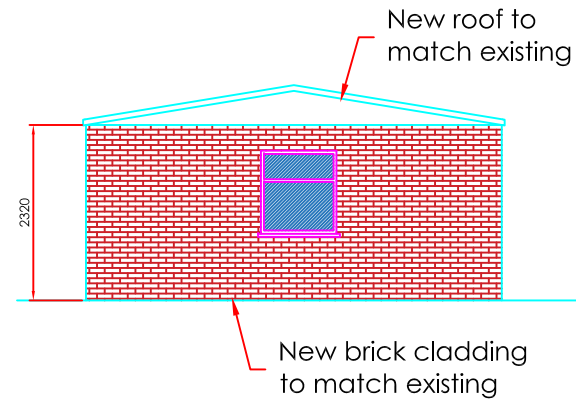

Proposed Rear Elevation

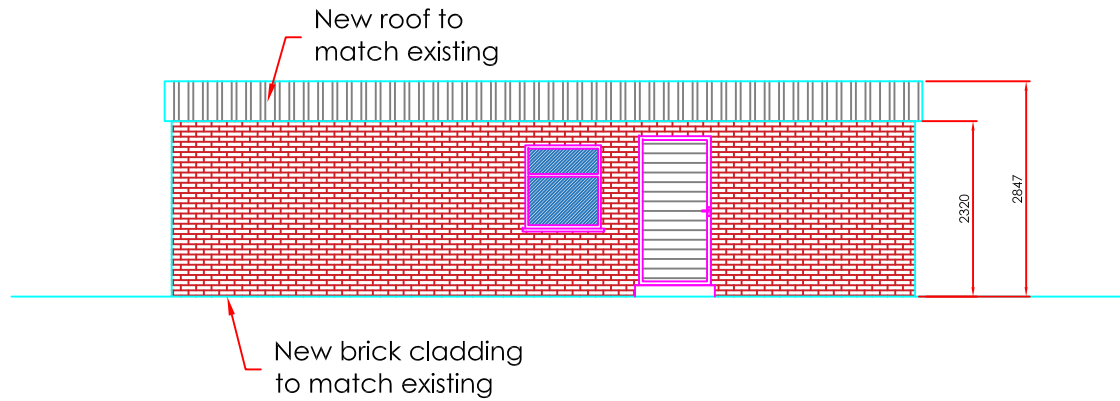

Proposed Side Elevation

30 Sandacre Road
Proposed Elevations
Scale: 1:100 @ A4