



EXISTING EAST FACING REAR ELEVATION





EXISTING NORTH FACING SIDE ELEVATION




EXISTING WEST FACING FRONT ELEVATION

BRADLEY BUILDING DESIGN LTD.
KEEPERS COTTAGE,
LYME PARK,
DISLEY,
STOCKPORT.
SK12 2NS.
01625 858244
Mob 07989 326039
bradleybuildingdesign@btopenworld.com

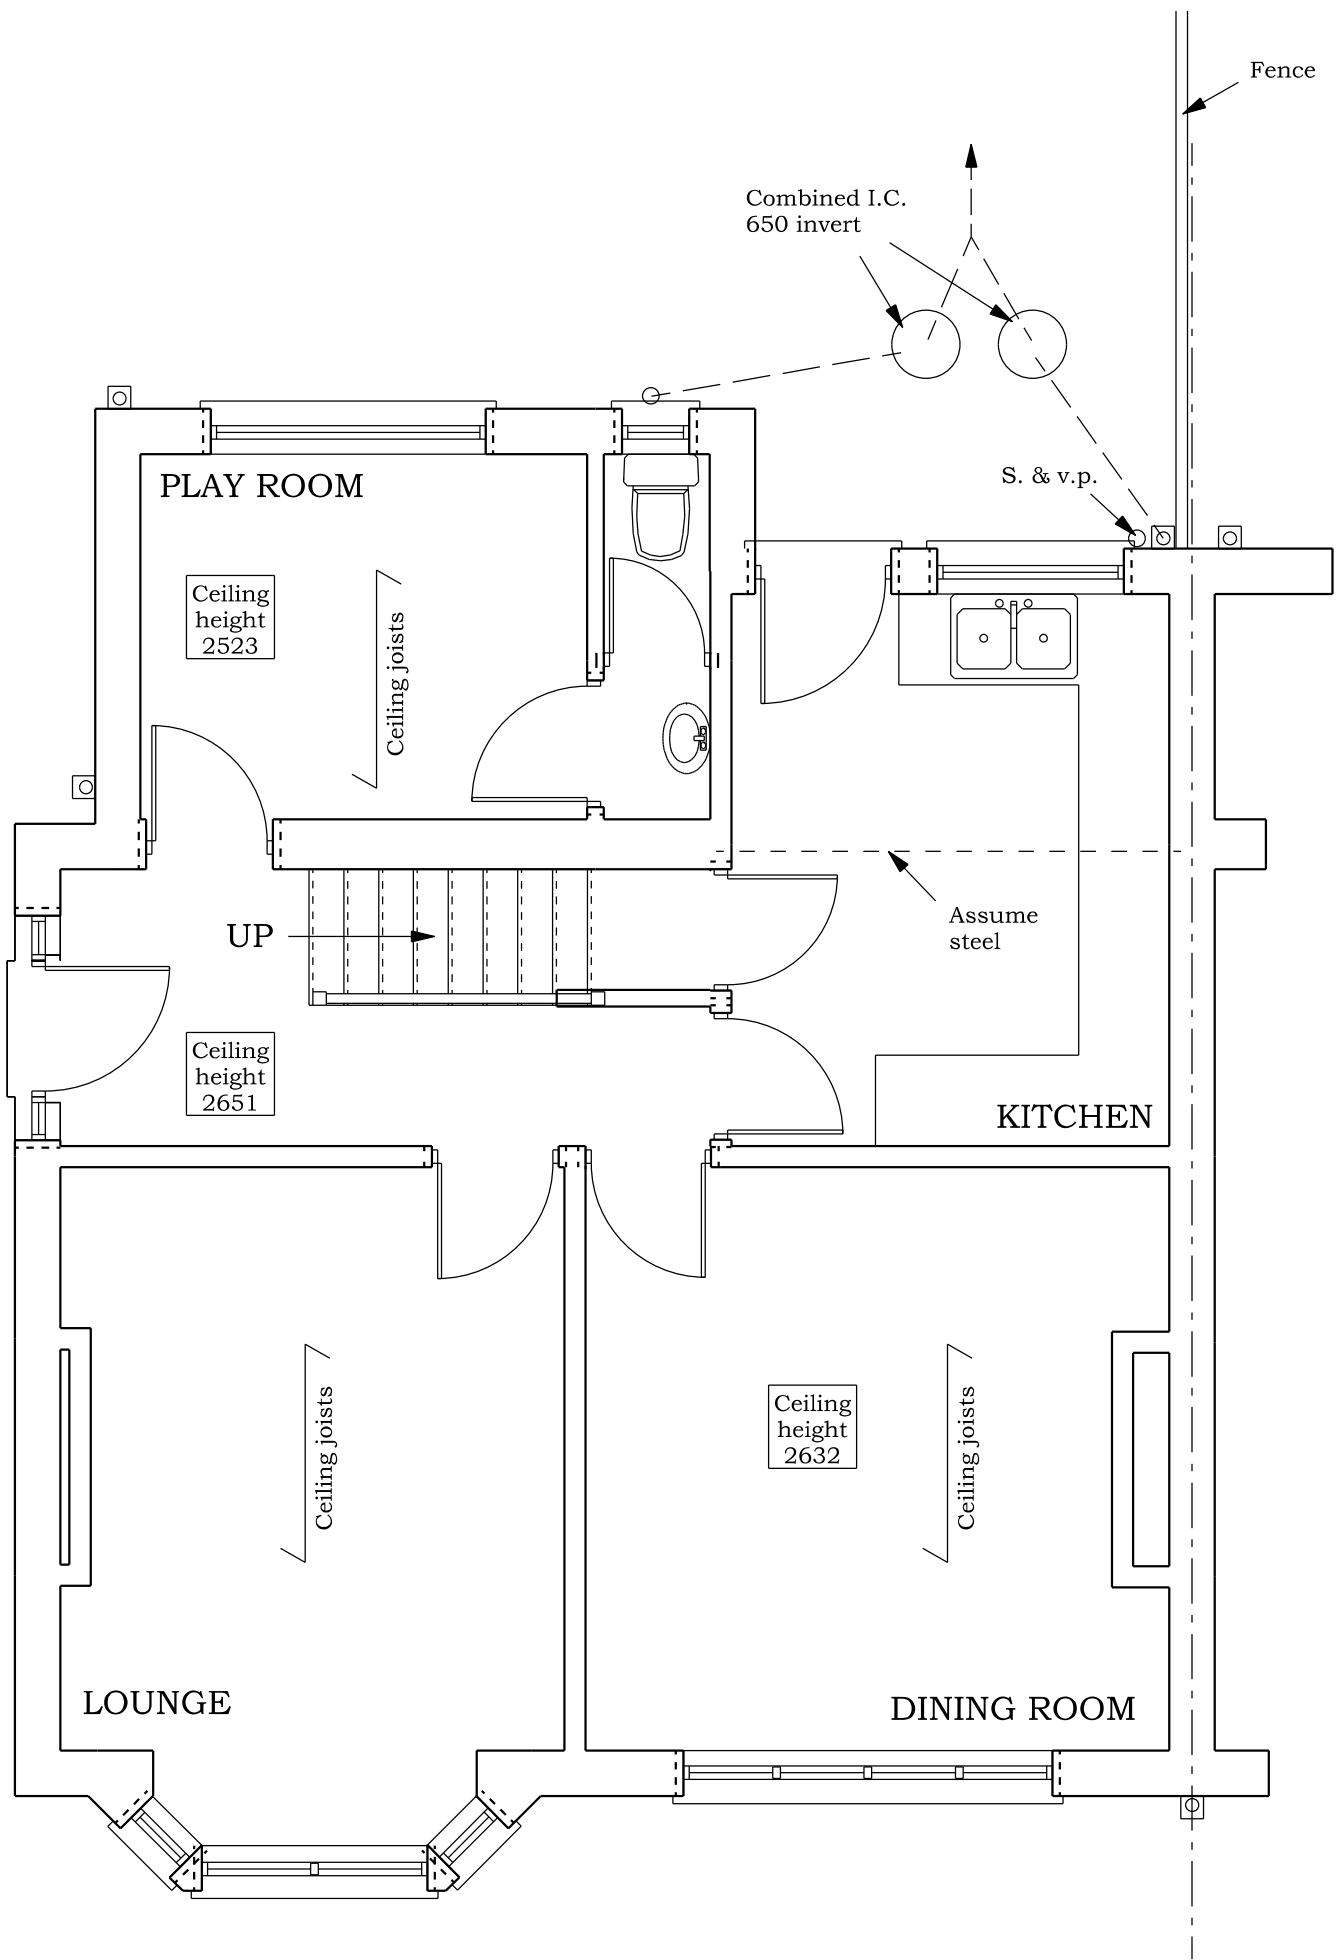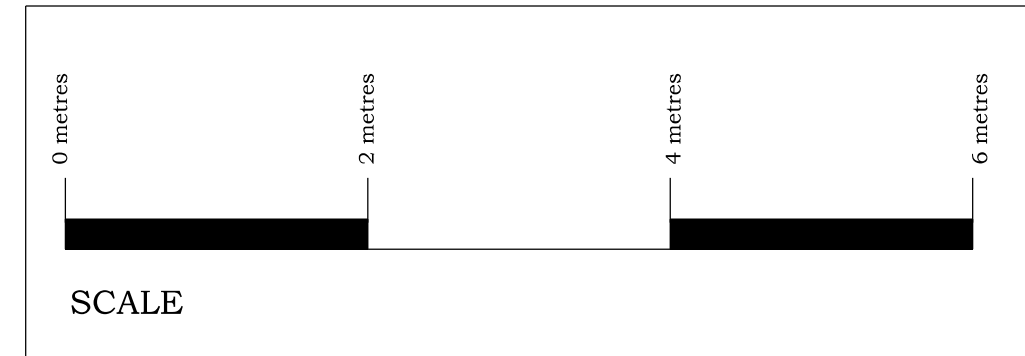

EXISTING GROUND FLOOR PLAN

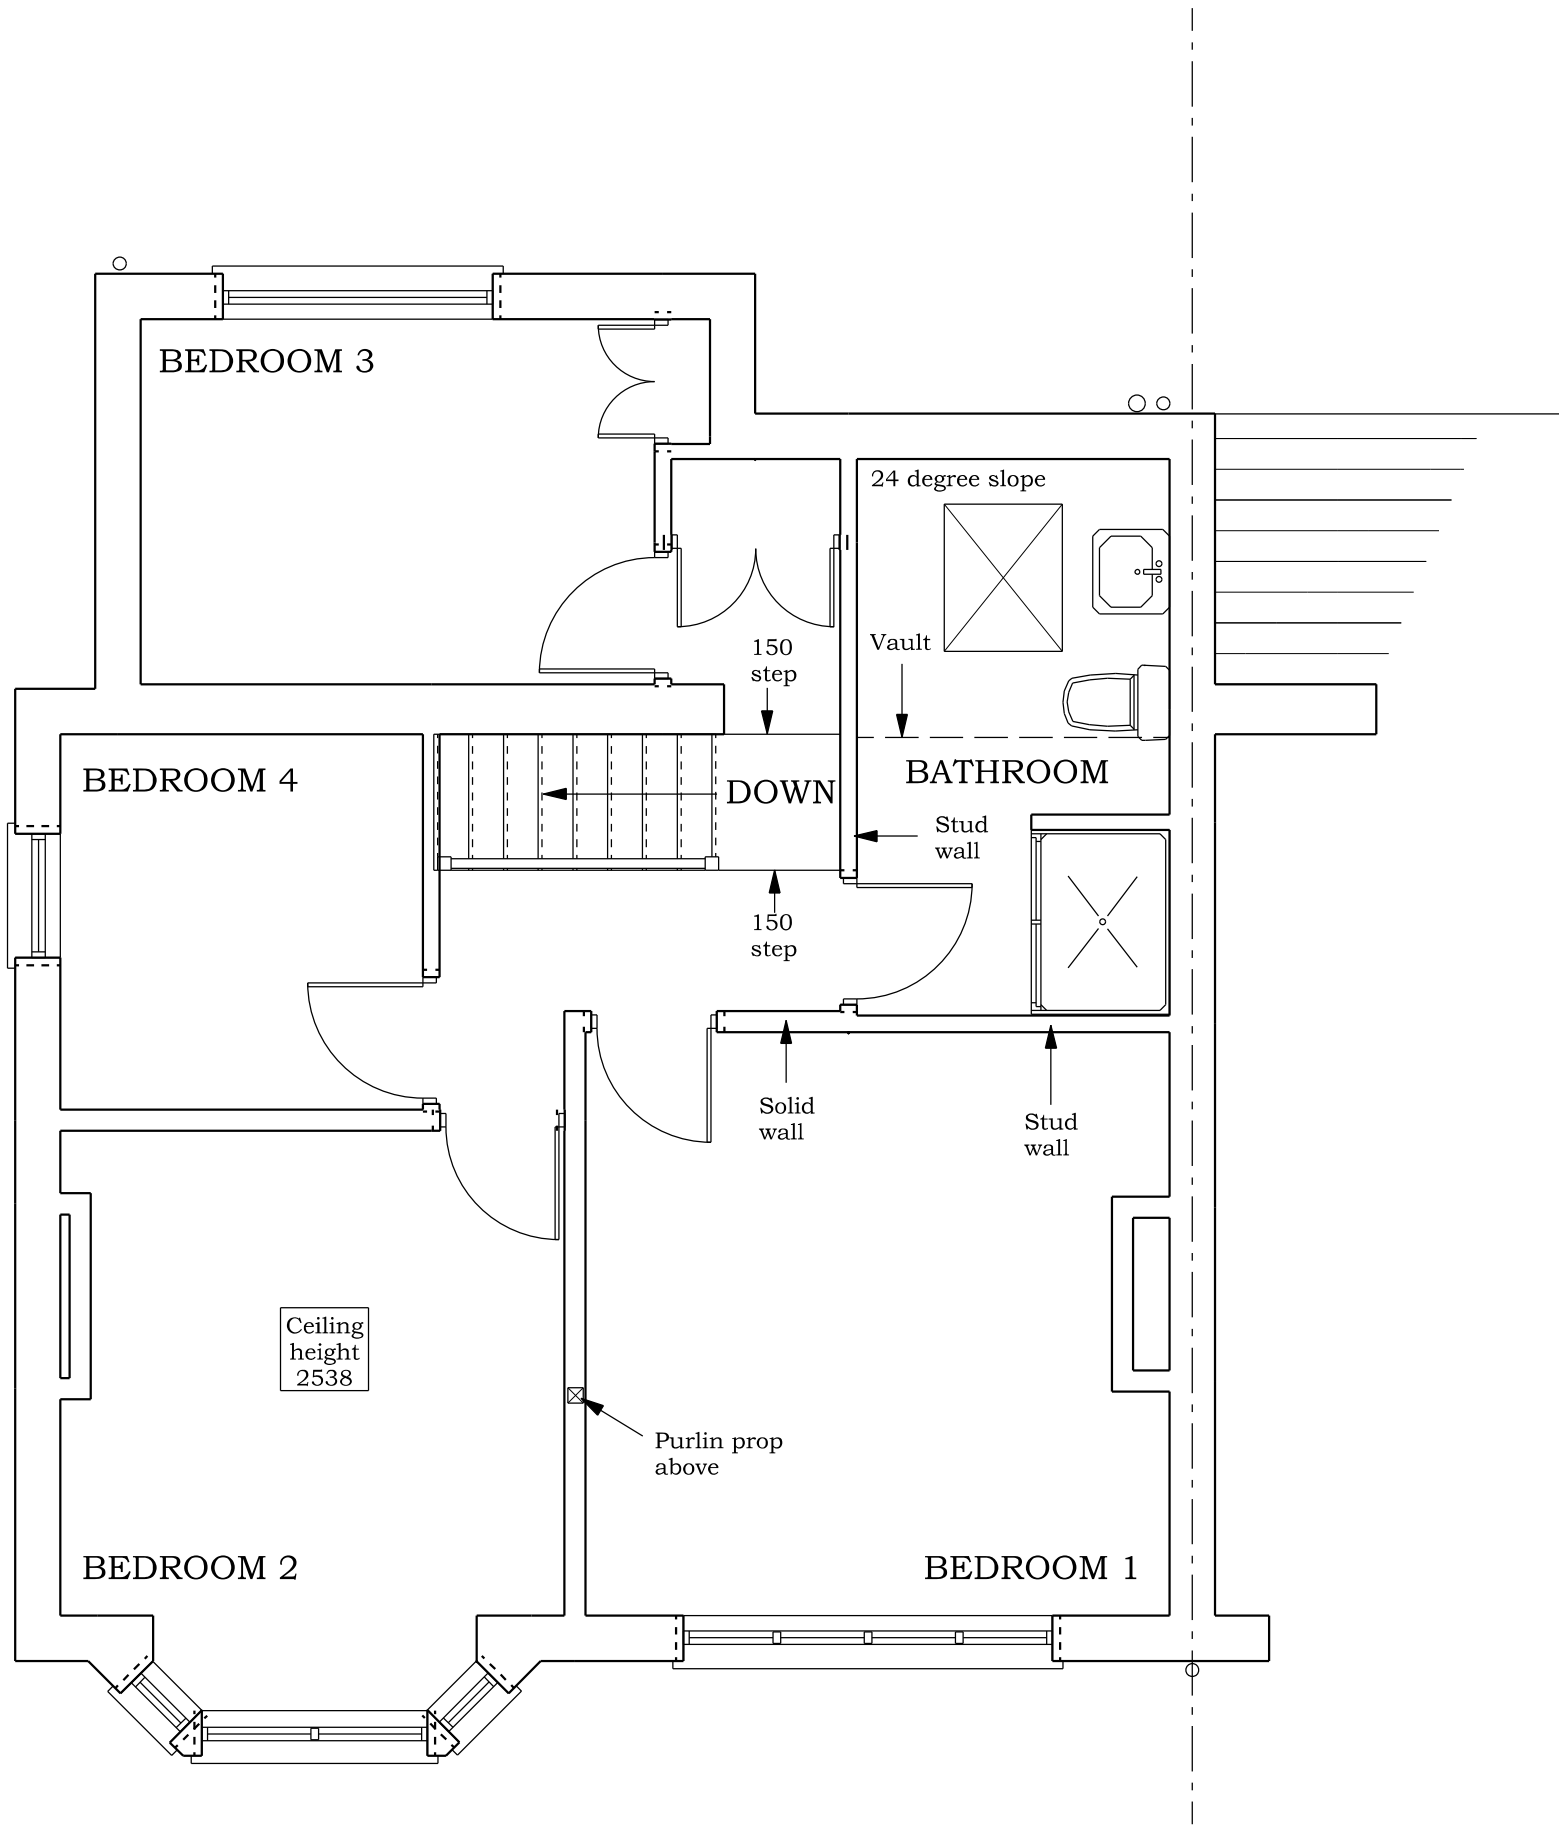

EXISTING FIRST FLOOR PLAN

EXISTING DWELLING
DOUBLE STOREY SIDE/REAR EXTENSIONS
for
Mr. M. ROBERTS & Ms. G. CALLWOOD,
at
52, DIDSBURY PARK,
DIDSBURY,
M20 5LJ.
Scale 1:50 @ A1
Date MARCH 2022
Drawing Number 2065/1