




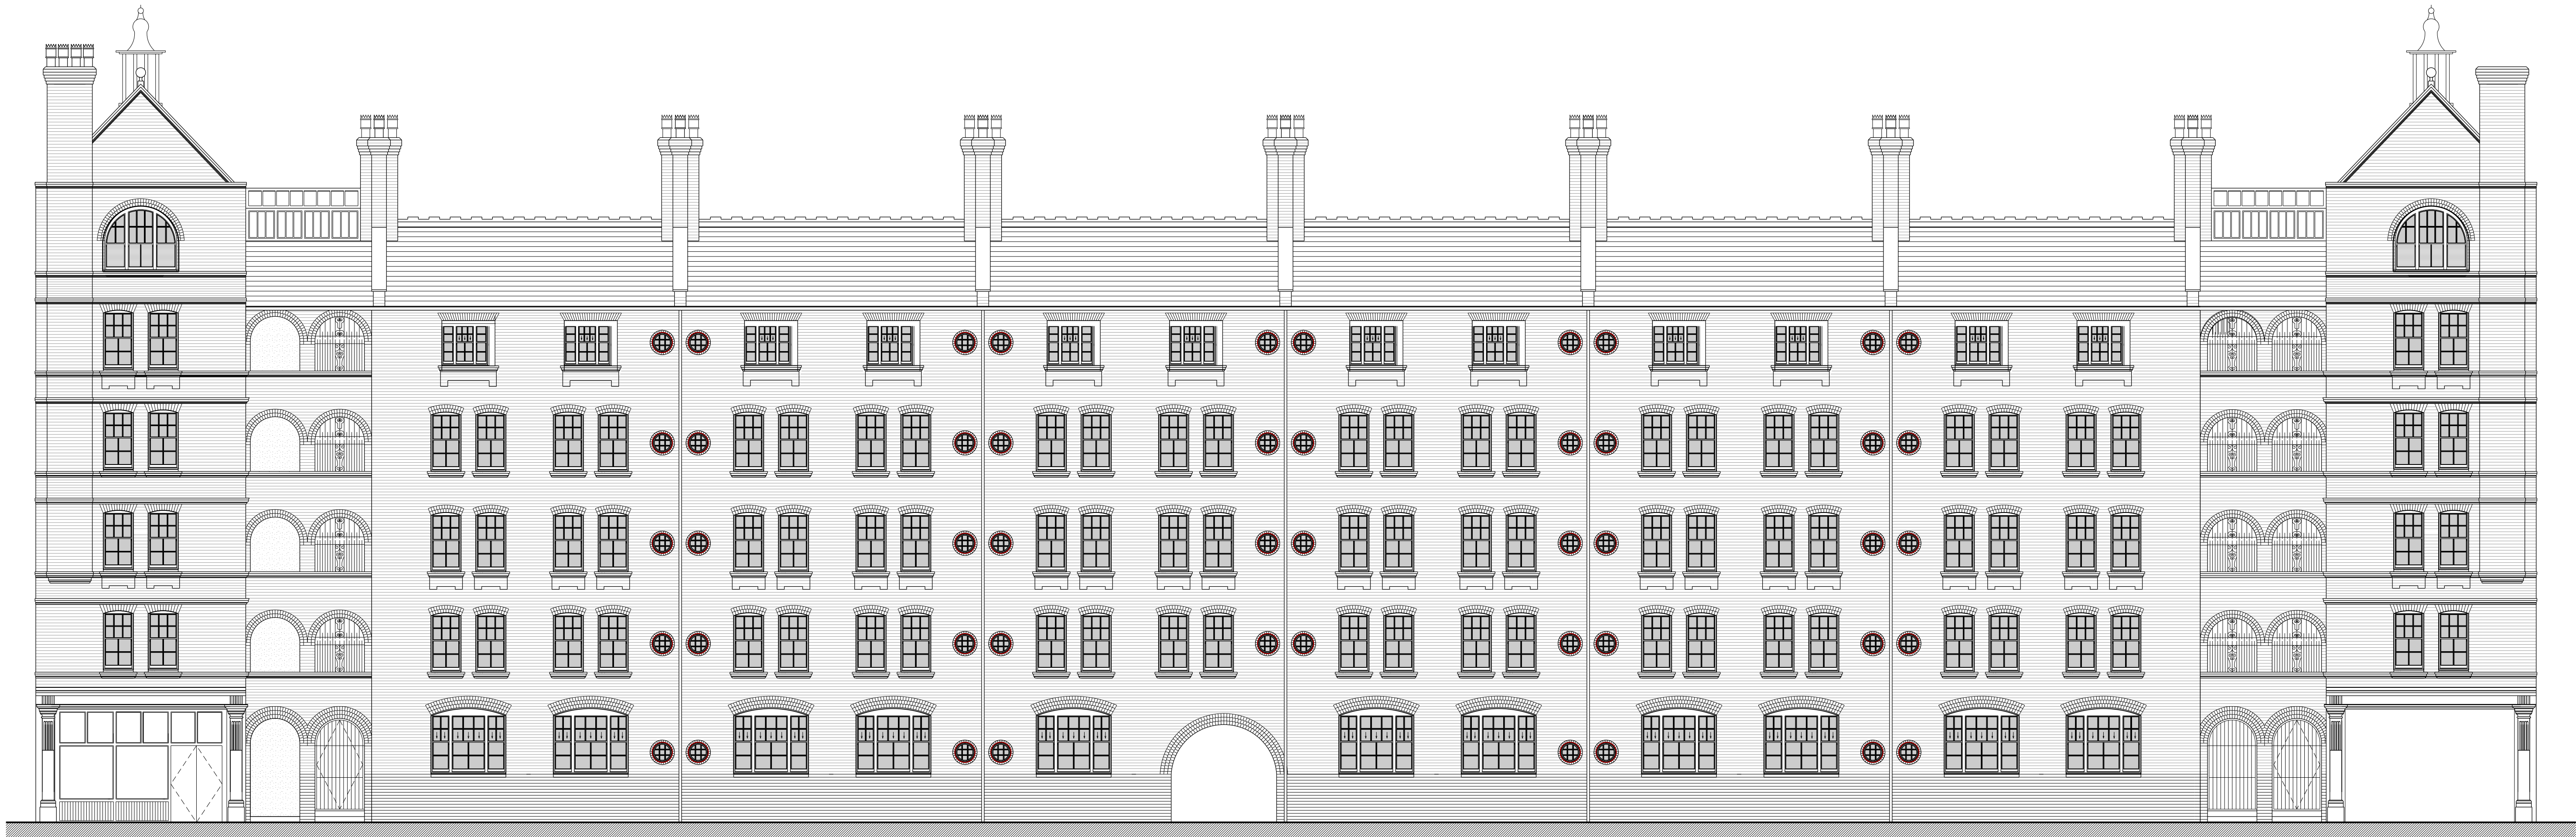


South West Elevation as Proposed - Sherratt Street

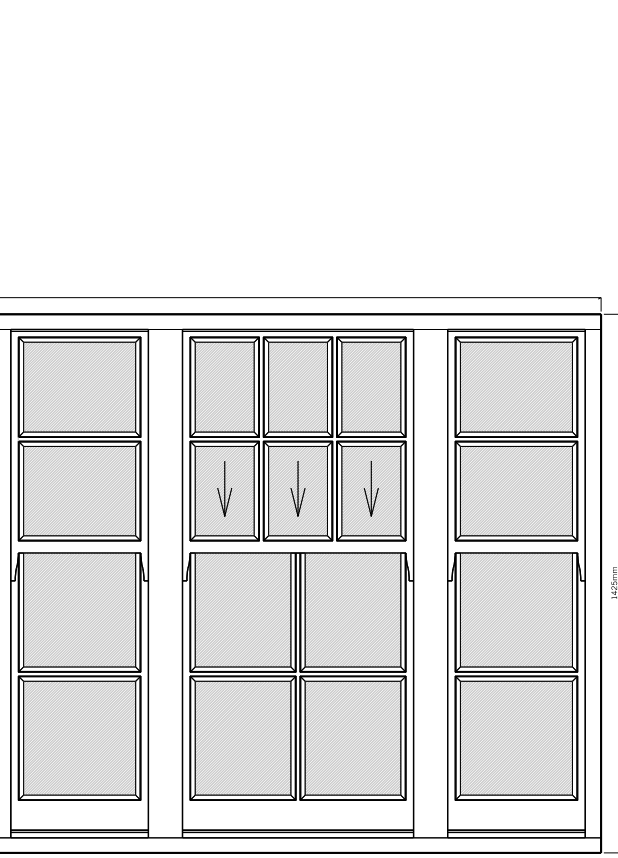


Window Type M
See drawing: 6545 (31) 034

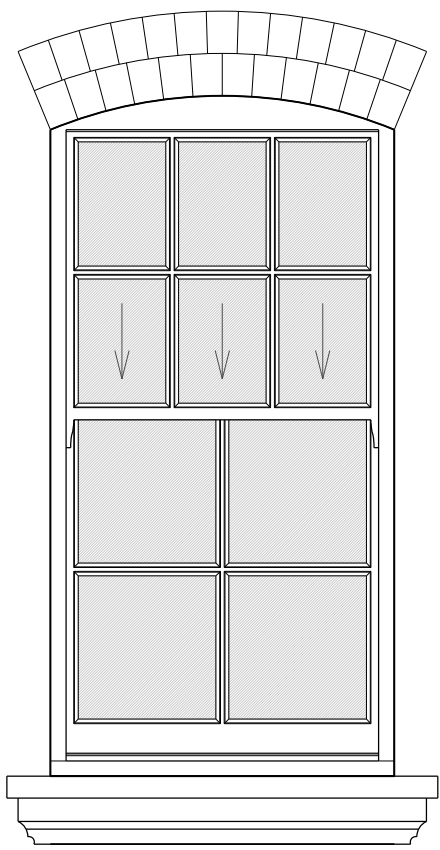


Window Type N
See drawing: 6545 (31) 035

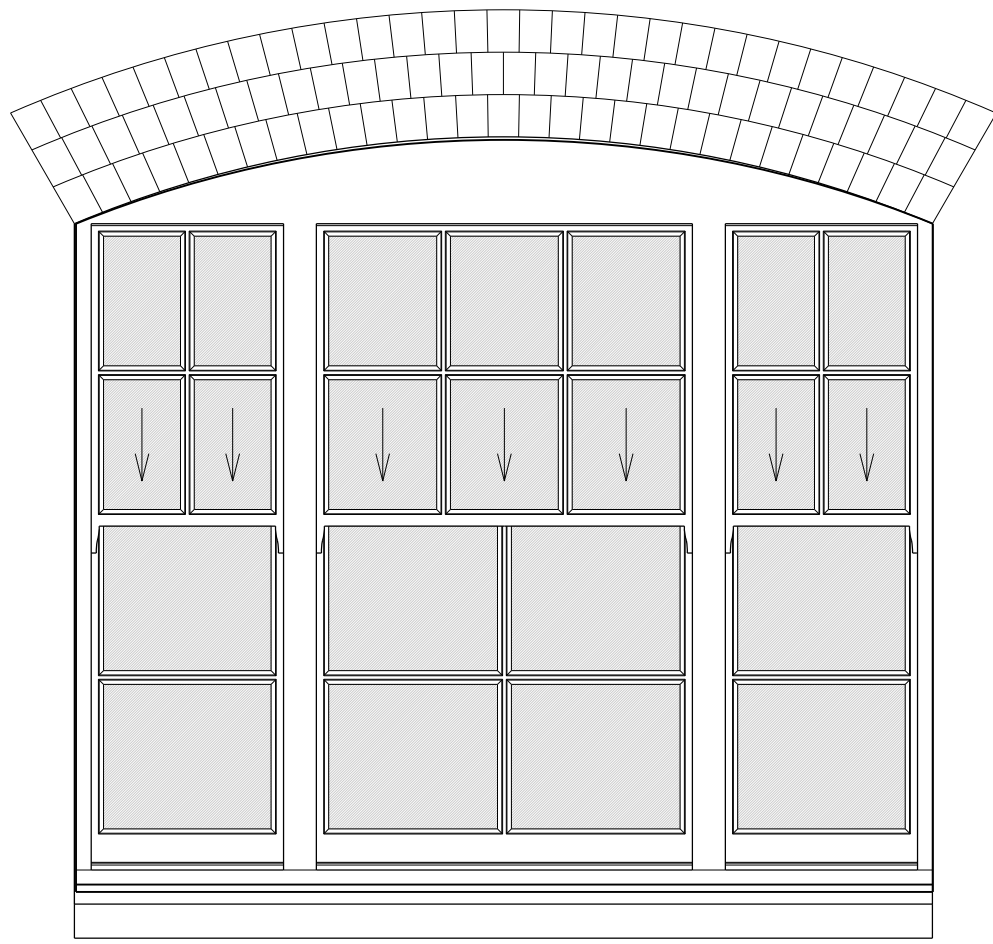


Window Type O
See drawing: 6545 (31) 036

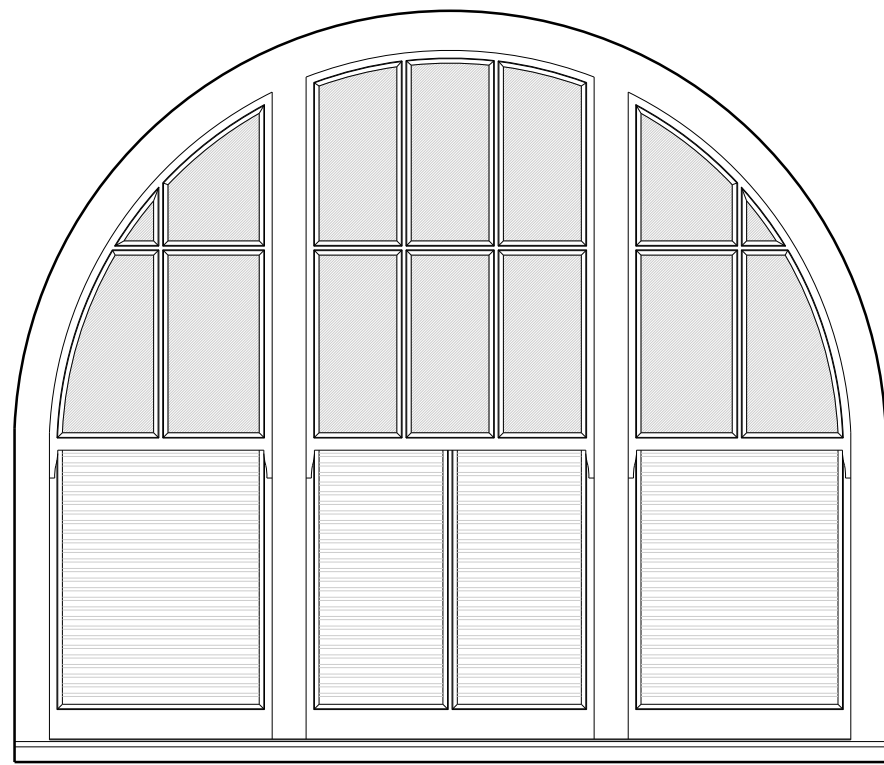

Window Type Pb
See drawing: 6545 (31) 038

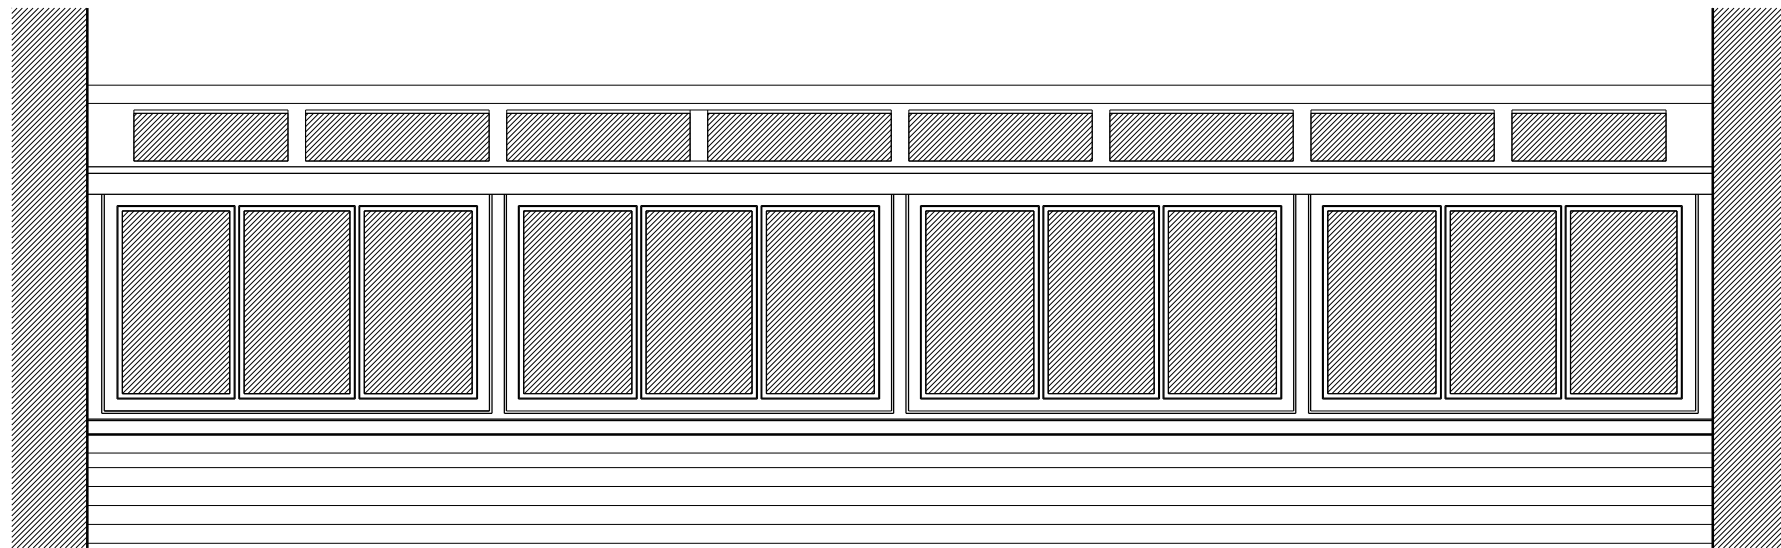

Window Type S
See drawing: 6545 (37) 002

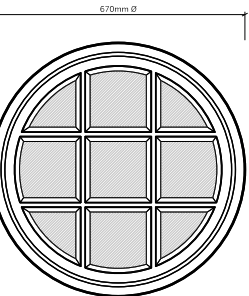


Window Type Q
See drawing: 6545 (31) 039

Window Type:	Number:	Approx. Dimensions:
M	12	1610 x 1530 mm
N	88	1040 x 1710 mm
O	11	2270 x 1800 mm
P	2	2320 x 1980 mm
Q	48	Diameter 610mm

General Notes:

ALL dimensions are to be taken as approximate and should be measured on site prior to manufacture.

- Windows deemed to be original
- Non original sashes
Potentially original frames

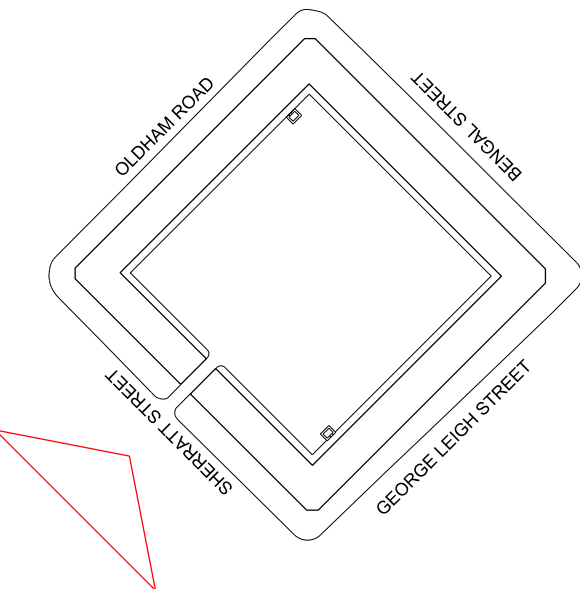

Rev:A Drawing Title Amended GP 12.01.09

Northwards Housing Association
Victoria Square, Manchester

Window Replacement Scheme
South West Elevation as Proposed
- Sherratt Street

Drwg. No: 6545 05 004 Rev: A
Date : 24.11.08 Scale: 1:100 @A1 Checked by : SA

buttress fuller alsop williams · architects
31-33 Princess Street, Manchester, M2 4BF · Telephone +44 (0)161 236 3303
fax +44(0)161 236 3603 · web site:www.bfaw.co.uk · email:contact@bfaw.co.uk
Buttress Fuller Alsop Williams Ltd is Registered in England and Wales: 5363573