




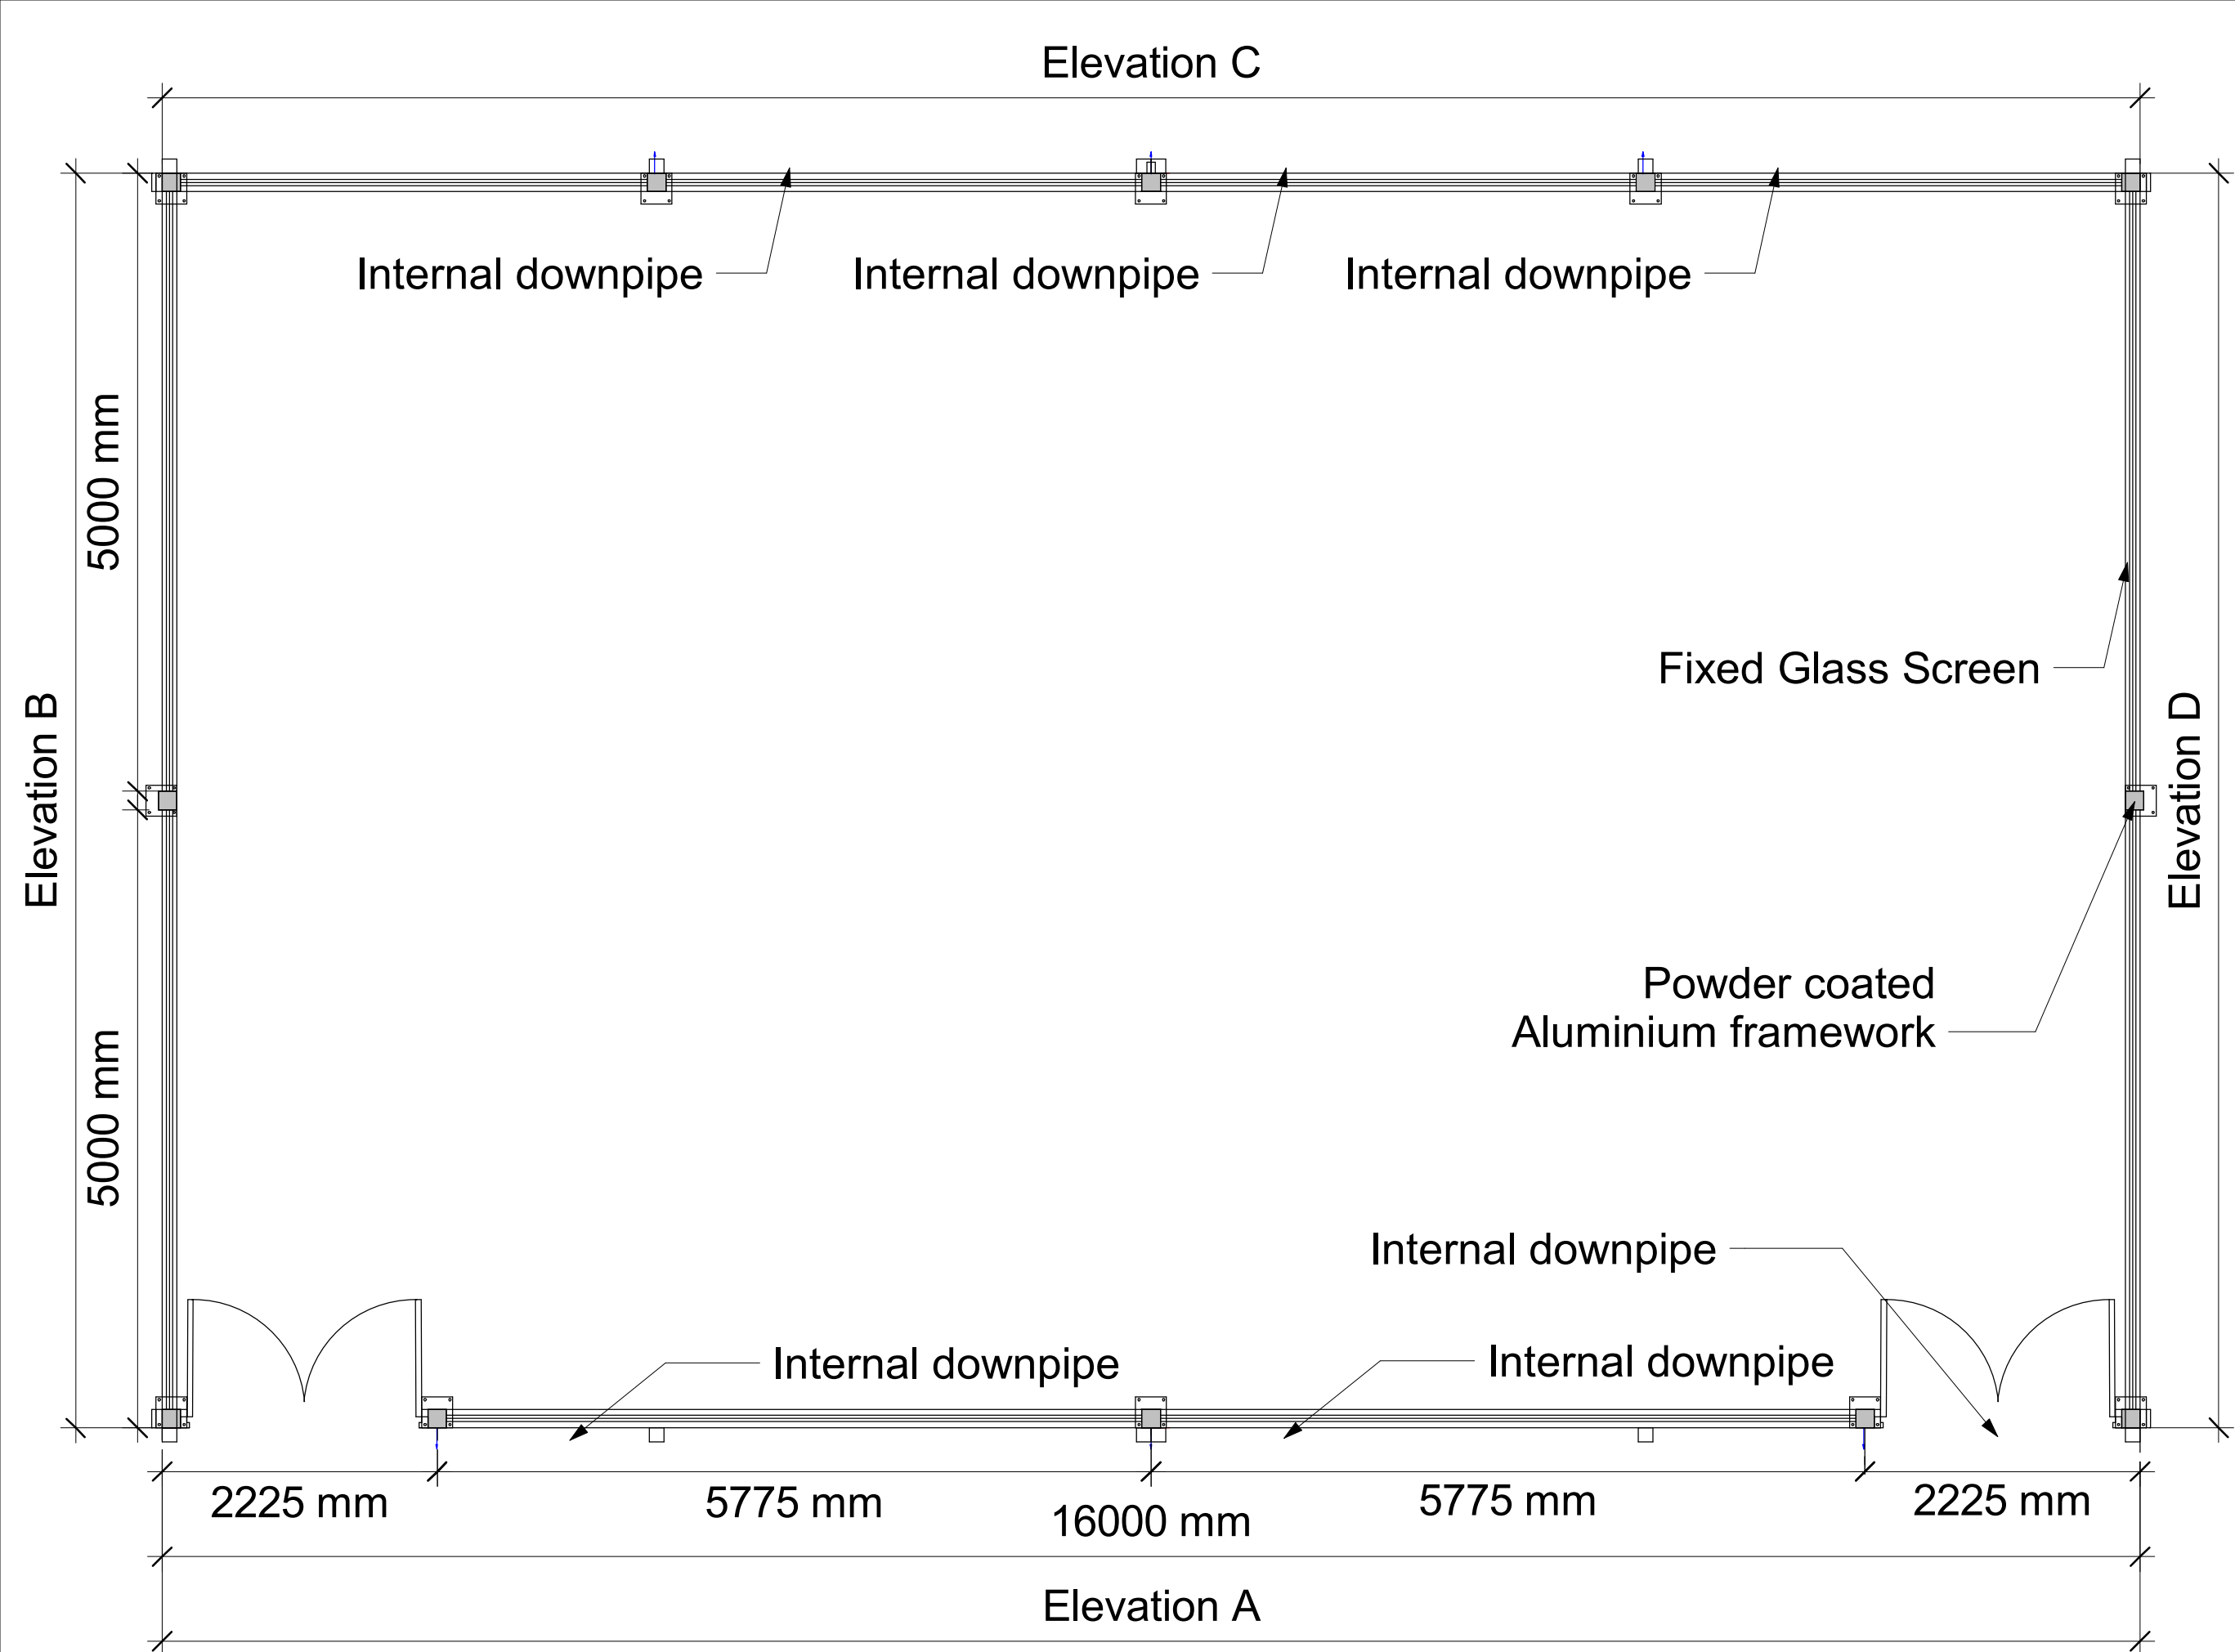


1 Proposed Floor Plan
1 : 50

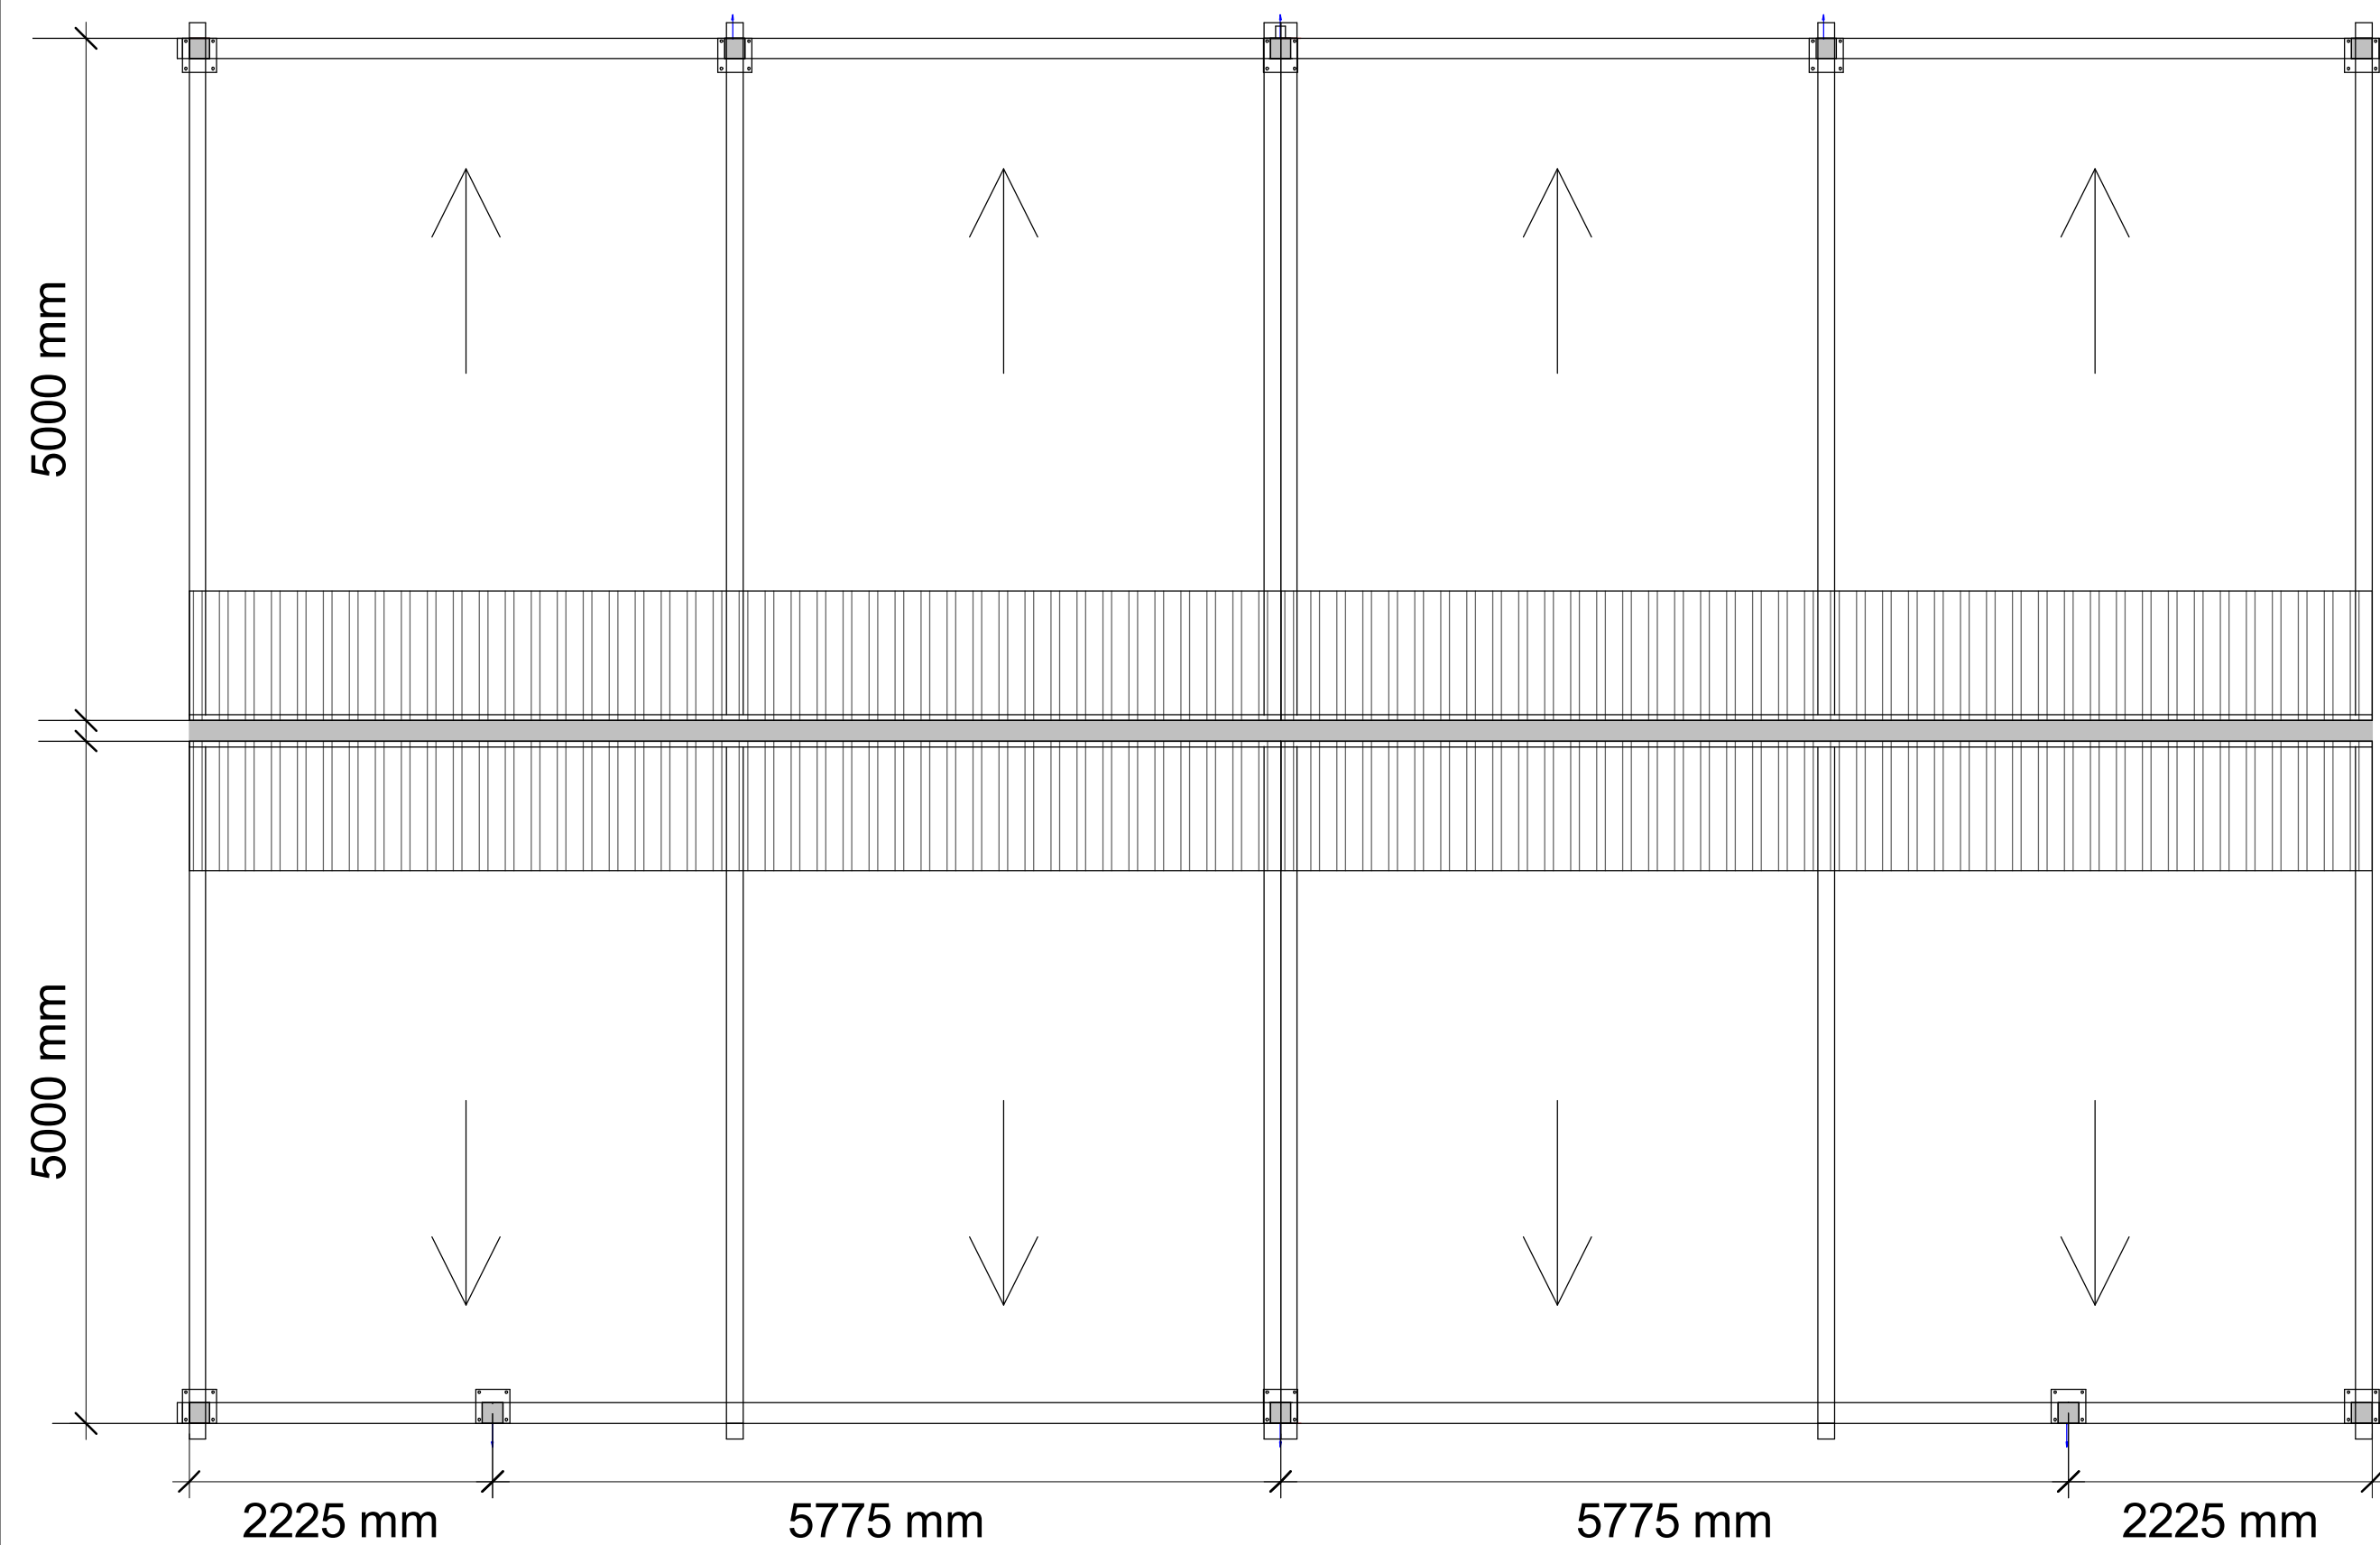


2 Roof Plan
1 : 50

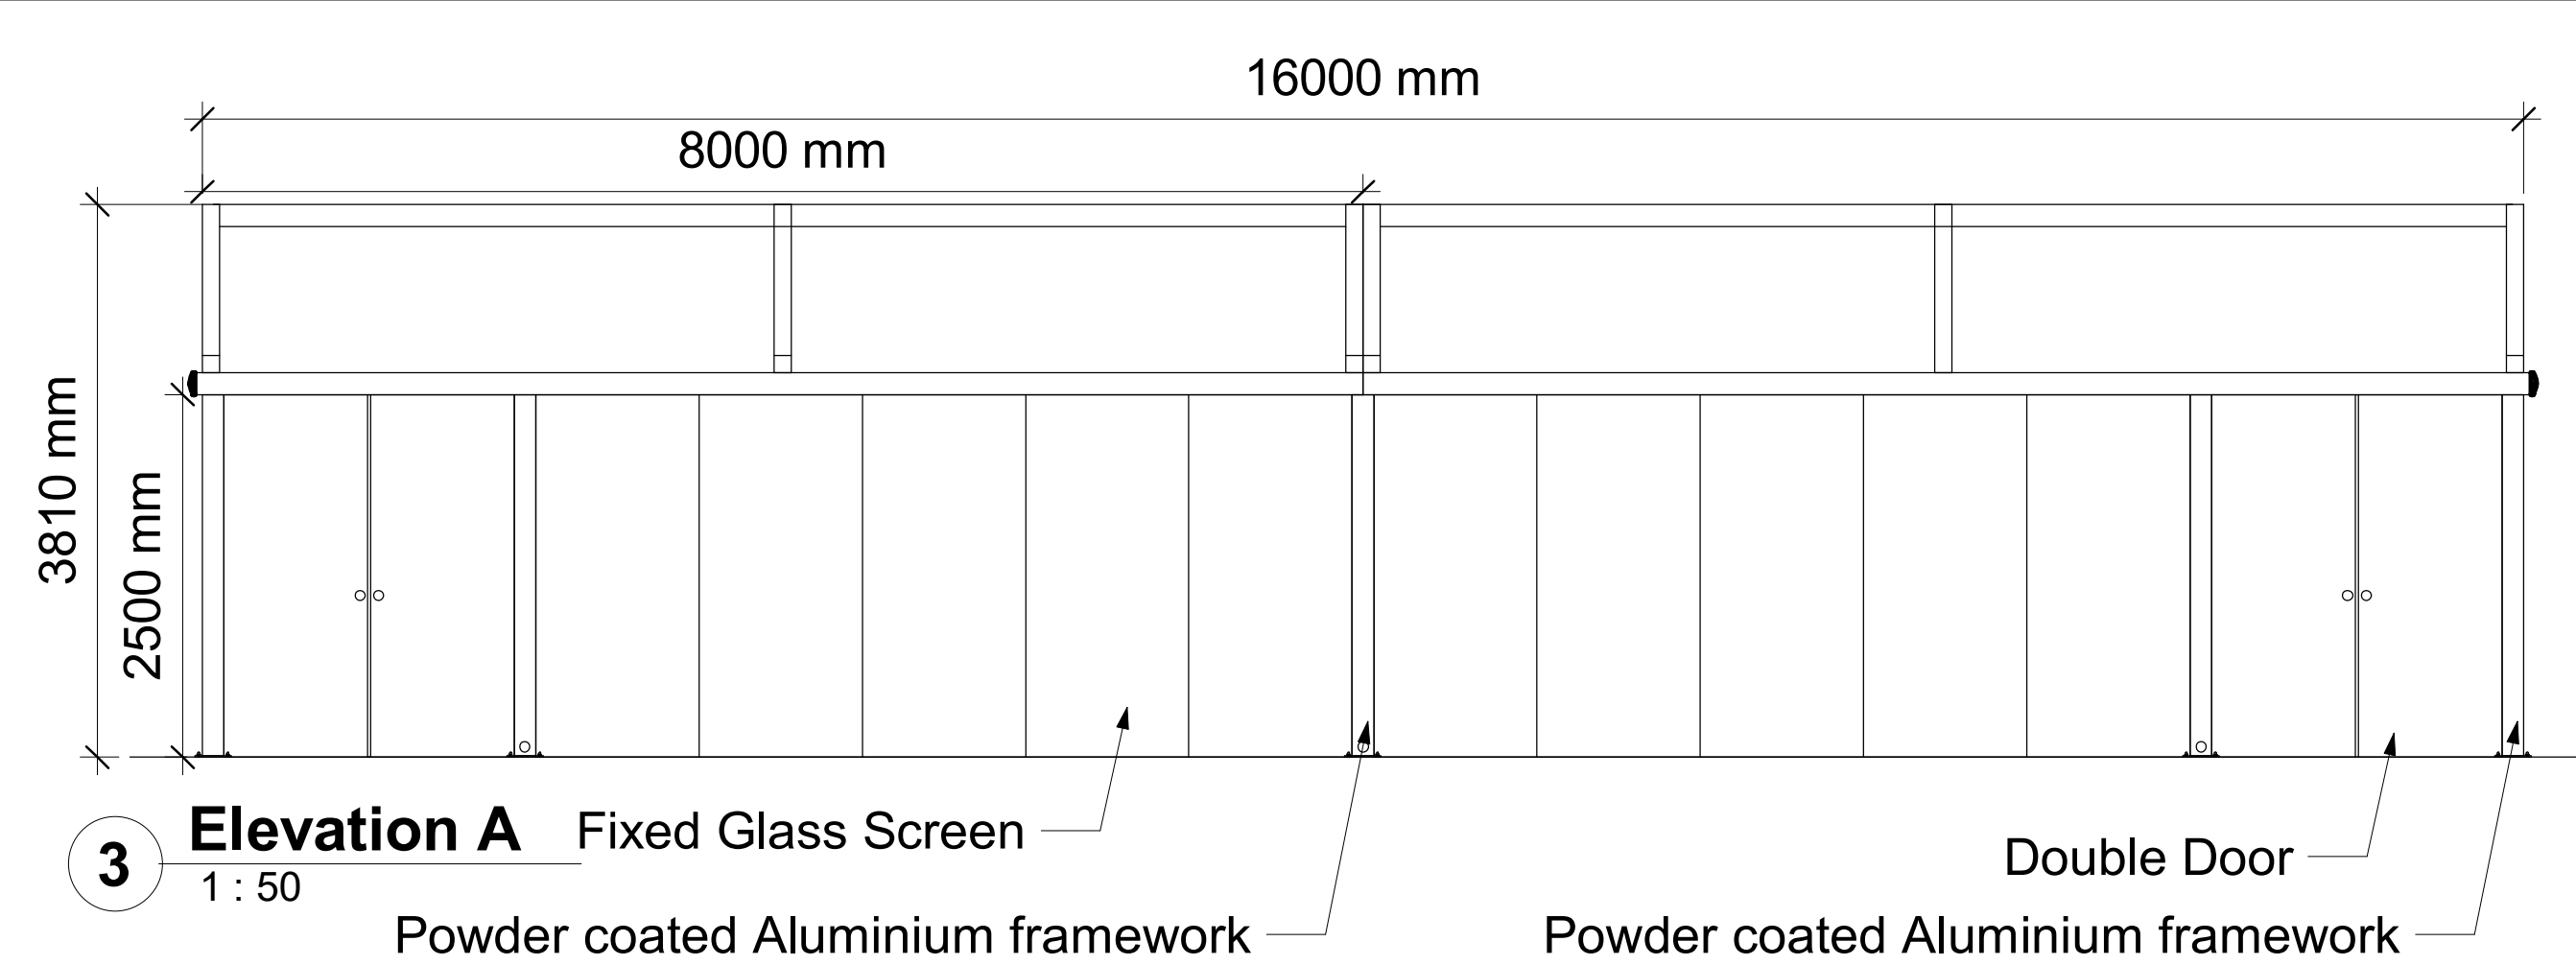


3 Elevation A
1 : 50

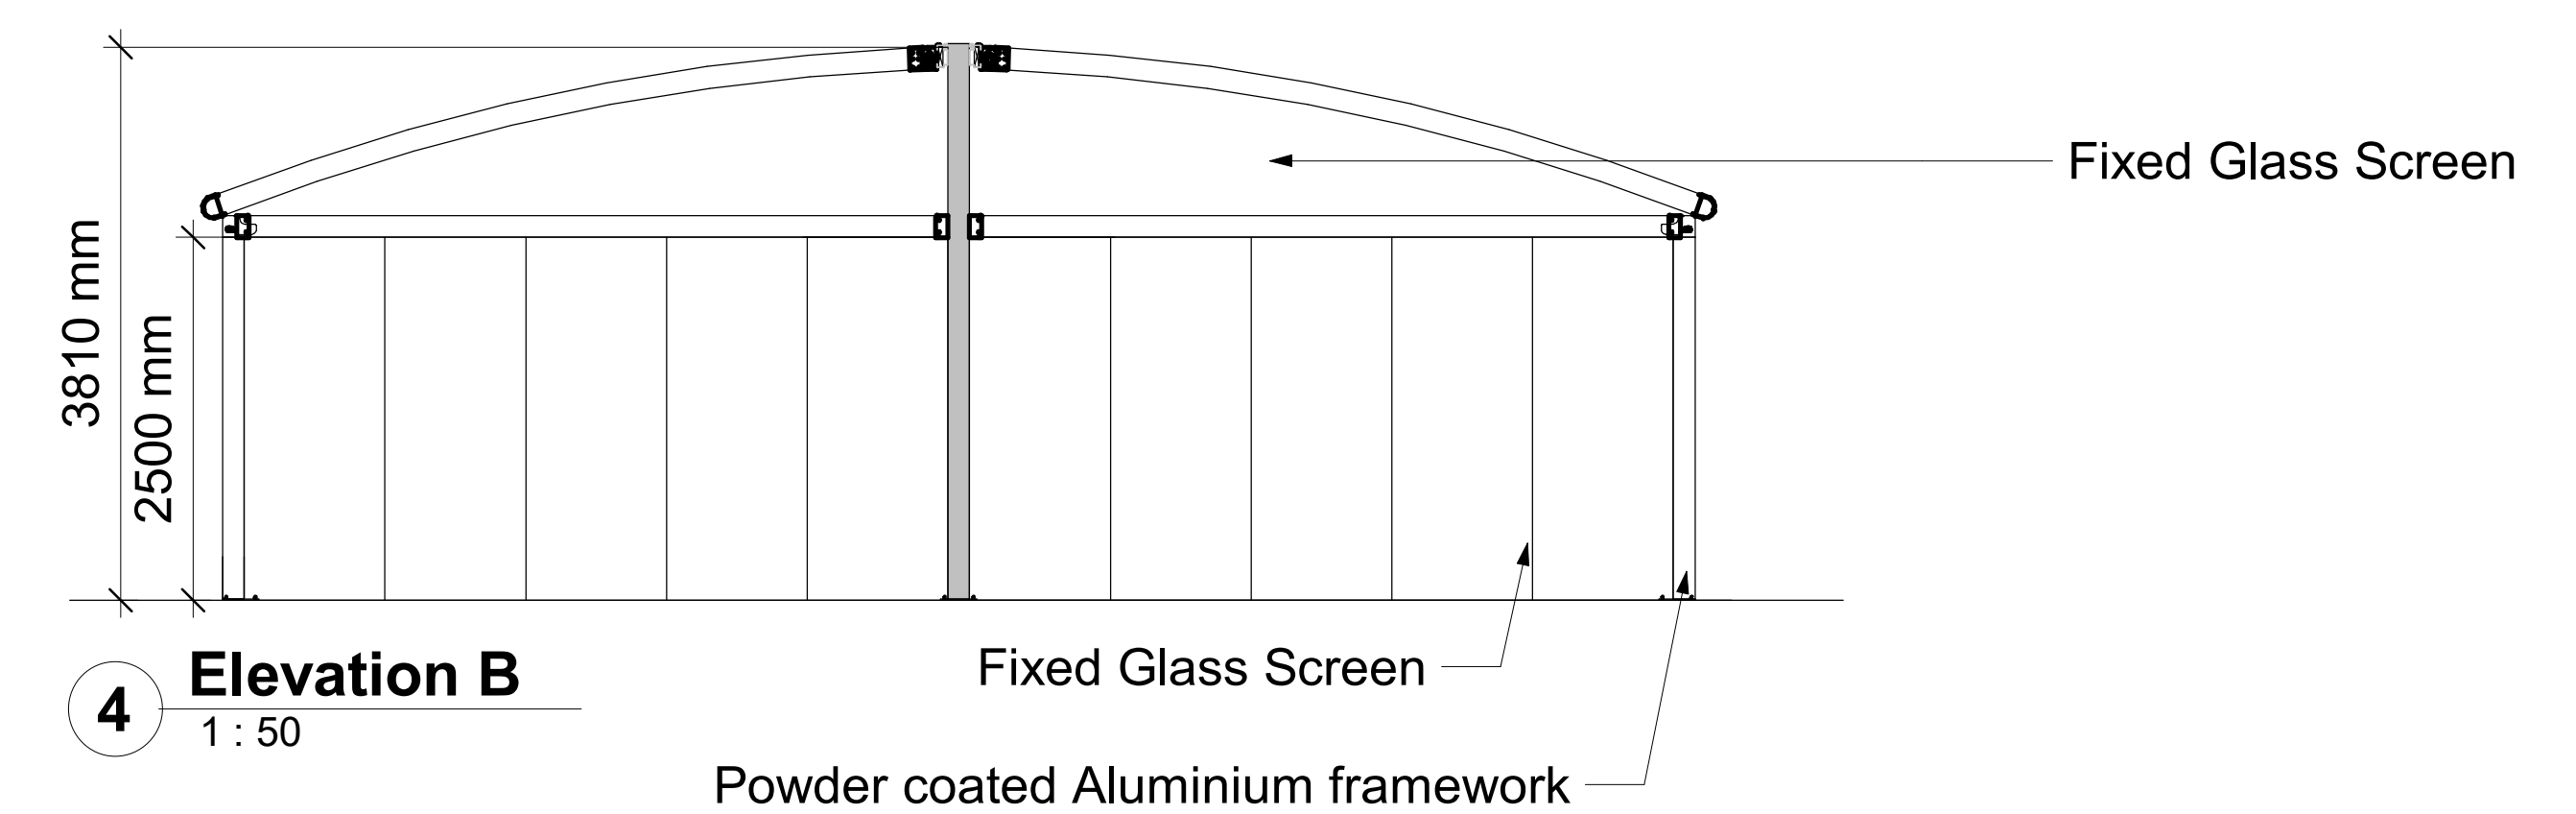


4 Elevation B
1 : 50

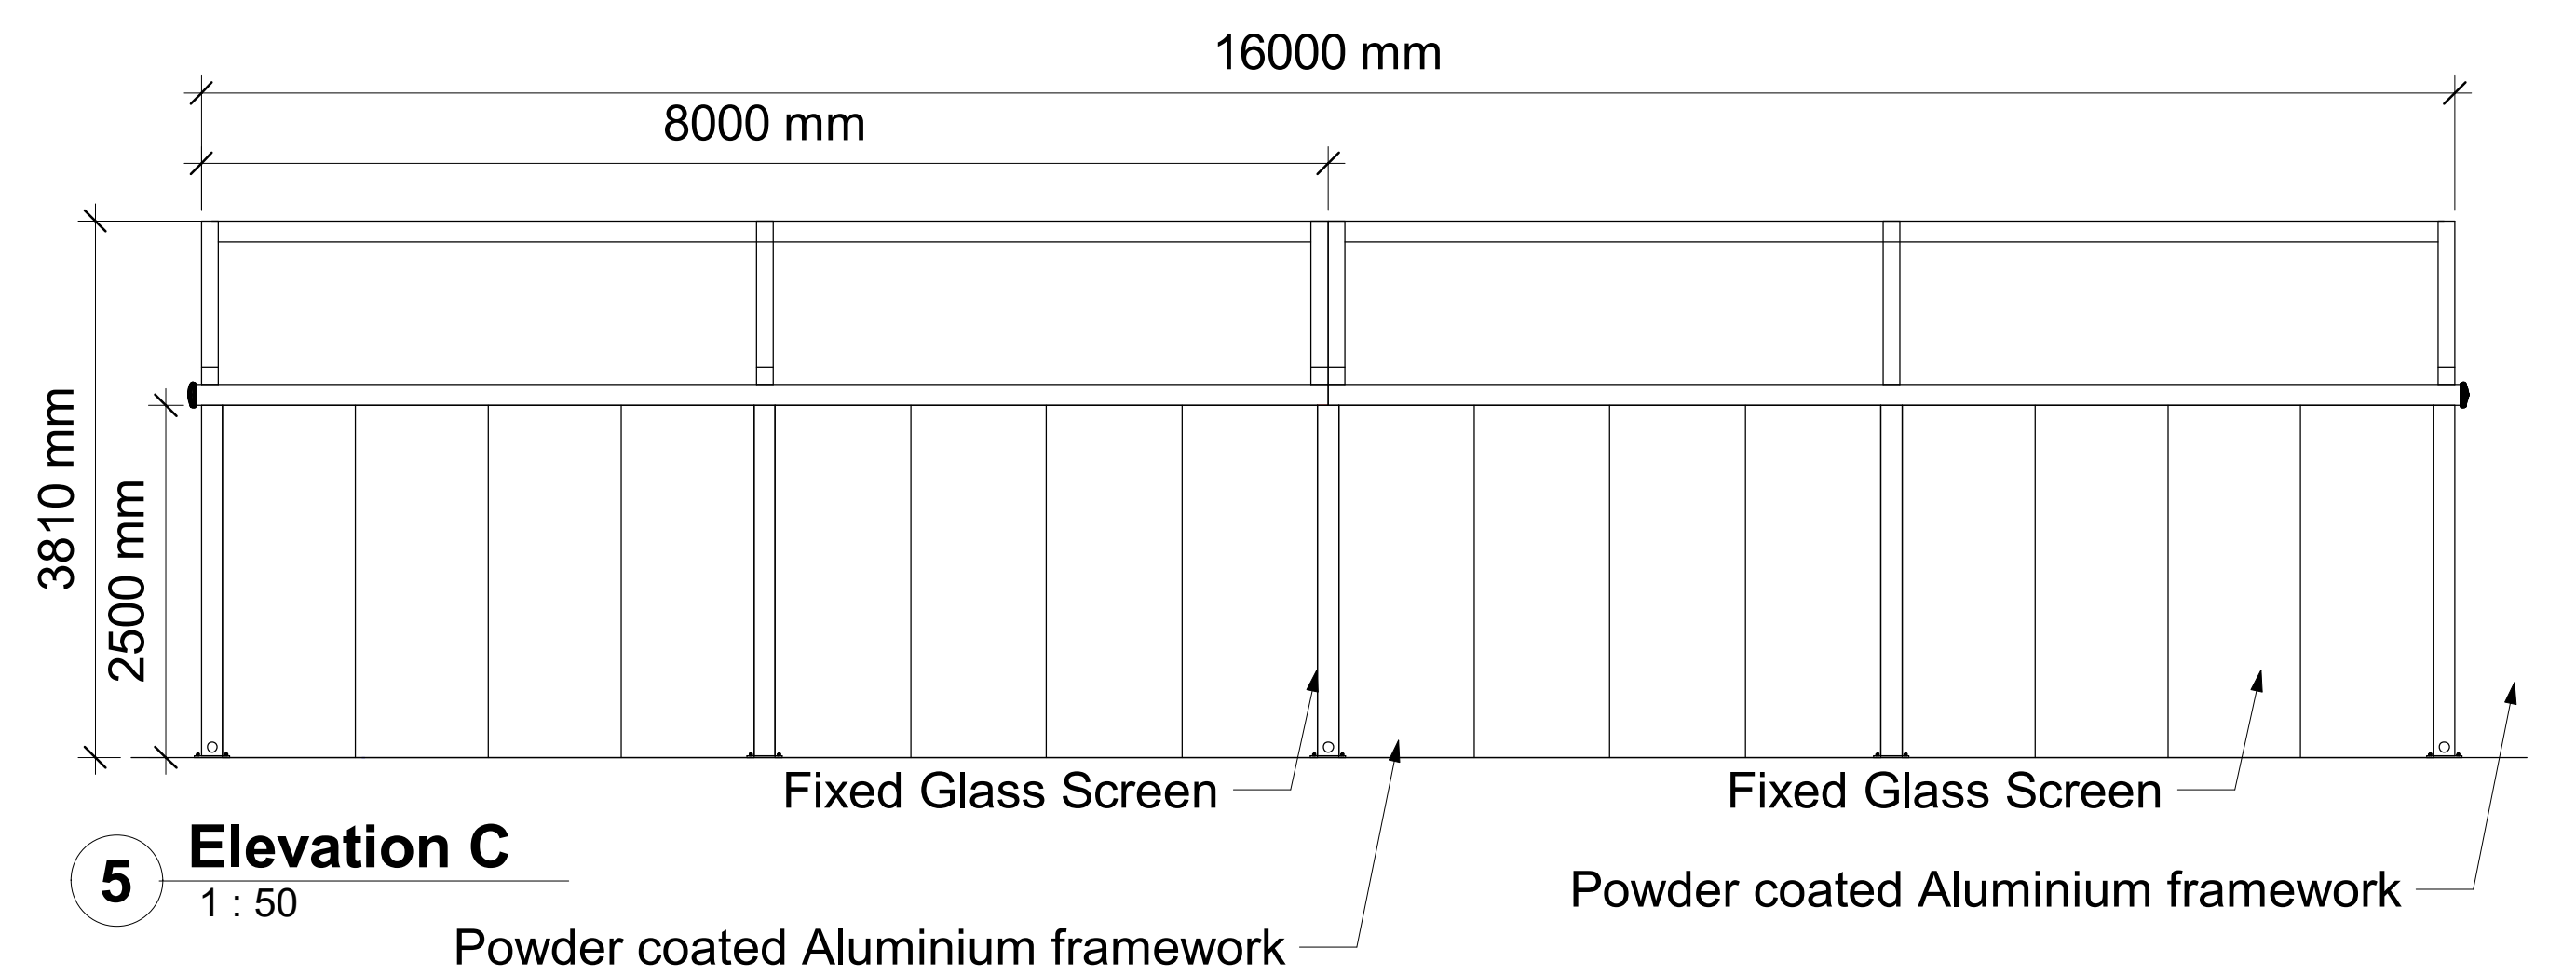

5 Elevation C
1 : 50

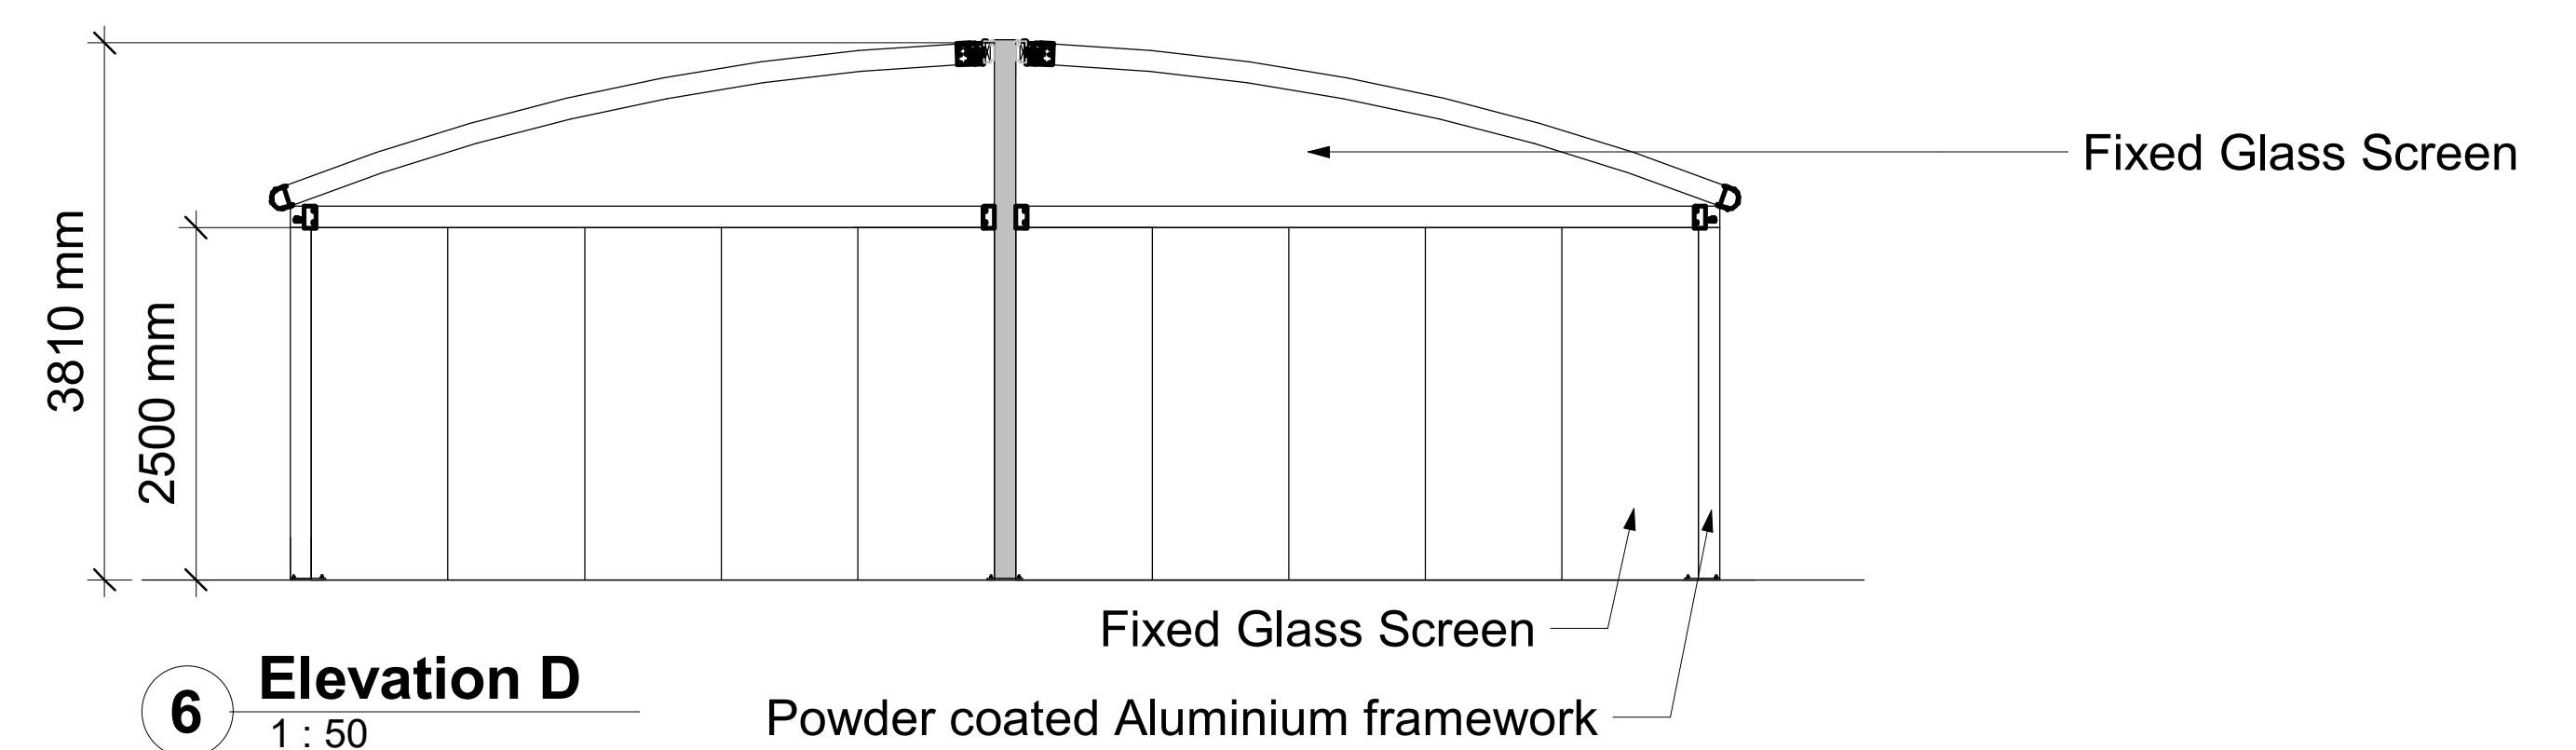

6 Elevation D
1 : 50

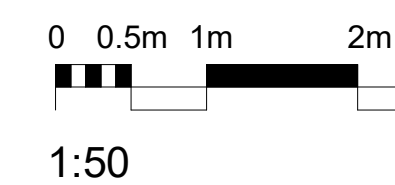

Notes

Rev	Description	Date	Dr	App
original by		date created	by	by
HP		23/03/22		Approver



T +44(0)161 8287900
E manchester@ahr.co.uk
www.ahr.co.uk

client name	Co Op Academy Trust
project	Co Op Academy North Manchester
drawing	Canopy Drawings
computer file	H:\BC\MAN2021\2021\00351\002 - Co Op Academy North Manchester - External Works - Canopy Design & Installation - Design\Draw\Permitted Development\202022 - Canopy Works.rvt
project number	2021.00351.002
drawing number	CANM-00-001
scale	1 : 50
rev	
issue status	Planning

This drawing is to be read in conjunction with all related drawings. All dimensions must be checked and verified on site before commencing any work or producing shop drawings. The originator should be notified immediately of any discrepancy. This drawing is copyright and remains the property of AHR.