



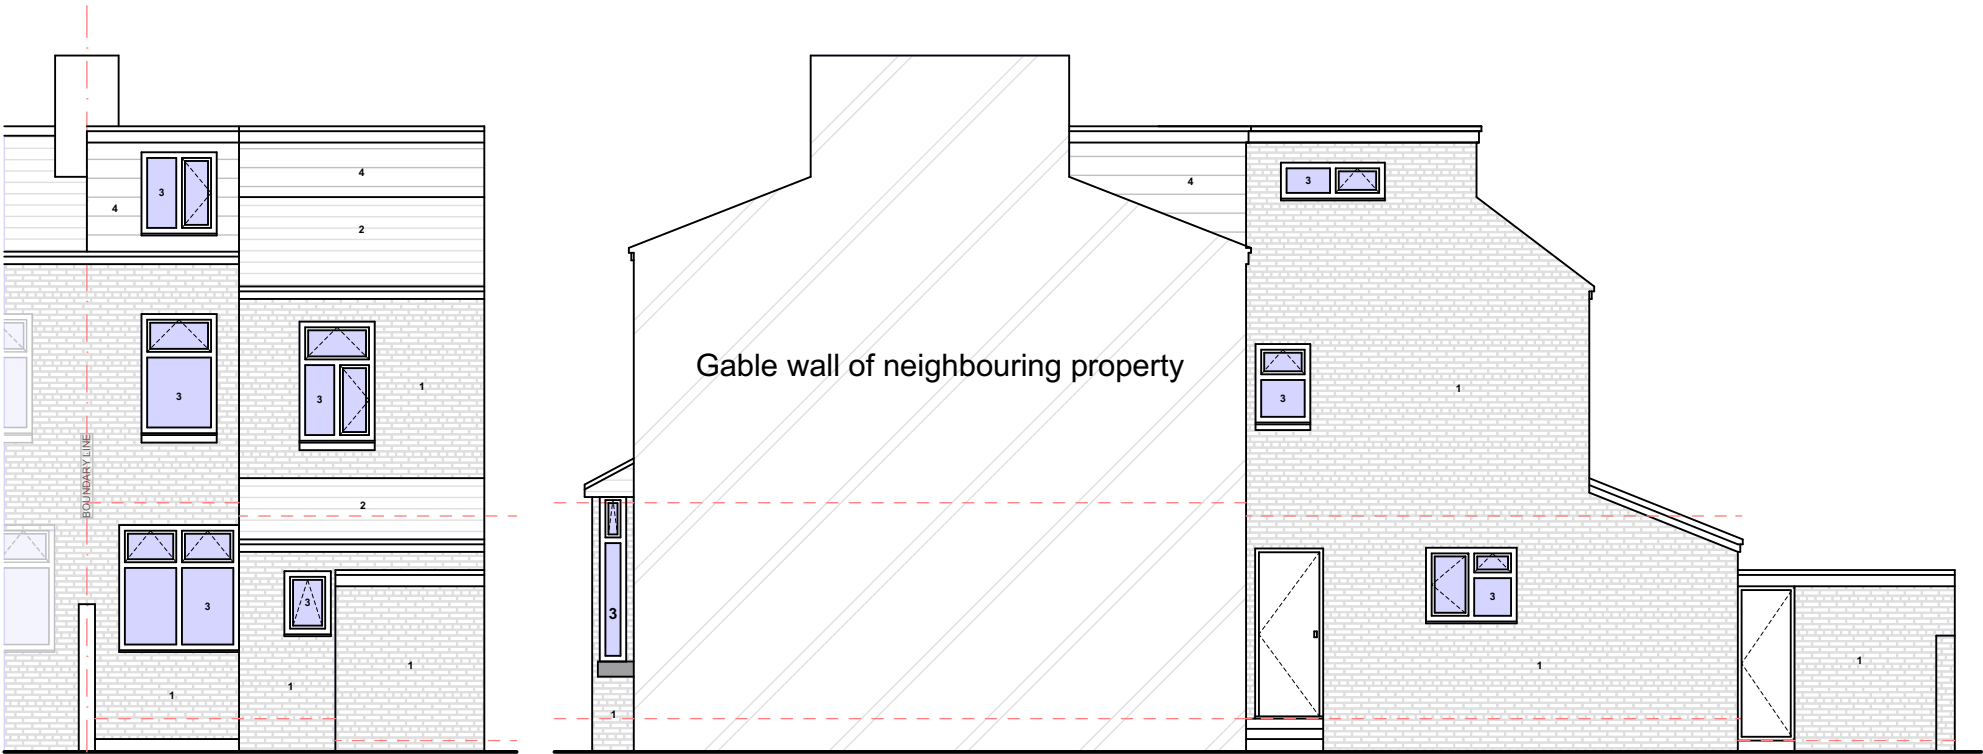


EXISTING GA REAR
ELEVATION

EXISTING GA SIDE ELEVATION 1

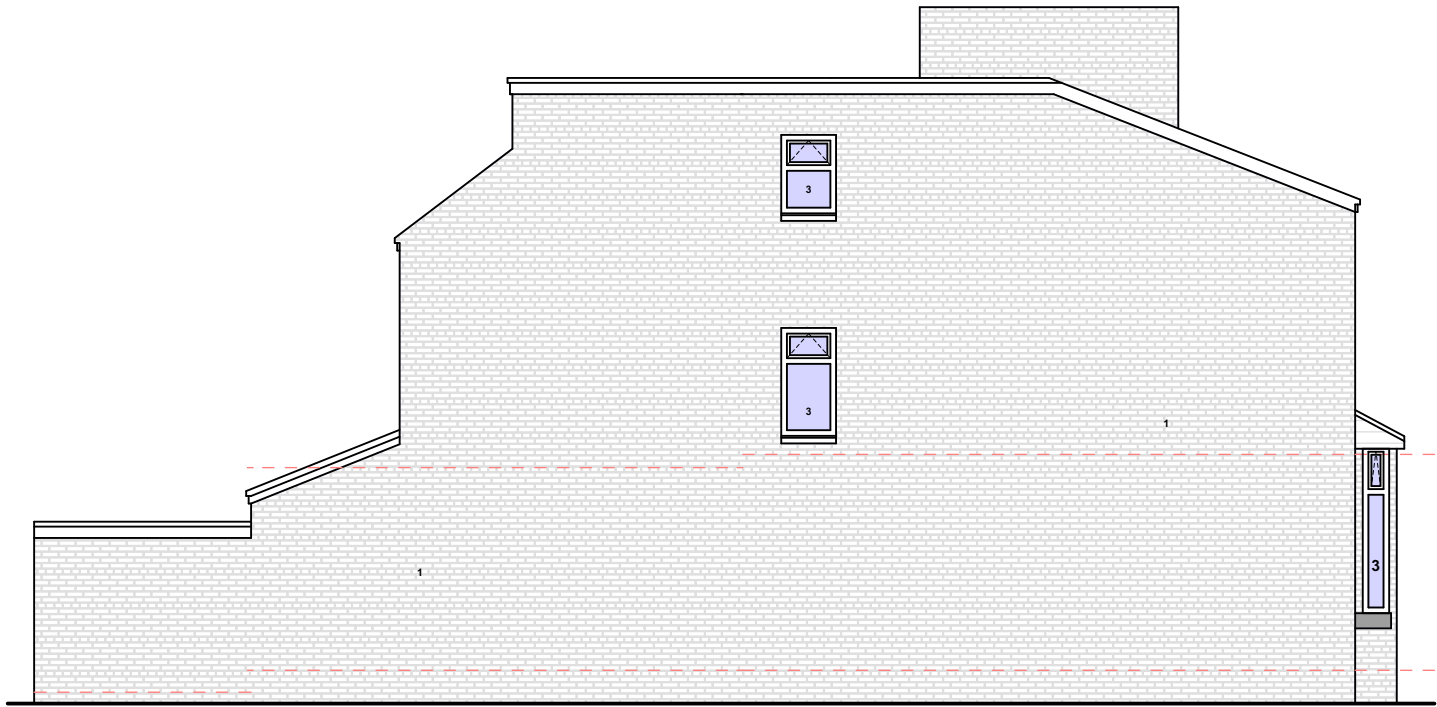

EXISTING GA SIDE ELEVATION 2

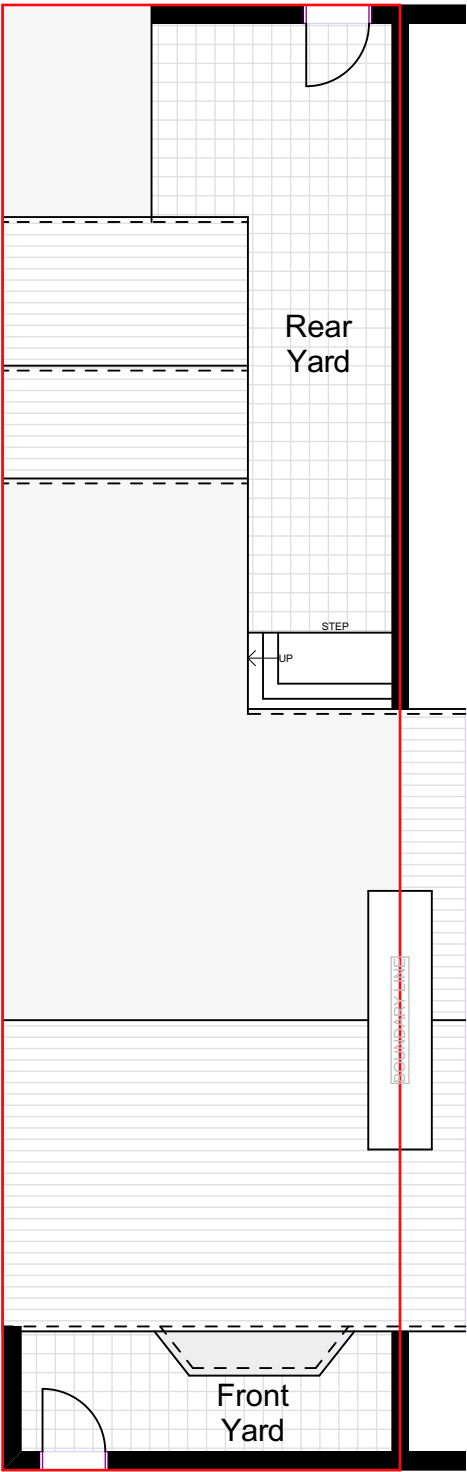

SLADE GROVE

EXISTING GA SITE PLAN

notes

This drawing is subject to a detailed building and site survey, therefore no guarantee of its accuracy can be given. This drawing has been draughted in accordance with the clients design requirements.

All areas are approximate and are subject to a detailed building and site survey and further design development.

All dimensions should be checked prior to commencement of construction on site. Measurements should not be taken off the drawing.

All dimensions shown are in millimetres (mm).

- Text Key
1. Existing brickwork
 2. Existing slat roof tiles
 3. Existing uPVC door/window
 4. Existing Vertically hung tiles
-
5. Proposed brickwork
 6. Proposed slat roof tiles
 7. Proposed uPVC door/window
 8. Proposed skylight



PL0 Planning Issue 11.03.20
revisions



NADA Architects Ltd
169 Kingsway
Burnage
Manchester
M19 2ND
Mob: 07974 735527
E: ahmed@nadaarchitects.com
W: www.nadaarchitects.com

D - design PL - planning PT - pre-tender
T - tender P - preliminary
C - construction R - record

MR HABIB TAJWAR

HOUSE EXTENSIONS
46 SLADE GROVE,
MANCHETSER, M13 0QF

EXISTING GA SITE PLAN &
ELEVATIONS

scale	date	drawn	checked
1:100 @ A3	11.03.20	MH	AC

job no	(category) dwg no	revision
--------	-------------------	----------

22-1029 (01)001 PL0

Drawing measurements shall not be obtained by scaling. Verify all dims prior to construction. Immediately report any discrepancies on this drawing to Architect. This drawing shall be read in conjunction with associated specifications and related consultant's documents.

PLANNING