


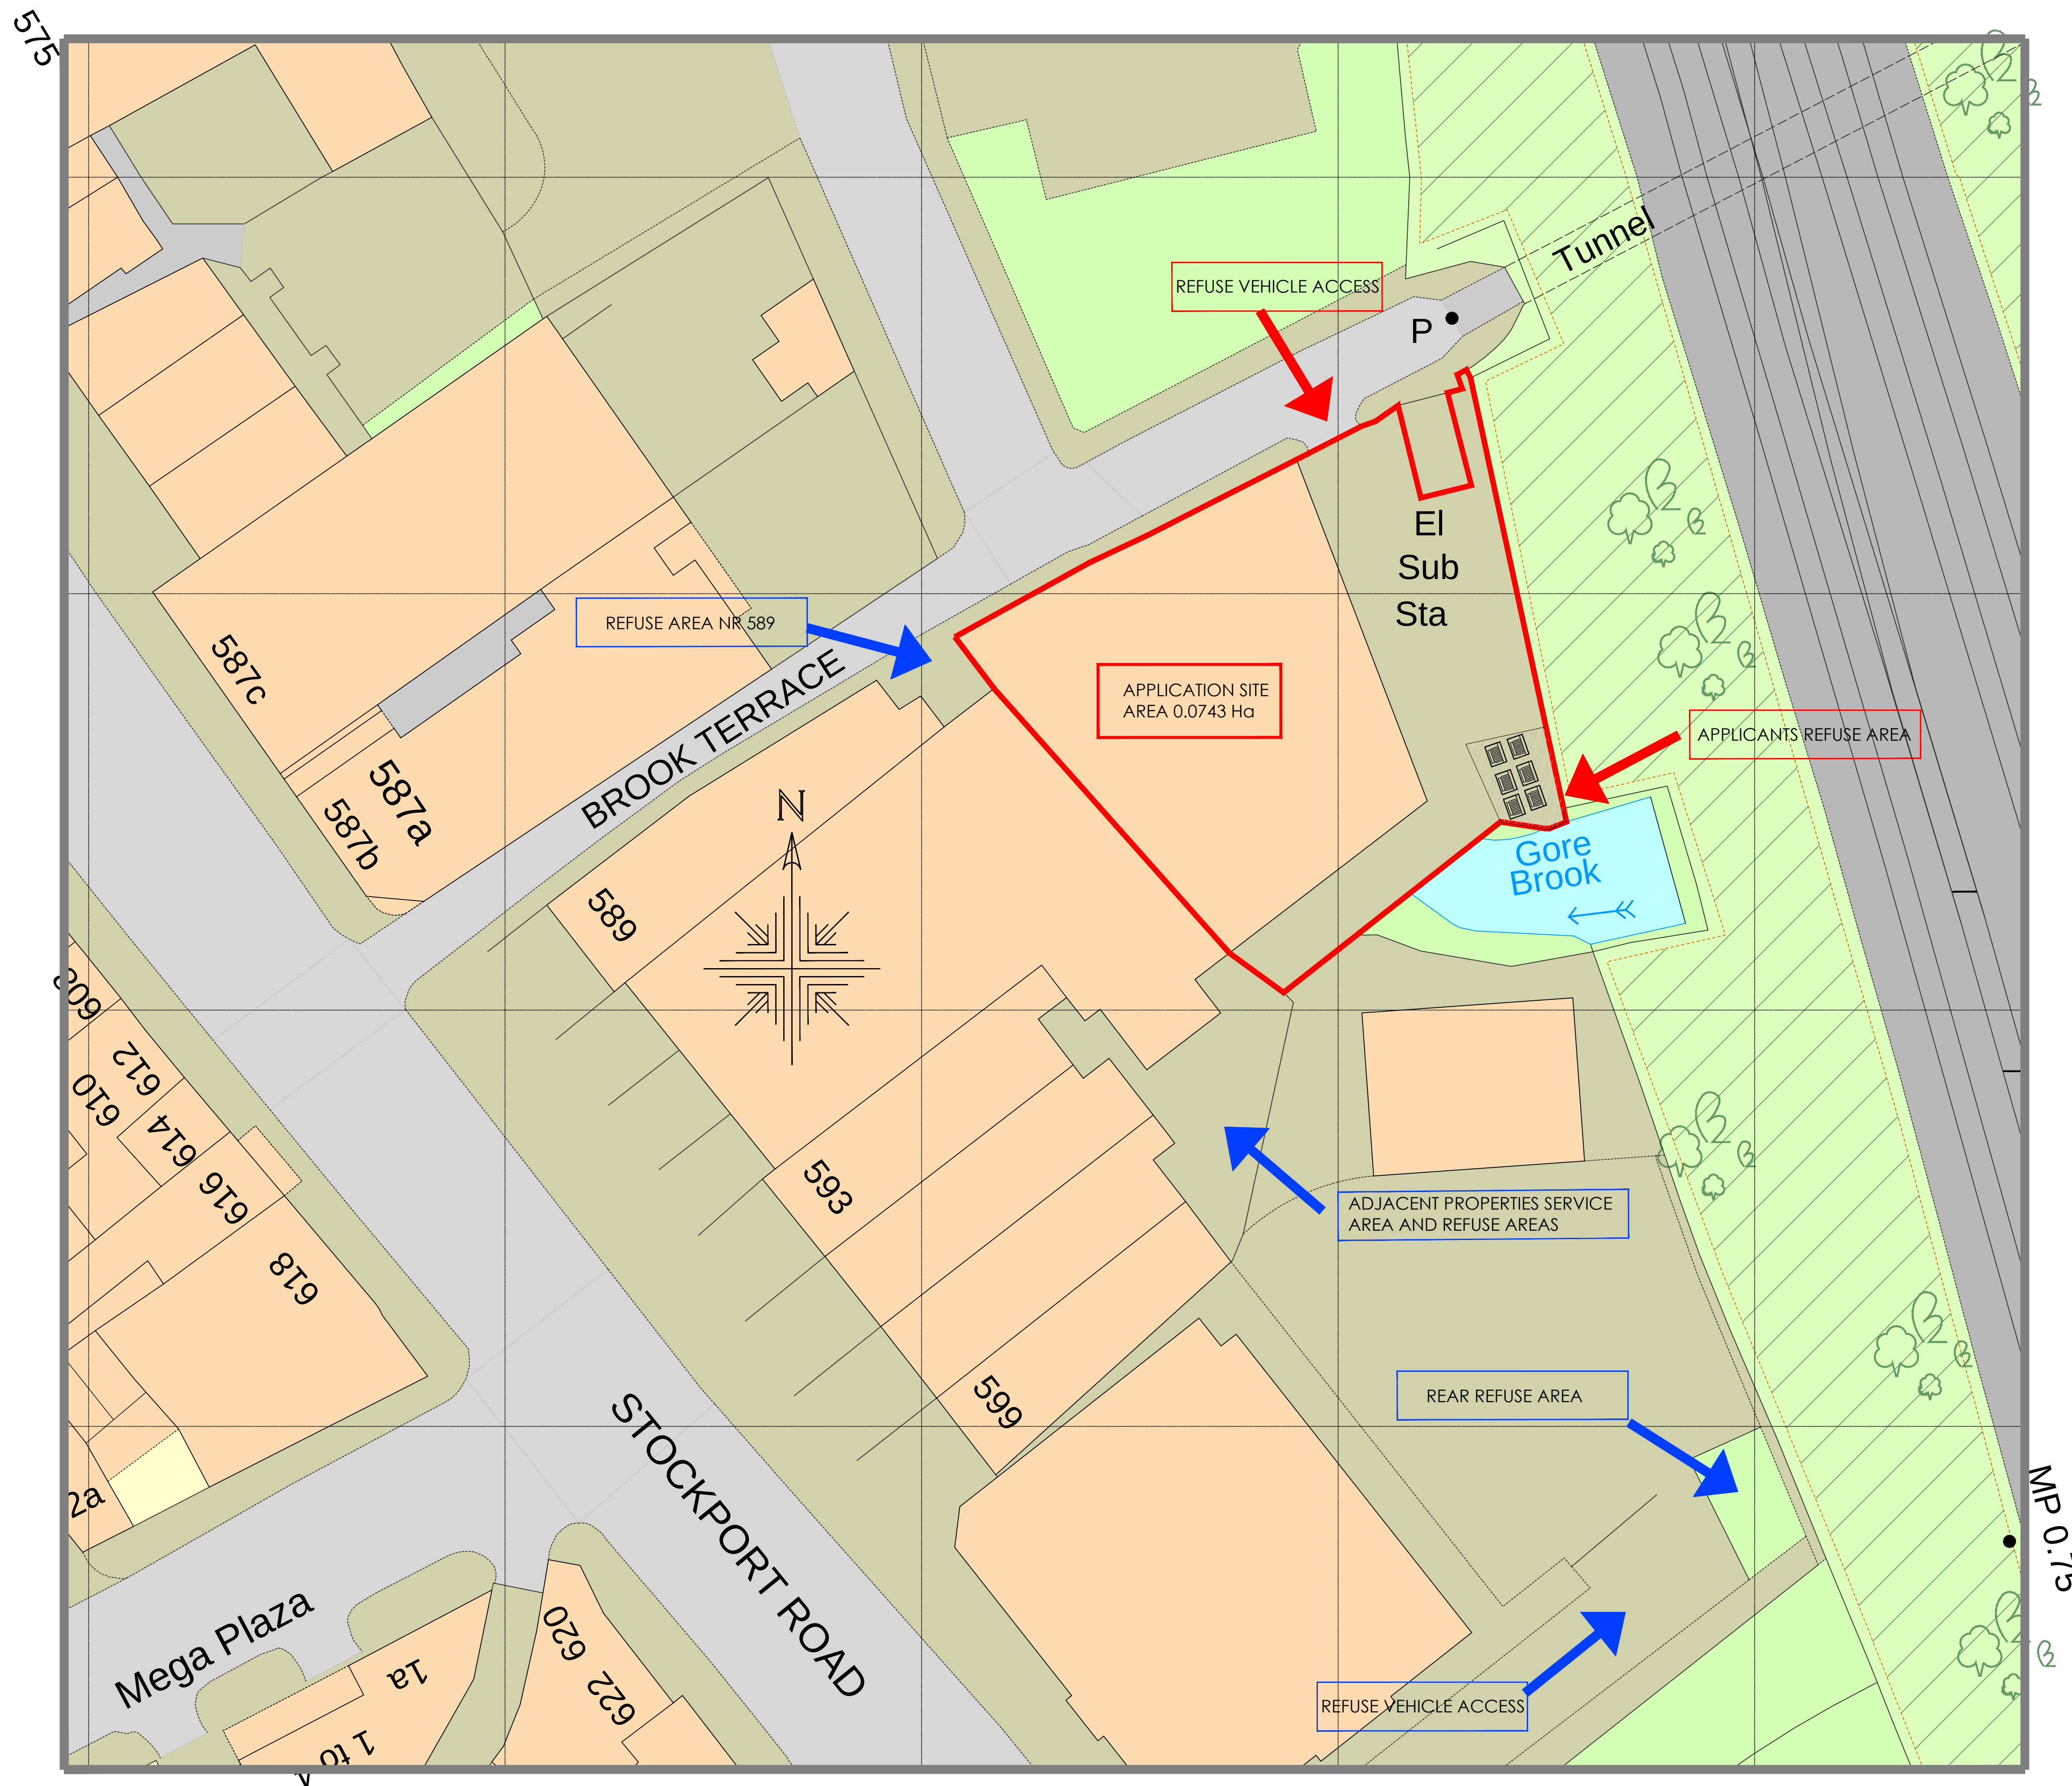

NOTE:

The Contractor is to check and verify all building and site dimensions, levels and sewer invert levels at connection points before work starts.


This drawing must be read with and checked against any structural or other specialist drawings provided.

The Contractor is to comply in all respects with the current Building Regulations whether or not specifically stated on these drawings.

This drawing is not intended to show details of foundation or ground conditions. Each area of ground relied upon to support the structure depicted must be investigated by the Contractor and suitable methods of foundation be provided.

THIS SCHEME IS NOT BASED ON A SURVEY

THIS DRAWING IS FOR PLANNING PERMISSION PURPOSES ONLY

 

APPLICATION SITE BOUNDARY

This drawing is not intended to show the final internal layouts of the building which will be subject to further instructions, Building Control and Fire Authority approvals.

Drawing Status			
Construction Status			
Rev.		By	Date

**RICHMOND
CONSULTANTS**

Mobile 07710131750

Email srnnicholls@ntlworld.com

Mobile 07710131750

Email srnnicholls@ntlworld.com

Site
591a Stockport Road
Manchester
M33 0RX

Title	Change of Use Application Waste Strategy Site Plan
-------	---

Checked	Drawn By SRN	Scale 1:200 @A1	Date March 22
Drawing Number 17/21 EM-105			Rev. --

Checked	Drawn By SRN	Scale 1:200 @A1	Date March 22
Drawing Number 17/21 EM-105			Rev. --

