


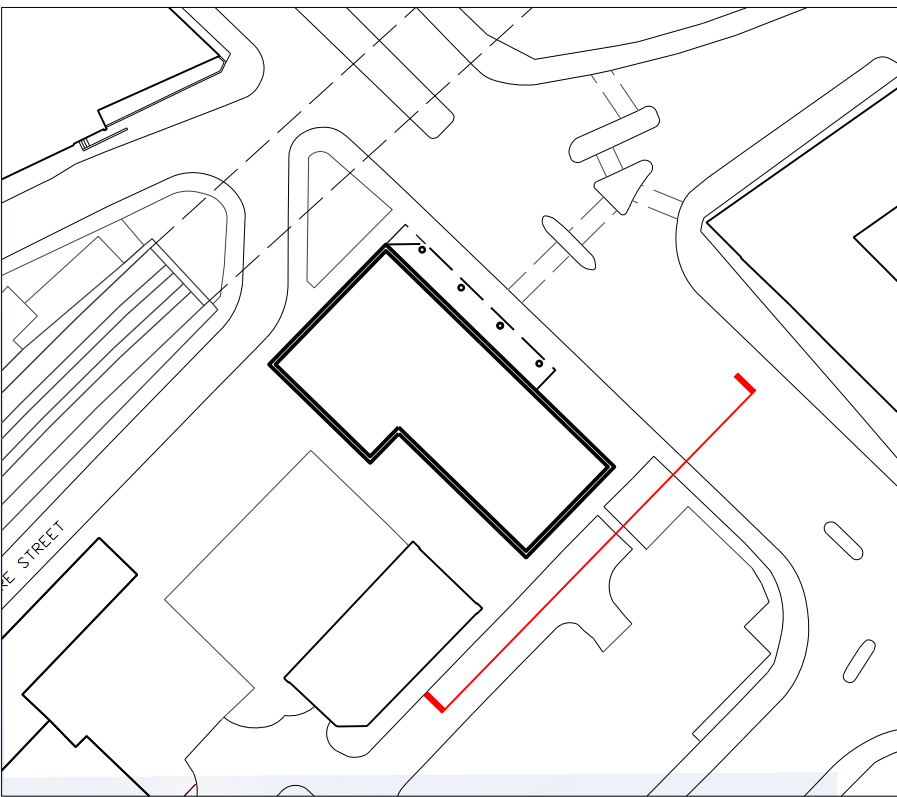

This drawing is copyright Do not scale off dimensions. All dimensions to be checked on site by contractor. Contractor to report any dimensional discrepancies, errors or omissions prior to commencing on site.	NOTE: 	NORTH	RevDateDescription 0018-02-2020First Issue 0114-05-2021Section 73 Application Issue 0226-08-2021Section 73 Application Issue - minor facade and layout amendments 0328-01-2022Updates to S73 Application	Project Title VICTORIA HOUSE	Drawing Title South East Elevation	 MANCHESTER Riverside, 4 Commercial St Manchester M15 4RQ +44 (0)161 835 2345 www.simpsonhaugh.com LONDON 5-8 Roberts Place London EC1R 9BB +44 (0)20 7549 4000 mail@simpsonhaugh.com
			Job No 10122	Scale 1:250 @ A1	Date FEB 2020	
			Status FOR PLANNING	Drawing No 10122-A-B5D9-G200-E-SE-003	Revision 03	