




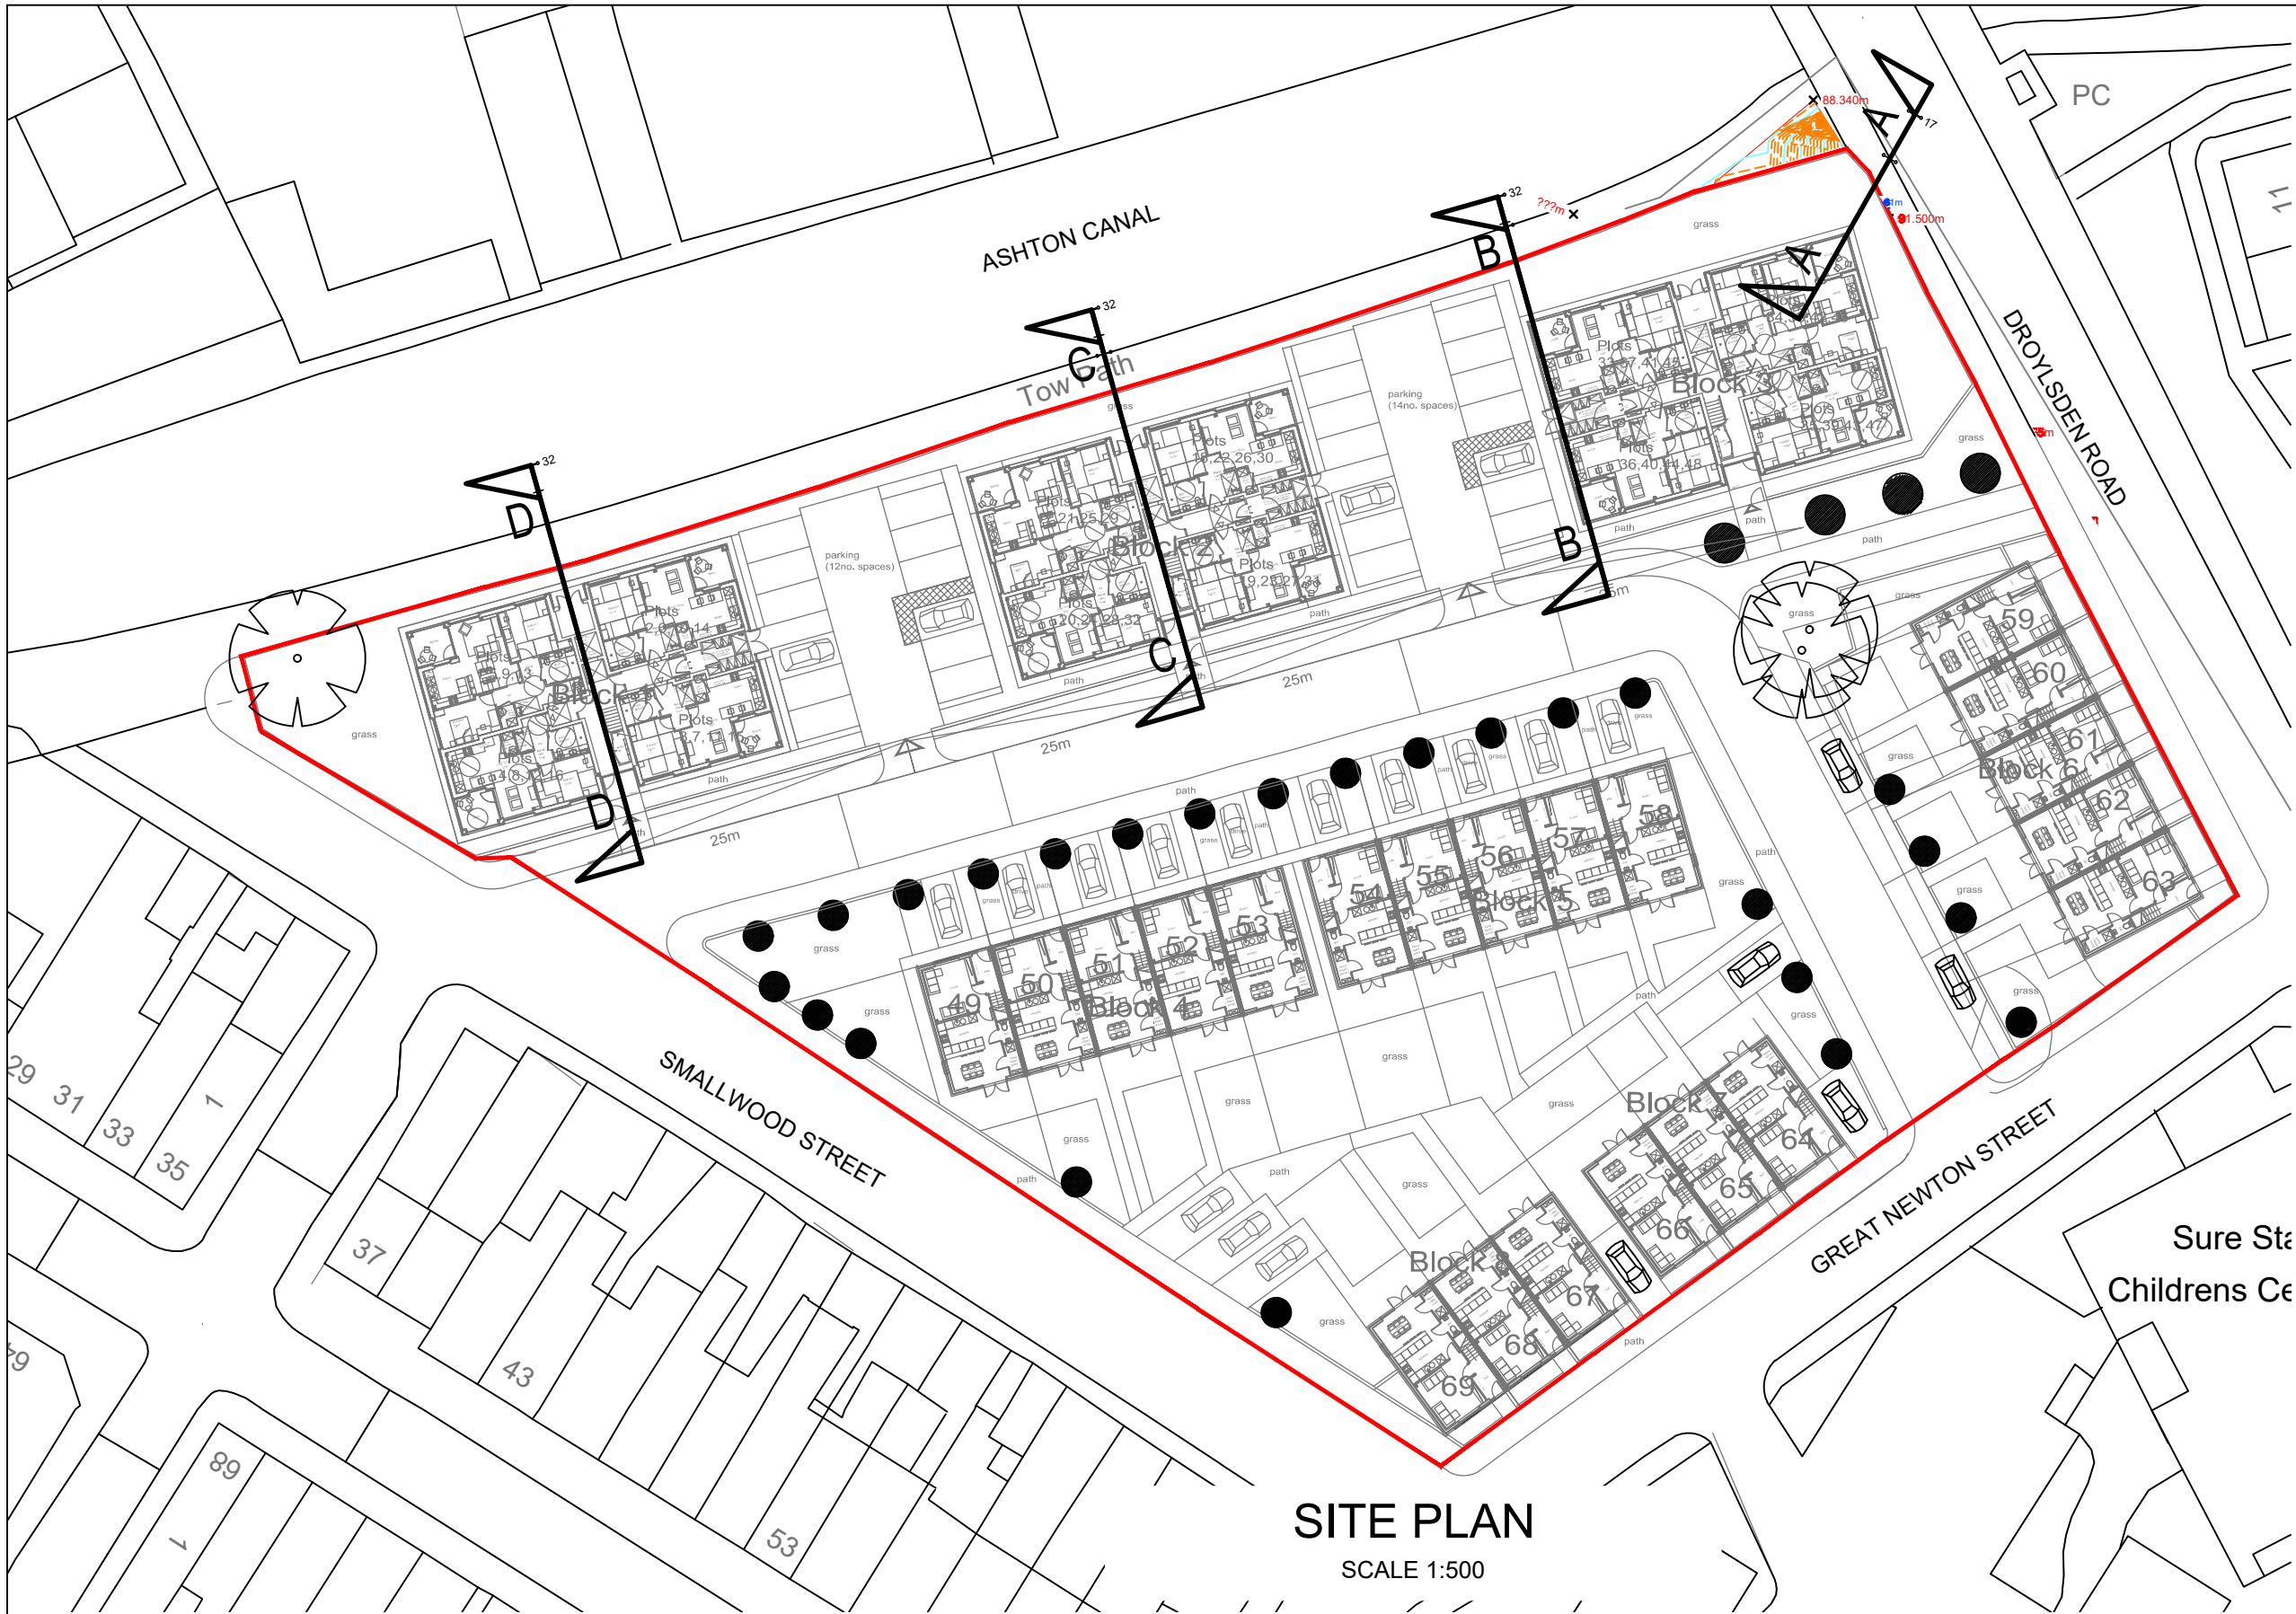


SITE PLAN
SCALE 1:500

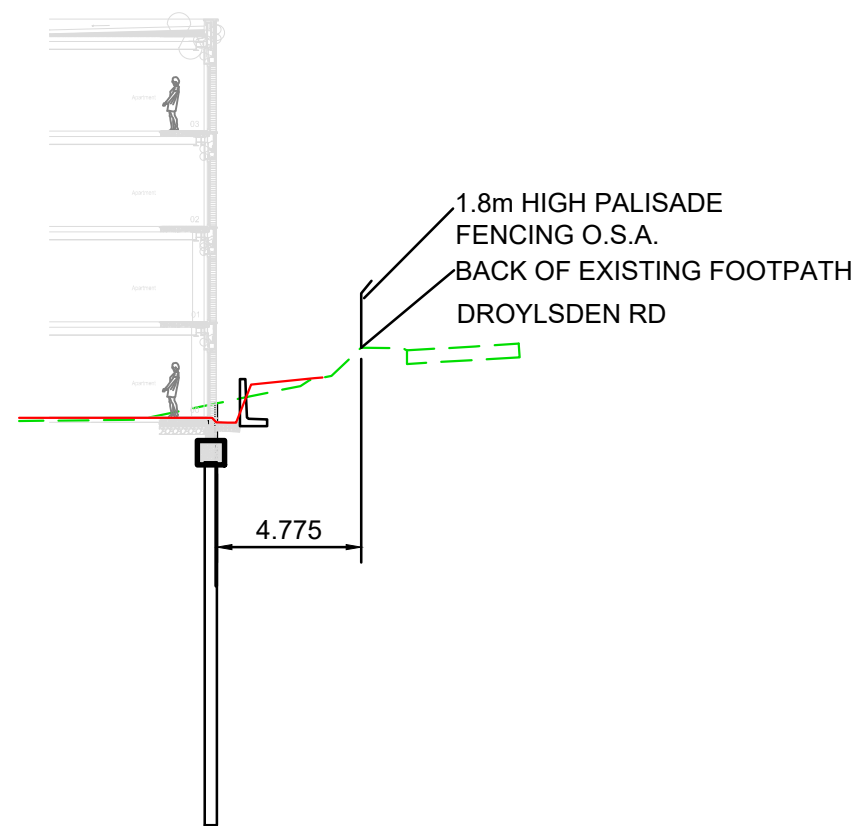


SECTION A-A
SCALE 1:250

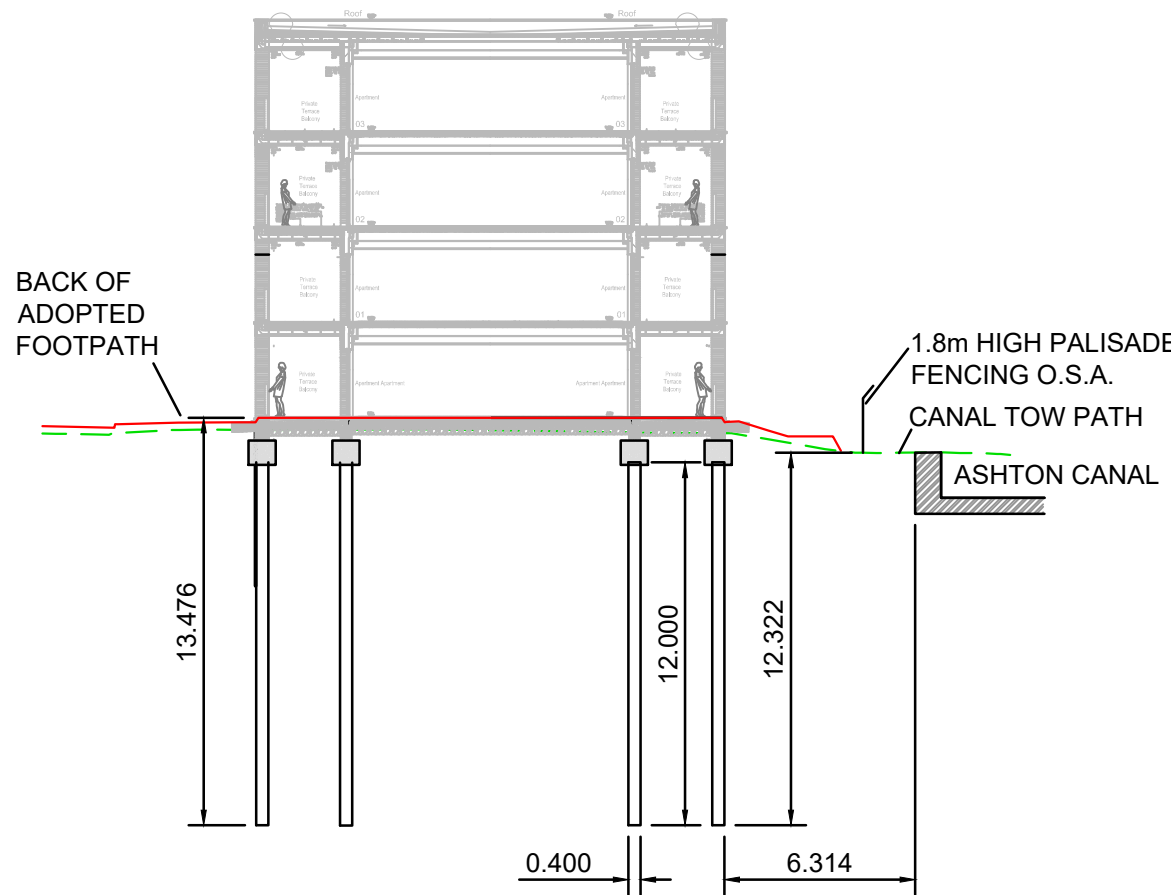

SECTION B-B
SCALE 1:250

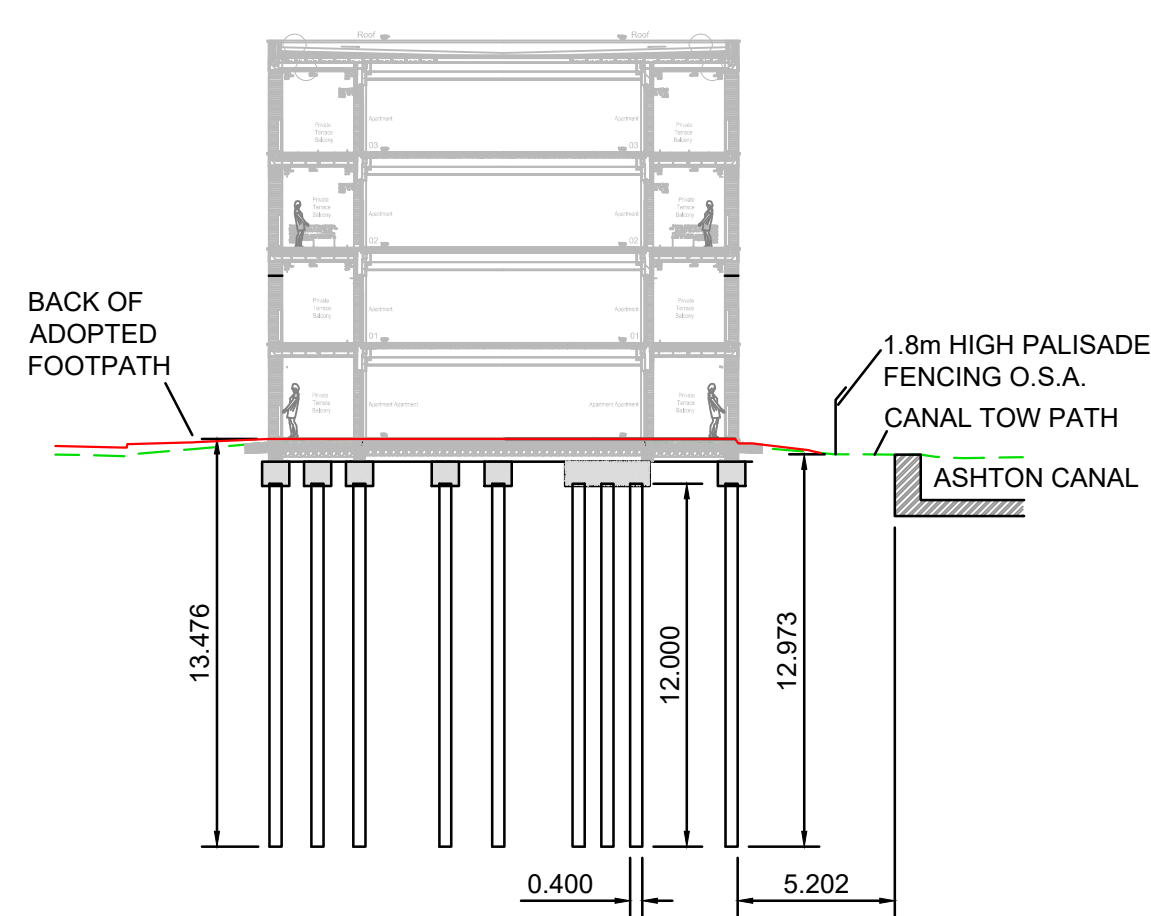

SECTION C-C
SCALE 1:250

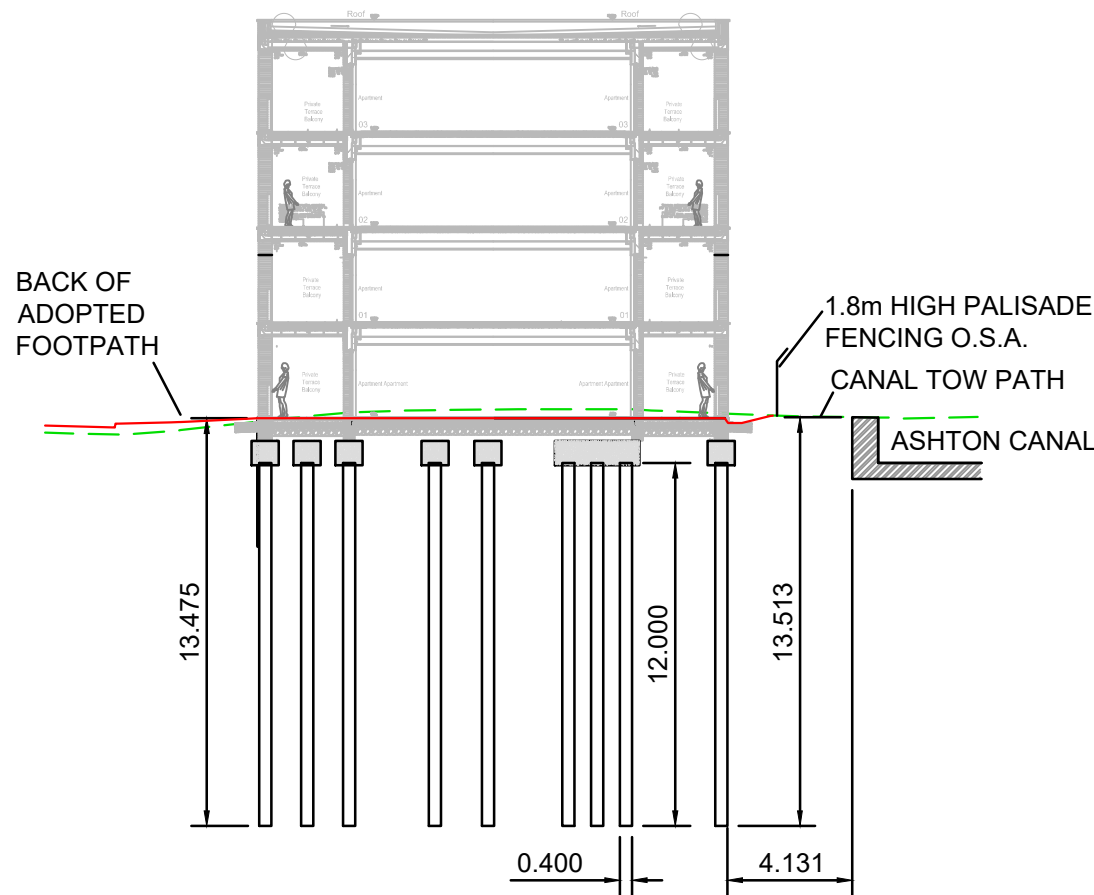

SECTION D-D
SCALE 1:250

FOR COSTING PURPOSES CFA
PILES HAVE BEEN ASSUMED TO
BE 400 Ø AND 12m LONG

GENERAL NOTES

1. DRAWINGS ARE TO BE READ IN CONJUNCTION WITH ALL RELEVANT SPECIFICATIONS, ENGINEERS, ARCHITECTS & SERVICES DRAWINGS, INCLUDING APPROVED BUILDERS WORK DRAWINGS. CONTRACTOR TO NOTIFY ENGINEER OF DISCREPANCIES BETWEEN STRUCTURAL DRAWINGS AND SPECIFICATIONS OR OTHER DRAWINGS.
2. ALL DIMENSIONS ARE IN MILLIMETRES UNLESS NOTED OTHERWISE.
3. DO NOT SCALE FROM THIS DRAWING, WORK TO DIMENSIONS OR CO-ORDINATES PROVIDED. ALL LEVELS ARE IN METRES AND ALL DIMENSIONS ARE IN MILLIMETRES, UNLESS OTHERWISE NOTED. ANY AMBIGUITIES, OMISSIONS AND ERRORS ON DRAWINGS, SHALL BE BROUGHT TO THE ENGINEERS ATTENTION IMMEDIATELY.
4. INFORMATION CONTAINED ON THIS DRAWING IS SCHEME DESIGN ONLY AND REQUIRES FURTHER DETAILED DESIGN AND CO-ORDINATION WITH THE CONTRACTOR, DESIGN TEAM AND APPROPRIATE SUB-CONTRACTORS.

P2	19.08.21	JF	PB	PILES ADDED TO SECTIONS
P1	17.08.21	JF	PB	PRELIMINARY ISSUE
No	DATE	DRAWN	REV'D ENG.	AMENDMENT

STATUS	PURPOSE OF ISSUE
S2	FOR INFORMATION

COPYRIGHT: The concepts and the information contained in this document are the copyright of Ridge and Partners LLP. Use or copying of the document in whole or in part without written permission of Ridge and Partners LLP constitutes an infringement of copyright.
--

RIDGE	
CLIENT	RAWLINSON CONSTRUCTION
PROJECT	SILK STREET, GORTON
DRAFTER	JF
ENGINEER	PB
TITLE	PROPOSED SECTIONS SHOWING APARTMENT FOUNDATIONS
SCALE	AS SHOWN
SHEET	A1
DRAWING No	SSG-RDG-00-ZZ-DR-C-0050
REV	P2