


This drawing is for design intent **only**

Do Not Scale

If in doubt, ask. All discrepancies to be reported to the architect before manufacture, fabrication
Drawings are to be read in conjunction with all relevant specifications and consultant information

This drawing is not to be re produced without express permission of the architect and only used for the purposes shown within the titleblock status bar. This drawing and all associated designs indicated remain the copyright of the architect.

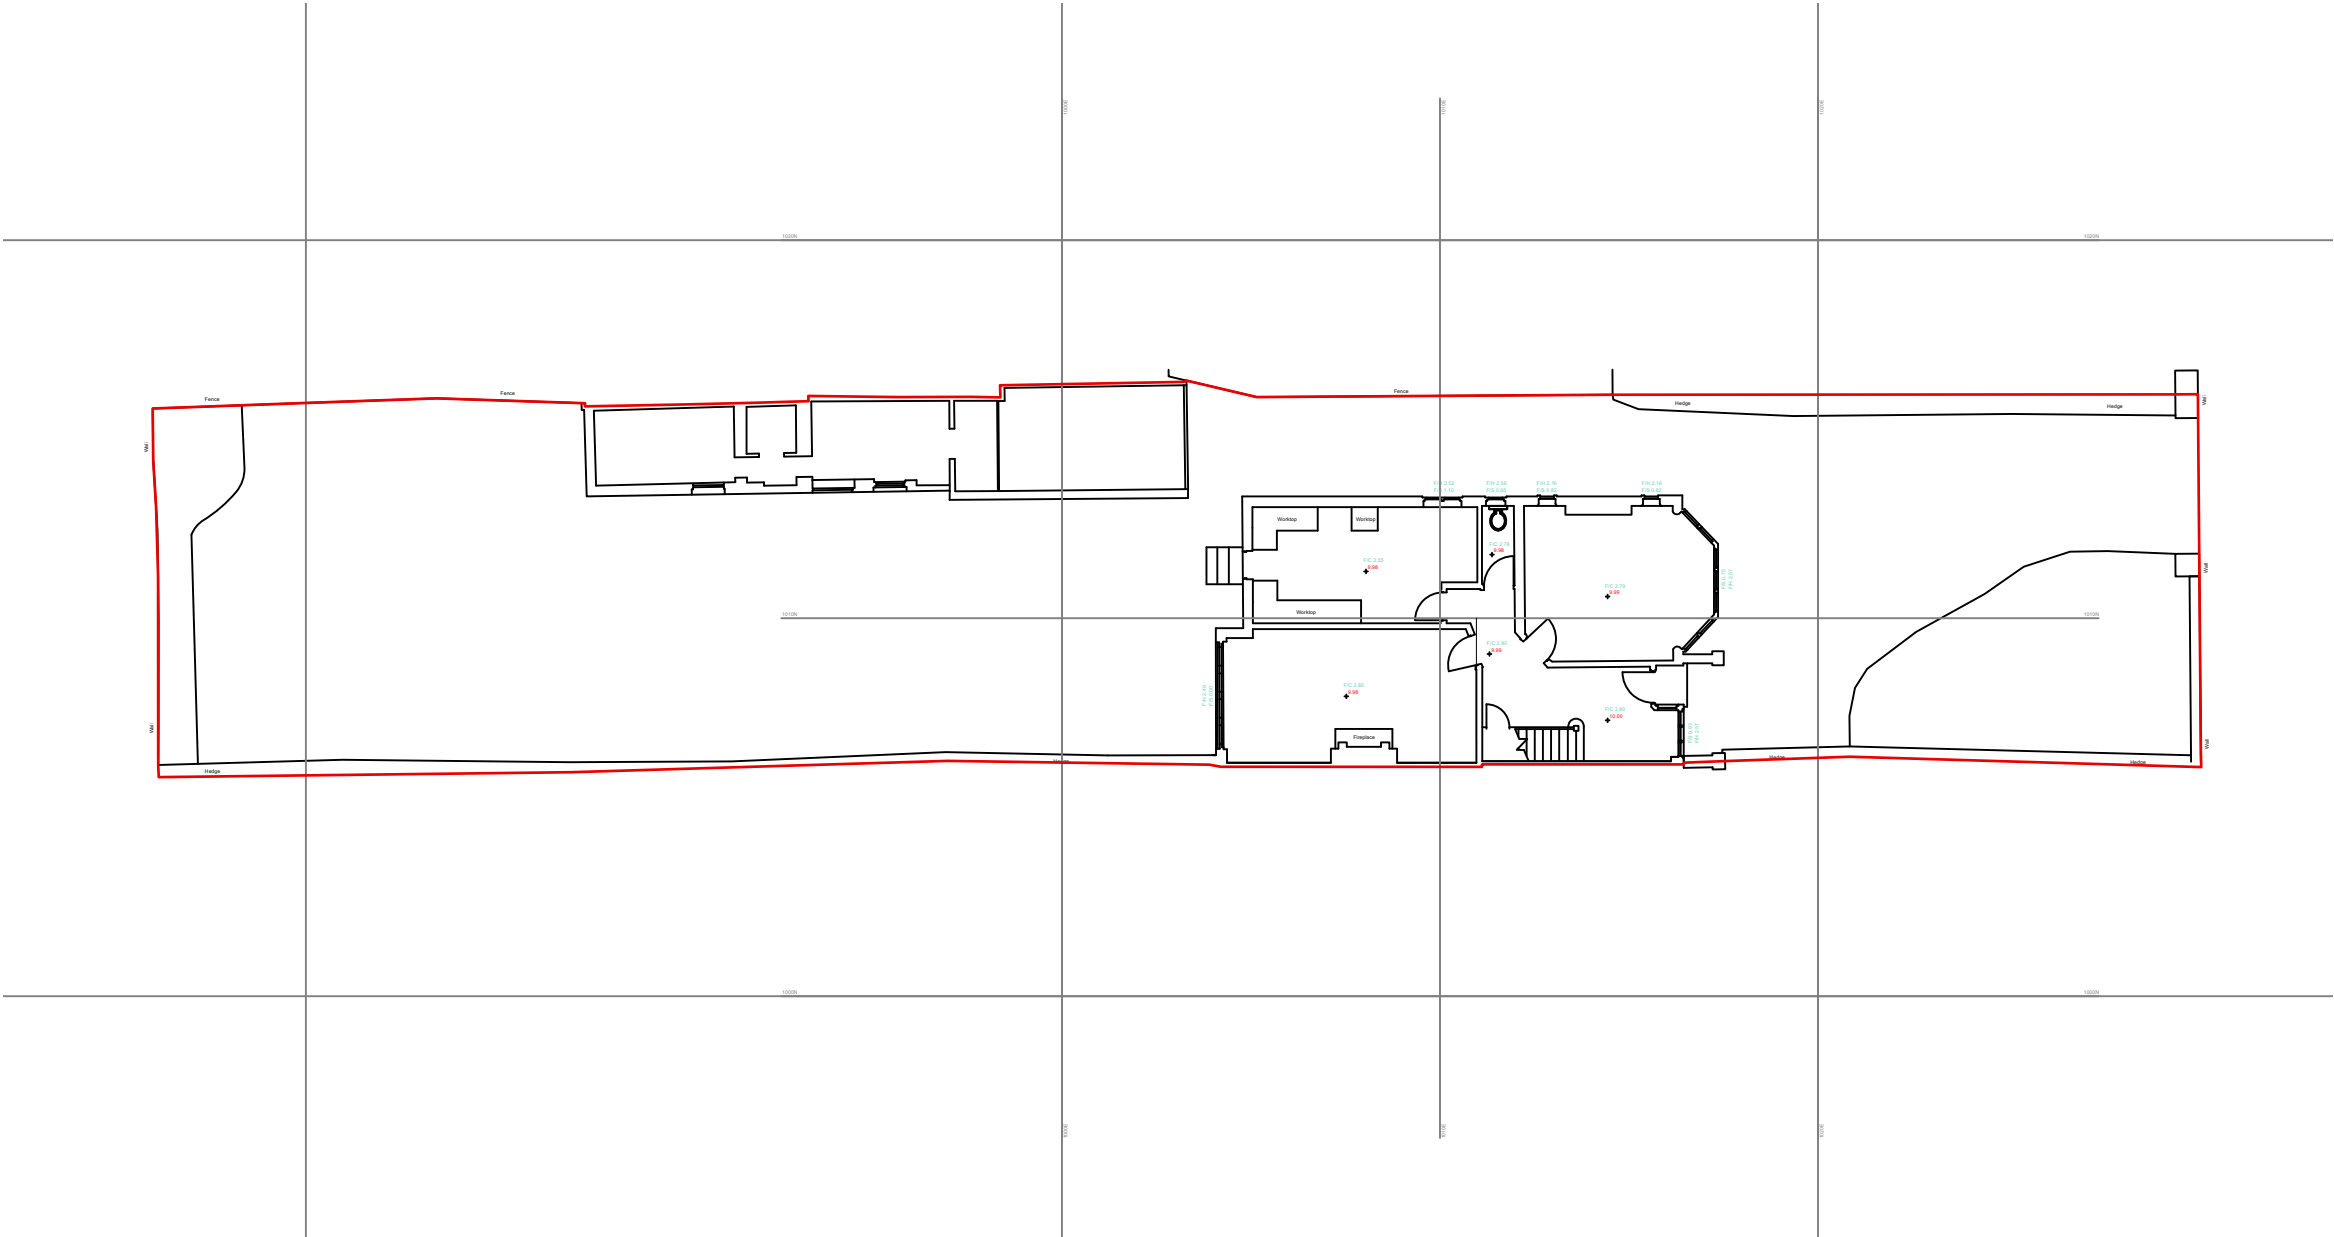

1 Existing Site Plan
Scale: 1:200



2137 Darley Avenue

Existing Site Plan

dwg 2137-1000 rev -

scale 1:200 @ A3

issued for information only

date 01/04/2022 drawn MM checked MM

mcnulty architects

RIBA
Chartered Practice

mcnulty architects Ltd
Designworks
The Colony Winslow
Aldrich Road
SK9 4LY

info@mcnultyarchitects.com
01625 468 991